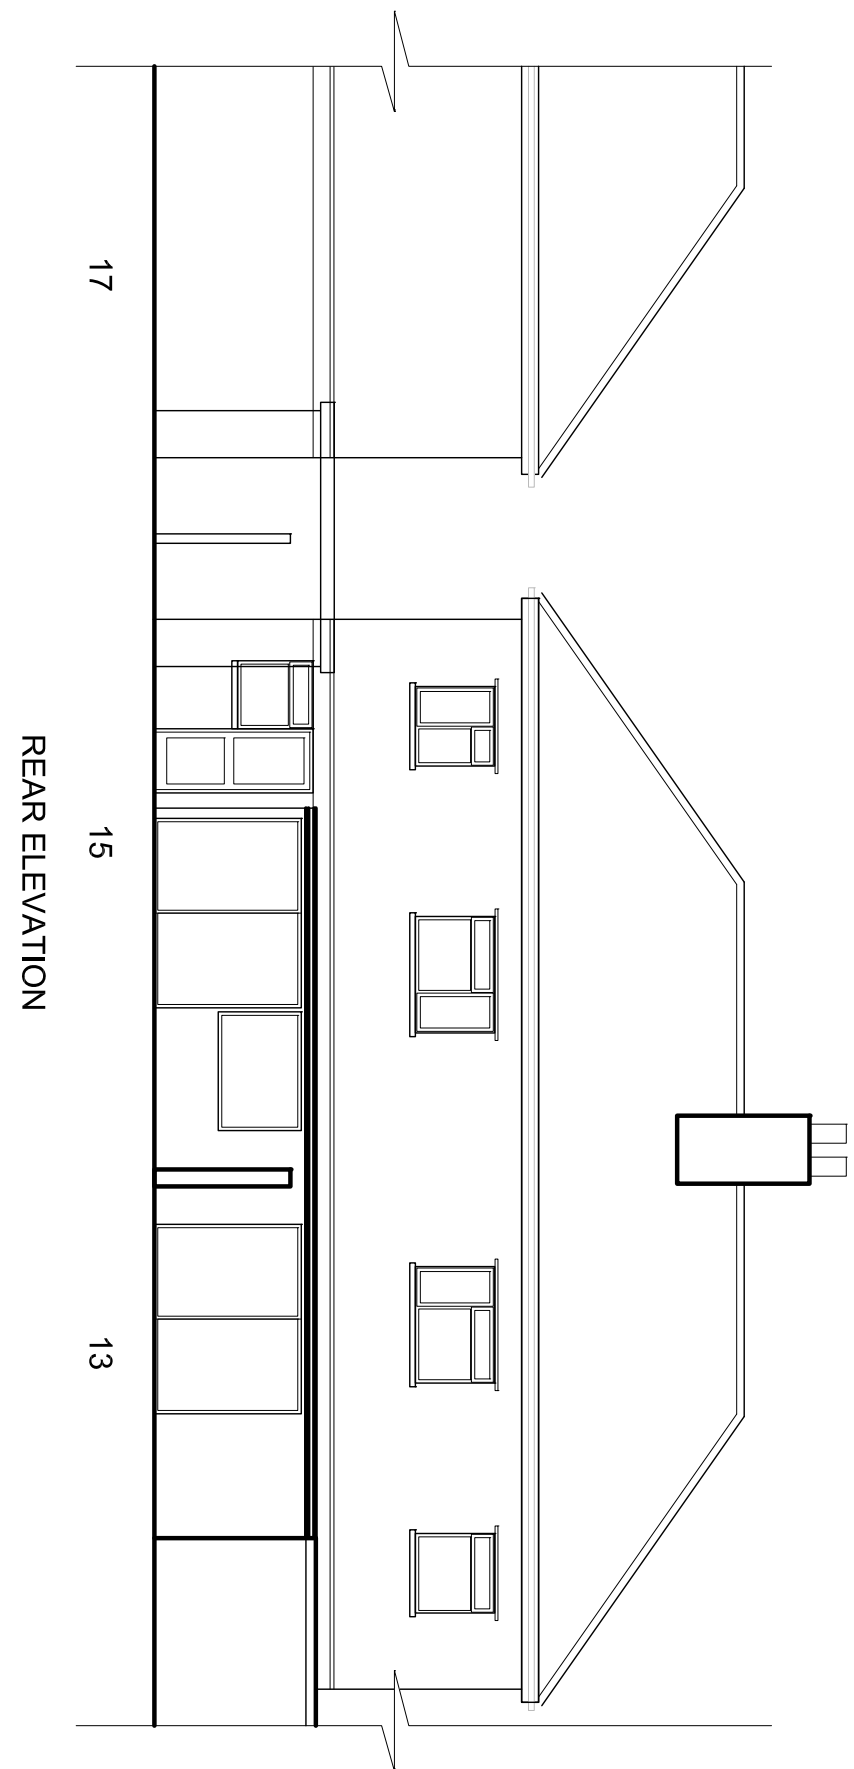
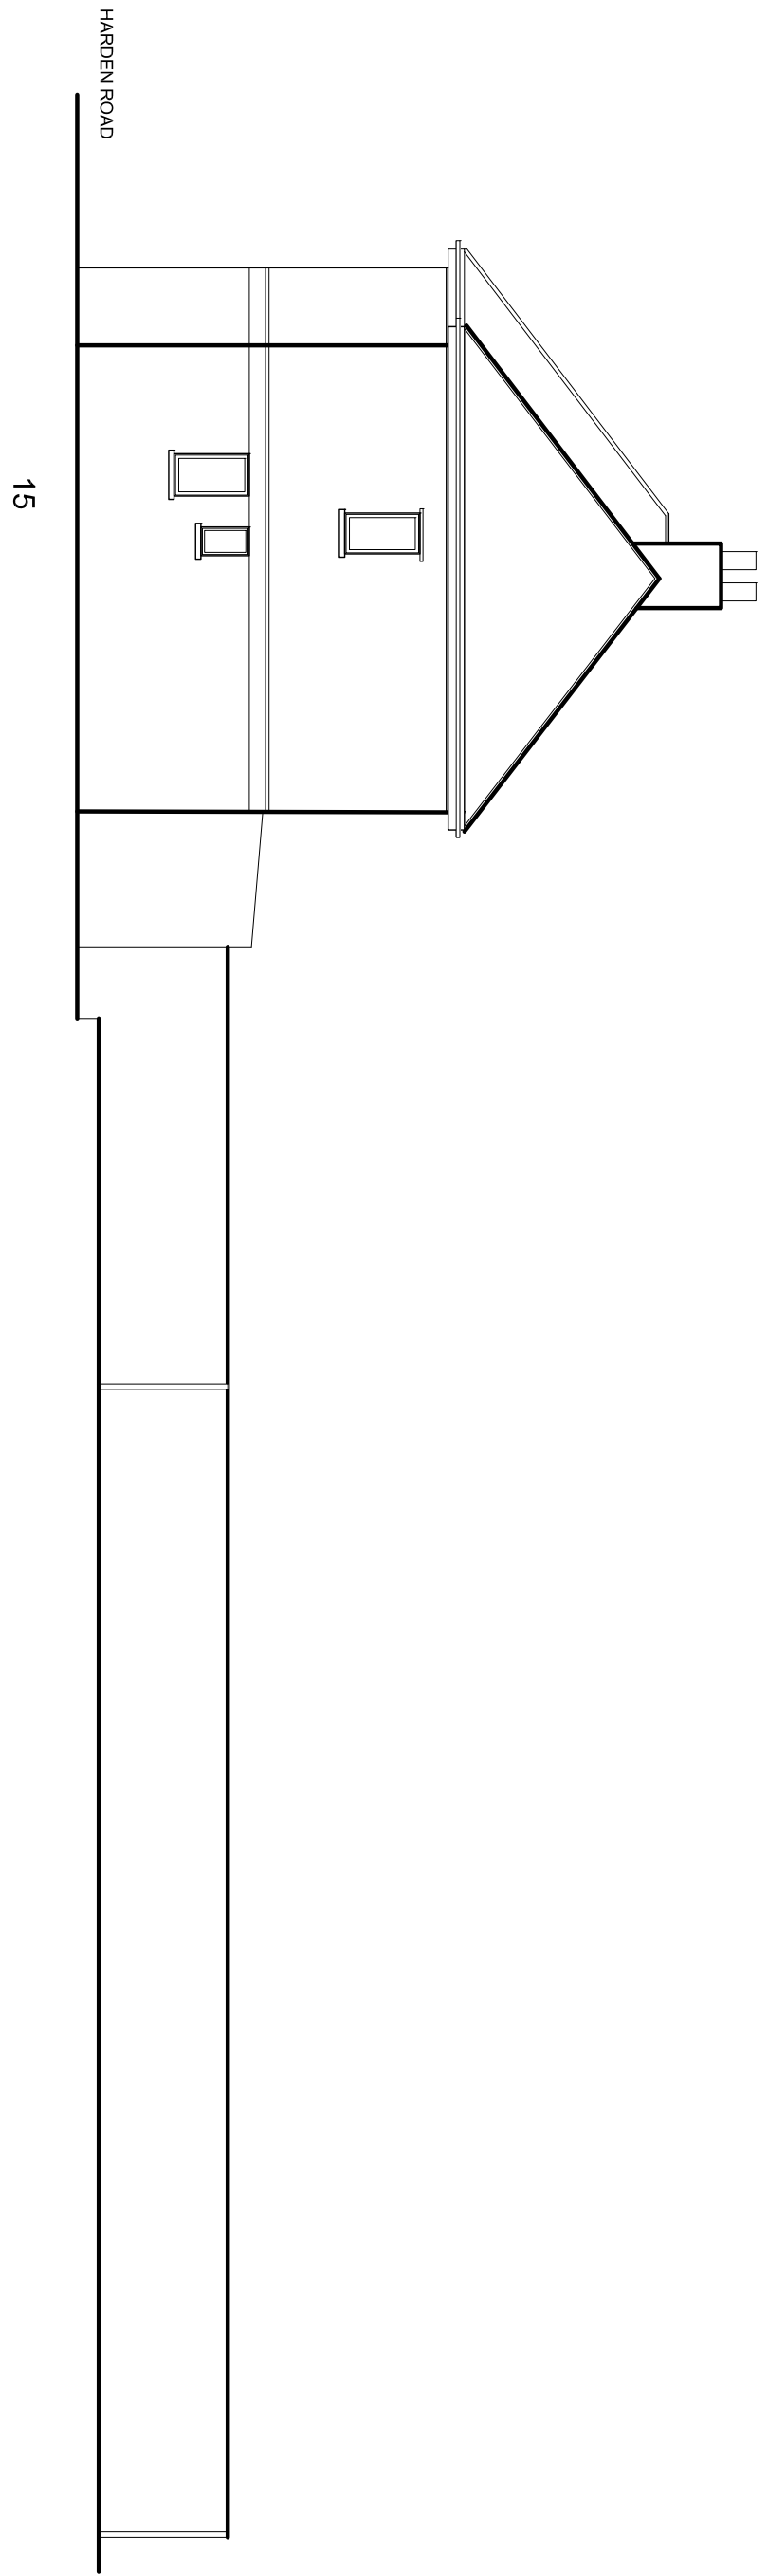
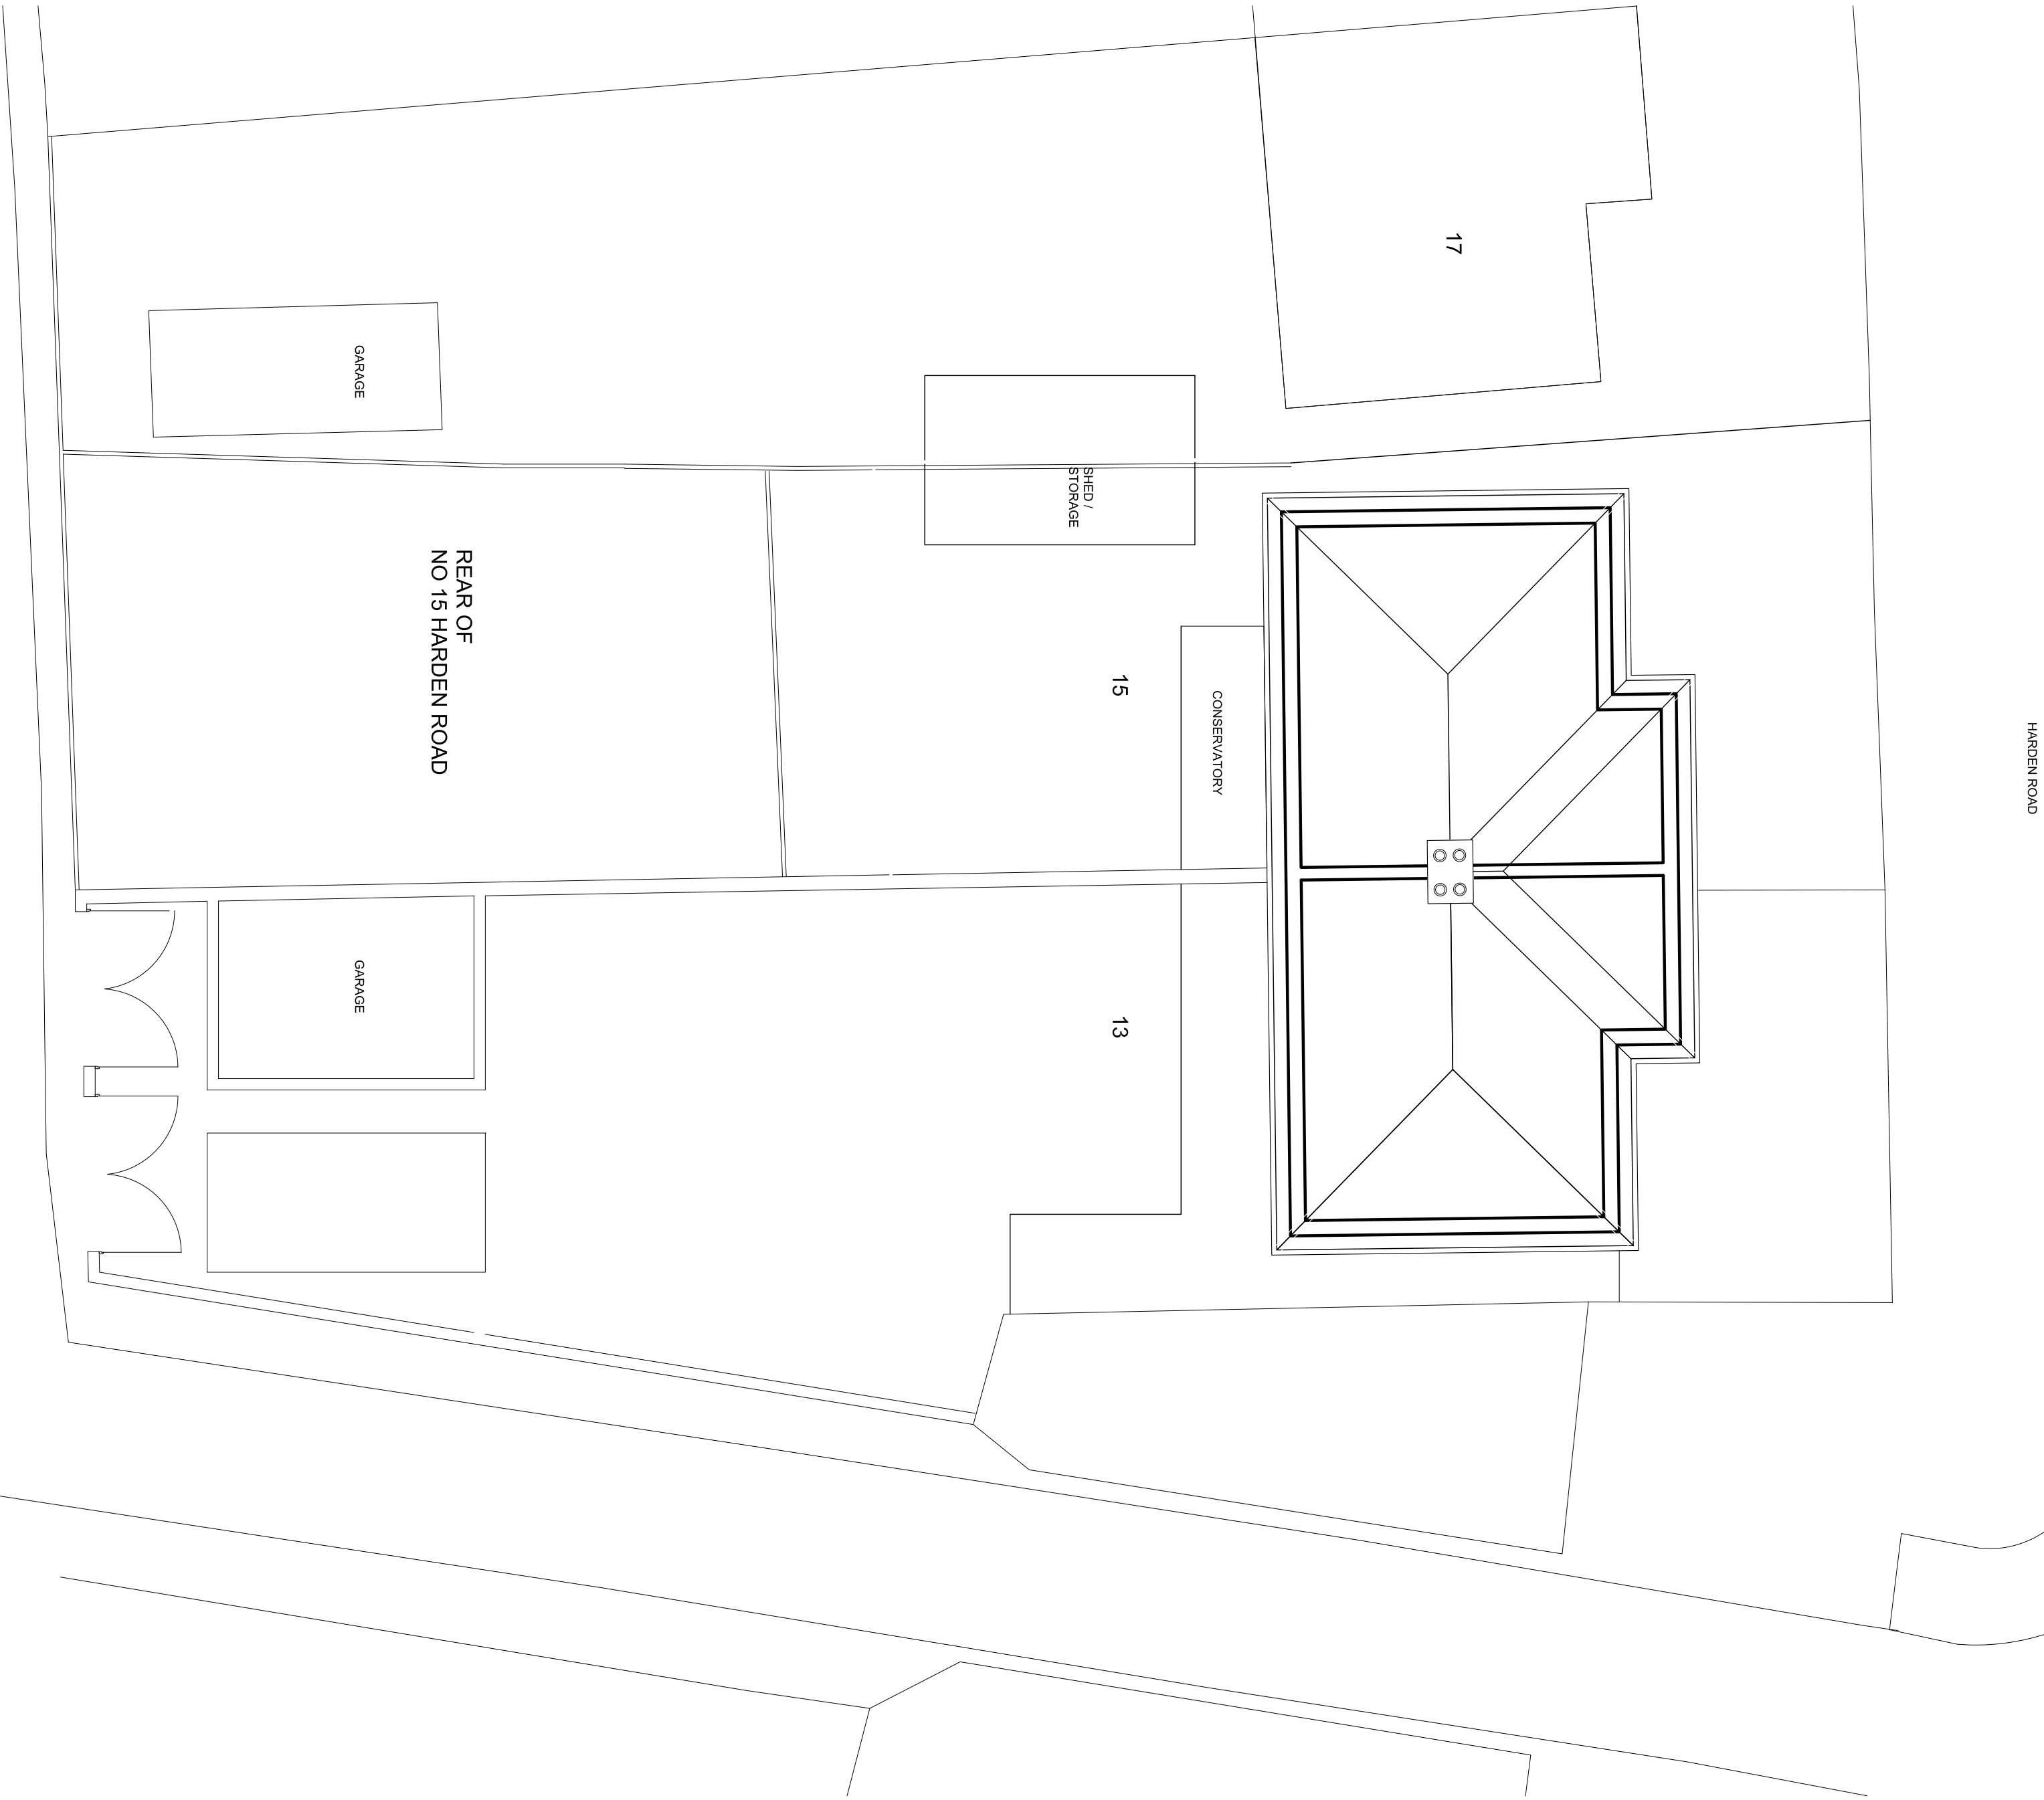


Rev. A ShedStorage and Conservatory added. 30.01.2019 mc			
MUSA CICEK 15 Harden Road, Northfleet, Kent, DA11 7HE Email : m10093c@gmail.com Tel: 07535948988			
EXISTING FLOOR PLANS and ELEVATIONS			
15 HARDEN ROAD NORTHFLEET KENT DA11 7HE	Page Size : A1 Scale : 1 : 100 Drawn By : MC Date : 05.05.17	Dwg. No.	100/02A