



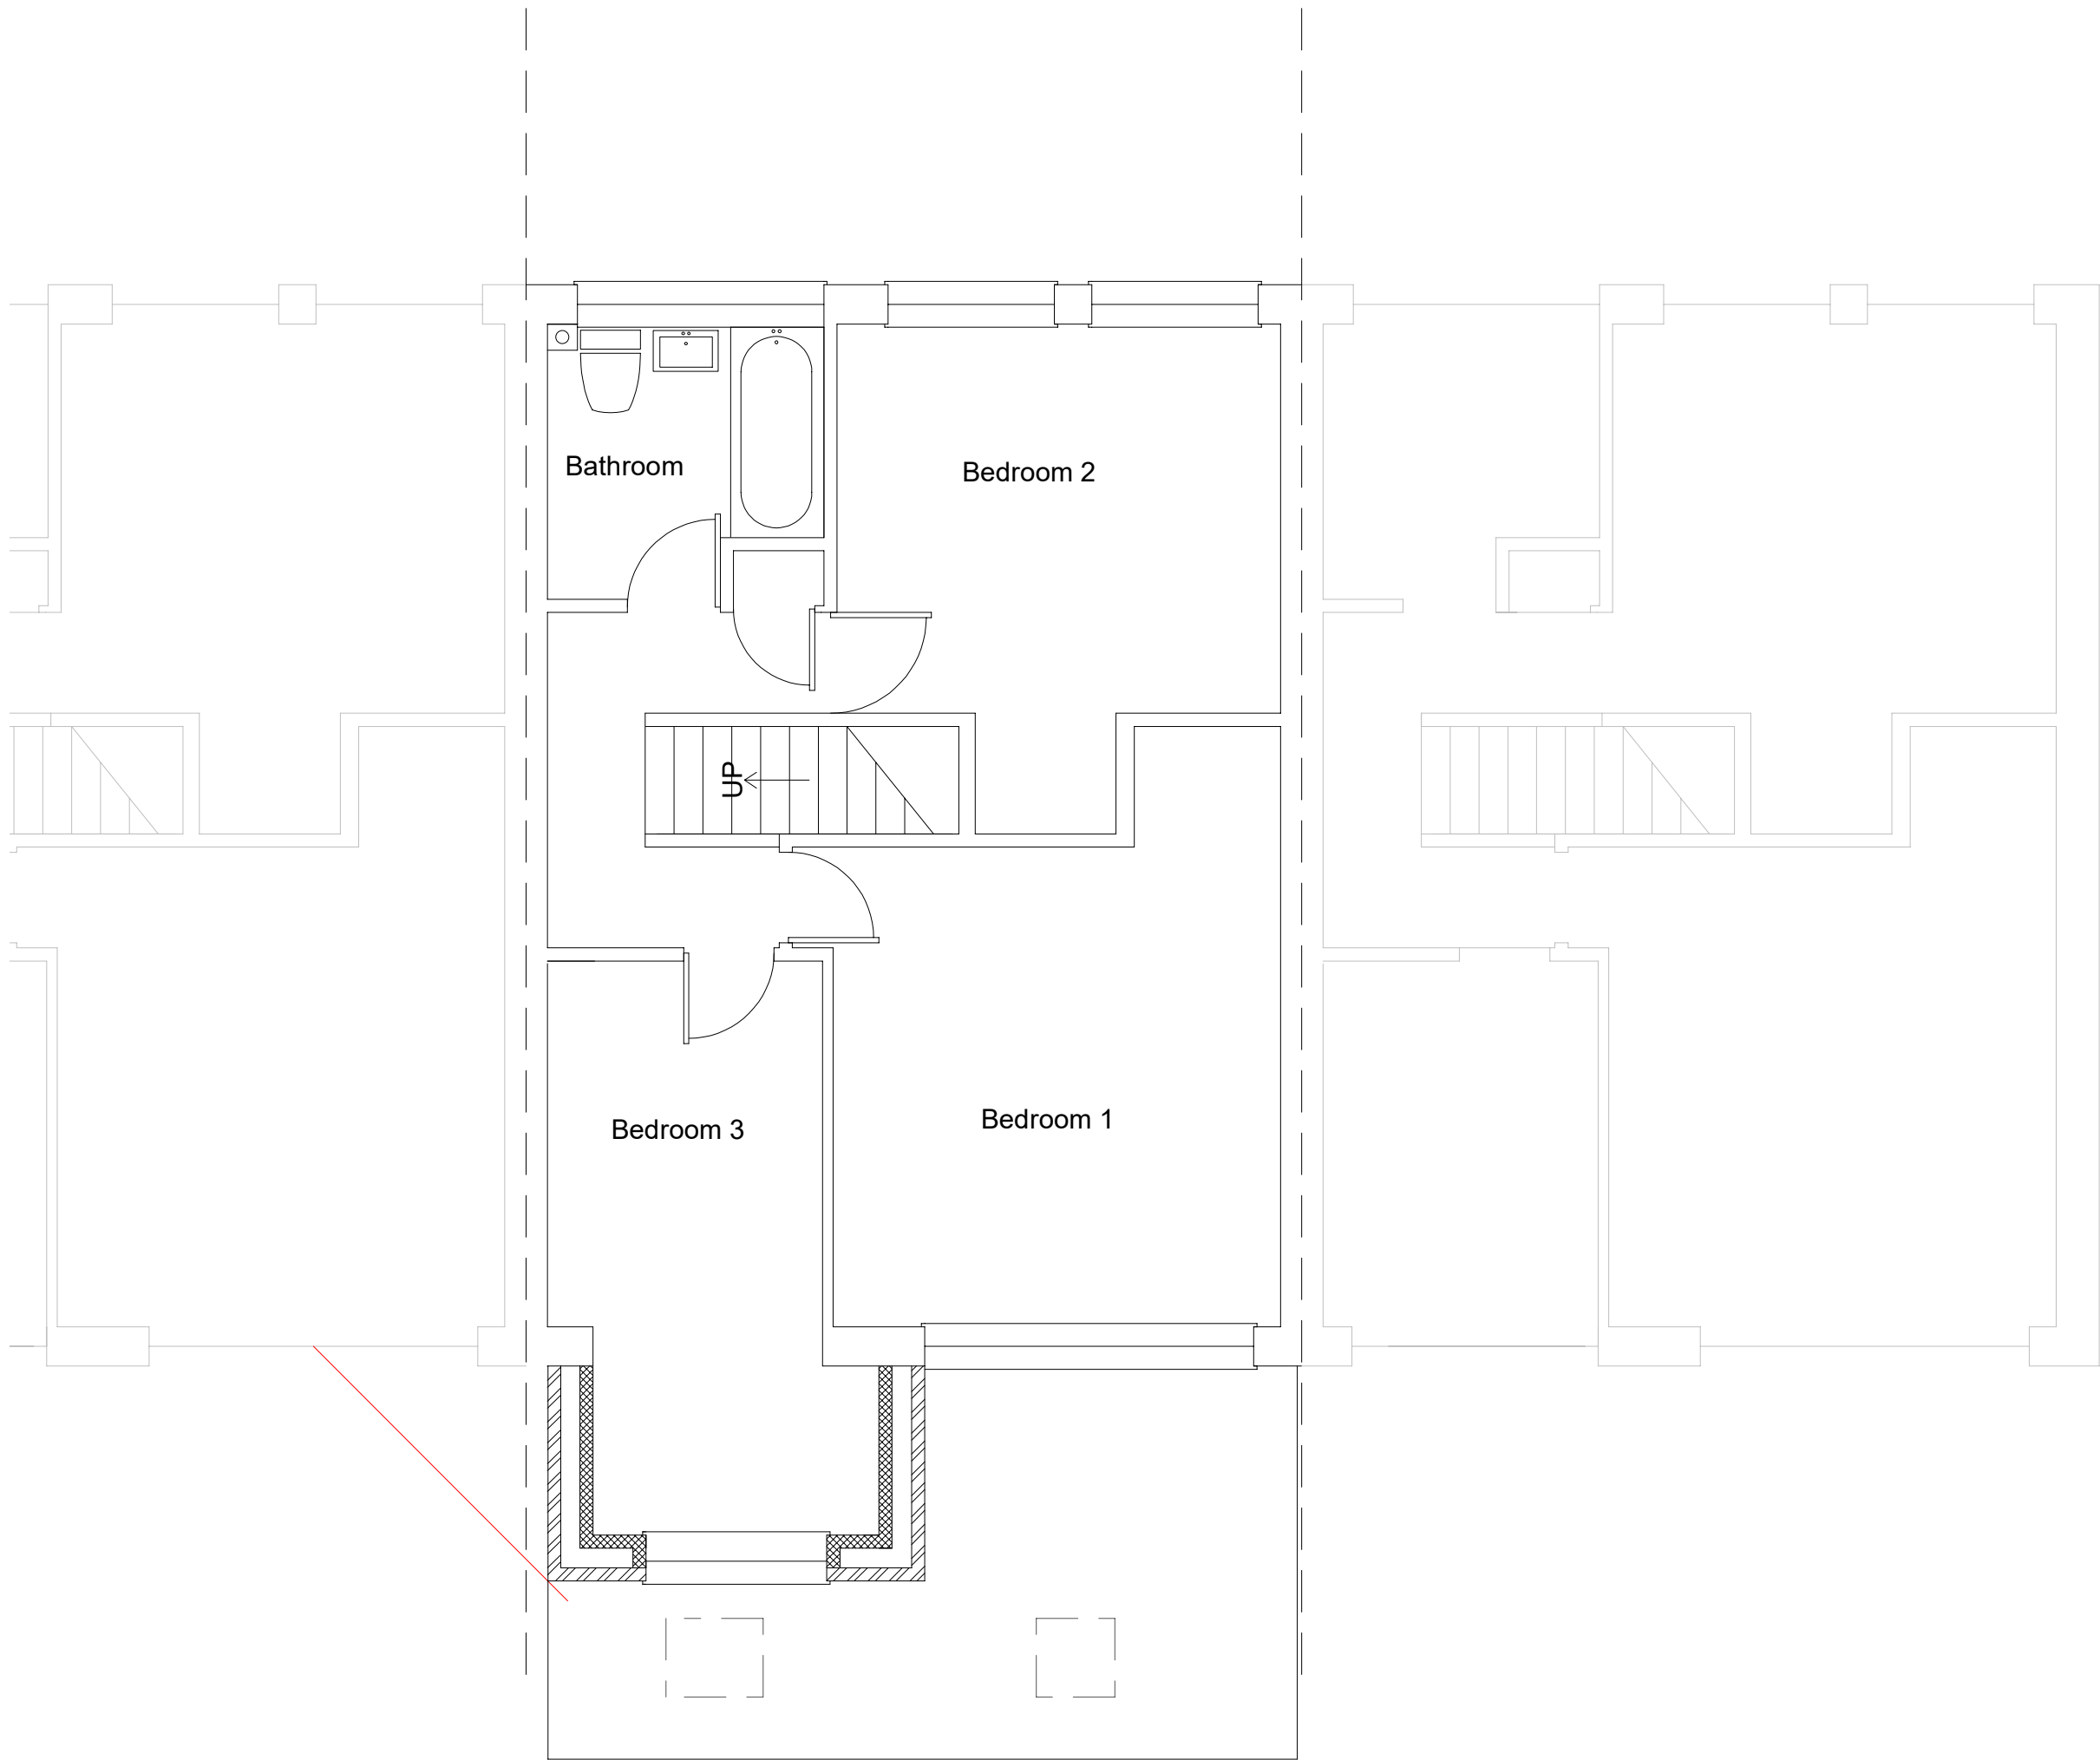

Proposed first floor plan

 

1:50

A.J.Franklin
150 Knights Croft
New Ash Green
Longfield,Kent
DA3 8HZ
07946 313853
alexandrafranklin@hotmail.com

Drawing 4 of 5
28th May 2023

Drawn by A.Franklin
Ref: AF280523MB

Client: Mr and Mrs Barrett

Site address:
2 Cedar Close
Meopham
Gravesend
DA13 0ED

Scales:
Plans 1:50/100
Site plan 1:200

Elevations 1:100
Location plan 1:1250

Proposal:
Double storey rear extension

Revisions Date	Description
18.08.23	1. West flank wall relocation