




1. THIS DRAWING MUST BE READ INCONJUNCTION WITH ALL OTHER
RELVANT SPECIFICATIONS AND DRAWINGS

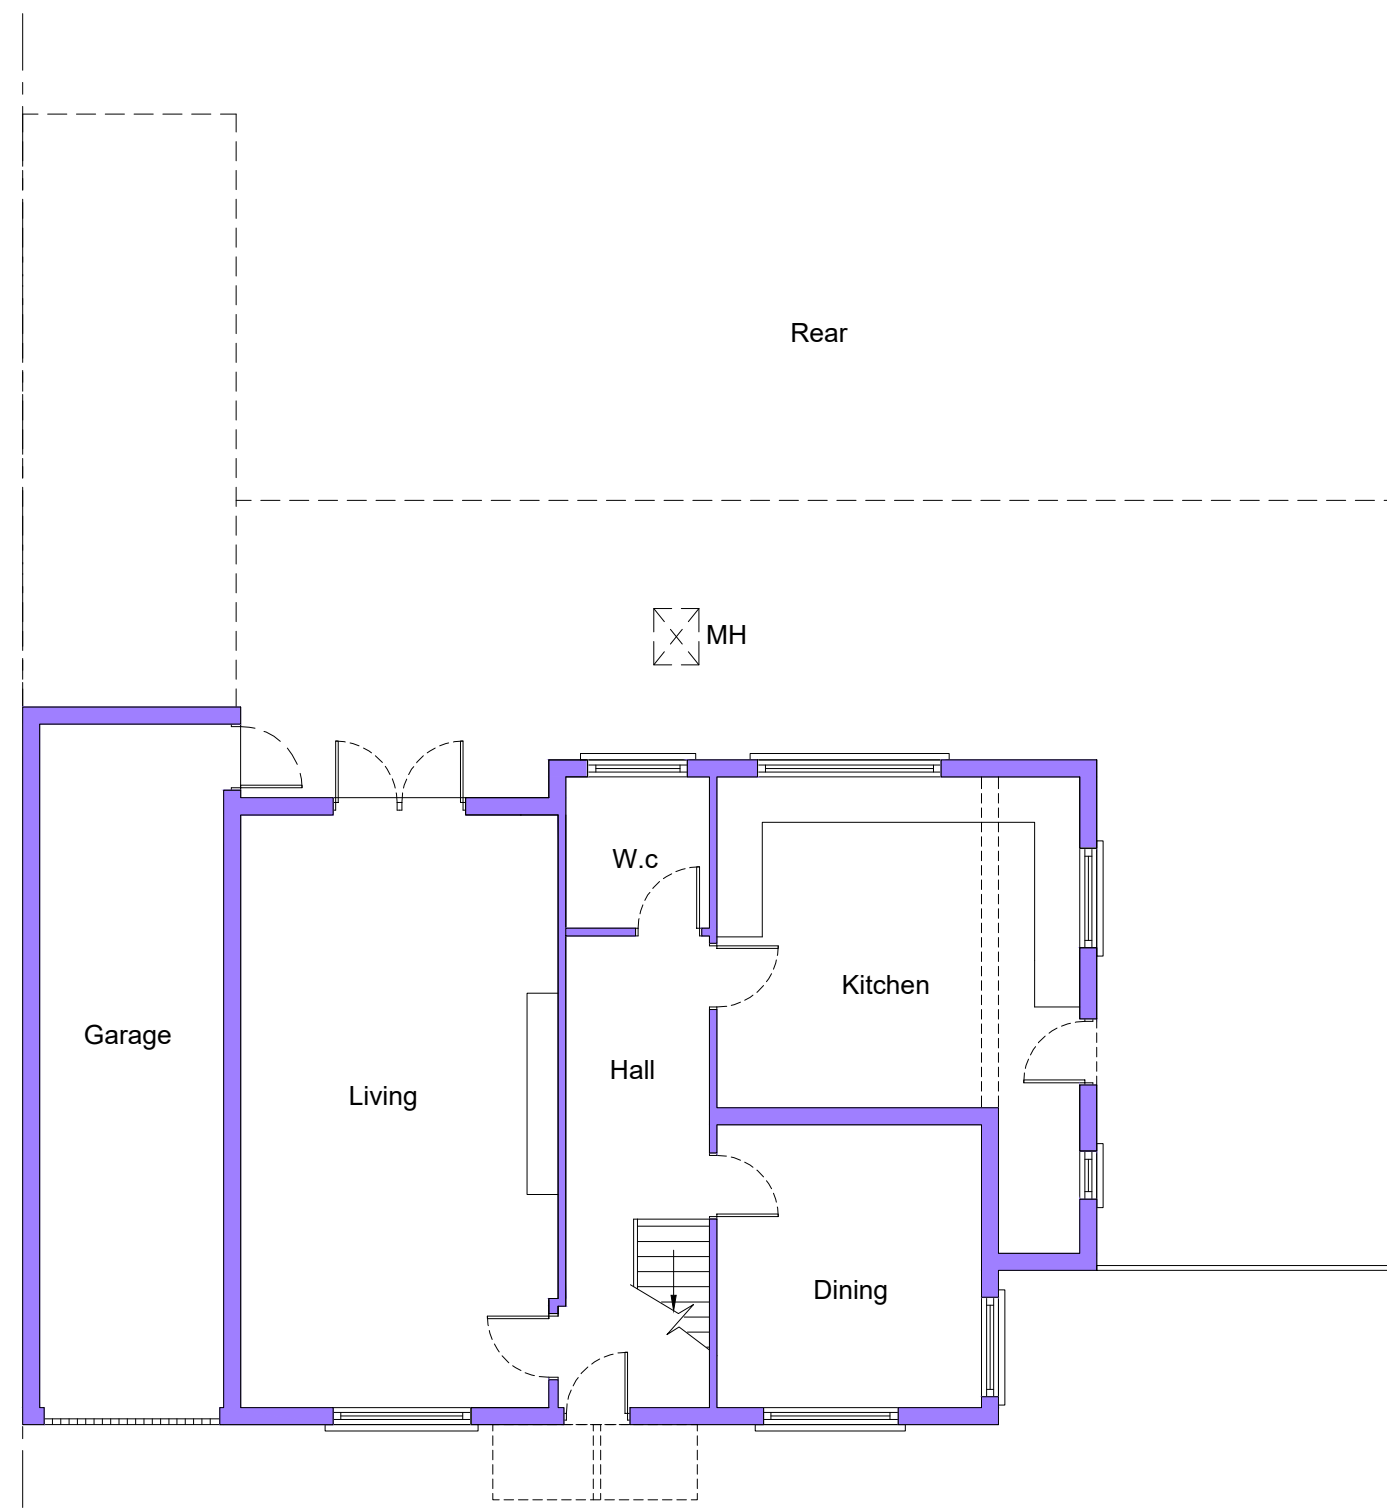

Existing Ground Floor Plan

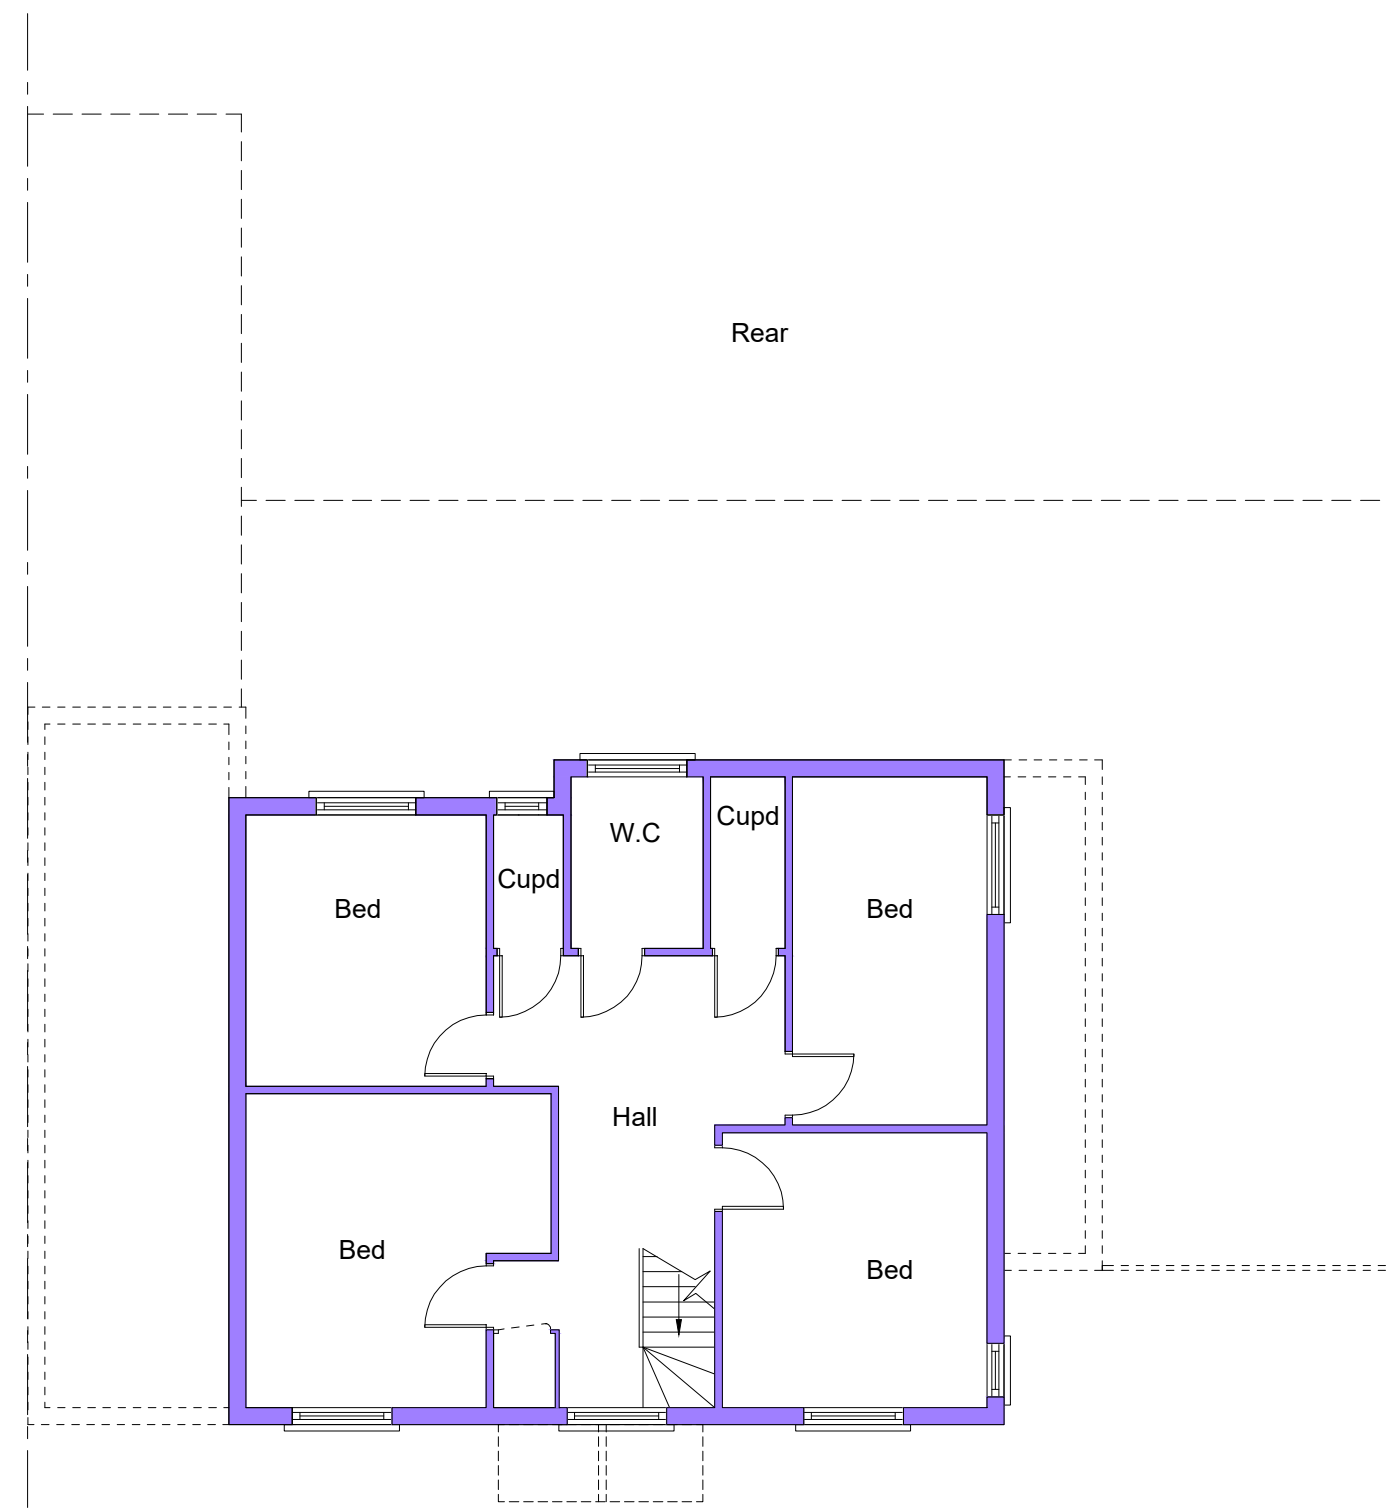


Existing First Floor Plan

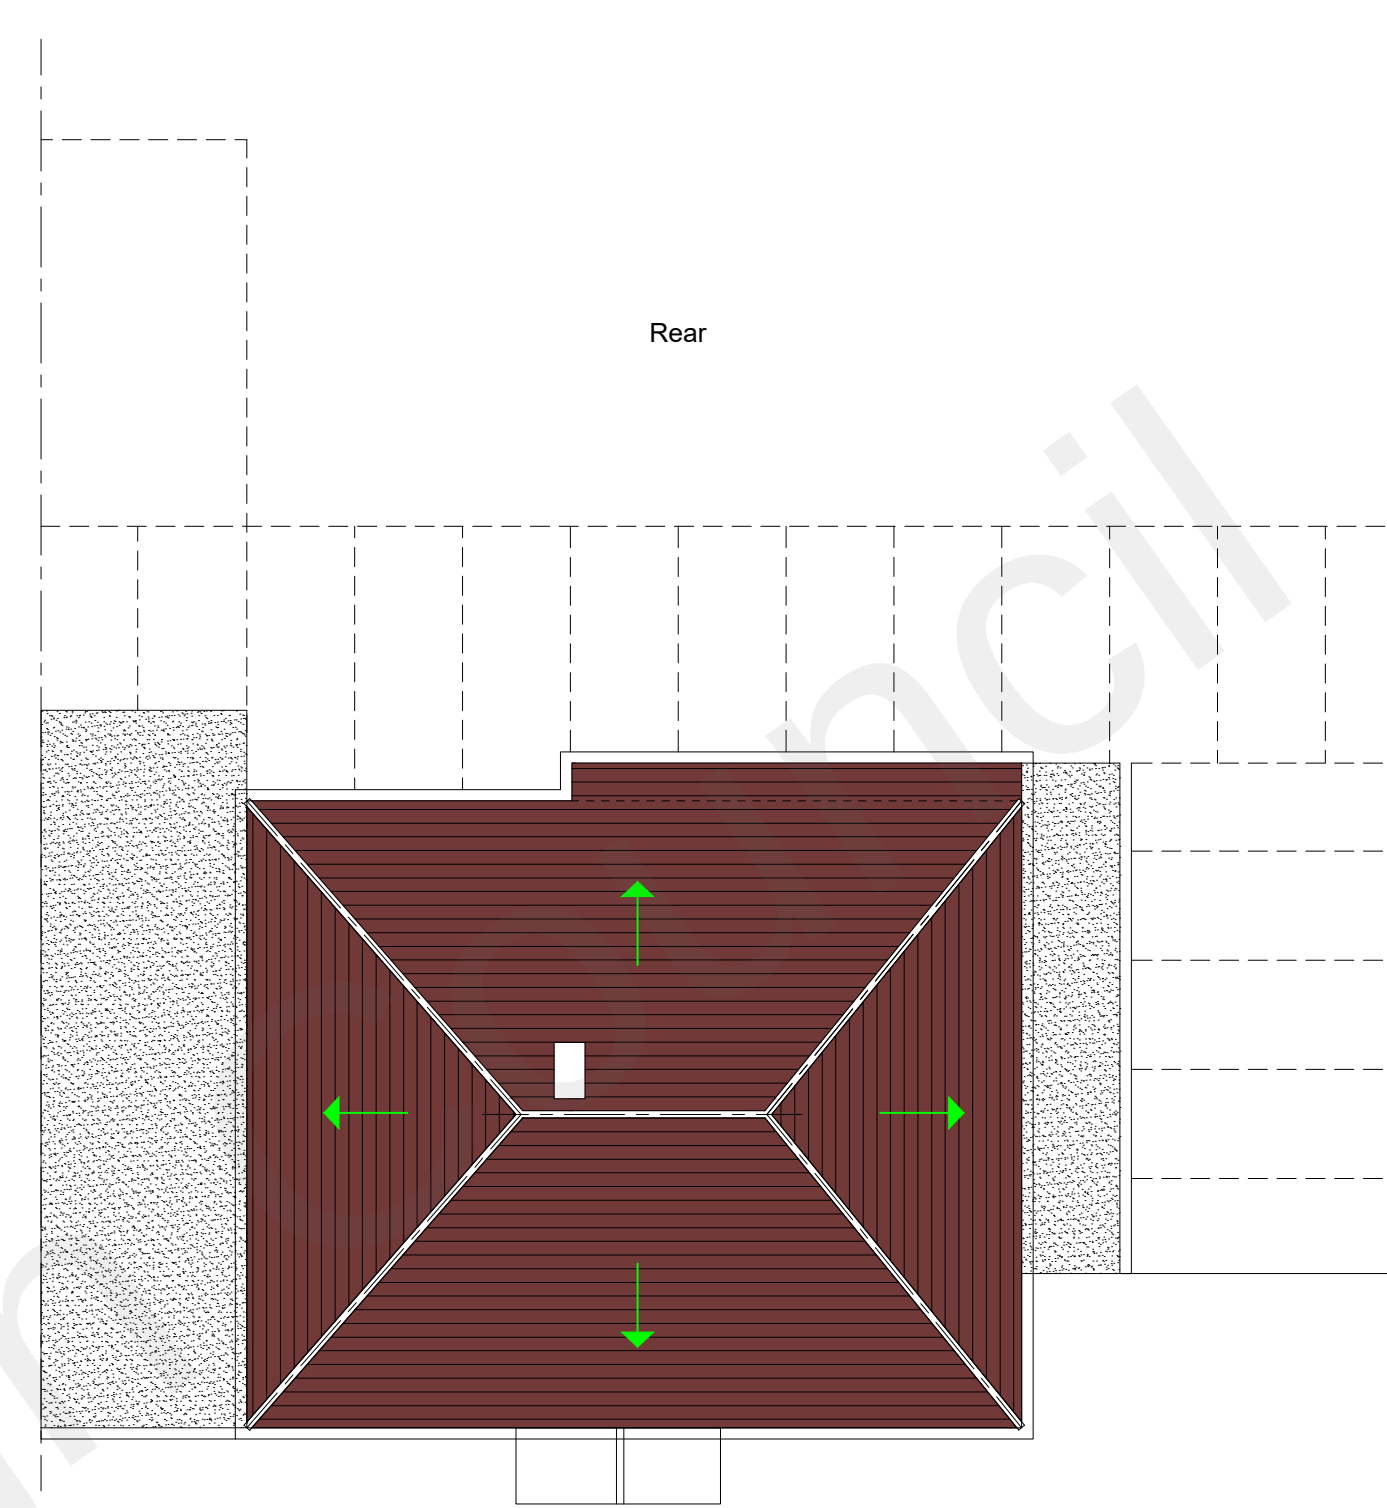

Existing Roof Plan




Existing Front Elevation

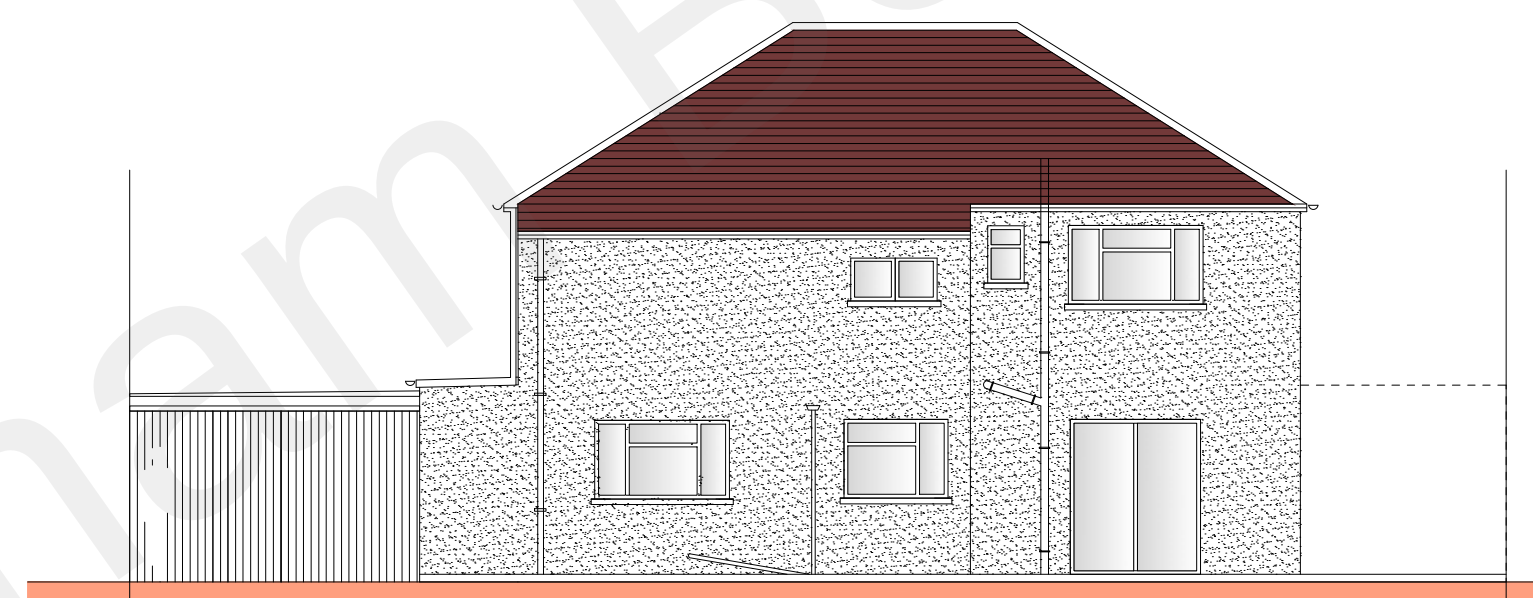

Existing Rear Elevation



Existing Side Elevation

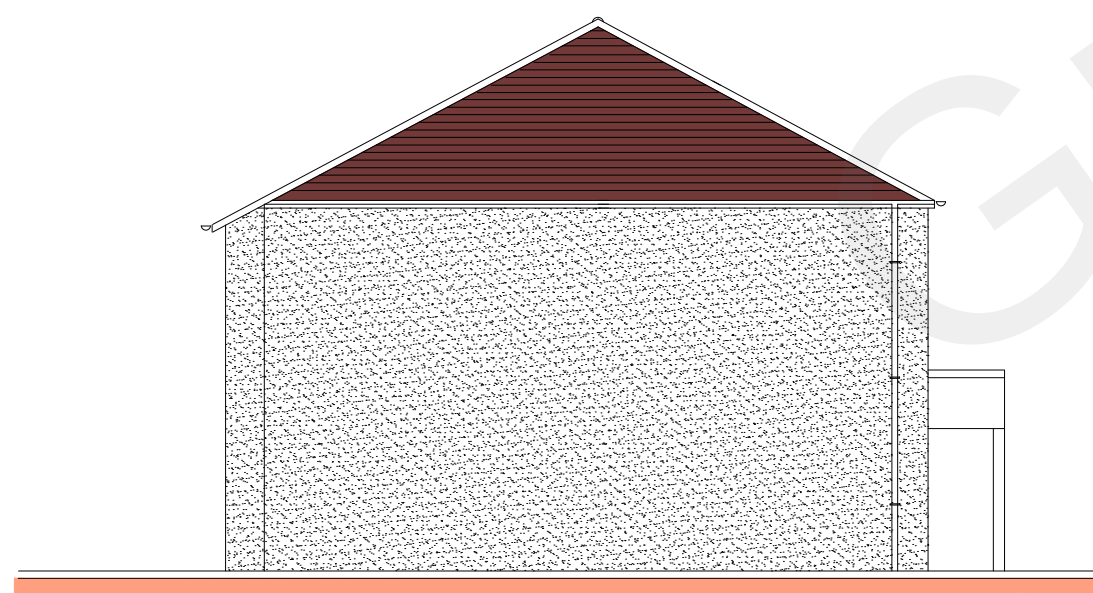

Existing Other Side Elevation



HOUSEHOLDER
PLANNING

P1 ISSUED TO GRAVESHAM PLANNING XX.11.22
P1 ISSUED TO GRAVESHAM PLANNING XX.03.22

Rev	Date

DESIGNER PLANS LTD



Structural & Architectural Solutions
OFFICE 48, 95 WILTON ROAD, VICTORIA, LONDON, SW1V 1BZ
07940121222
www.designerplans.co.uk

Job Title
8 Orchard Ave, Gravesend DA11 7NX

Drawing Title
Existing Plan

Scale SCALE 1:100 AT A1	Date May `22	Drawn By MC	Rev P1
-------------------------------	-----------------	----------------	-----------