




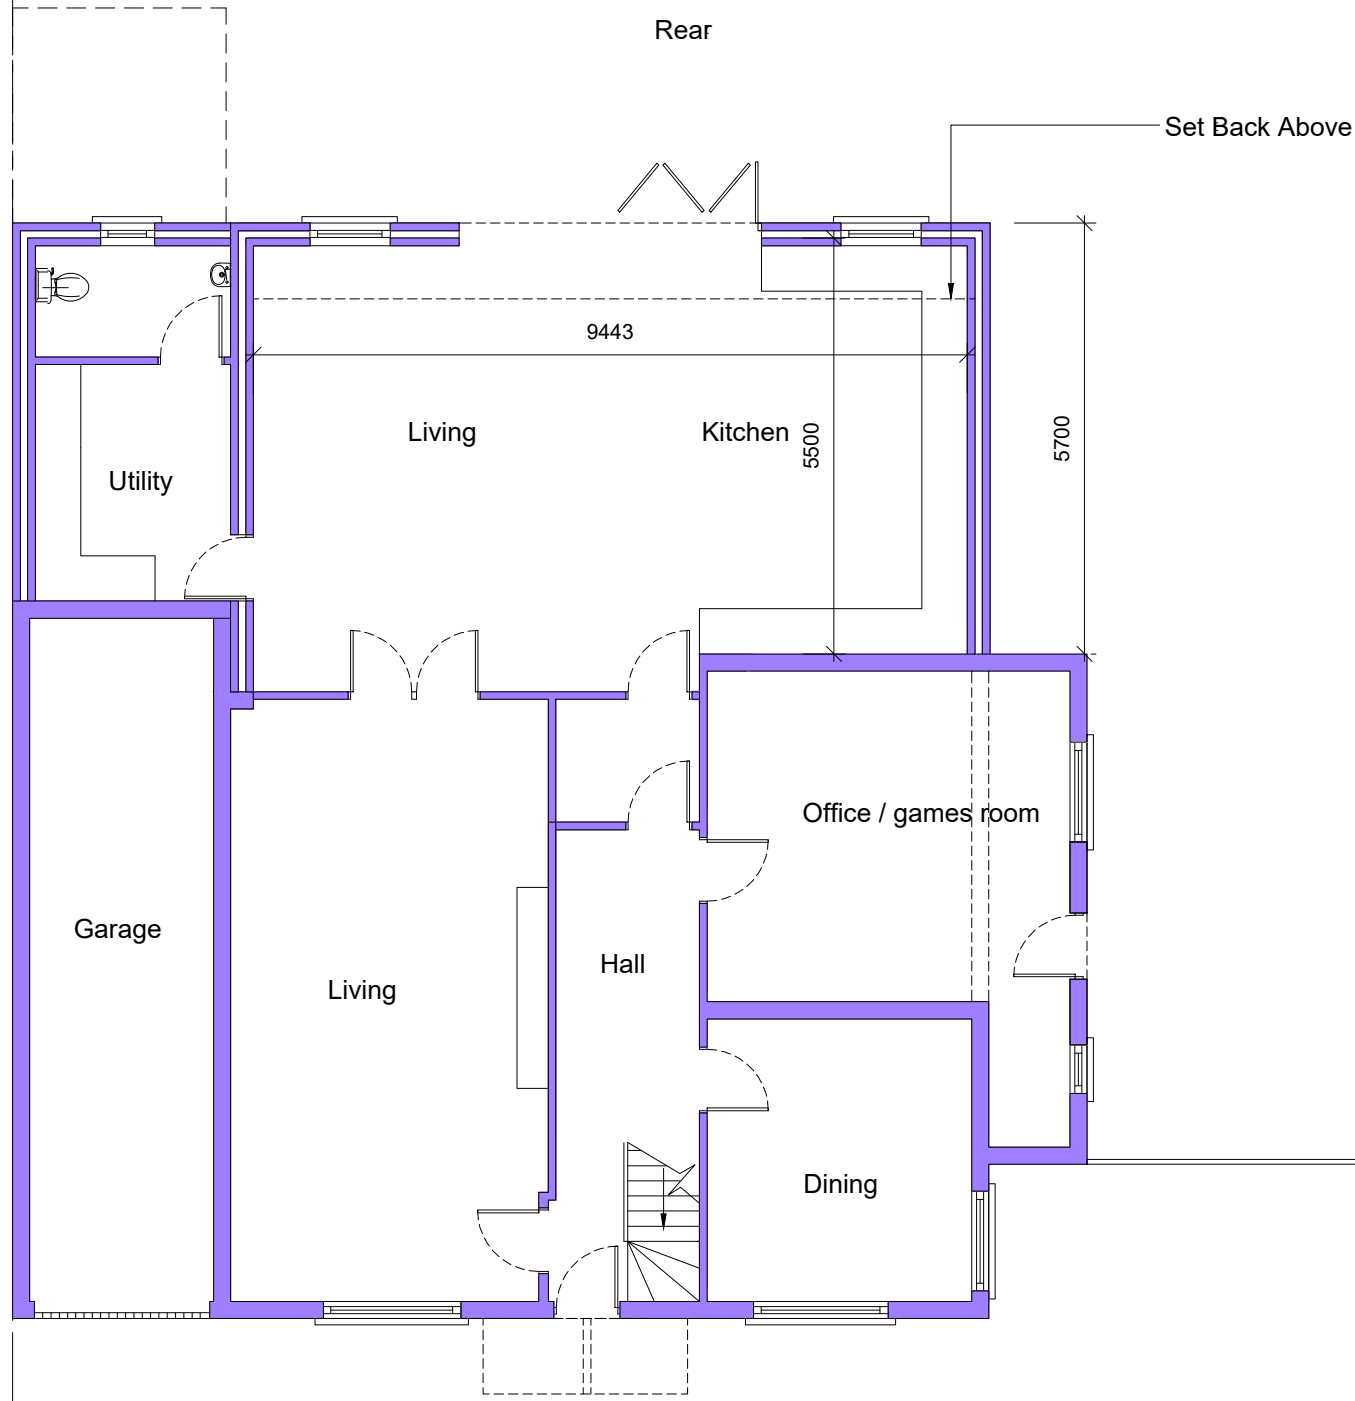


Proposed Ground Floor Plan

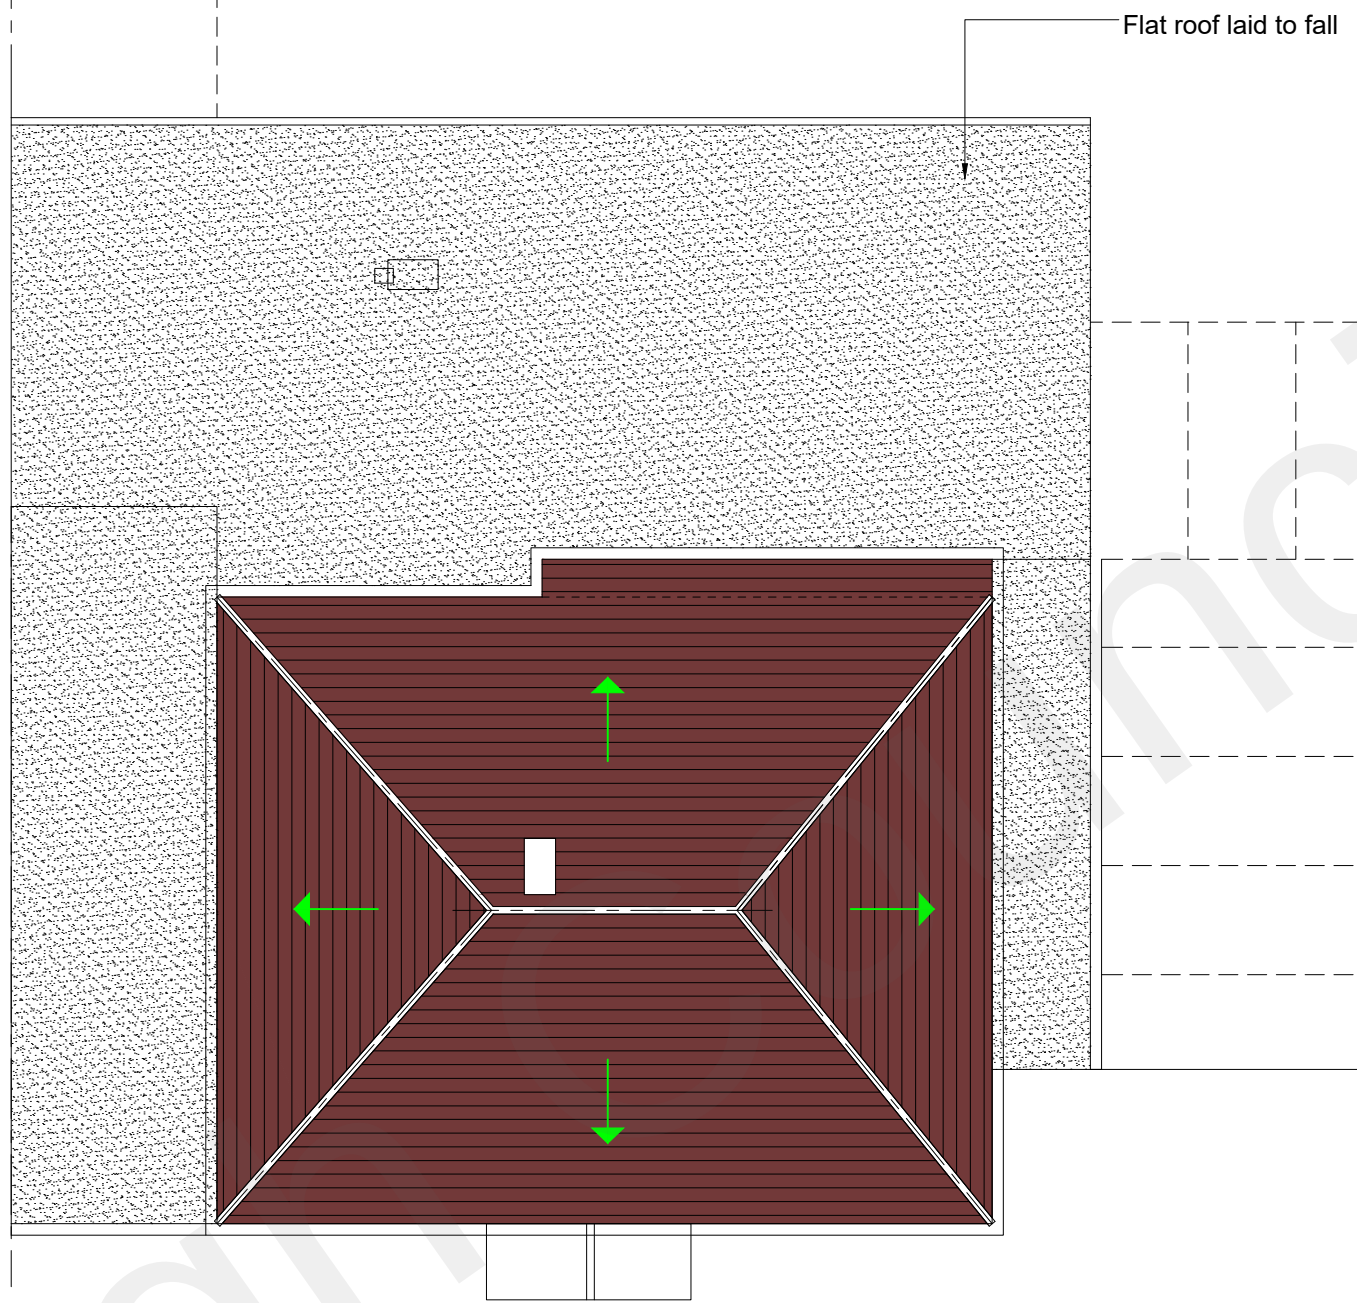


Existing Roof Plan

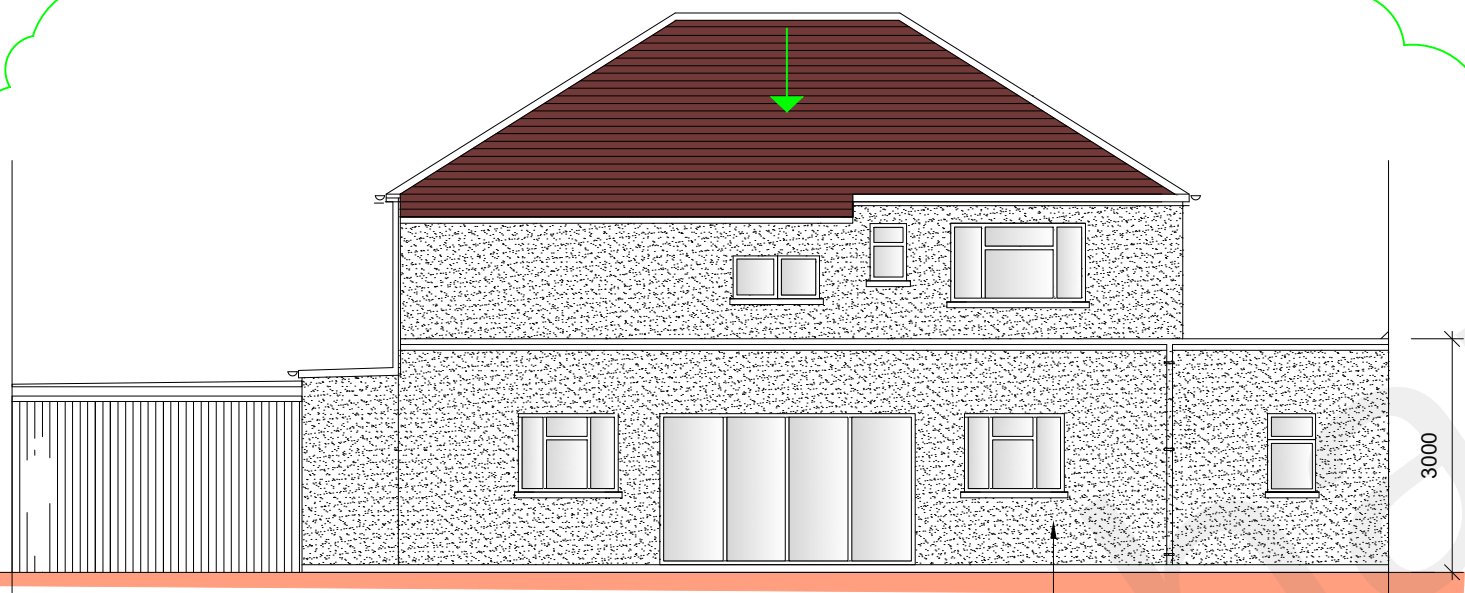

Proposed Rear Elevation

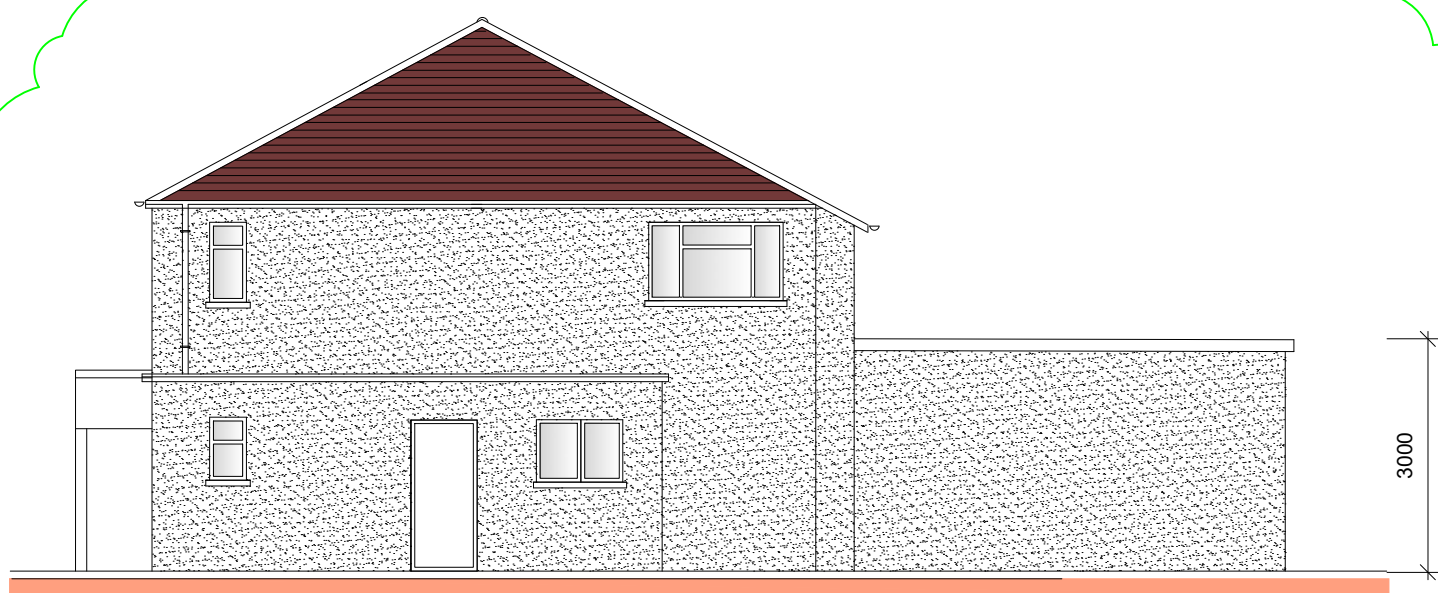

Existing Side Elevation

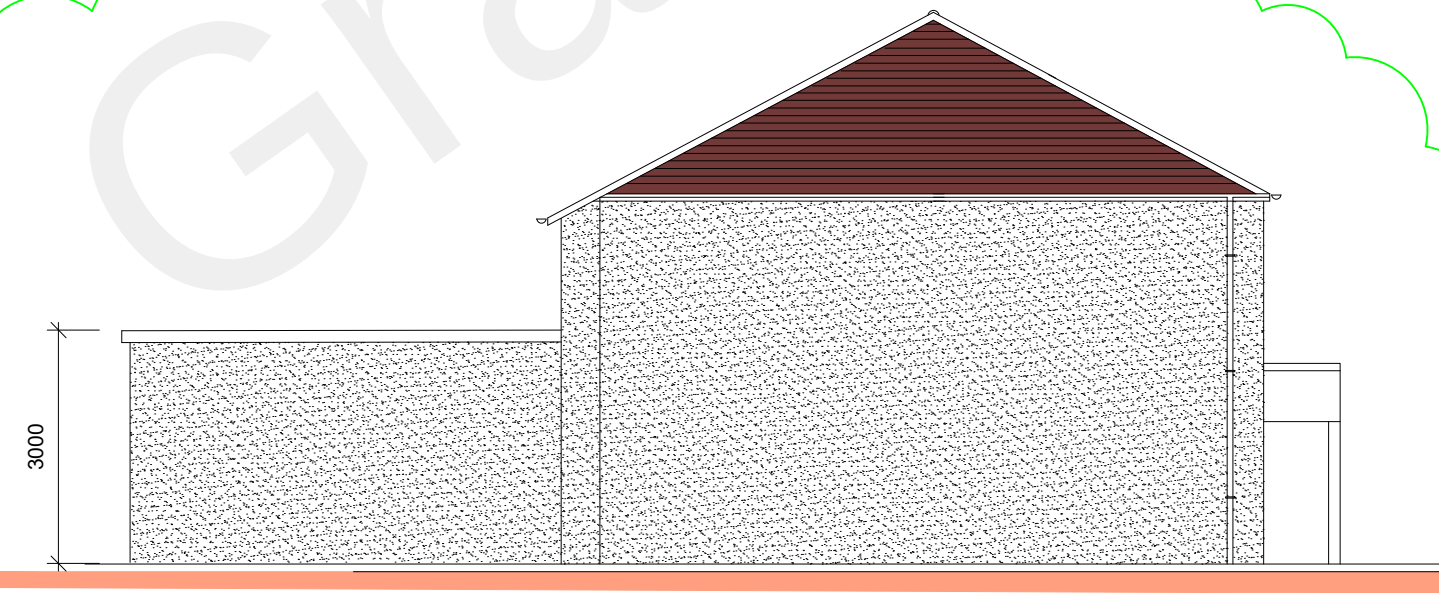

Proposed Other Side Elevation

1. THIS DRAWING MUST BE READ INCONJUNCTION WITH ALL OTHER RELEVANT SPECIFICATIONS AND DRAWINGS

HOUSEHOLDER
PLANNING

P2 ISSUED TO GRAVESHAM PLANNING XX.11.22
P1 ISSUED TO GRAVESHAM PLANNING XX.03.22

Rev Date

DESIGNER PLANS LTD



Structural & Architectural Solutions
OFFICE 48, 95 WILTON ROAD, VICTORIA, LONDON, SW1V 1BZ
07940121222
www.designerplans.co.uk

Job Title

8 Orchard Ave, Gravesend DA11 7NX

Drawing Title
Proposed plans for
single storey rear extension

Scale SCALE 1:100
AT A1 Date May '22 Drawn By MC

Job No. 00-0000-000 Dwg No. S04 Rev P2

