
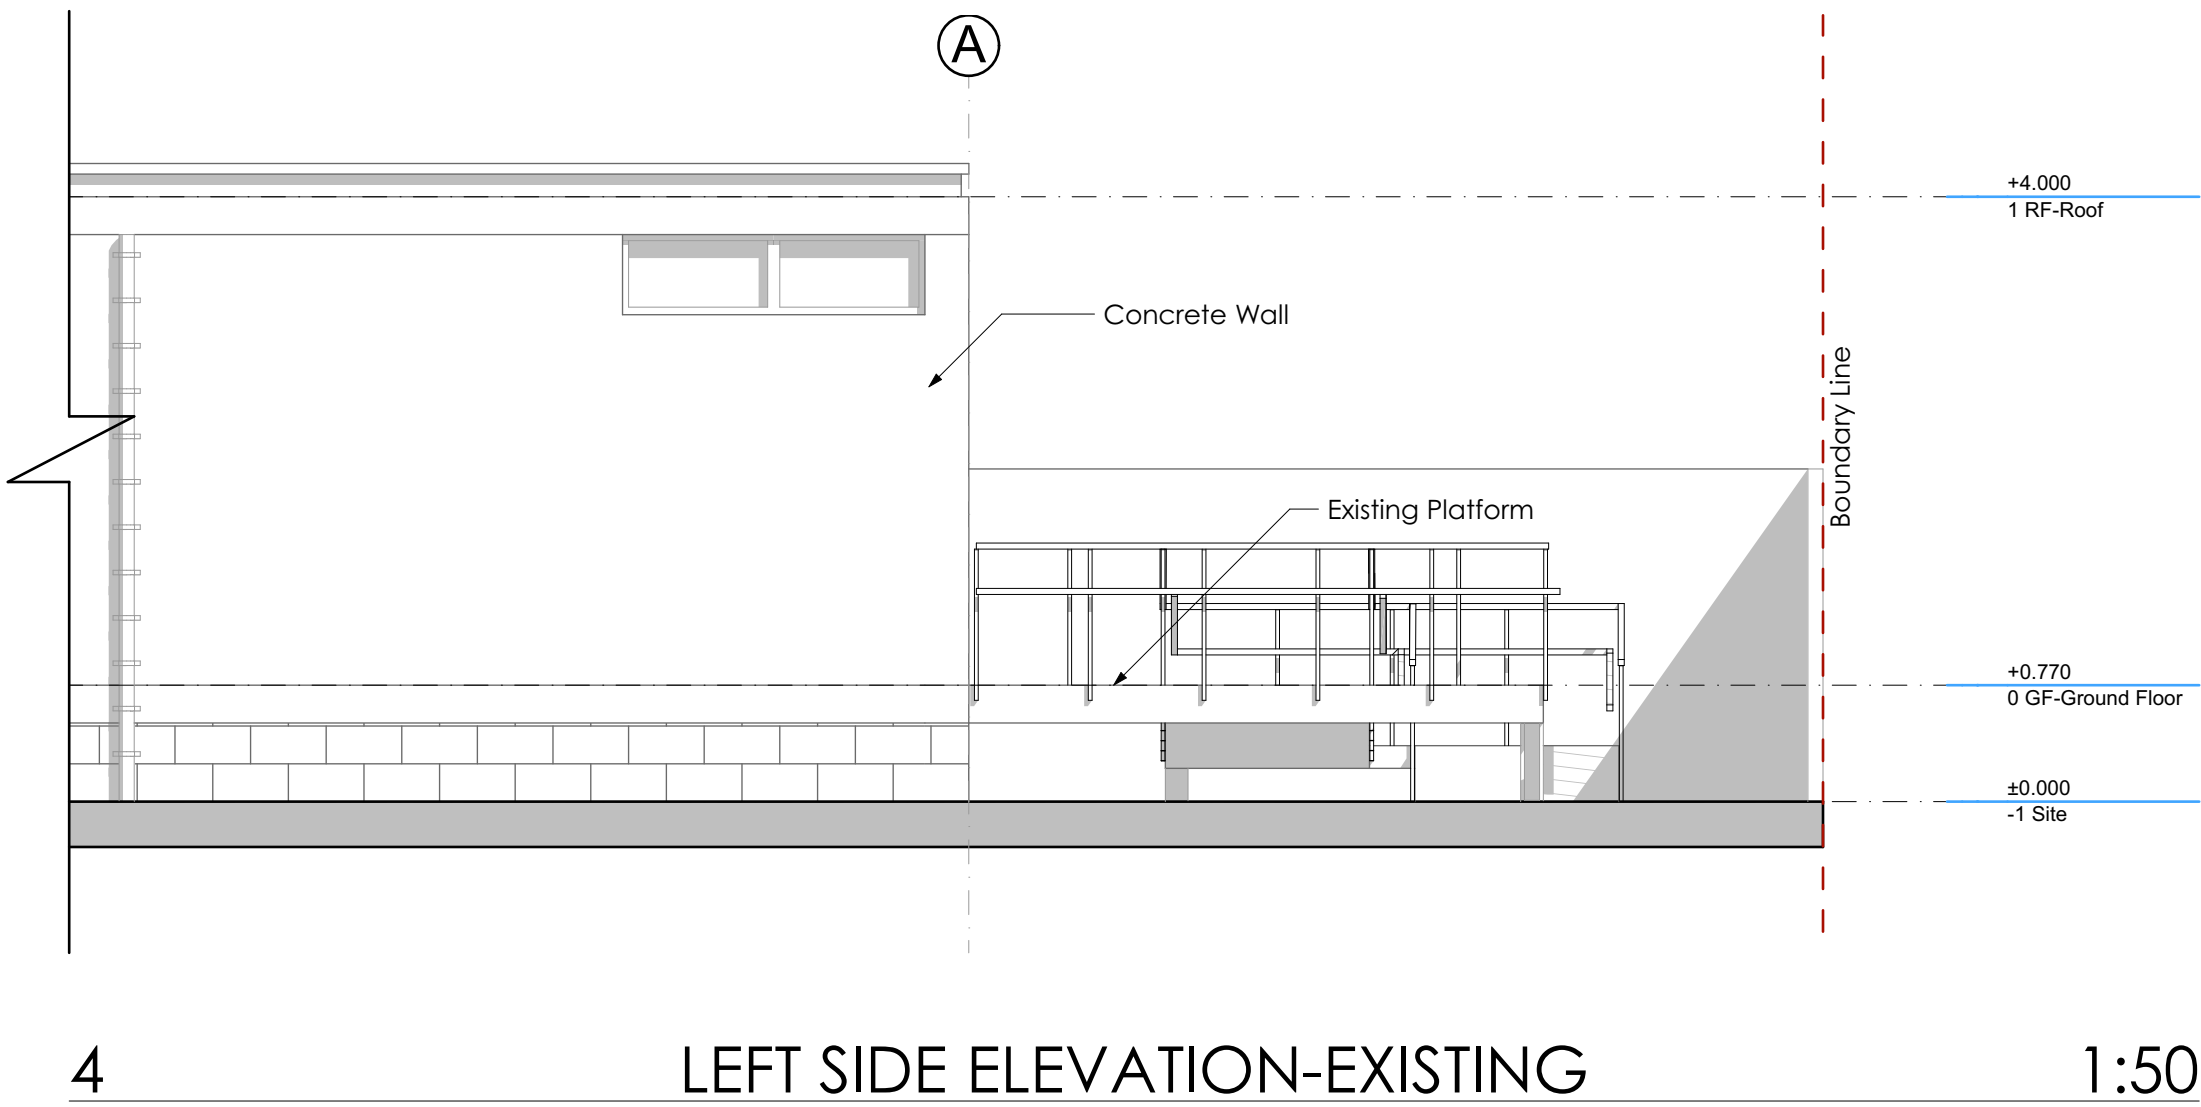
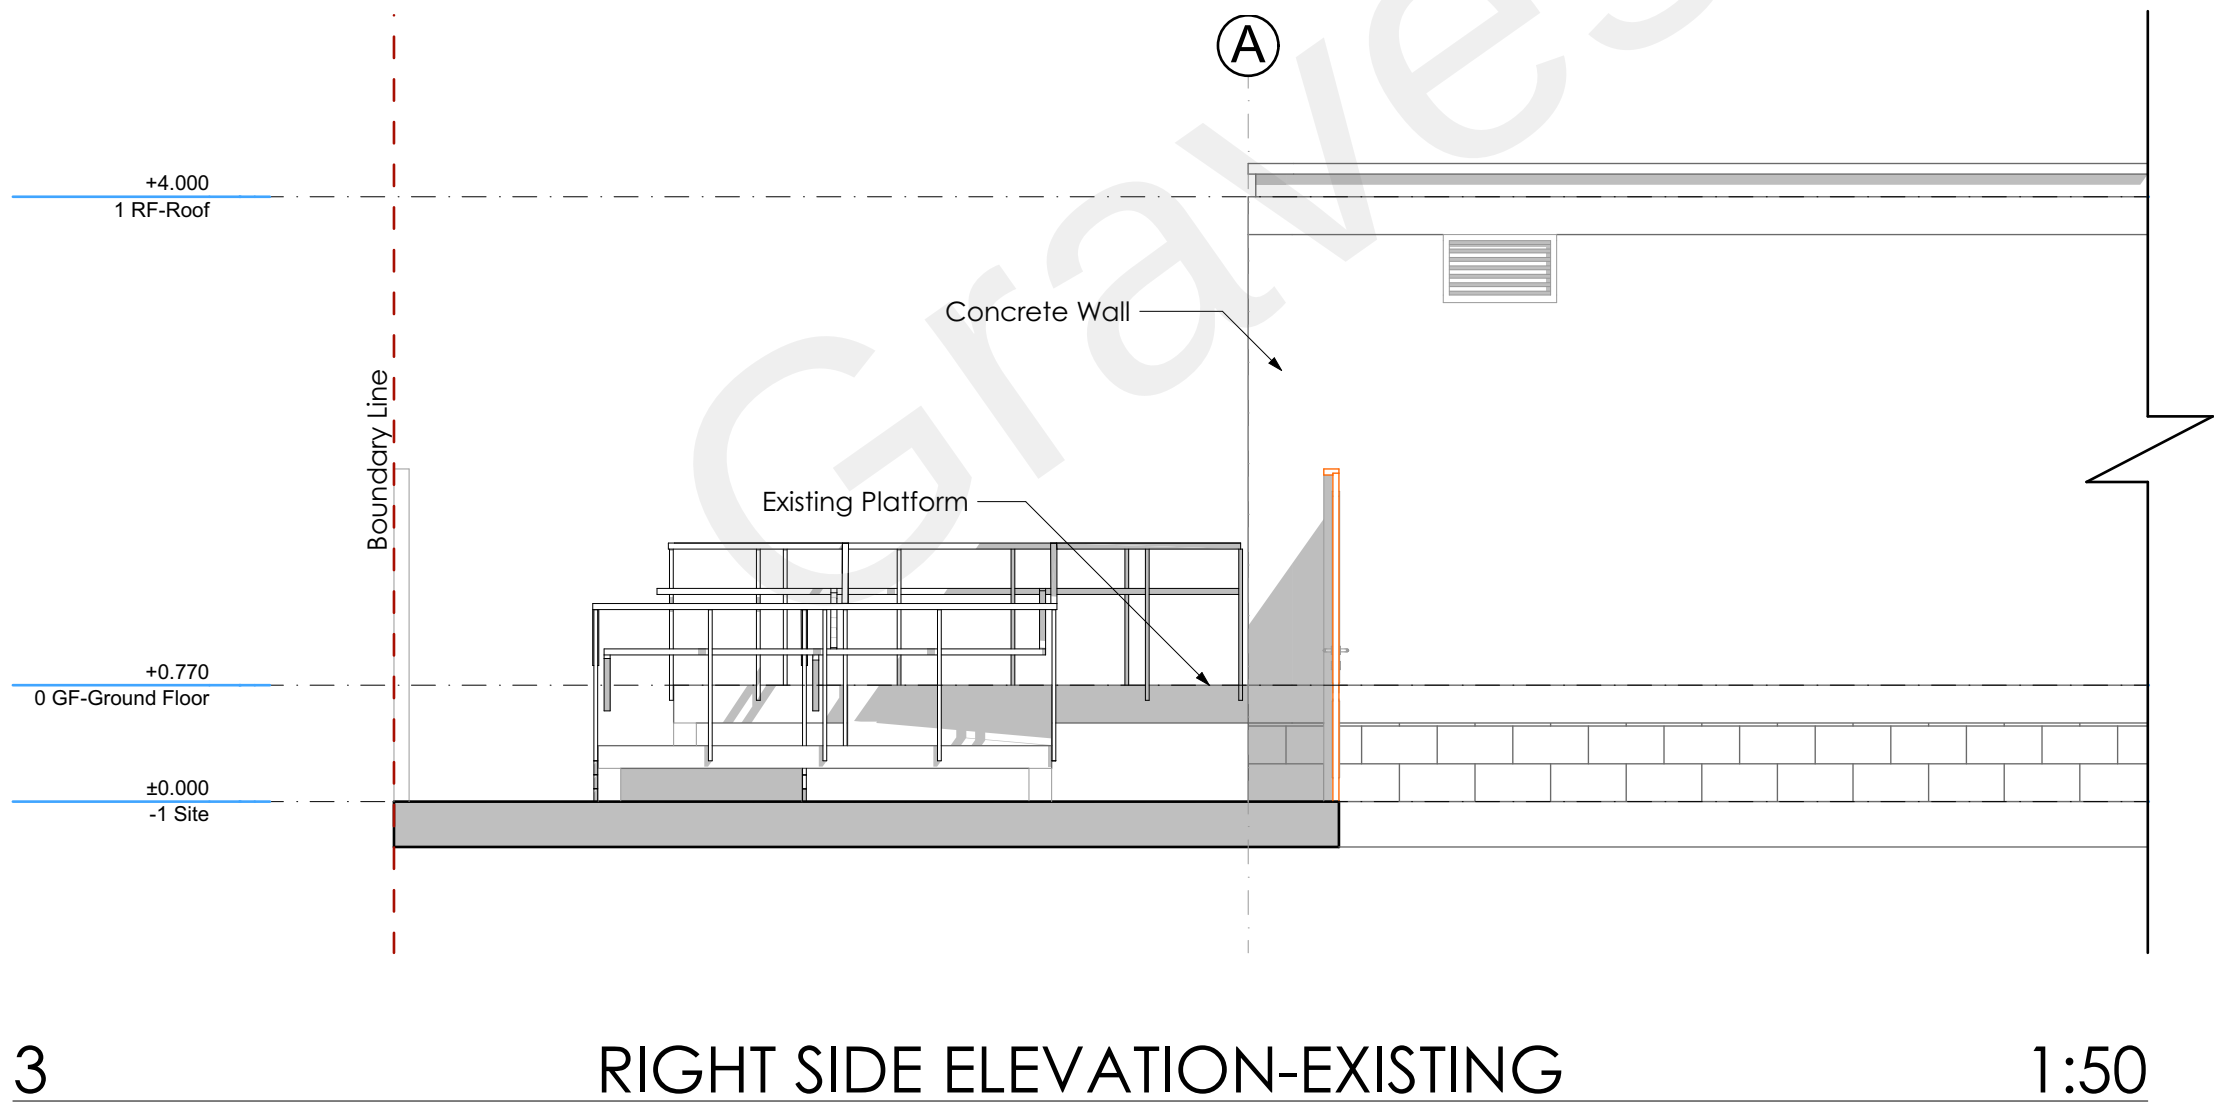
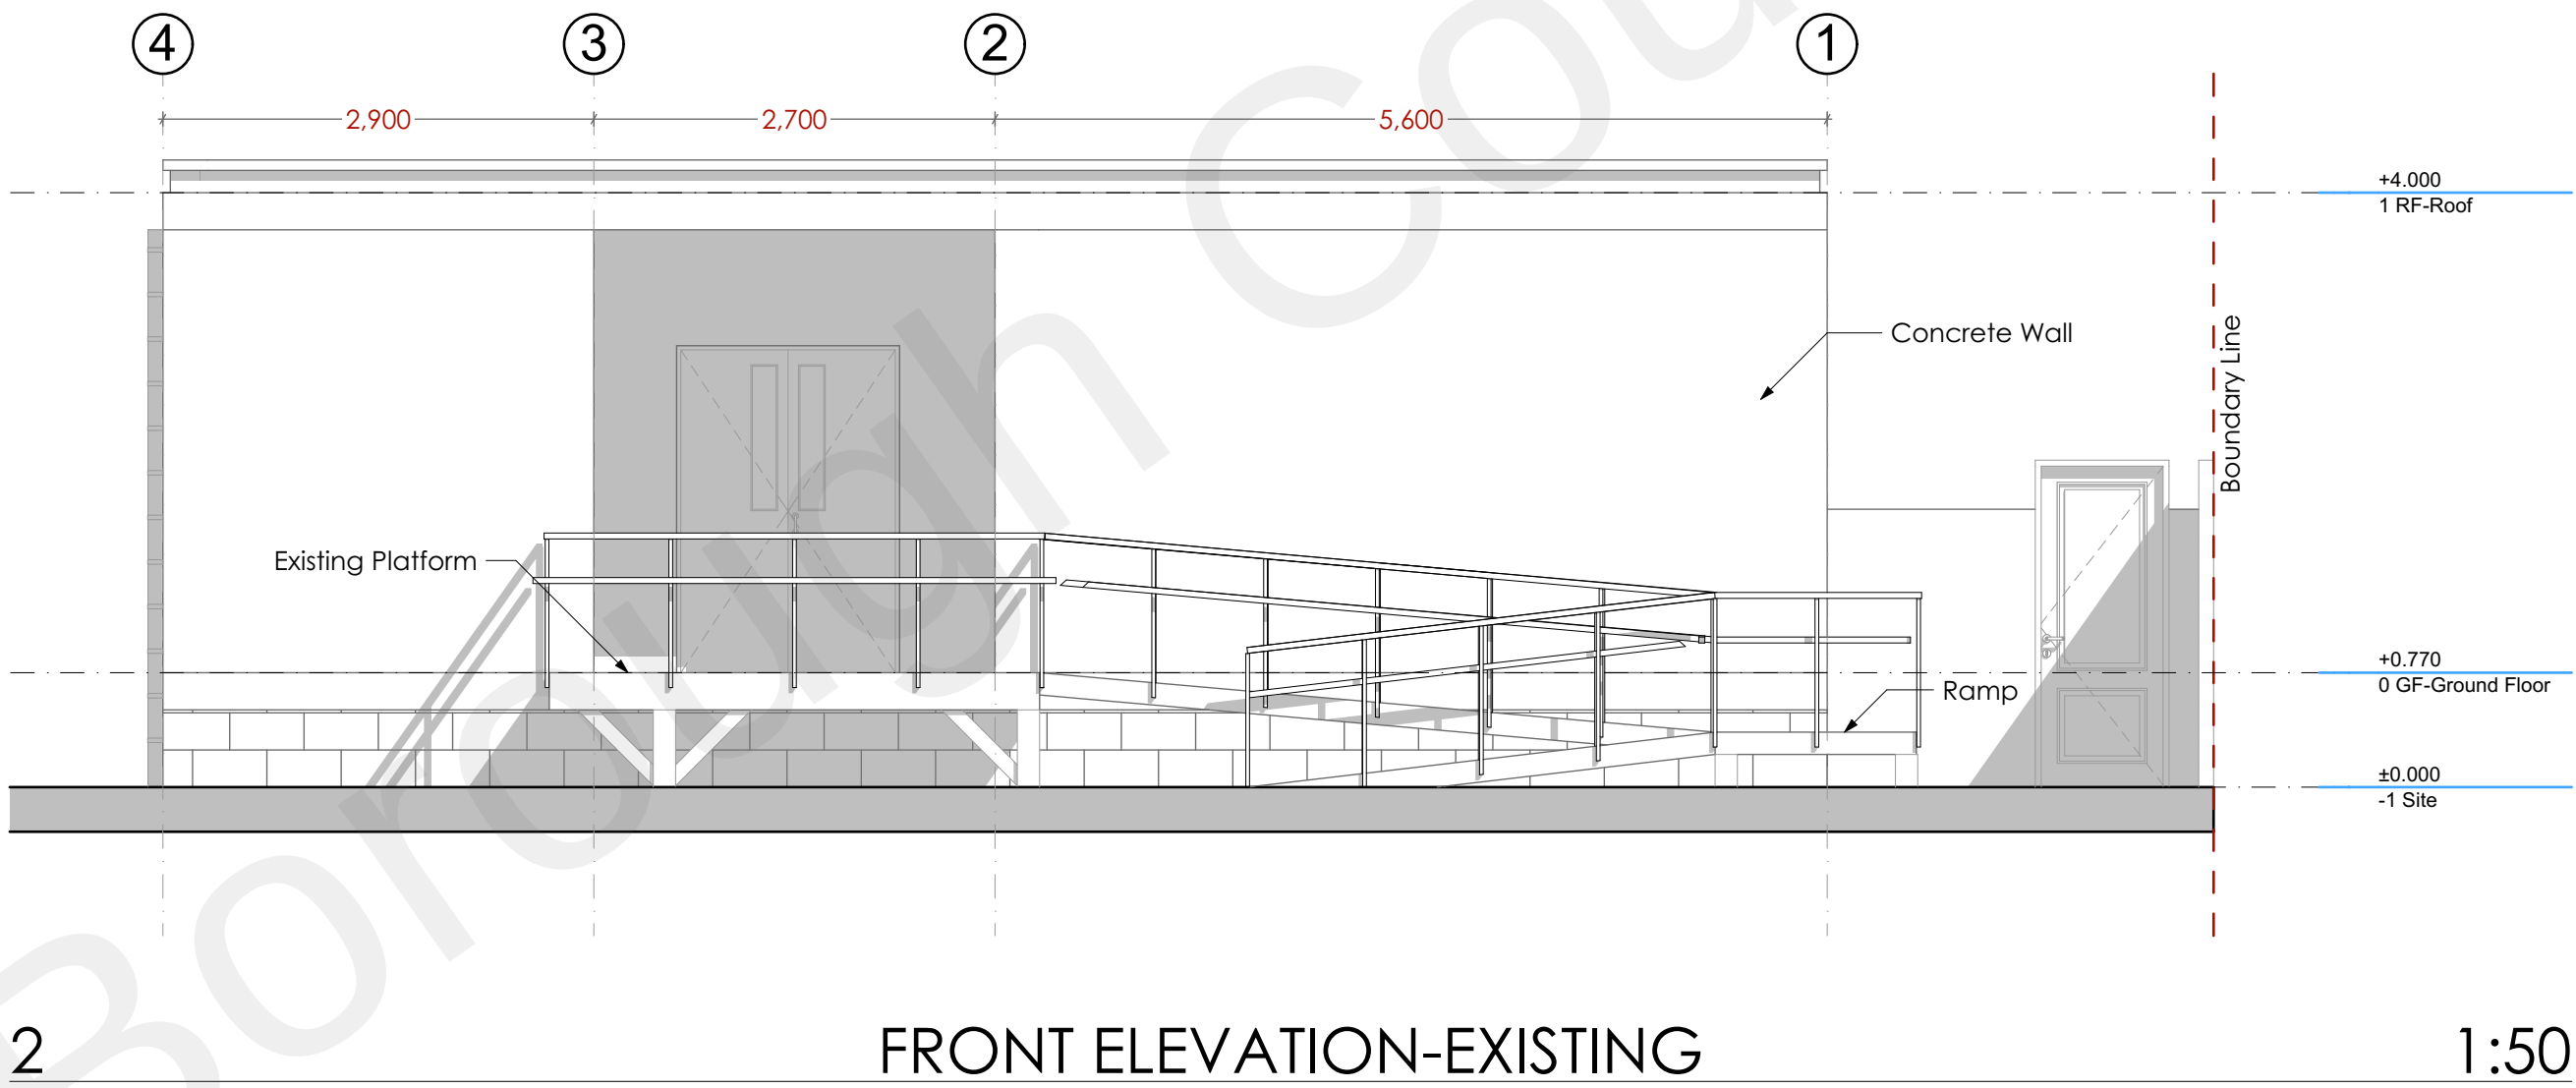


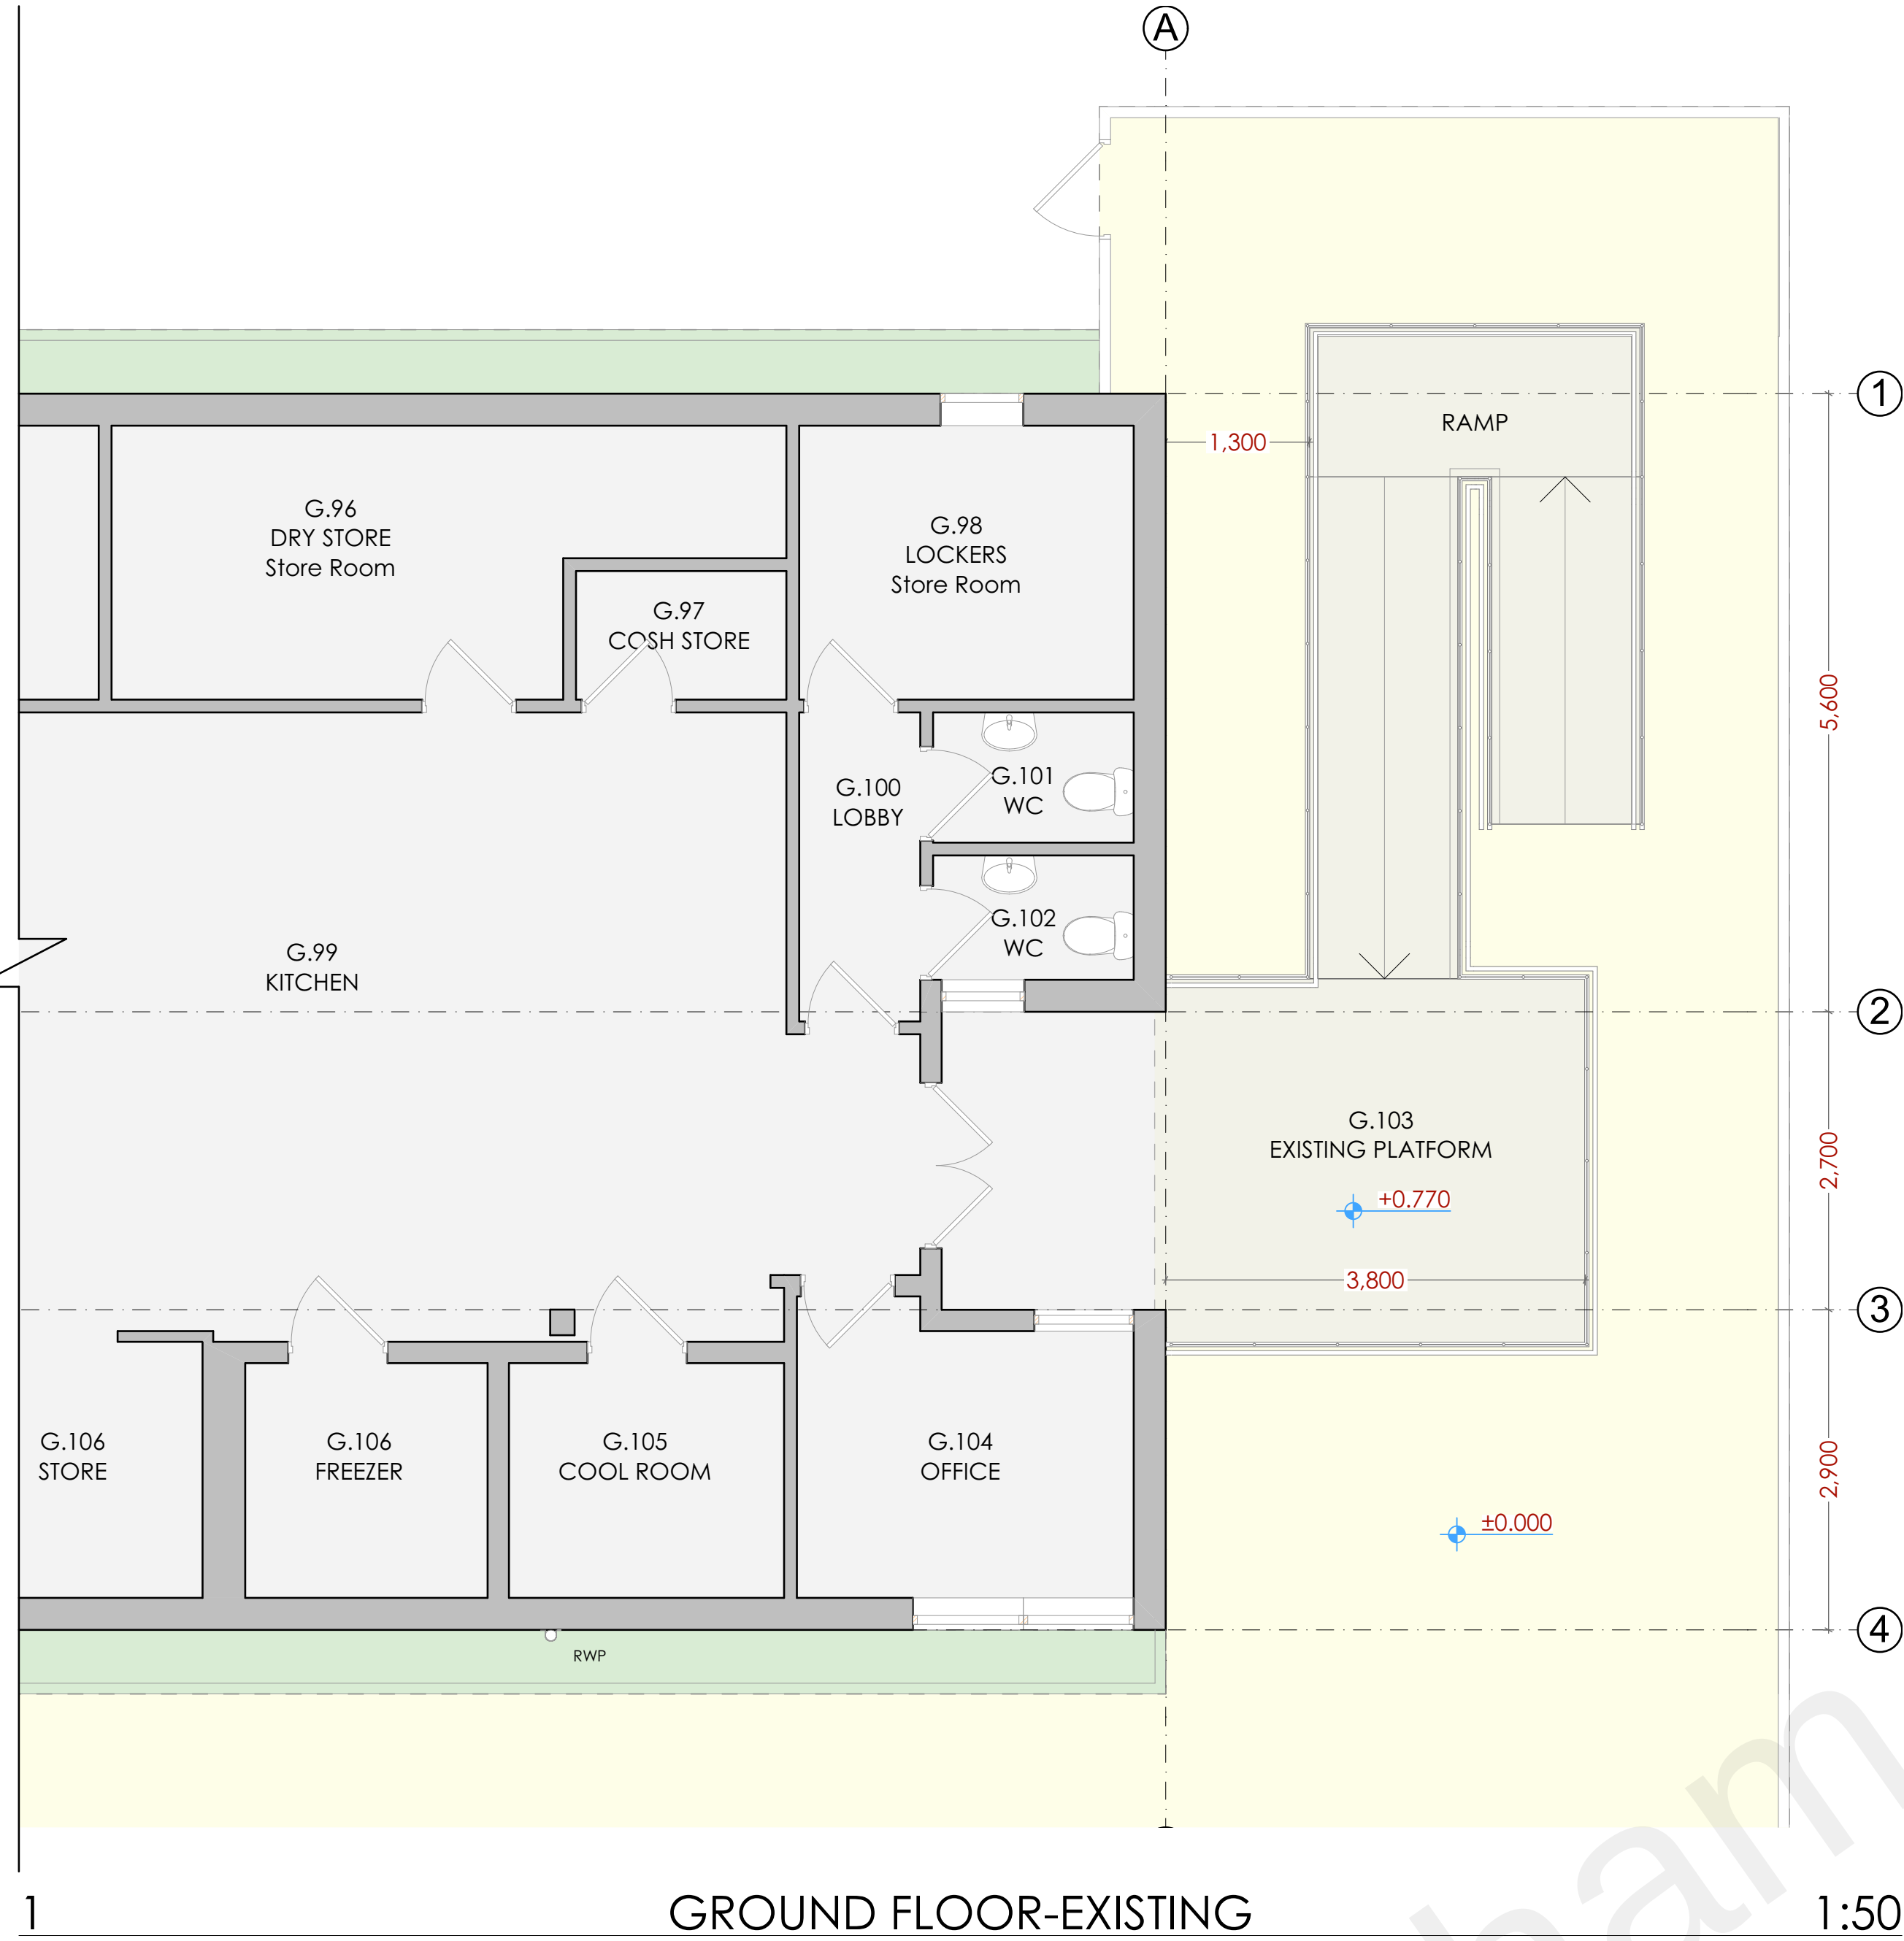

Construction Risks Maintenance/Cleaning Risks Demolition/Adaptation Risks

In addition to the hazards/risks normally associated with the types of work detailed on this drawing take note of the above. It is assumed that all works on this drawing will be carried out by a competent contractor working, where appropriate, to an appropriate method statement.

Safety Health and Environmental Information Box

Notes

This document and its design content is copyright ©. It shall be read in conjunction with all other associated project information including models, specifications, schedules and related consultants documents. Do not scale from documents. All dimensions to be checked on site. Immediately report any discrepancies, errors or omissions on this document to the Originator. If in doubt ASK.

00	For Approval		30/08/2022	EH	MMB	
RevID	Issue ID	Issue Name	Issue Date	Issue-Initials	Status	Approved by
Scales @ A1		Issuing Office			Project No.	
1:50		Kent			112GR220823	

Client Approval	
A - Approved	
B - Approved with Comments	
C - Do Not Use	
Status	Purpose of Issue

Originator

Adkins Consultants Ltd
130 Ashford Rd, Bearsted, Maidstone ME14 4AF

Project

BLOCKS 38-42, 52 CENTRAL COMPLEX
GROUND FLOOR

Layout Title

**FLOOR PLAN & ELEVATIONS-
EXISTING**

Client

POLICE STATIONS SOUTH EAST

Drawing Number						
project	originator	zone	level	type	role	number
-	-	-	-	-	-	GR-A1-MM-01
						rev
						00