



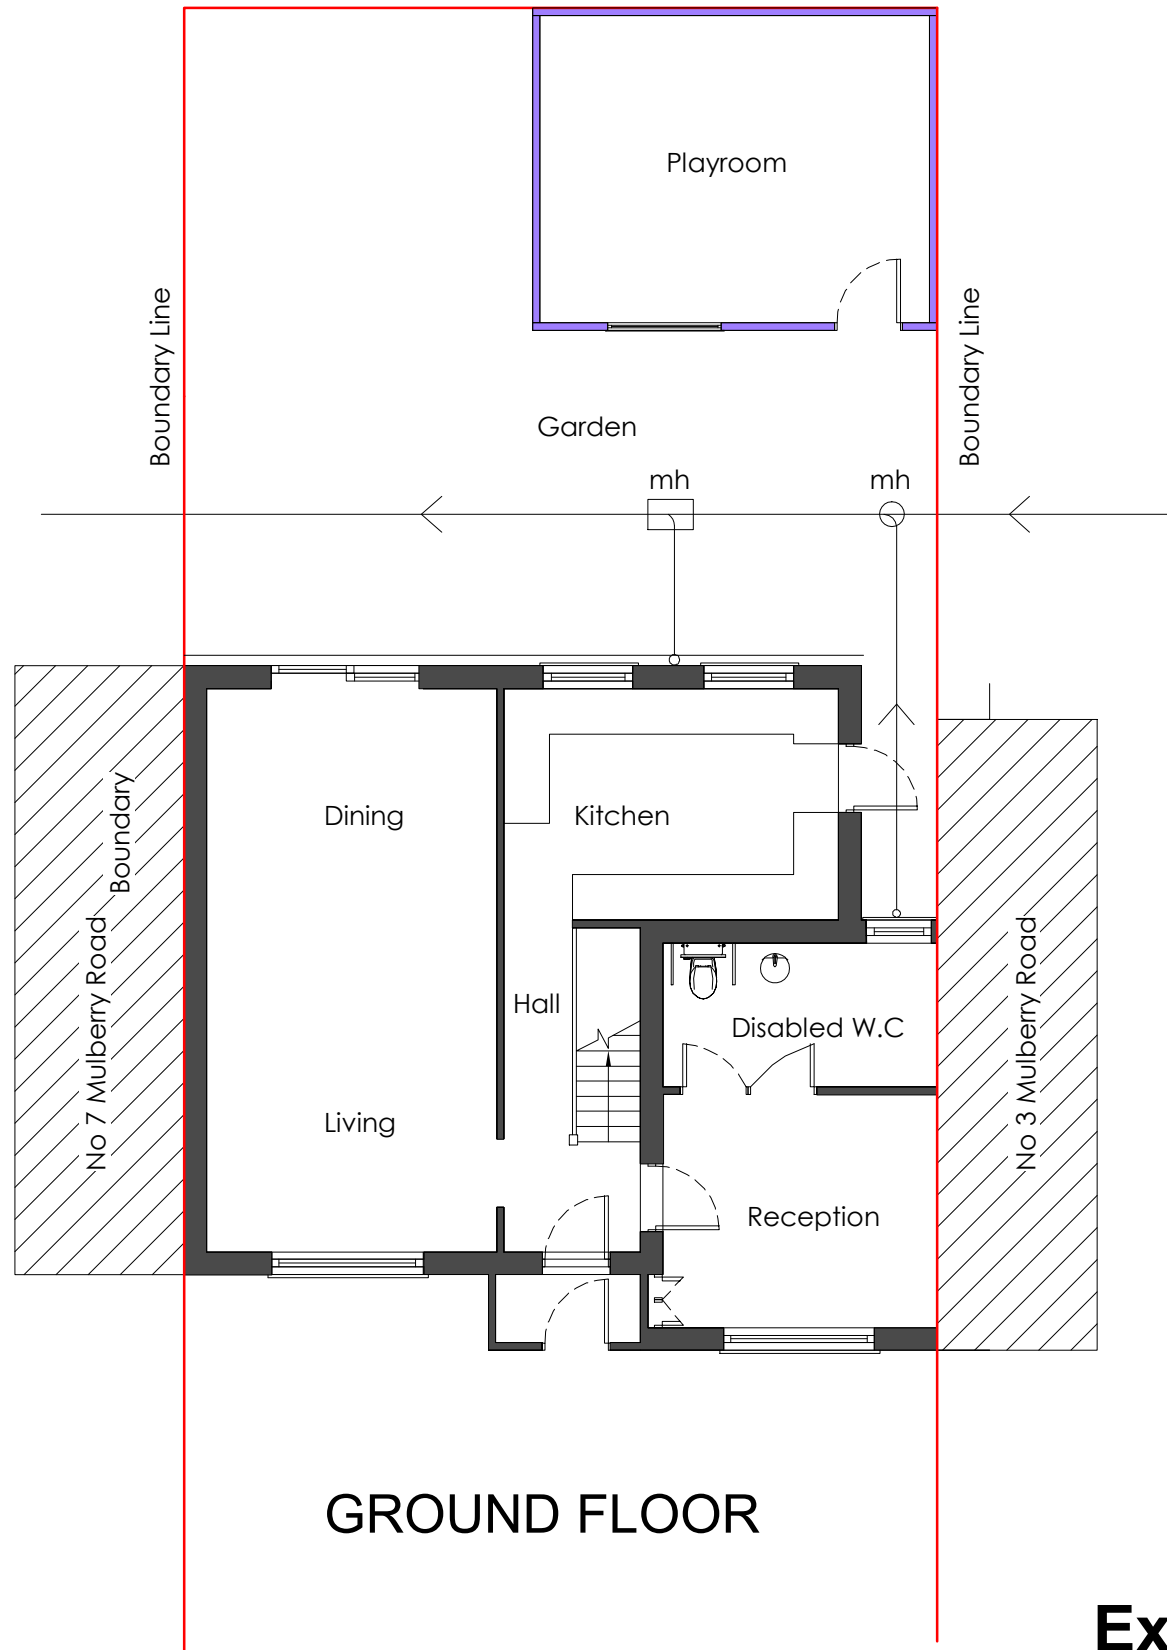


GROUND FLOOR

Existing Plans

1 : 100

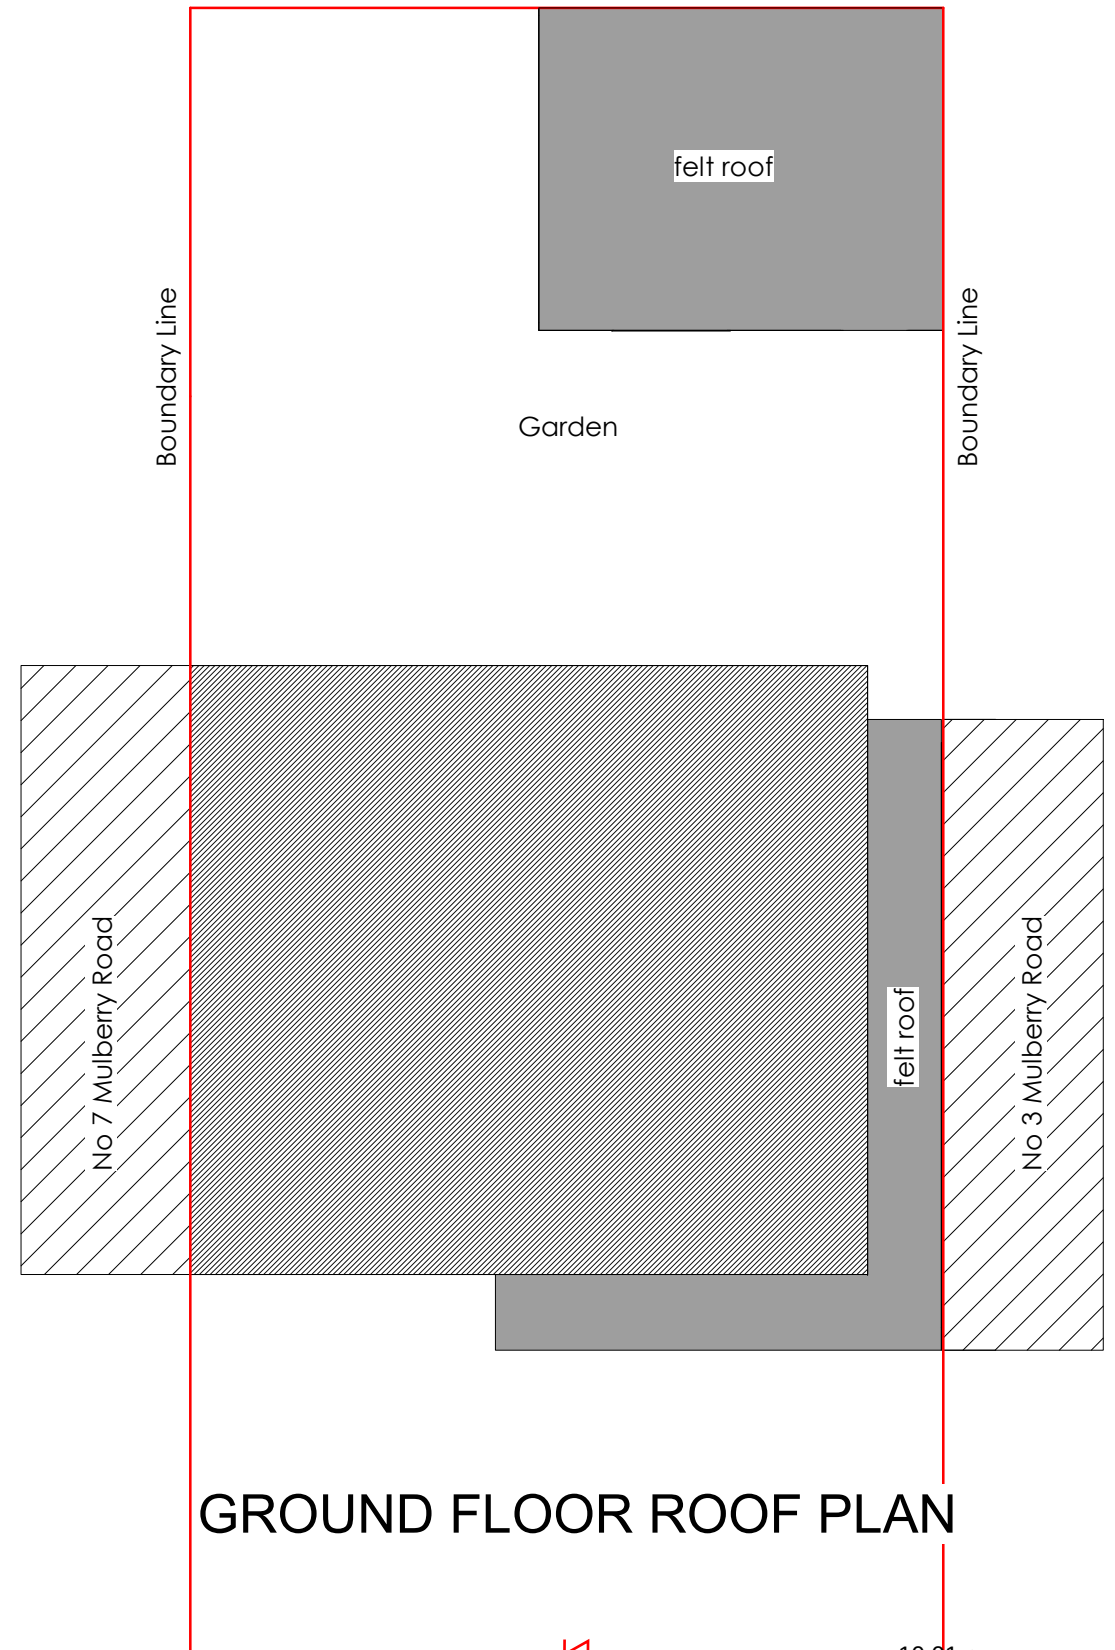

GROUND FLOOR ROOF PLAN

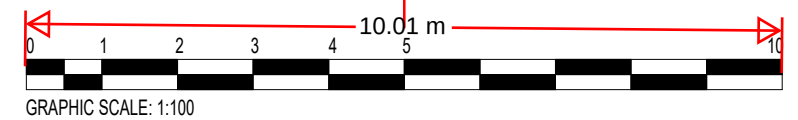

GRAPHIC SCALE: 1:100

No .	Description	Date	5 Mulberry Rd, Northfleet, Gravesend DA11 8QA	Client		REF	REV
				Owner			
			Existing Plans	Date	Sheet number PL/5MR/SD100	Scale (@ A3) 1 : 100	
				Drawn MMK	Sanaa Designs Email - sanaadesigns@outlook.com		
				Checked by TK	Mobile - 07583 437570		