




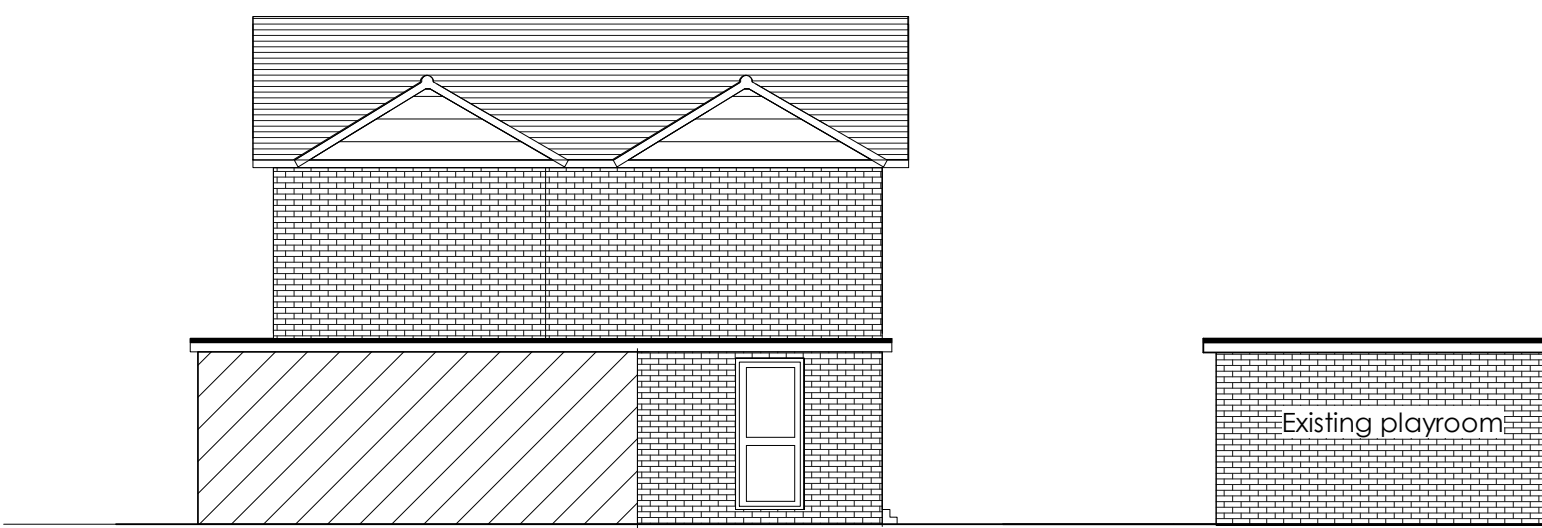

RH Elevation

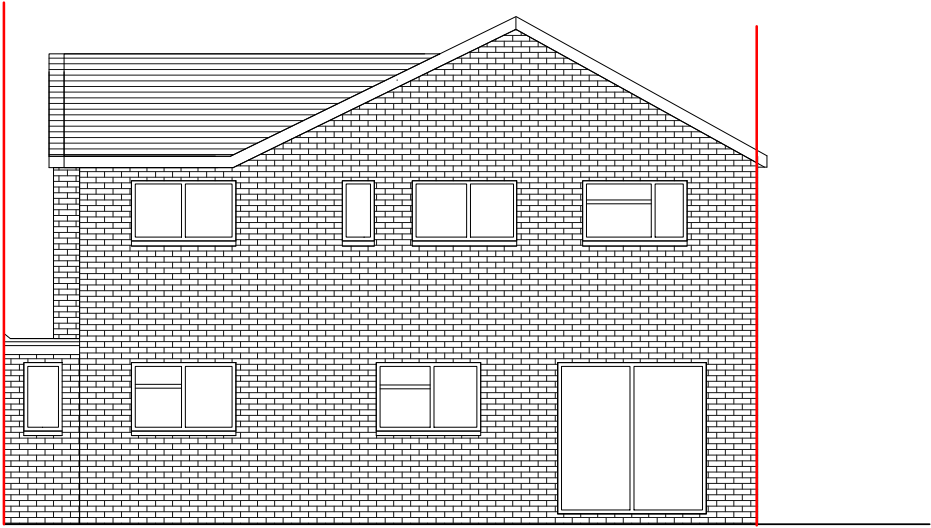


Rear Elevation

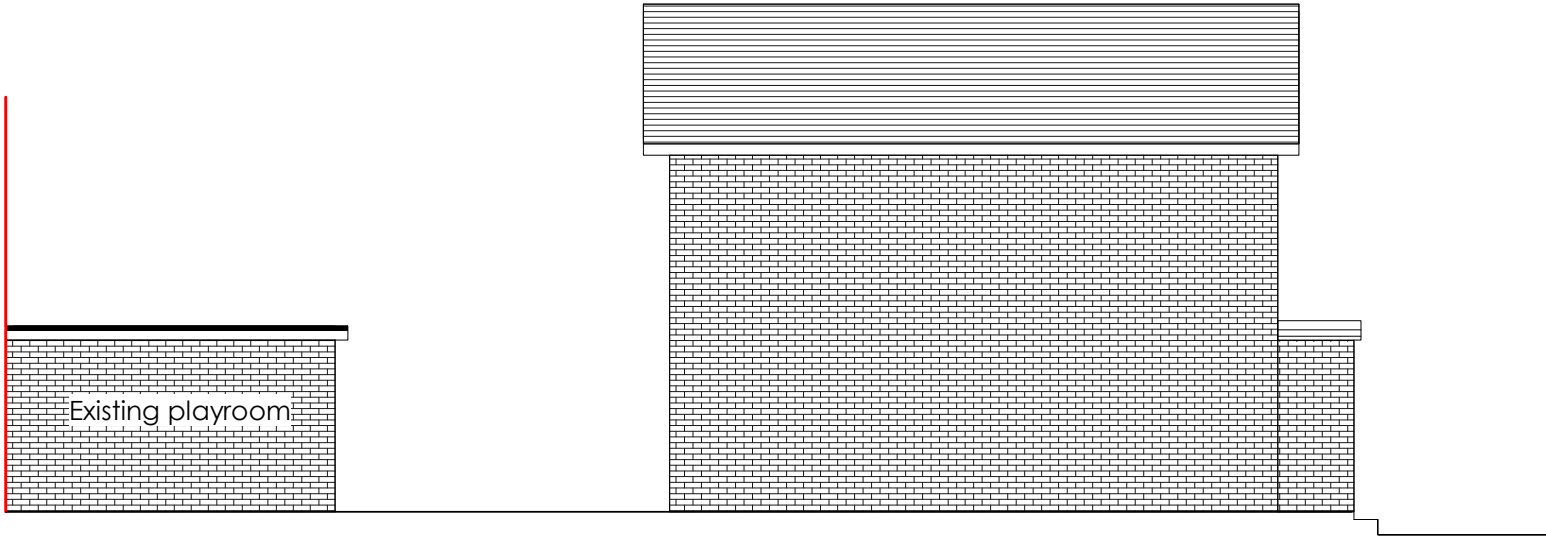

LH Elevation

Existing Elevations
1 : 100

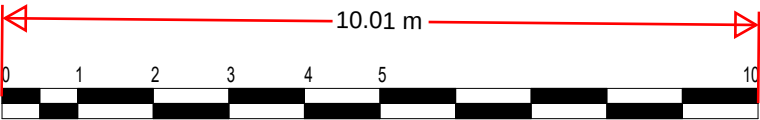

No .	Description	Date	5 Mulberry Rd, Northfleet, Gravesend DA11 8QA	Client Owner		REF	REV	
				Date	Sheet number PL/5MR/SD101	Scale (@ A3) 1 : 100		
			Existing Elevations	Drawn MMK	Sanaa Designs Email - sanaadesigns@outlook.com Mobile - 07583 437570			
				Checked by TK				