





RH Elevation

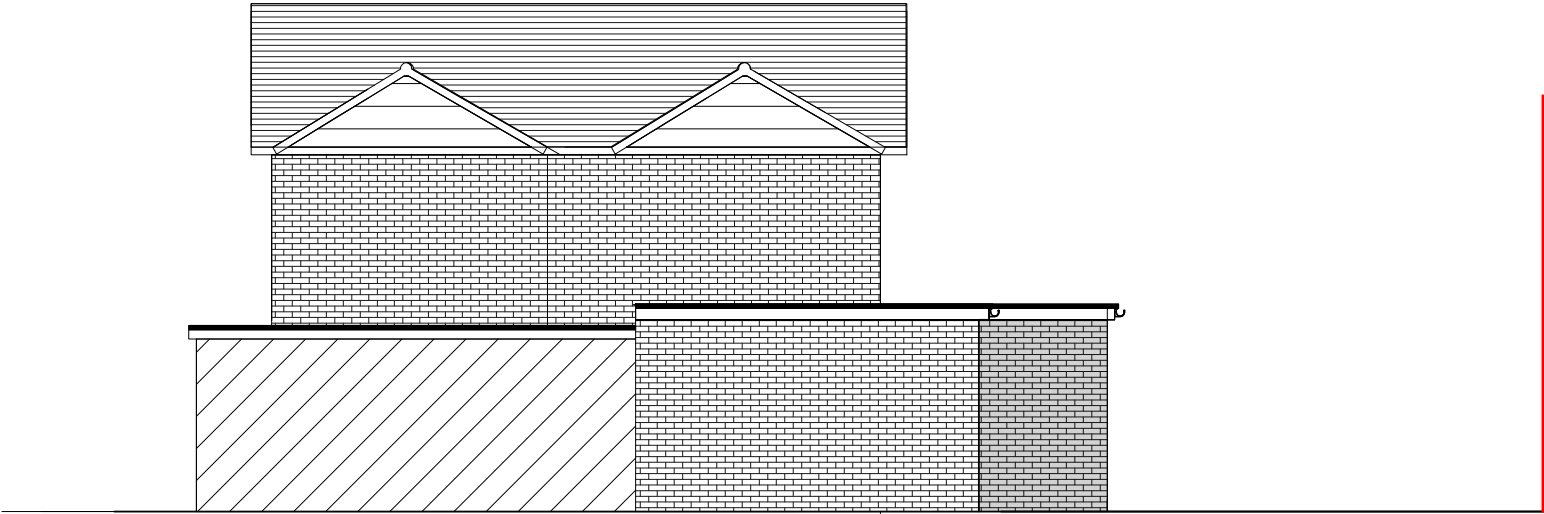

Rear Elevation

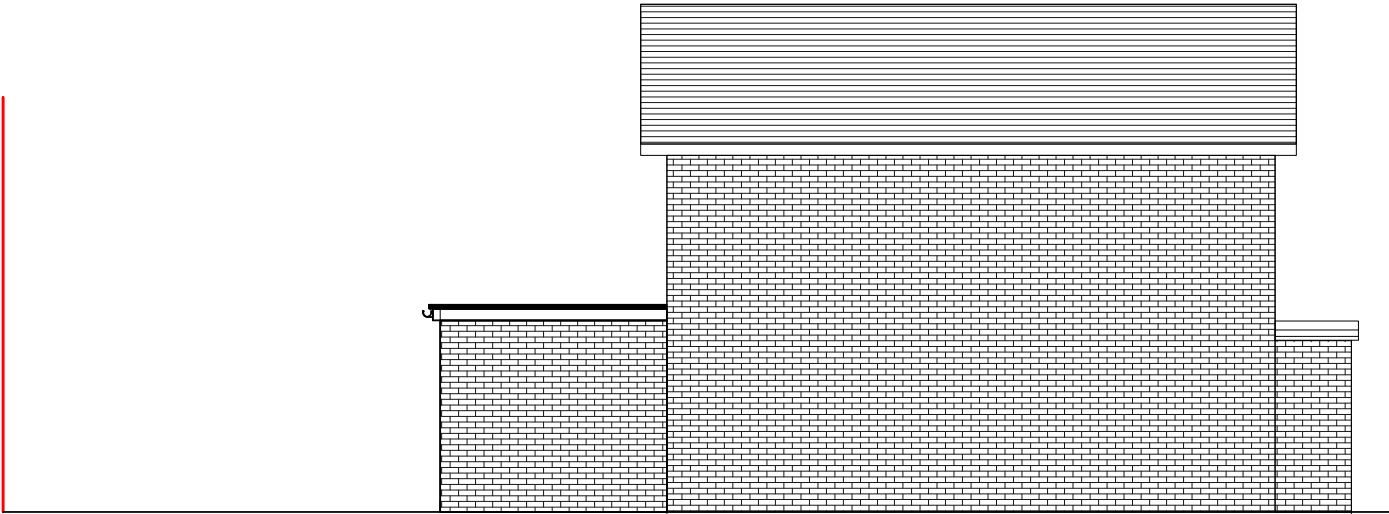


LH Elevation

Materials

- Brickwork to match existing
- white upvc windows to match exsiting
- white upvc patio doors
- black upvc down pipes and gutter to match existing
- fibre glass flat roof

Proposed Elevations

1 : 100

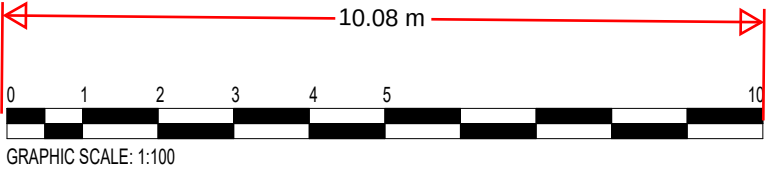

No .	Description	Date	5 Mulberry Rd, Northfleet, Gravesend DA11 8QA	Client Owner		REF	REV	
				Date	Sheet number PL/5MR/SD103		Scale (@ A3) 1 : 100	
				Proposed Elevations	Drawn MMK	Sanaa Designs Email - sanaadesigns@outlook.com Mobile - 07583 437570		
					Checked by TK			