





EXISTING FRONT ELEVATION



EXISTING REAR ELEVATION

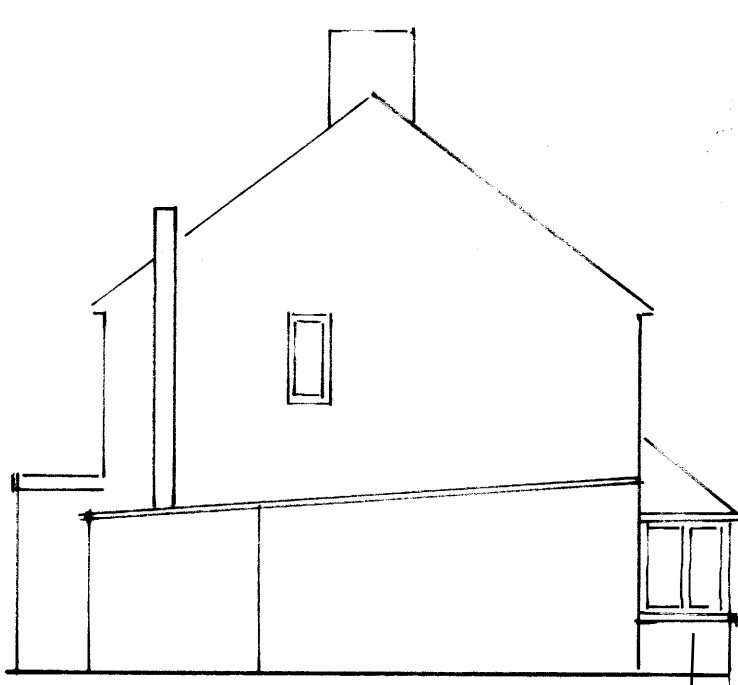

EXISTING SIDE ELEVATION

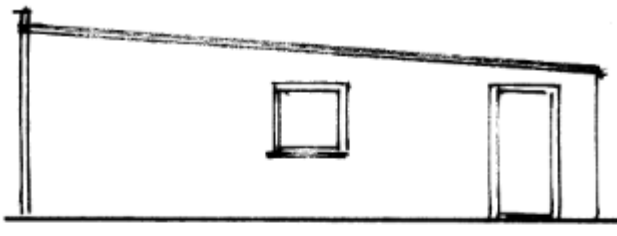


EXISTING GARAGE ELEVATION FACING THE HOUSE




PROPOSED FRONT ELEVATION




PROPOSED REAR ELEVATION

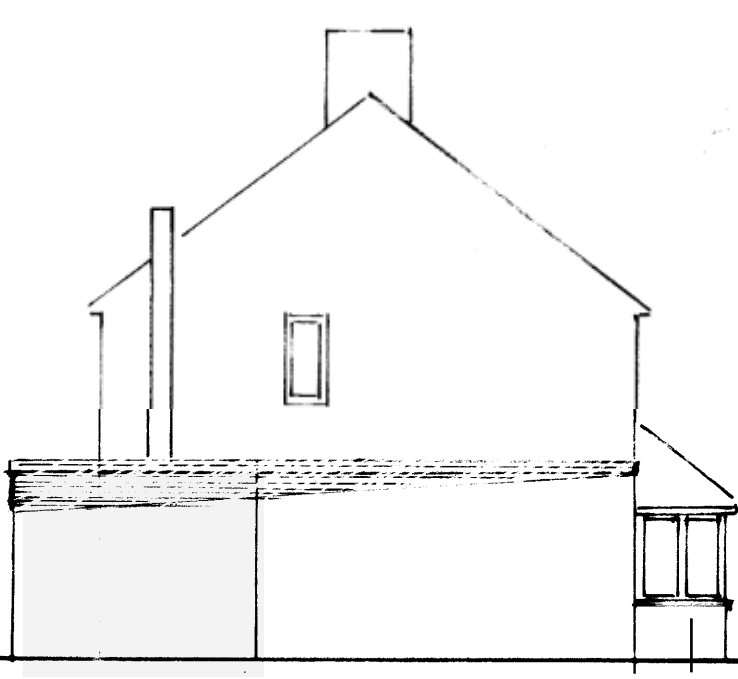


PROPOSED SIDE ELEVATION

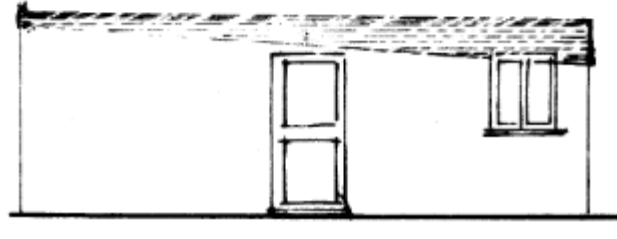


PROPOSED GARAGE ELEVATION FACING THE HOUSE

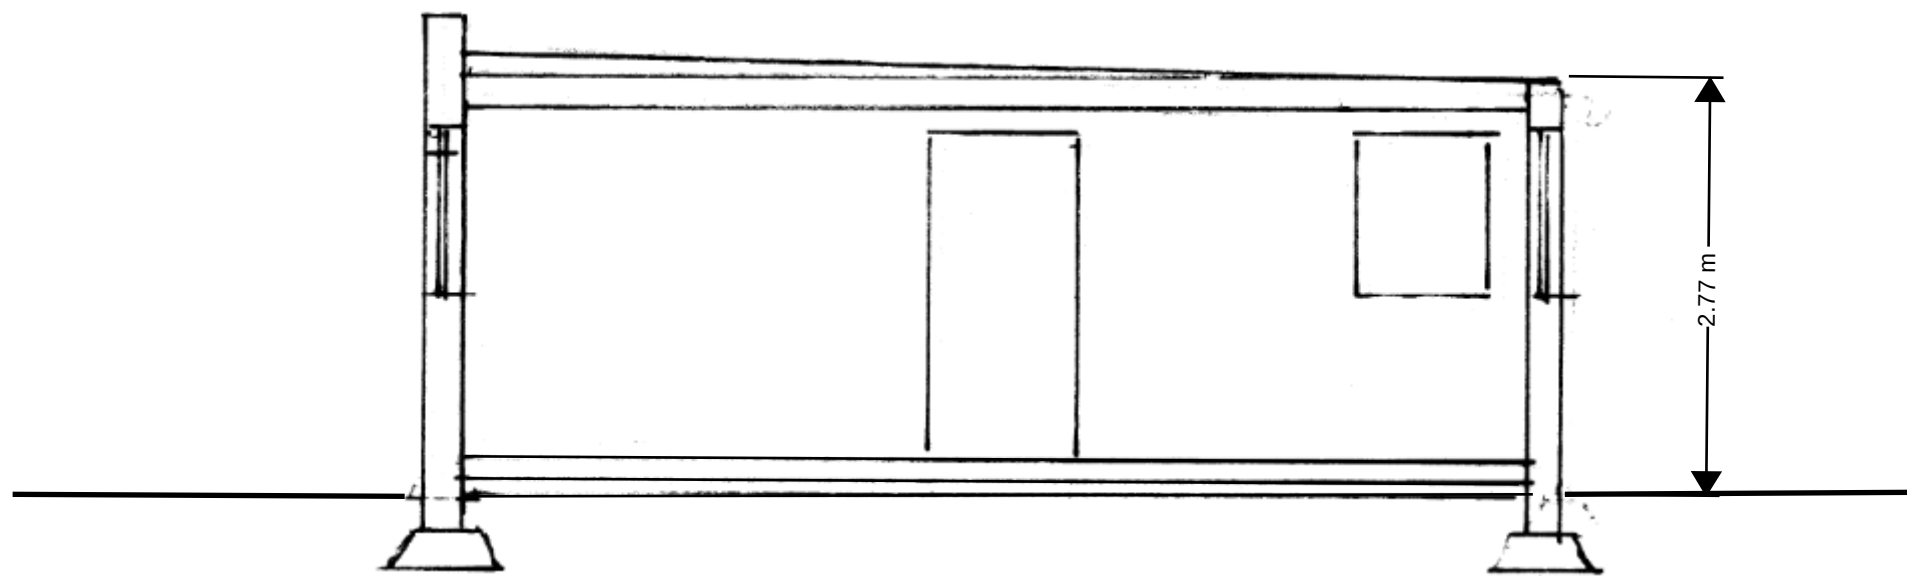

BUILDING SECTION @ 1:50

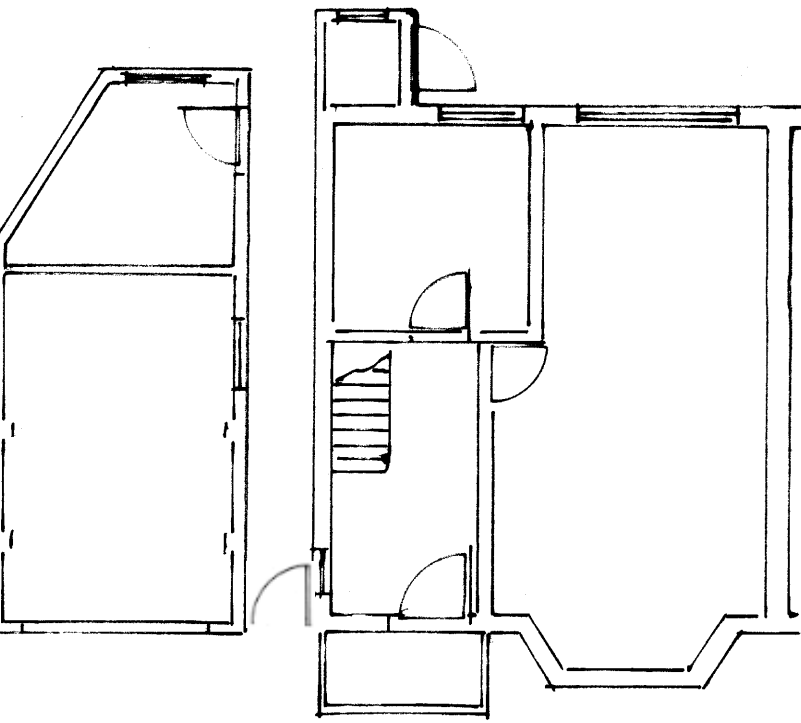

EXISTING GROUND FLOOR PLAN 1:100

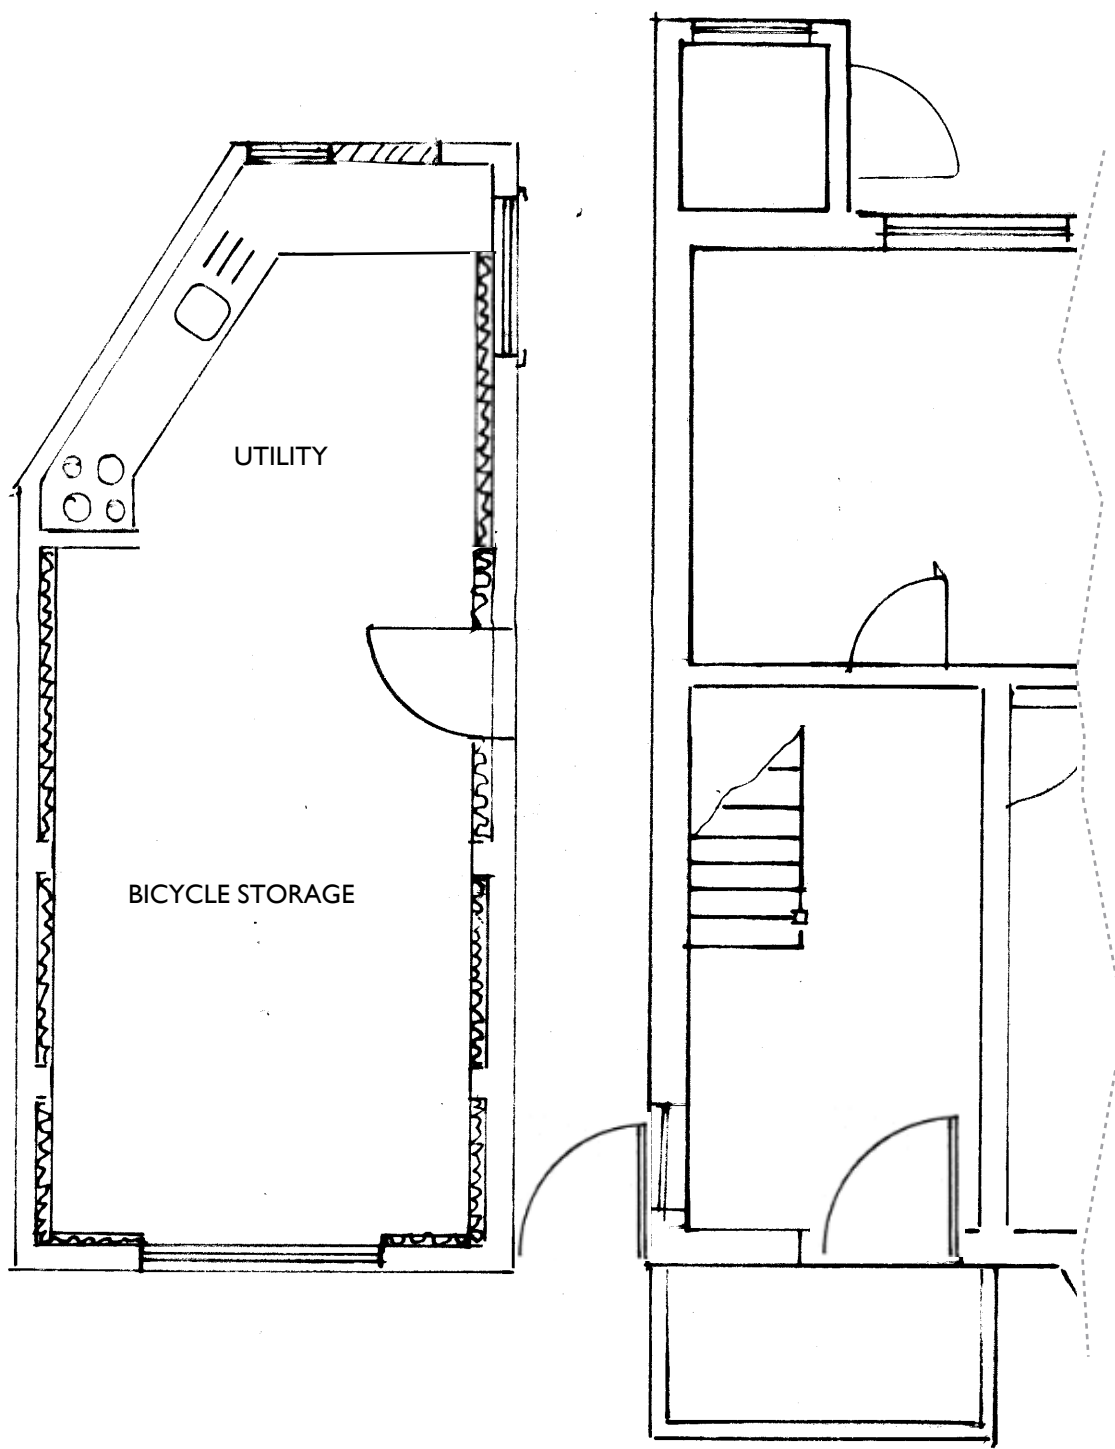


PROPOSED GARAGE FLOOR PLAN @ 1:50




SITE LOCATION @ 1:1250
CENTRE COORDINATES: 562604, 172208
Licence No: 100047474



BLOCK PLAN @ 1:500

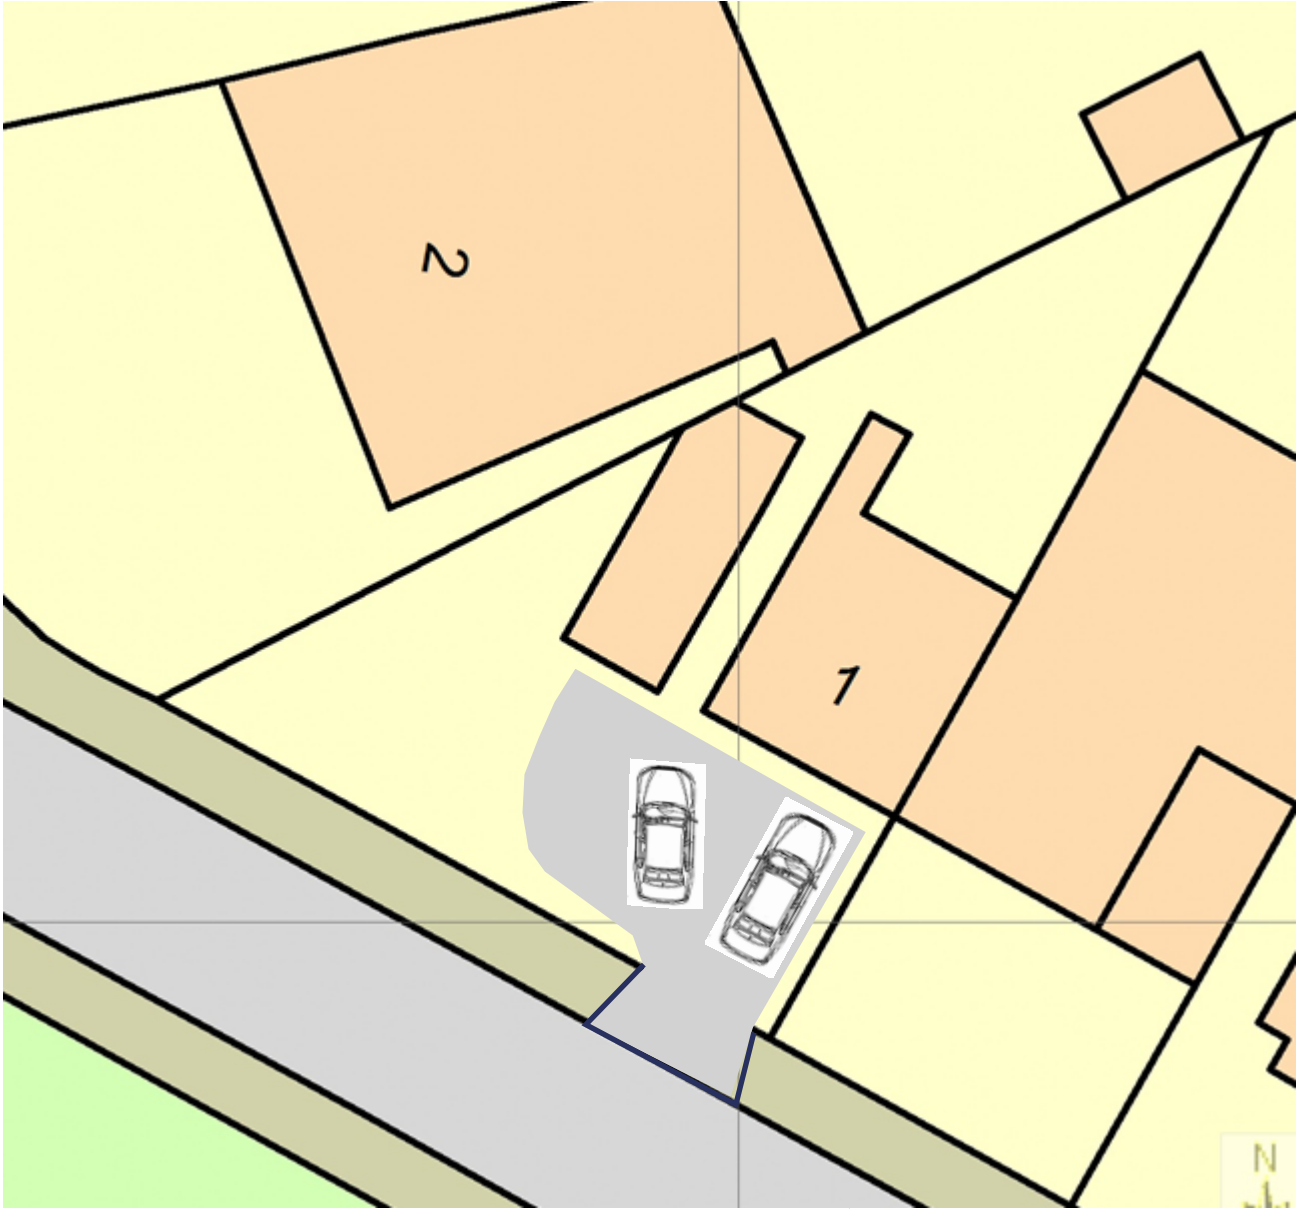

OFF-ROAD PARKING FOR
TWO VEHICLES @ 1:200

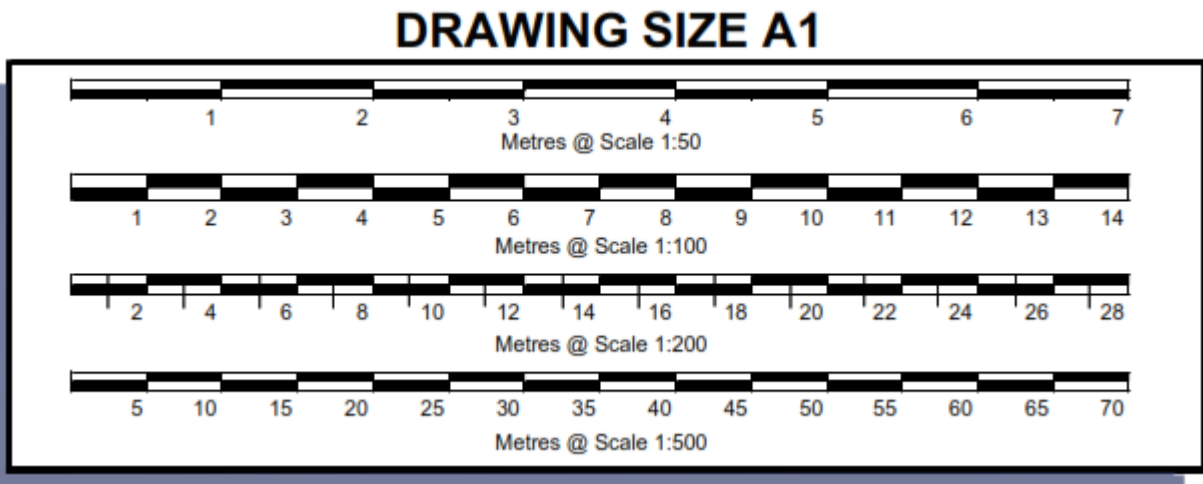

NOTE: All dimensions must be checked on site prior to commencement of works. Figured dimensions take precedence over dimensions scaled off of the drawing. Contractor to ensure that the materials specified are used, if alternatives are proposed, check with designer before proceeding. In any event all workmanship and materials must comply with approved document 7. Any discrepancies between elevations and plans must be checked with designer before commencing work. The designer accepts no responsibility for works undertaken without full plans approval from building control			
C	24/4/24	GARDEN GATE ADDED	
B	19/6/24	OFF ROAD PARKING CLARIFIED	
A	10/6/24	CORRECTED 'PROPOSED' ELEVATIONS	
	Date	Revisions	
© copyright			
IDEA PLAN			
1 Forde Avenue, Bromley, Kent, BR1 3EU Telephone 020 8464 5147 mobile 07891 711237 www.ideaplan.co.uk email: info@ideaplan.co.uk			
Clients			
Natasha Catnott			
Job Title			
Increase in roof height and change of use of garage at 1 Masefield Road, Gravesend DA11 8EL			
Drawing Title			
Existing and proposed elevations, floor plans section and location			
Scale			
1:1250; 1:500; 1:100 and 1:50			
Date			
5 June 2024			
Drawing Number		Revision	C
MASI/ 2			