

This drawing remains the Copyright of the architects and may not be reproduced in whole or in part without their written permission

NOTES

Do not scale

Verify all dimensions on site before commencing any work or preparing any shop drawings

All building materials, components and workmanship to comply with the appropriate Public Health Acts, Building Regulations with the appropriate British Standards and Codes of Practice and to appropriate manufacturers recommendations.

For all specialist work see relevant drawings

All schemes to be set out completely including buildings, roads, drainage and levels prior to the commencement of works

Any discrepancies, errors or omissions to be reported to the architect for further instructions before commencement of work.

K		
J		
H		
G		
F		
E		
D		
C		
B		
A 25/02/26	New dwelling added	LDM
Date	Revisions	By

DAC
Architects

Project Title

54 Britannia Drive
Gravesend
DA12 4RR

C15

Mr Baljinder Lalli

Drawing Title

Plans, Elevations Extension As Proposed


Scale	Date	Drawn By
1:100	10/11/25	LDM, LW
Project No.	Dwg. No.	Rev.
5512	D-06	A




Rear Elevation (N)
As Proposed




Front Elevation (S)
As Proposed

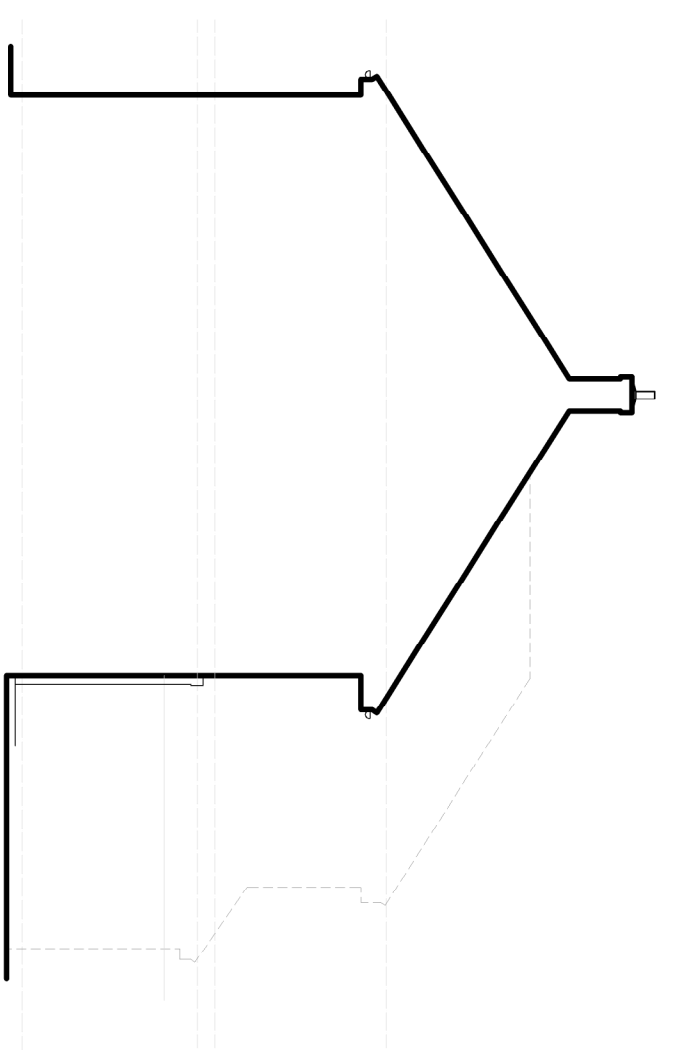


Side Elevation (W)
As Proposed

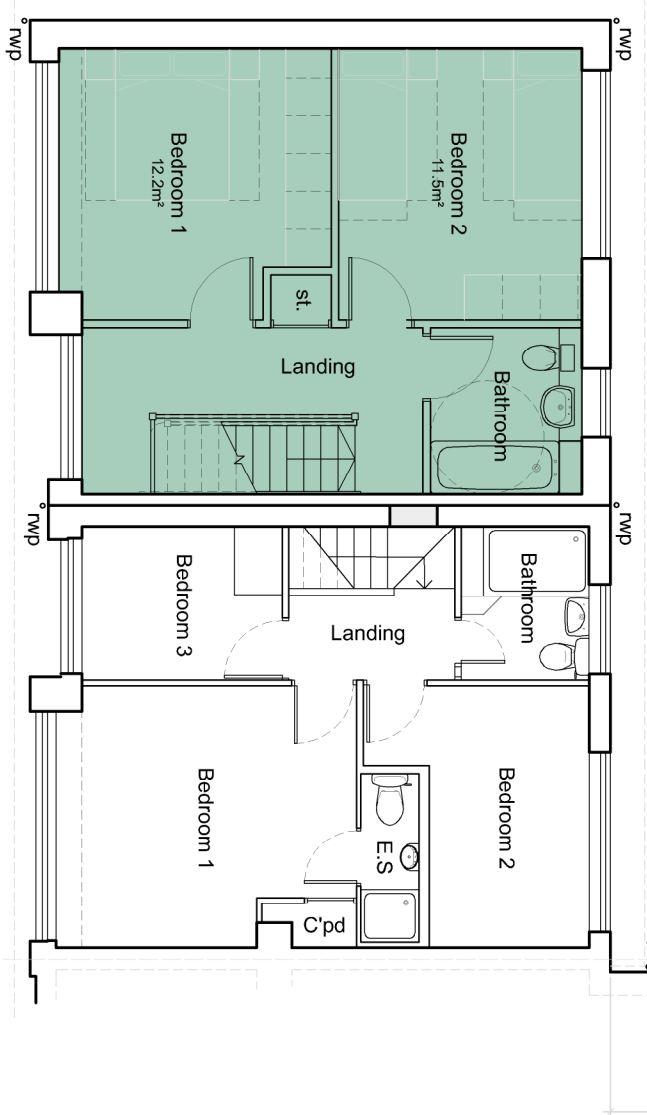

First Floor Plan
As Proposed

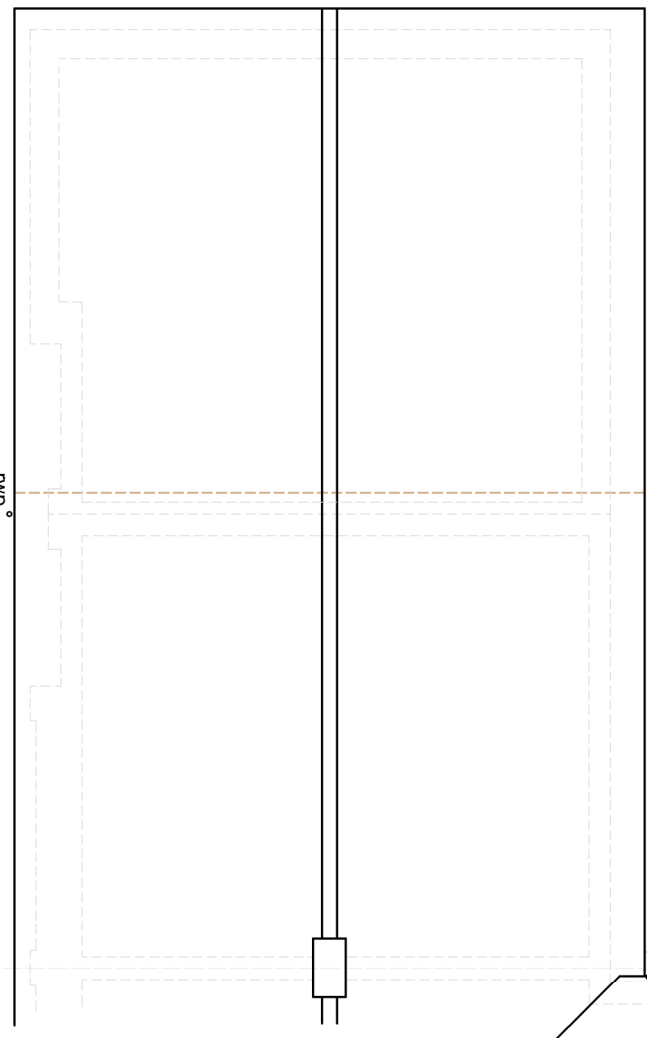

Roof Plan

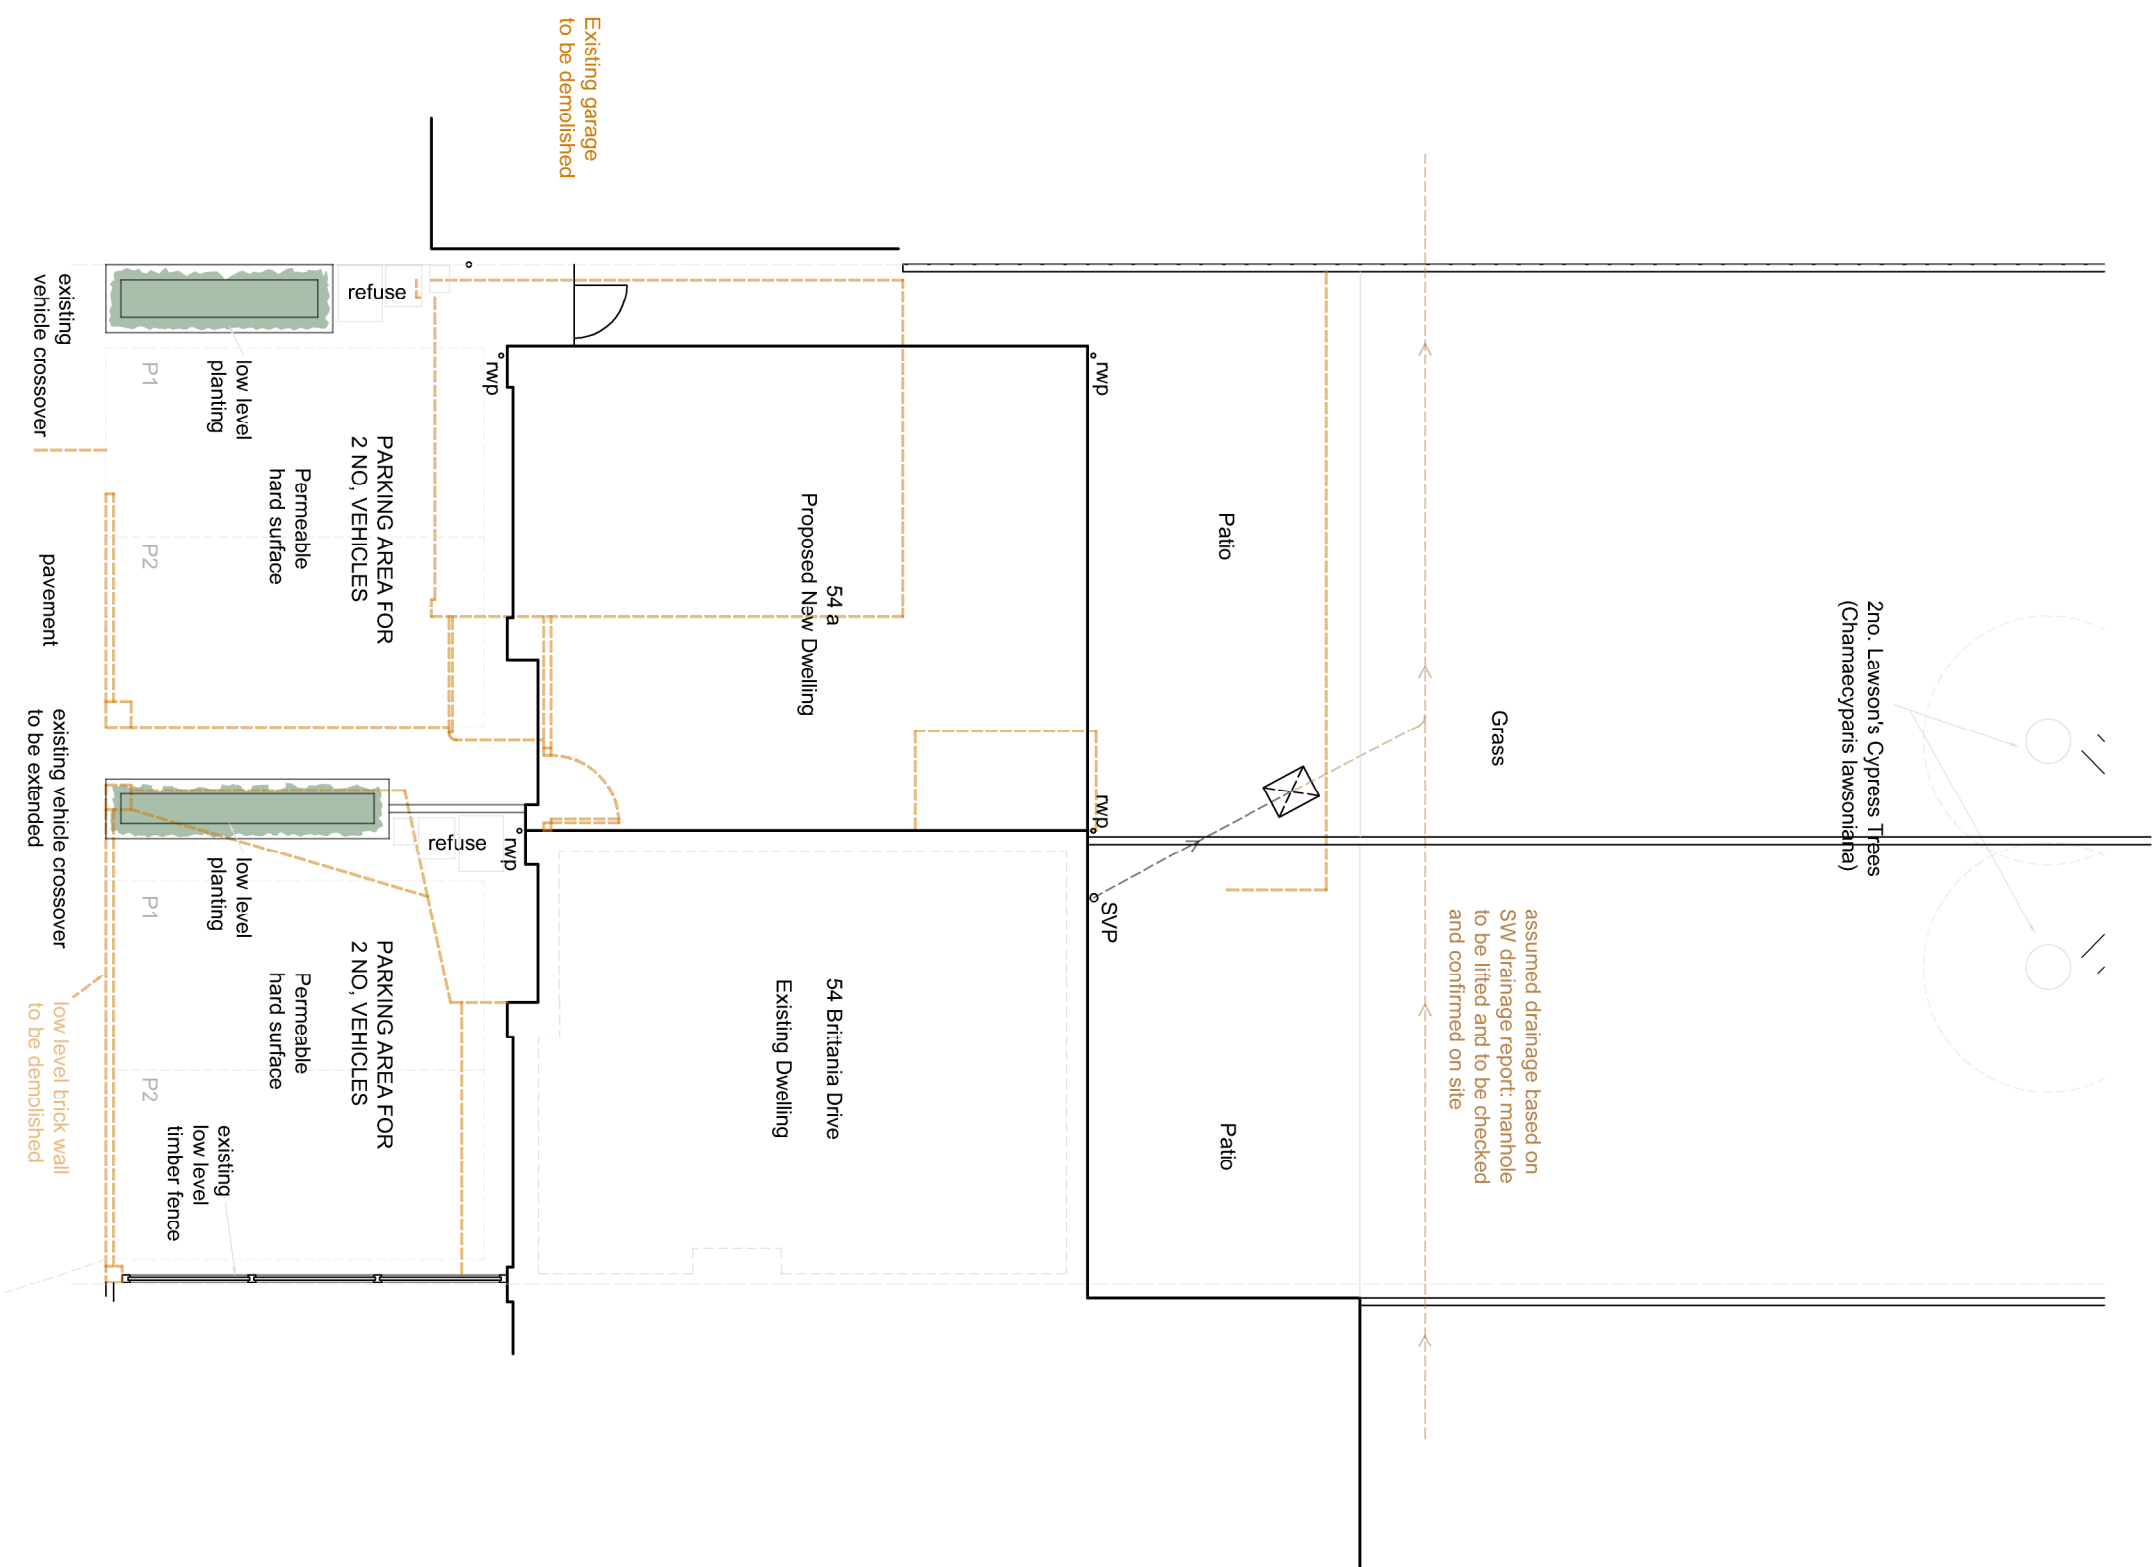

Block Plan As Proposed

