


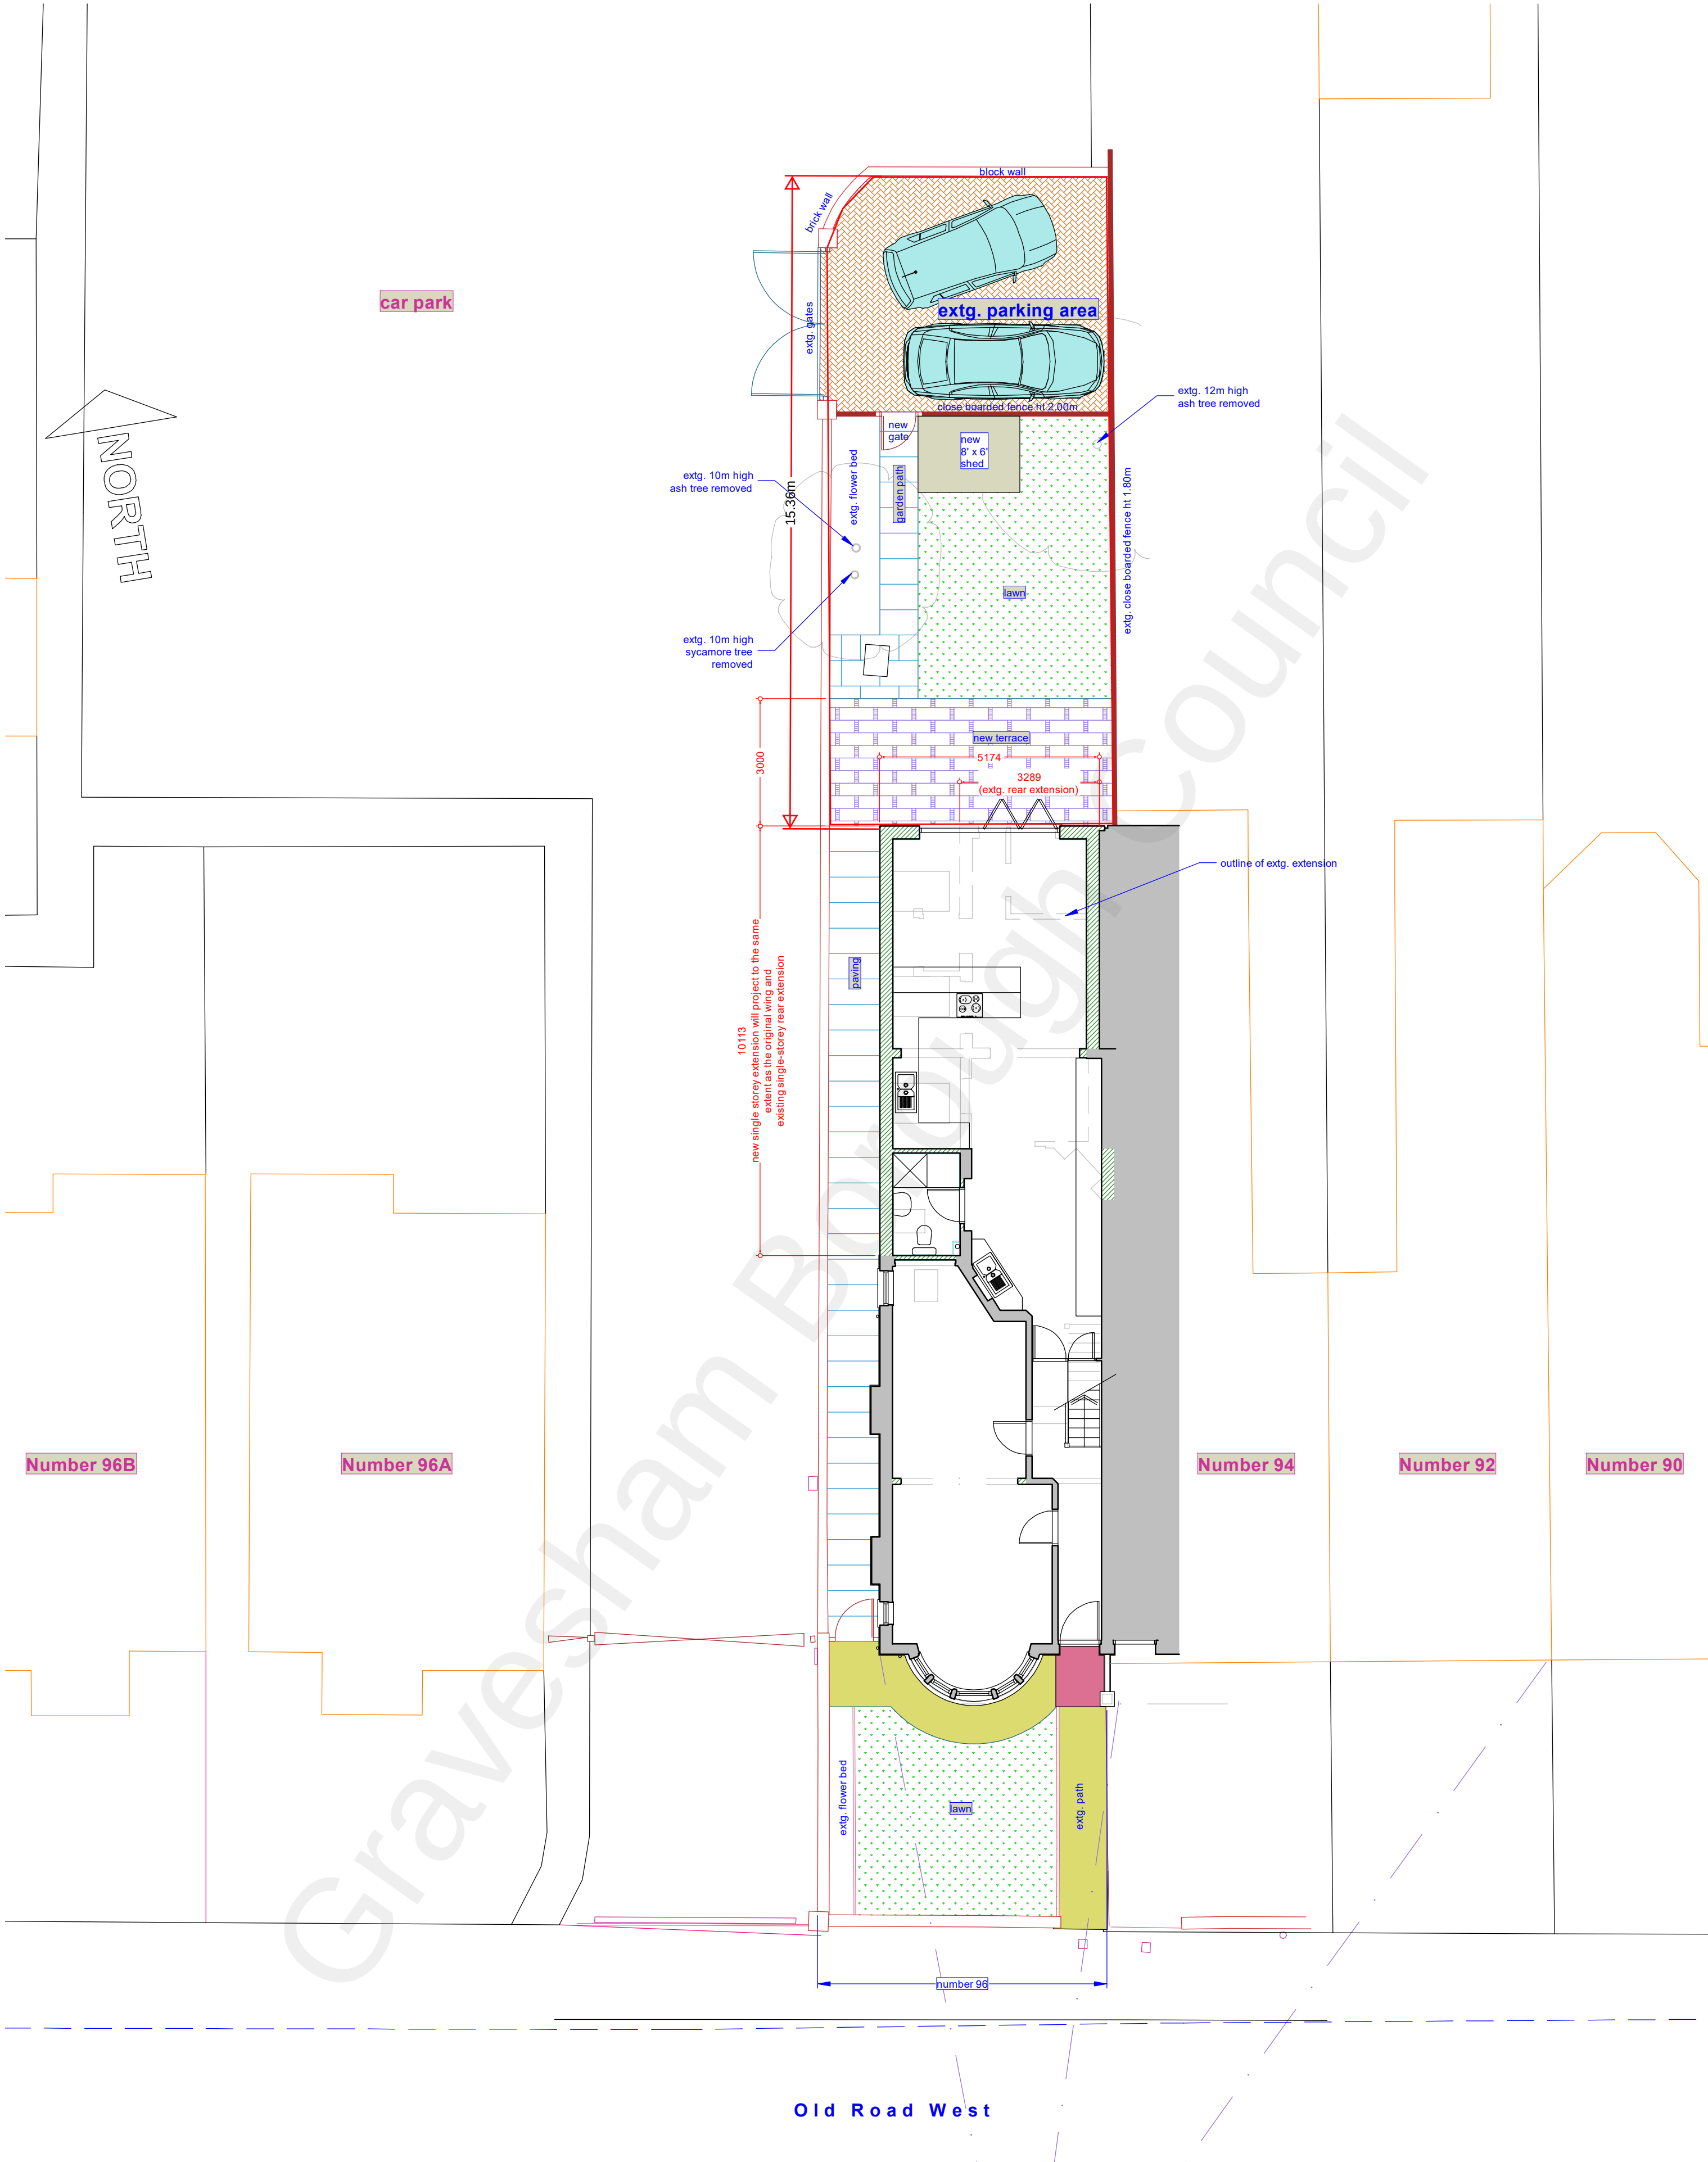

This drawing prints A2 @ 1:100



SCHEME / SHEET

96 Old Road West, Gravesend, DA11 0LN: Mr & Mrs R. Basra
Proposed Site Plan

SCALE	DATE	DRAWING NUMBER
1:100	August 2021	523/PL01

	This drawing remains the property of the Architect and may not be reproduced in whole or part without his written permission.

JEREMY S. ISHERWOOD
B. Sc. (hons), B. Arch. (Wales), R.I.B.A.
Chartered Architect

34 Chalky Bank, Gravesend, Kent,
DA11 7NY
Telephone / Fax: 01474-533793