



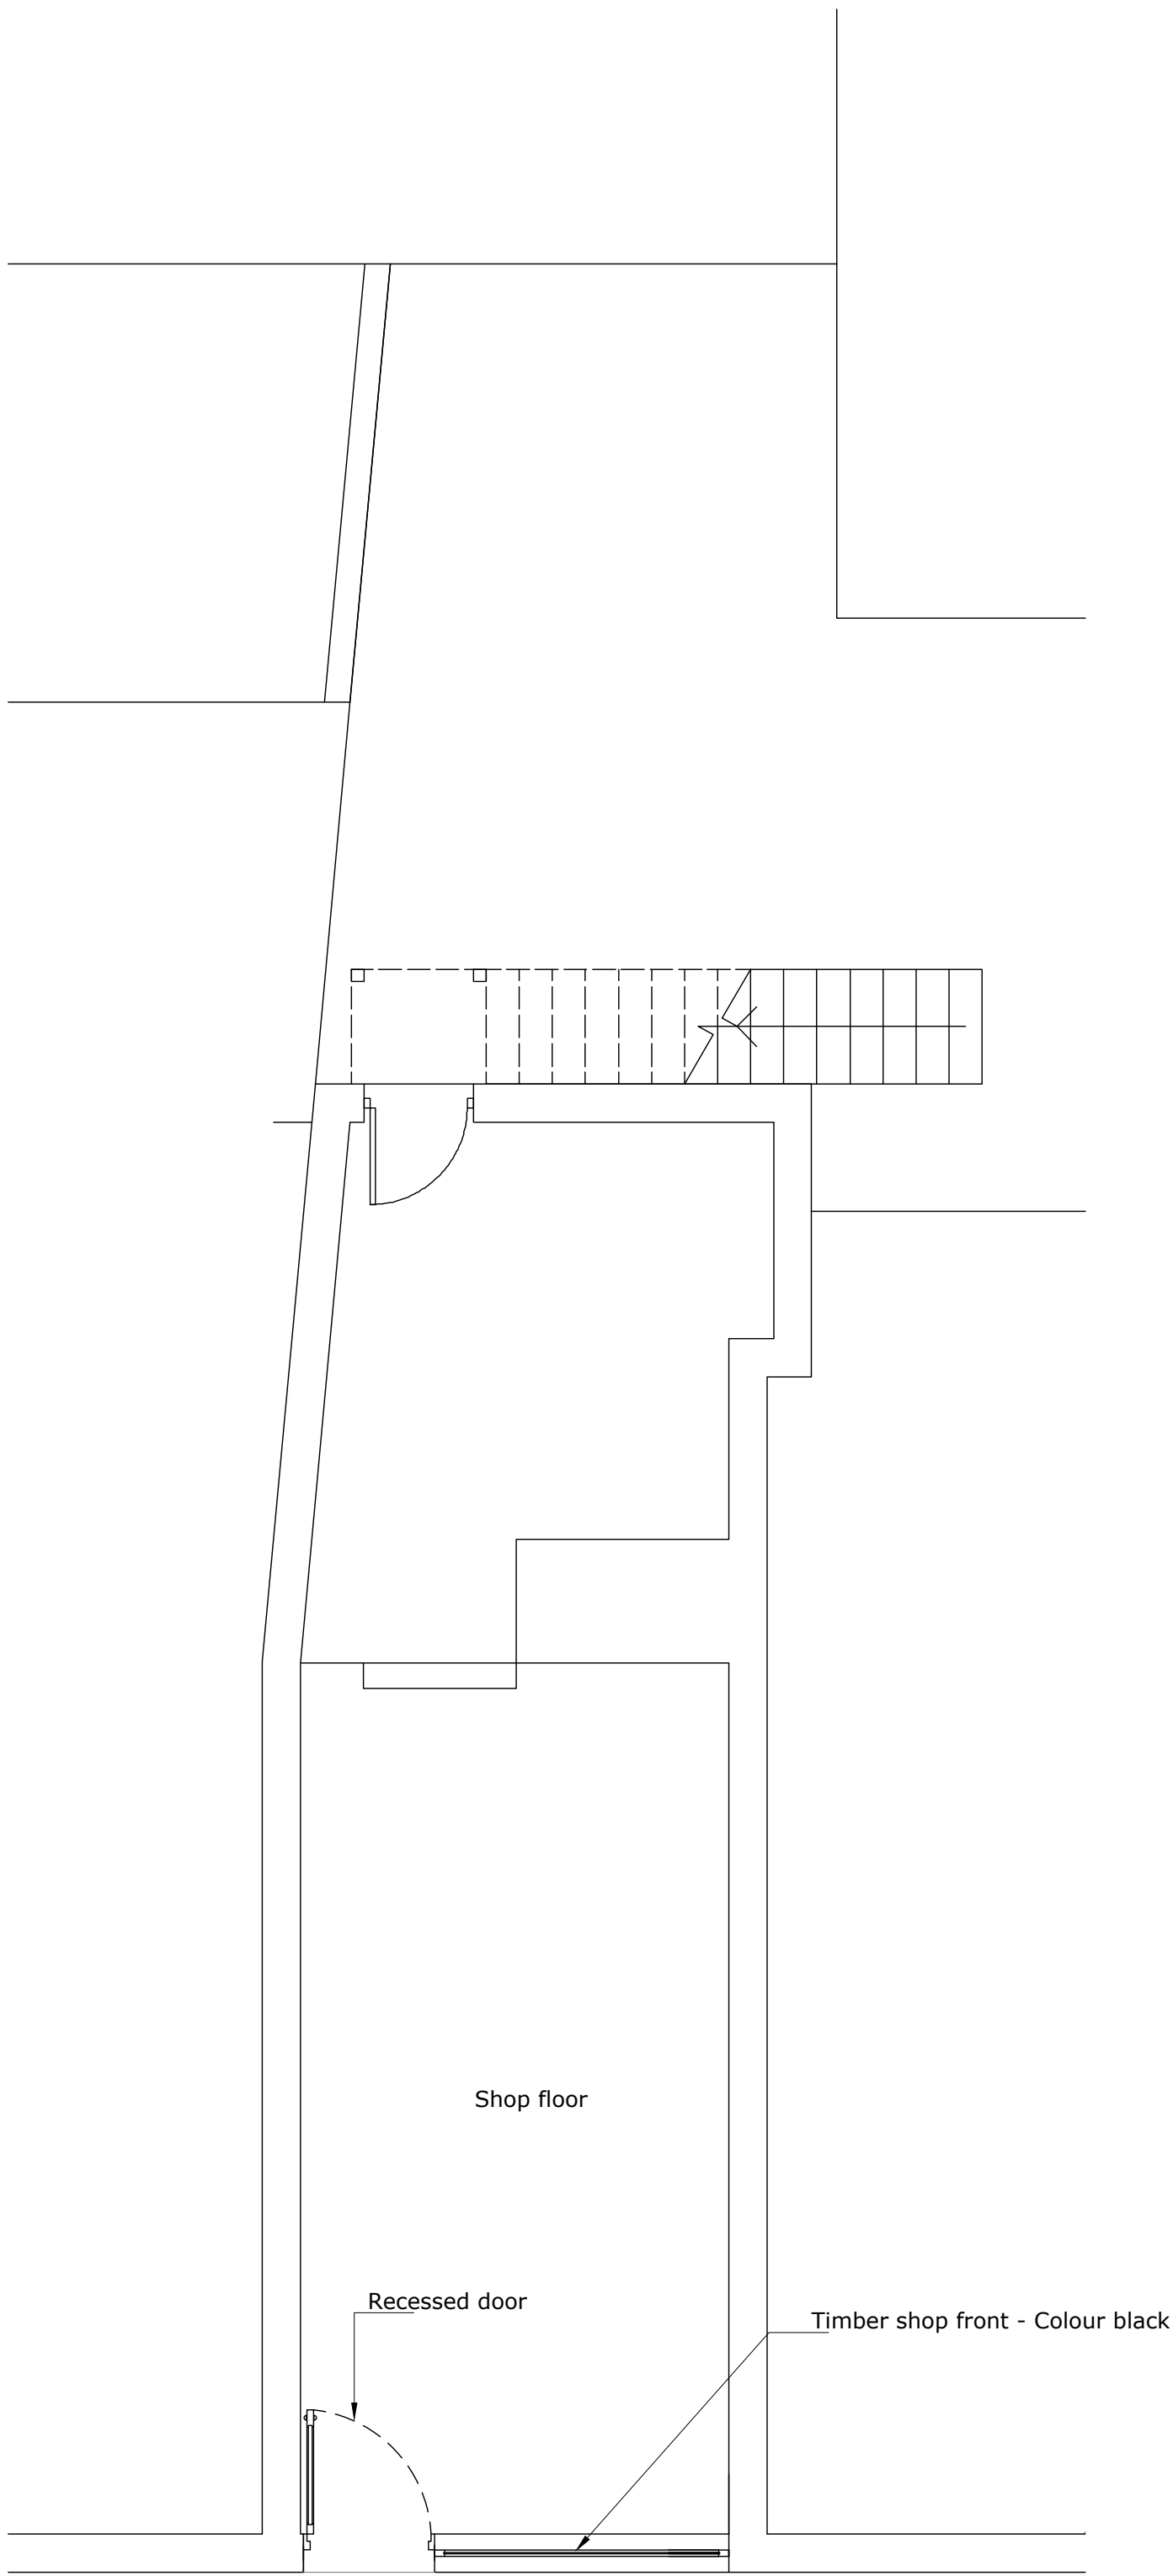

GROUND FLOOR
EXISTING SCALE: 1:50

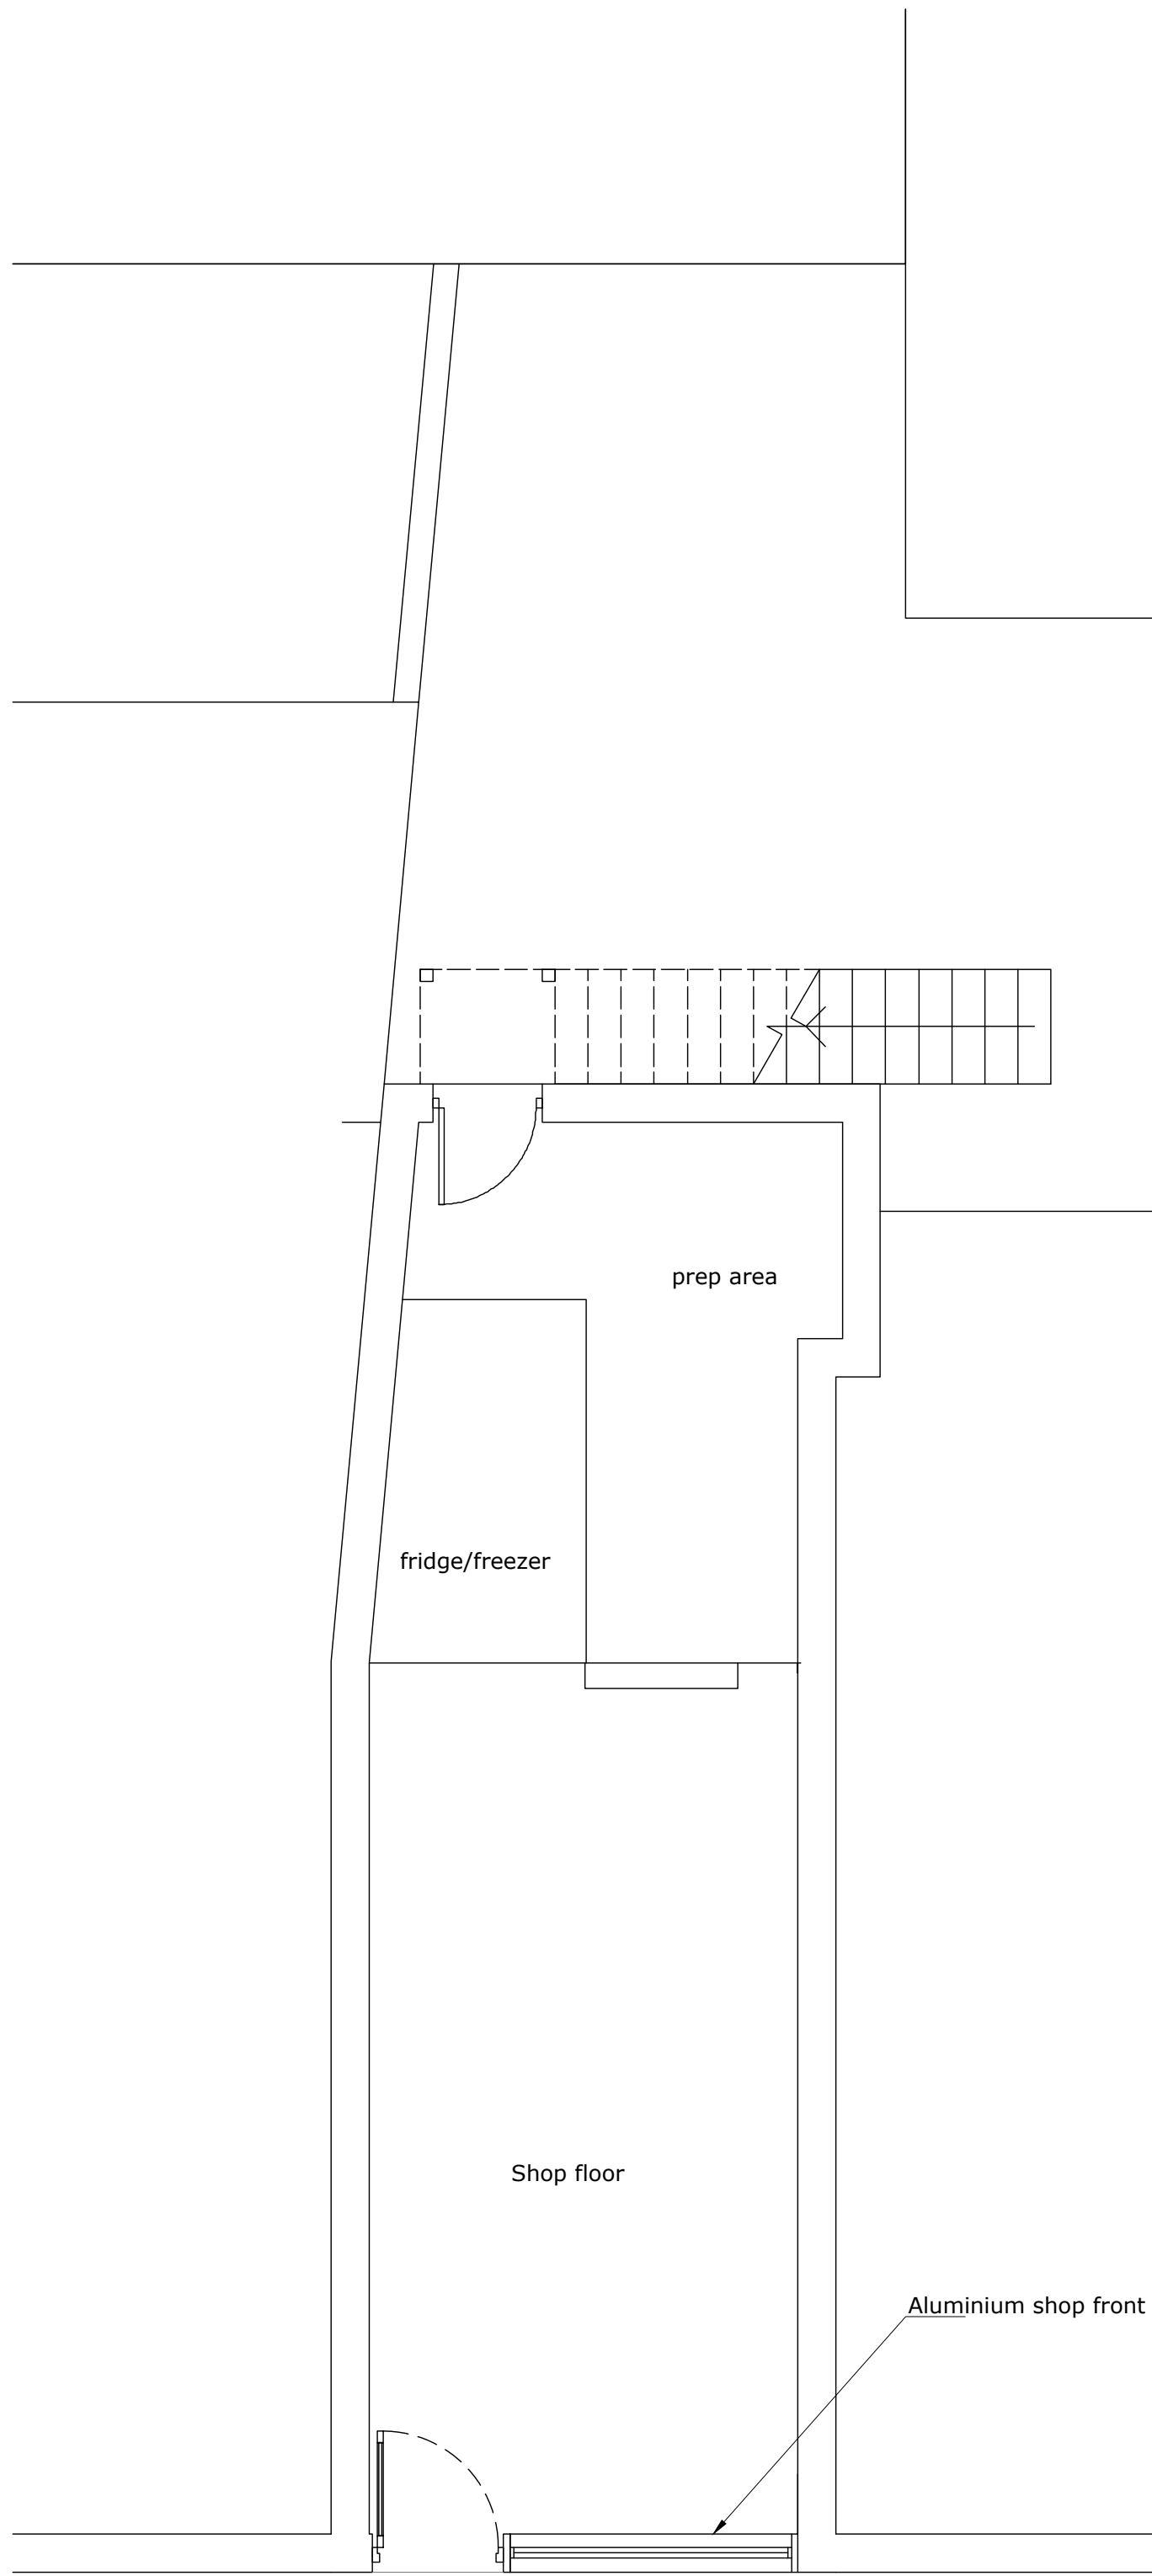

GROUND FLOOR
PROPOSED SCALE: 1:50





REAR ELEVATION
EXISTING SCALE: 1:50




REAR ELEVATION
PROPOSED SCALE: 1:50

NOTES:			
SIFA architecture.			
The use of these plans and specifications is restricted to the original site for which they were prepared. Re-use, reproduction or publication by any method in whole or in part is prohibited, unless authorised by SIFA architecture. Ownership of the design, plans and specifications is solely with SIFA architecture.			
REV:	DESCRIPTION:	BY:	DATE:

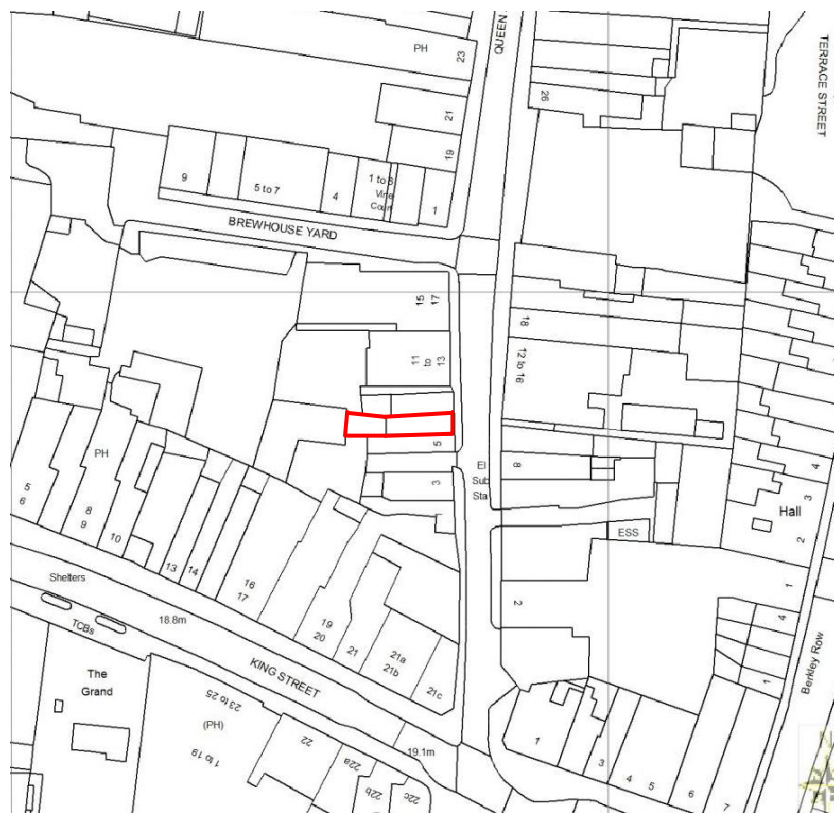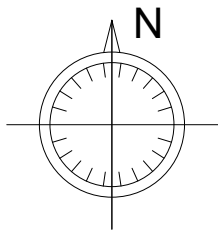

LOCATION PLAN
SCALE: 1:1250

 

3 ST JAMES AVENUE
RAMSGATE
KENT
CT12 6DG
SIFAARCHITECTURE.COM
SIFA@LIVE.CO.UK
07940 220320

CLIENT:

TOPS PIZZA
MR A YAZDI

PROJECT:

7 QUEEN STREET
GRAVESEND
DA12 2EQ

DRAWING TITLE:

SHOP FRONT
EXISTING AND PROPOSED

PROJECT NO:

SA

DRAWING NO:

A1/101

SCALE:

1:50 1:10

SHEET SIZE:

A1

REVISION

-

DATE:

26/07/2023