




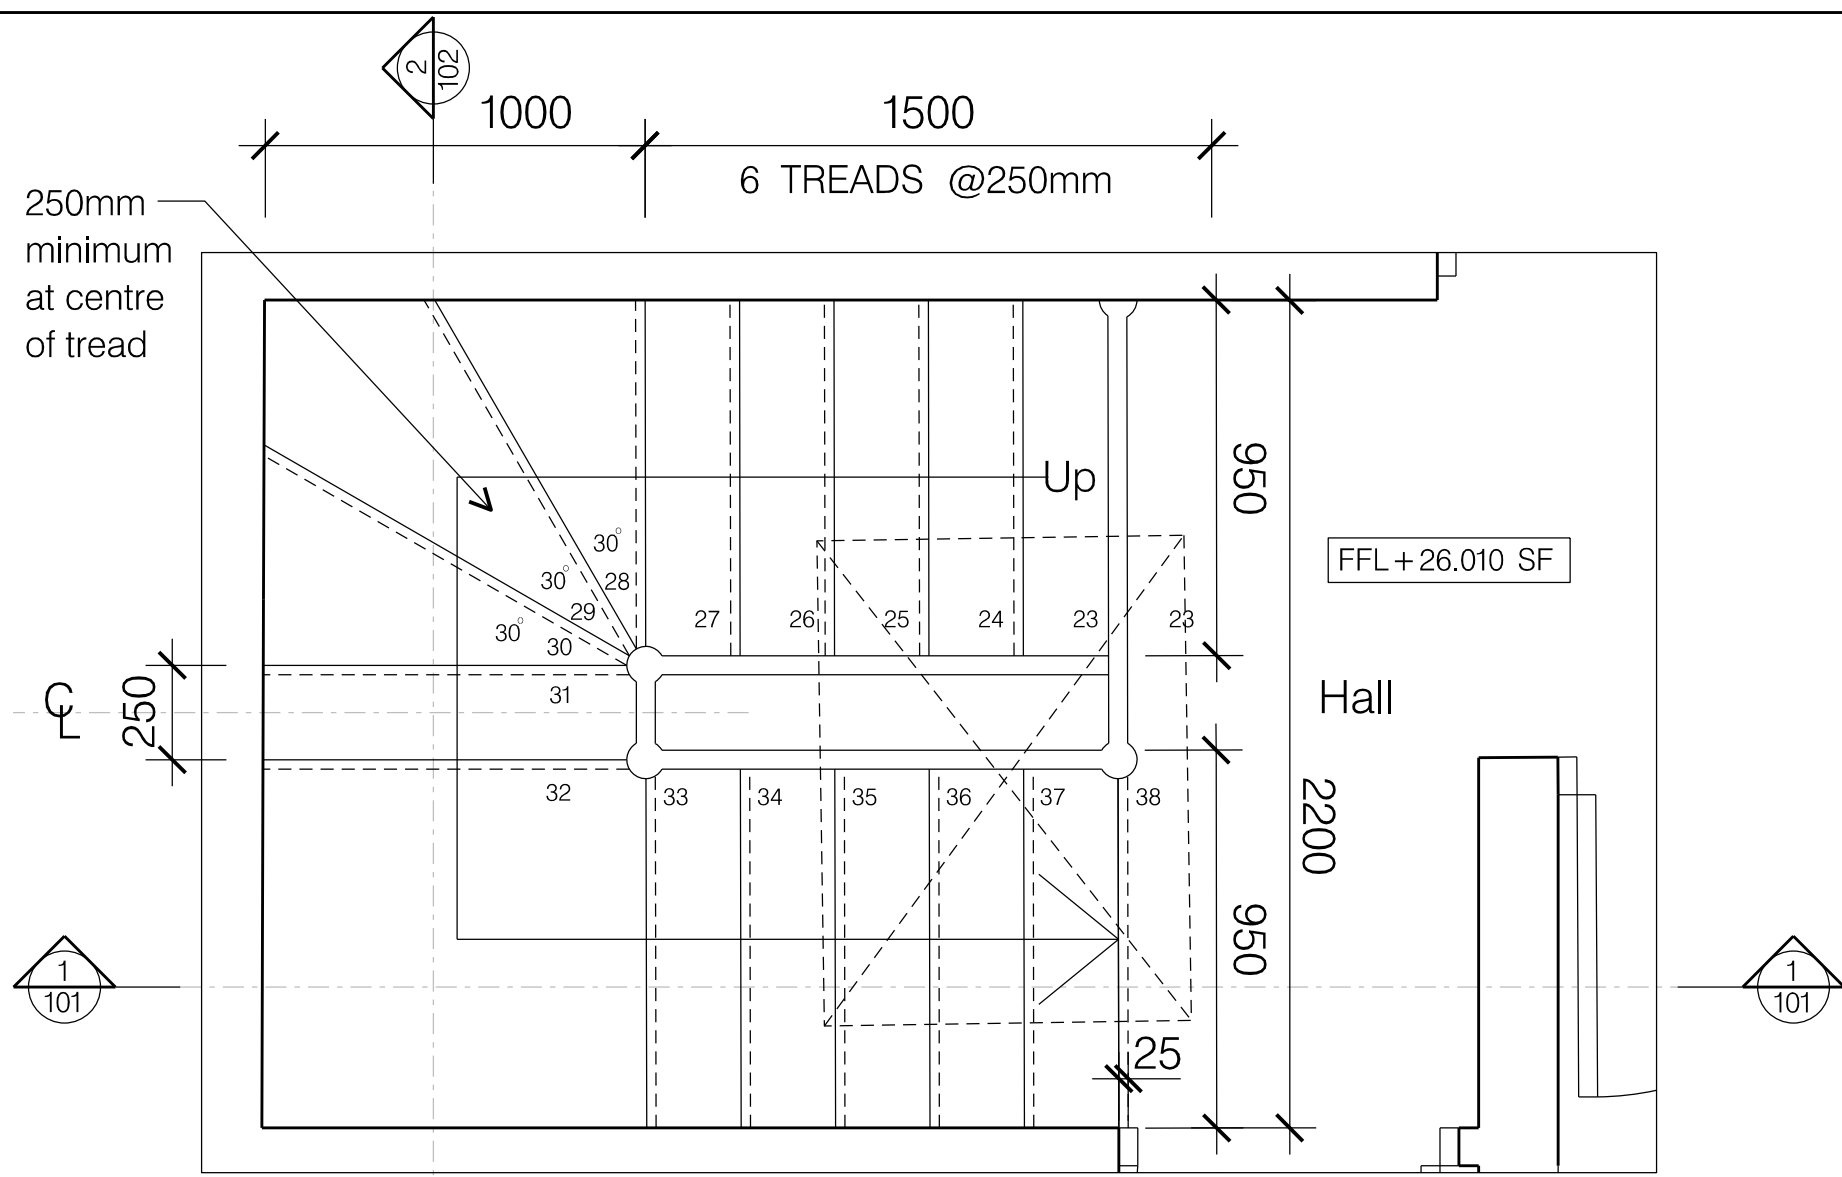


Second Floor Plan

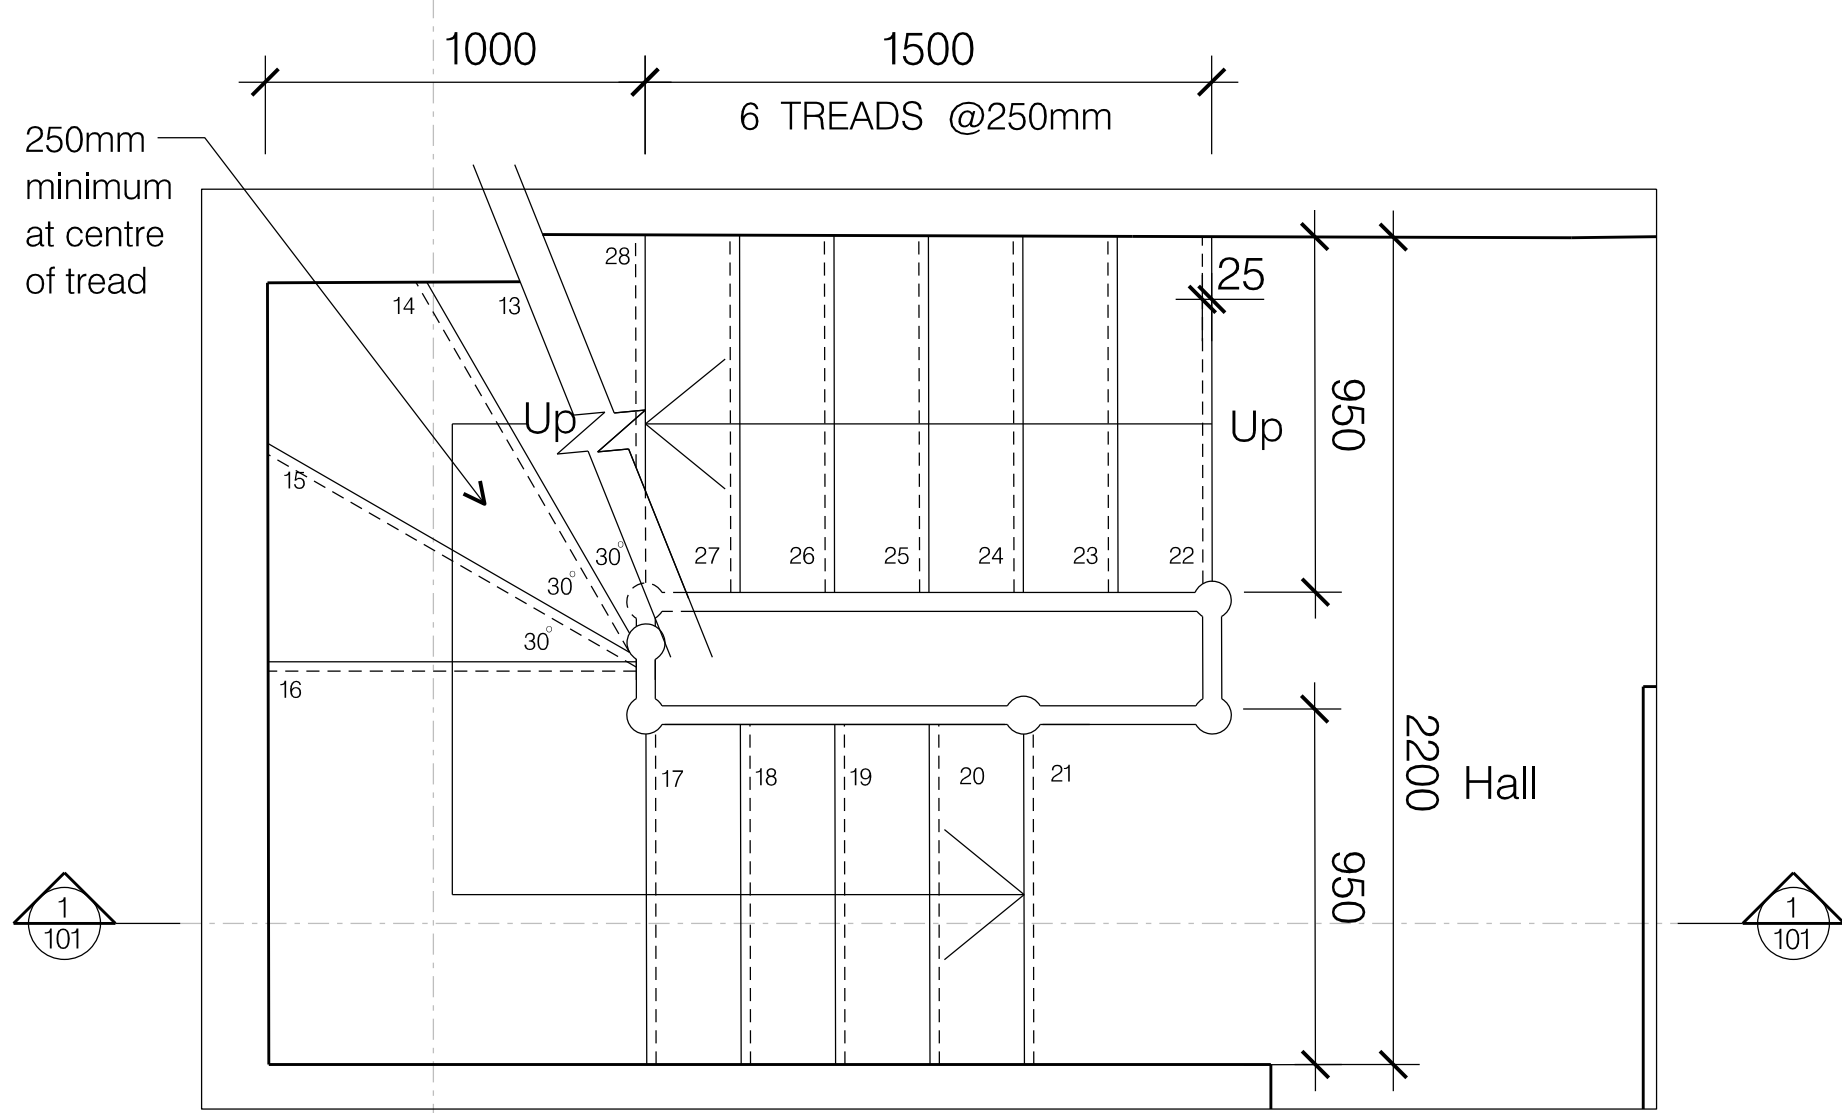


First Floor Plan

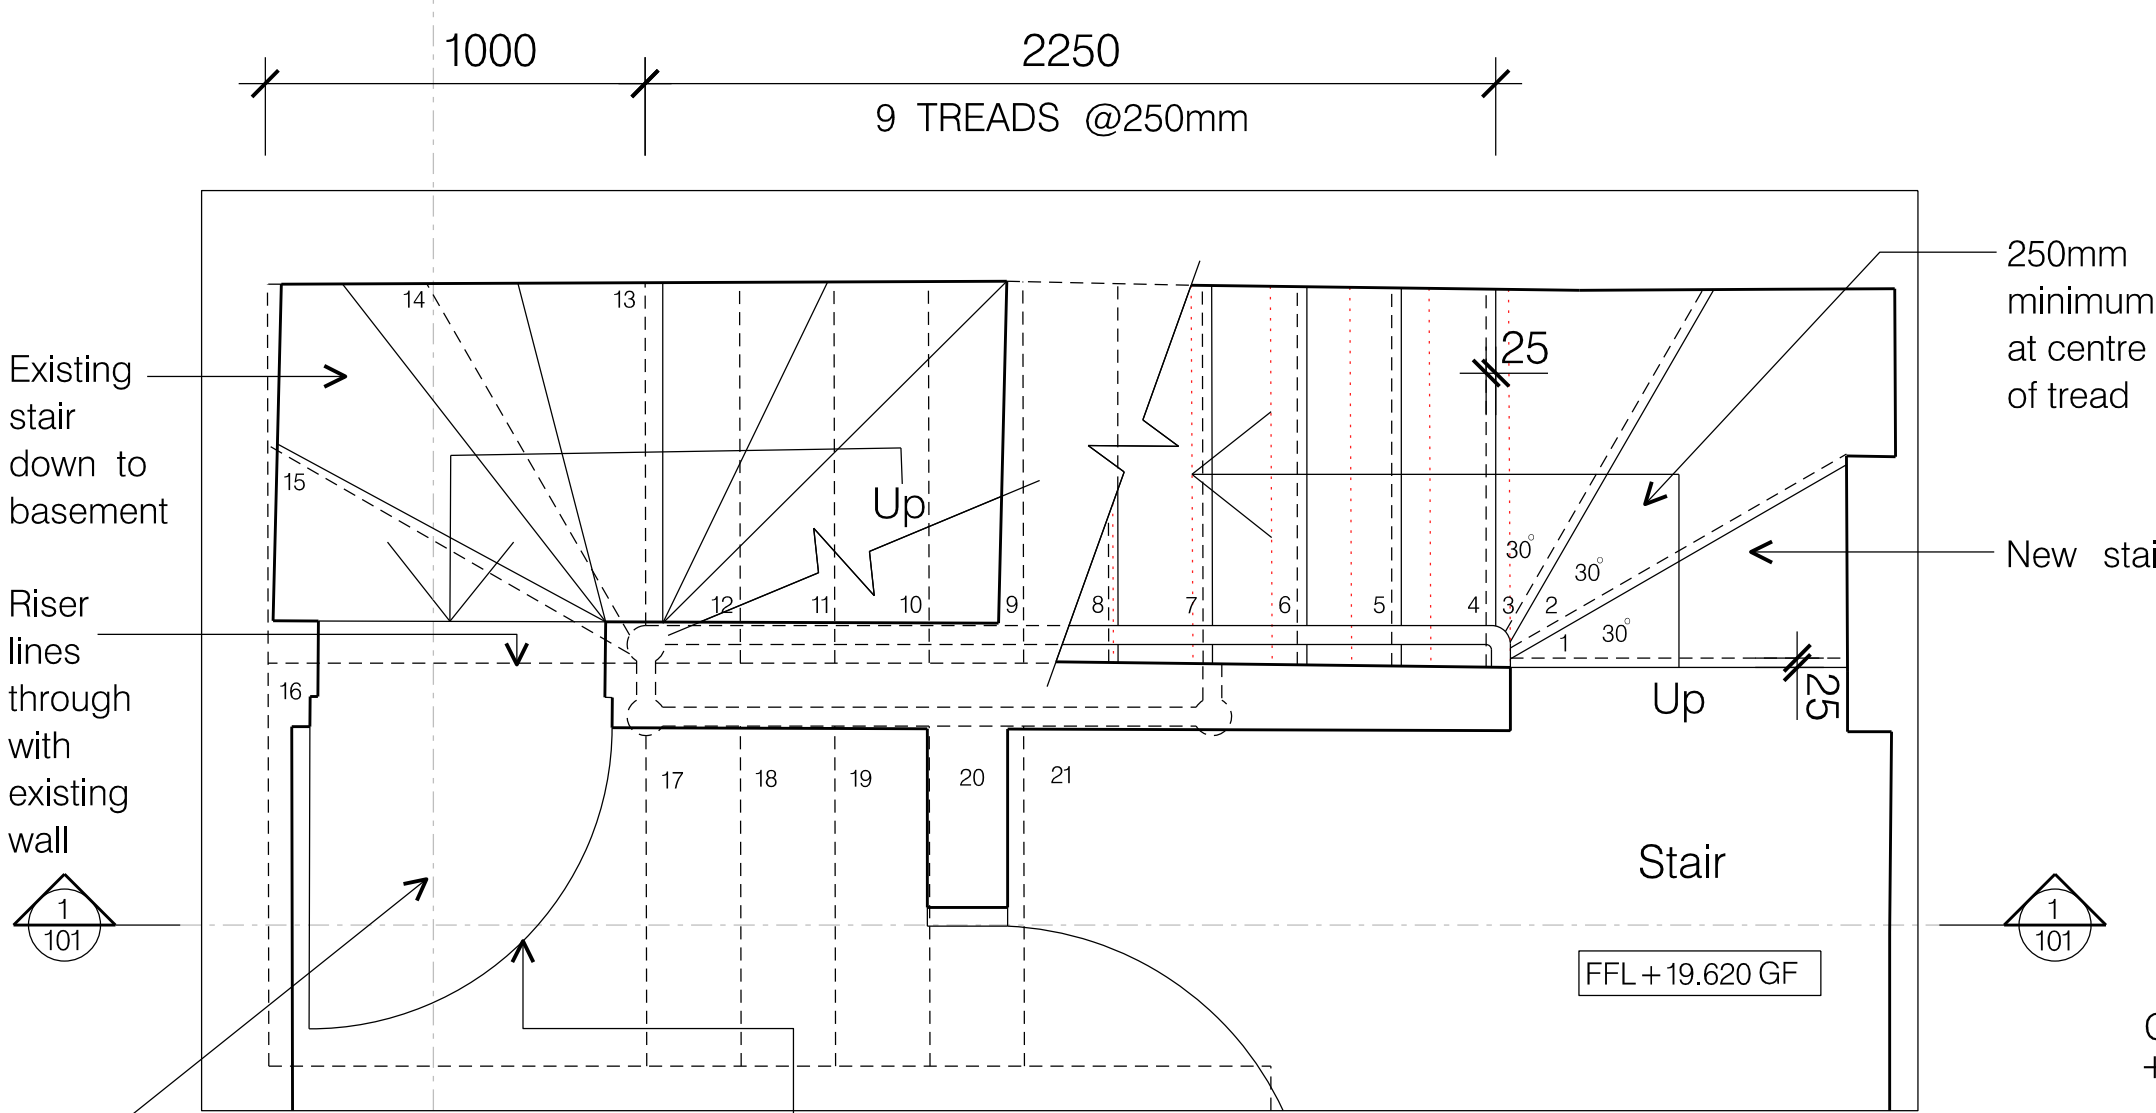

Ground Floor Plan

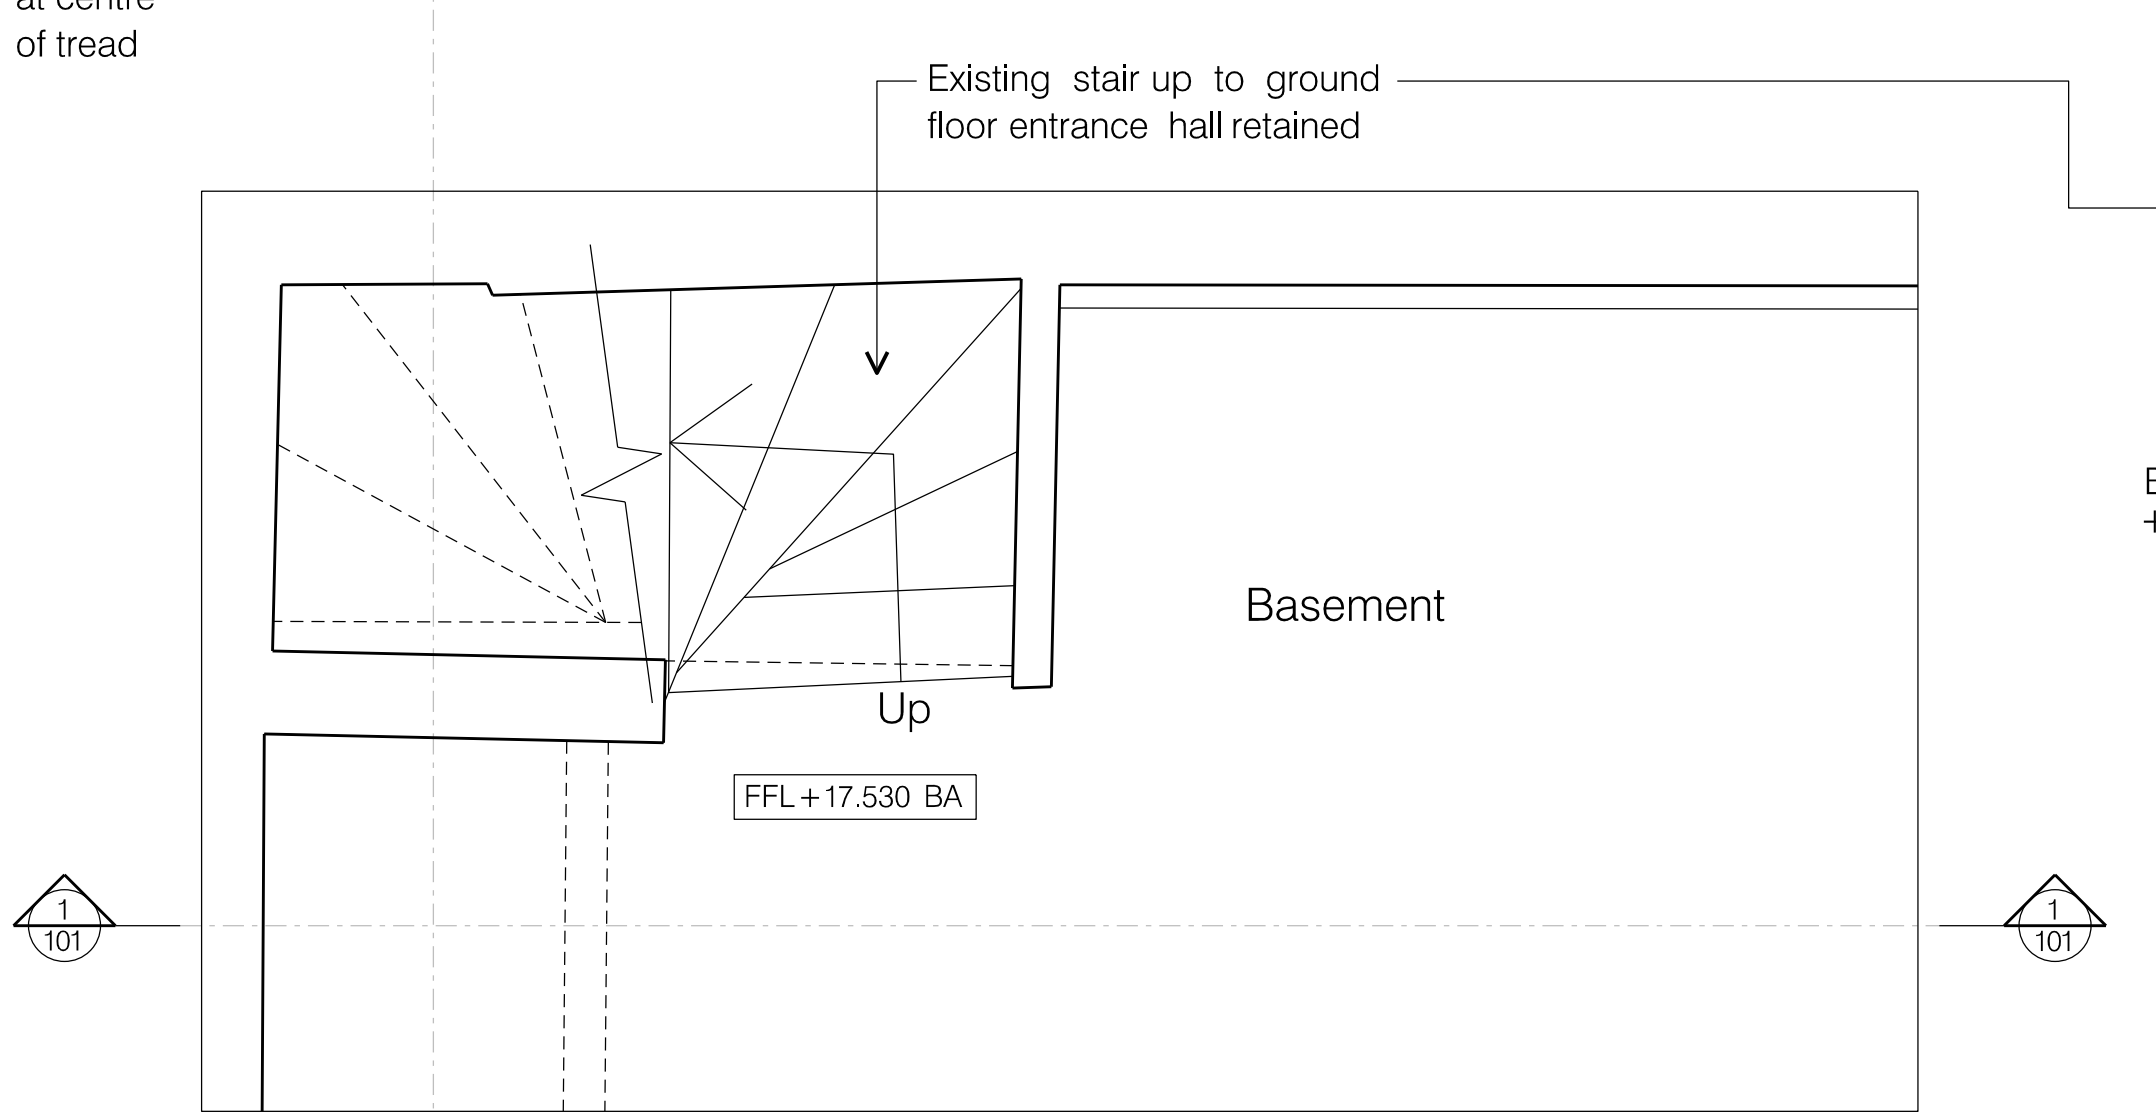


Basement Floor Plan

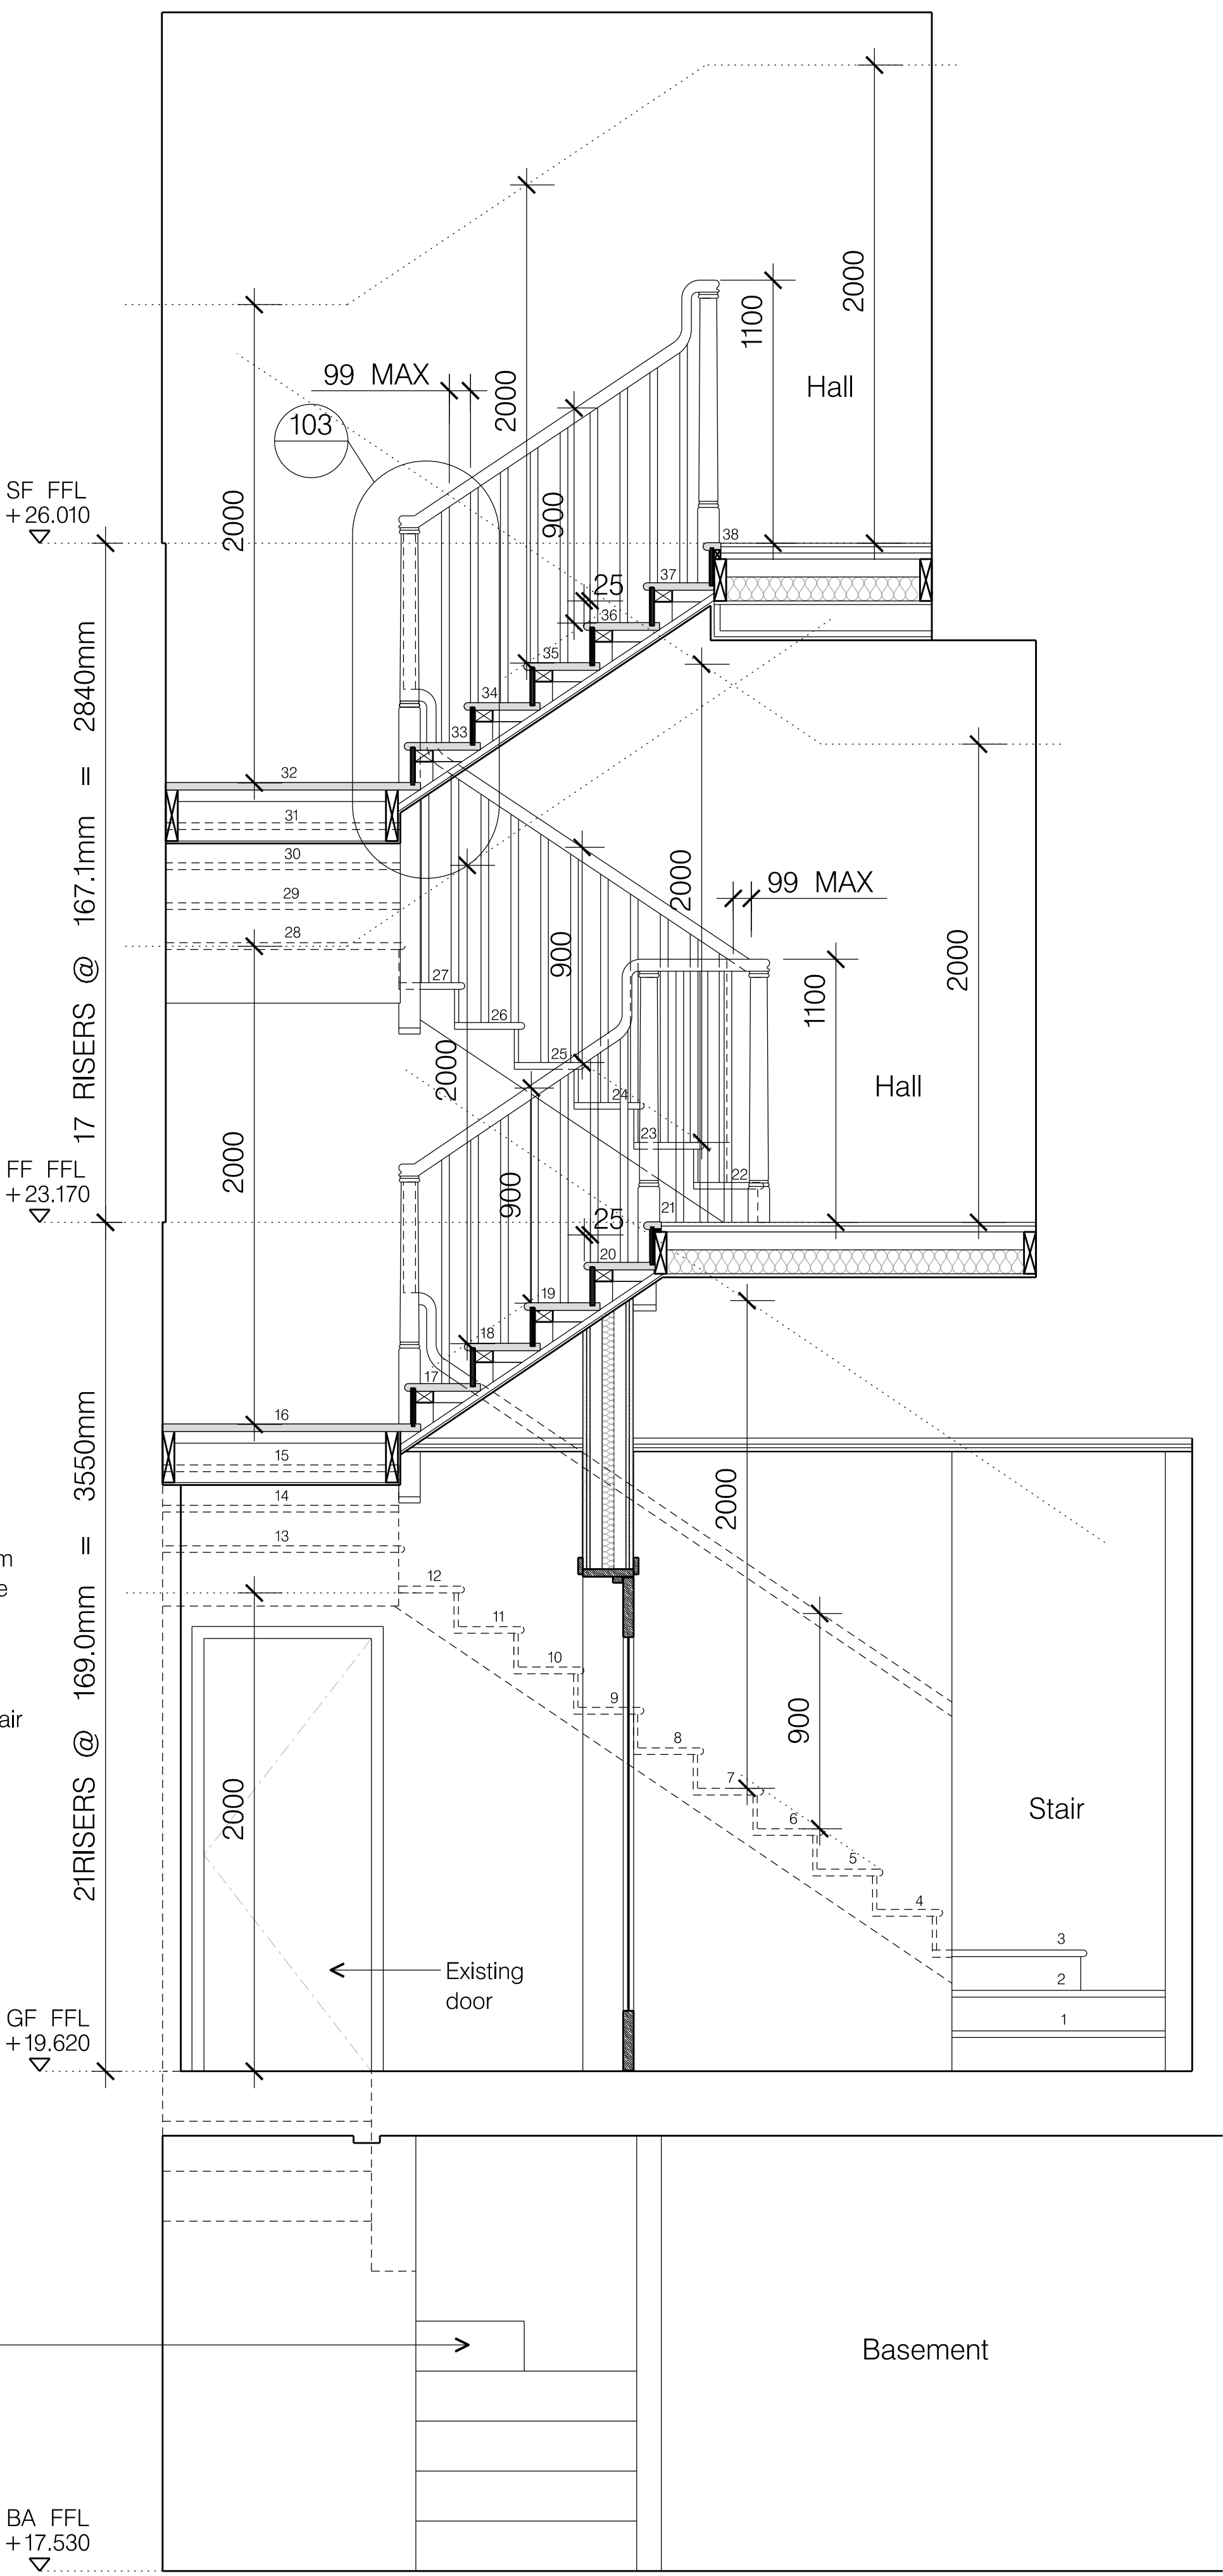

Section 1

Notes:

- Winding treads to have minimum 50mm going at inside, newel end
- Stair guarding to have no openings in excess of 100mm width
- Stair construction to comply with requirements of Approved Document K of the Building Regulations

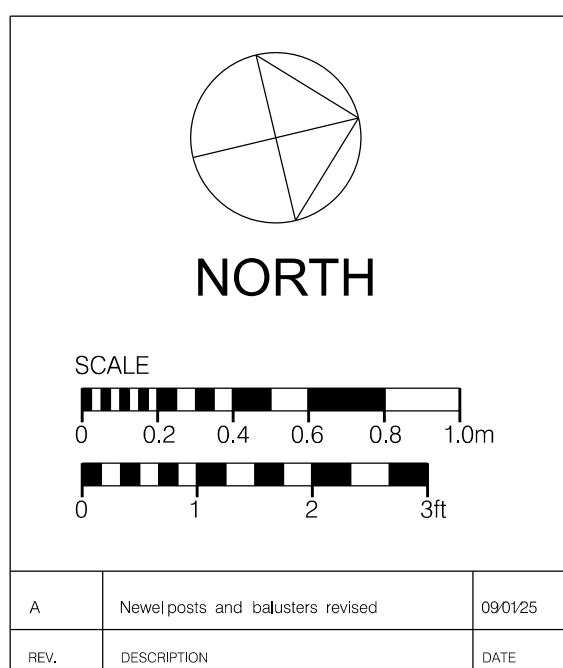

PROJECT
24 STONE STREET
GRAVESEND, KENT
DA11 0NP

DRAWING TITLE
PROPOSED
STAIR DETAILS
SECTION 1

SCALE 1:20 @ A1 DATE SEPTEMBER 2024

DRAWING NO. 3580 /C /101 REV. A

80 BOROUGH HIGH STREET
LONDON SE1 1LL

PROUN

ARCHITECTS DESIGNERS PLANNERS