




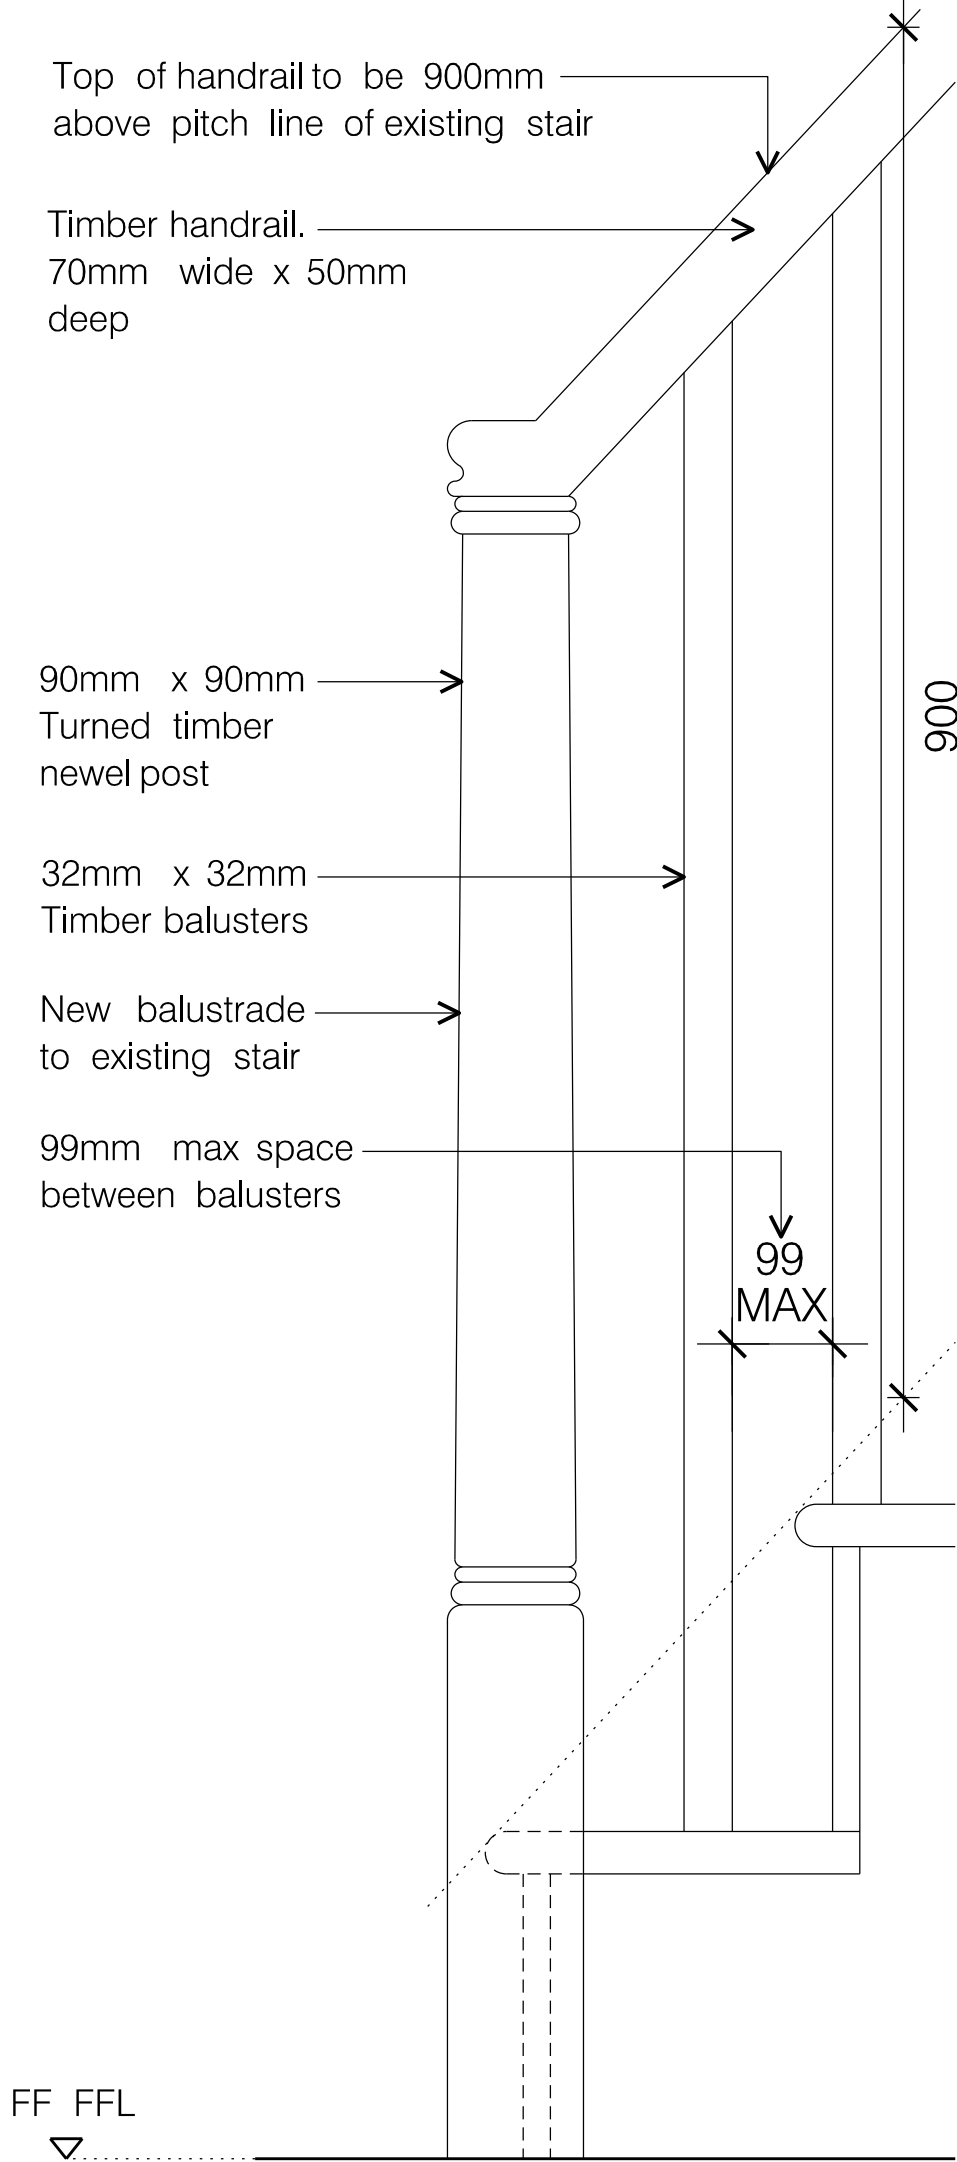


Balustrade Detail 01

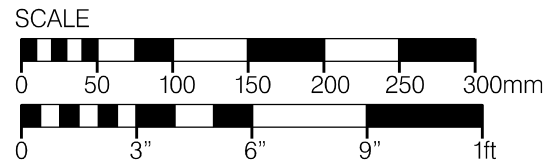


1:5 @ A1

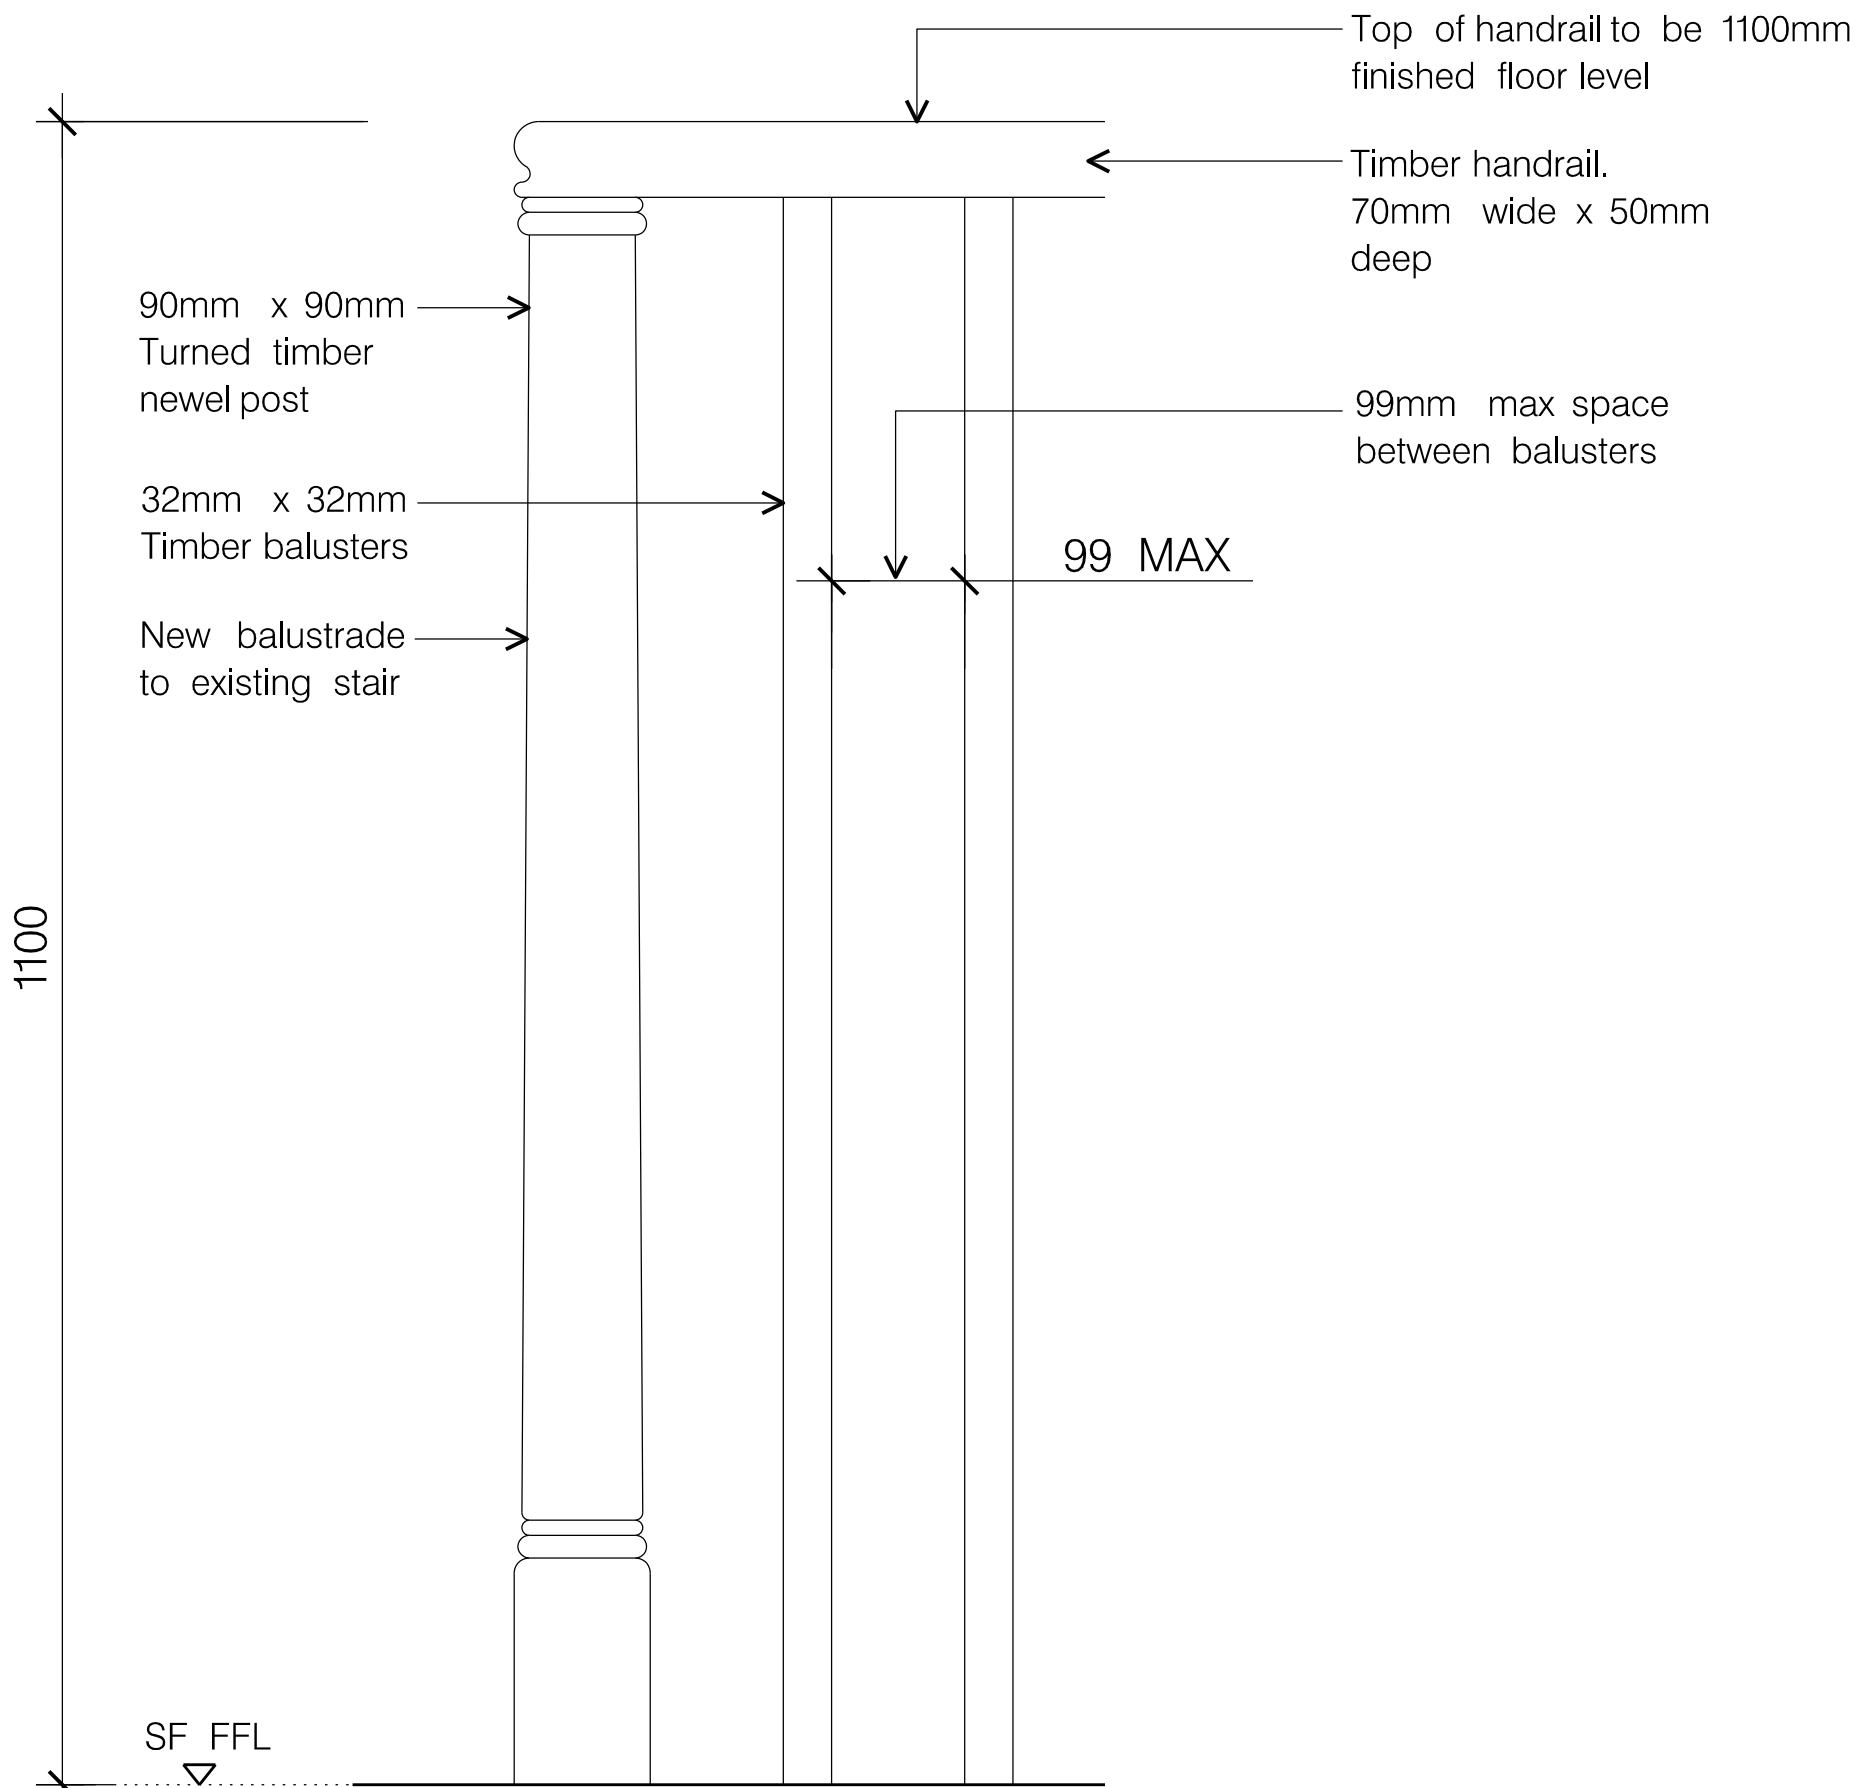

Balustrade Detail 02

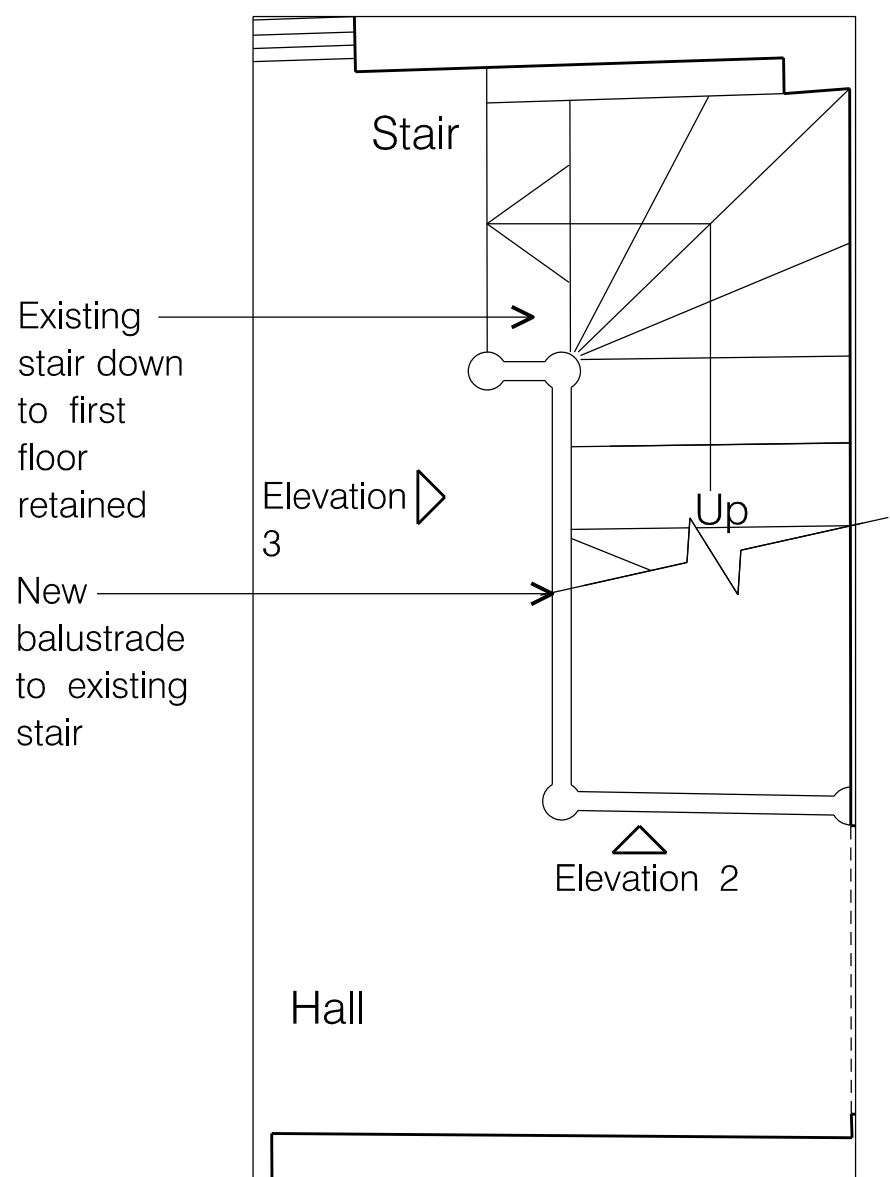


Second Floor Plan

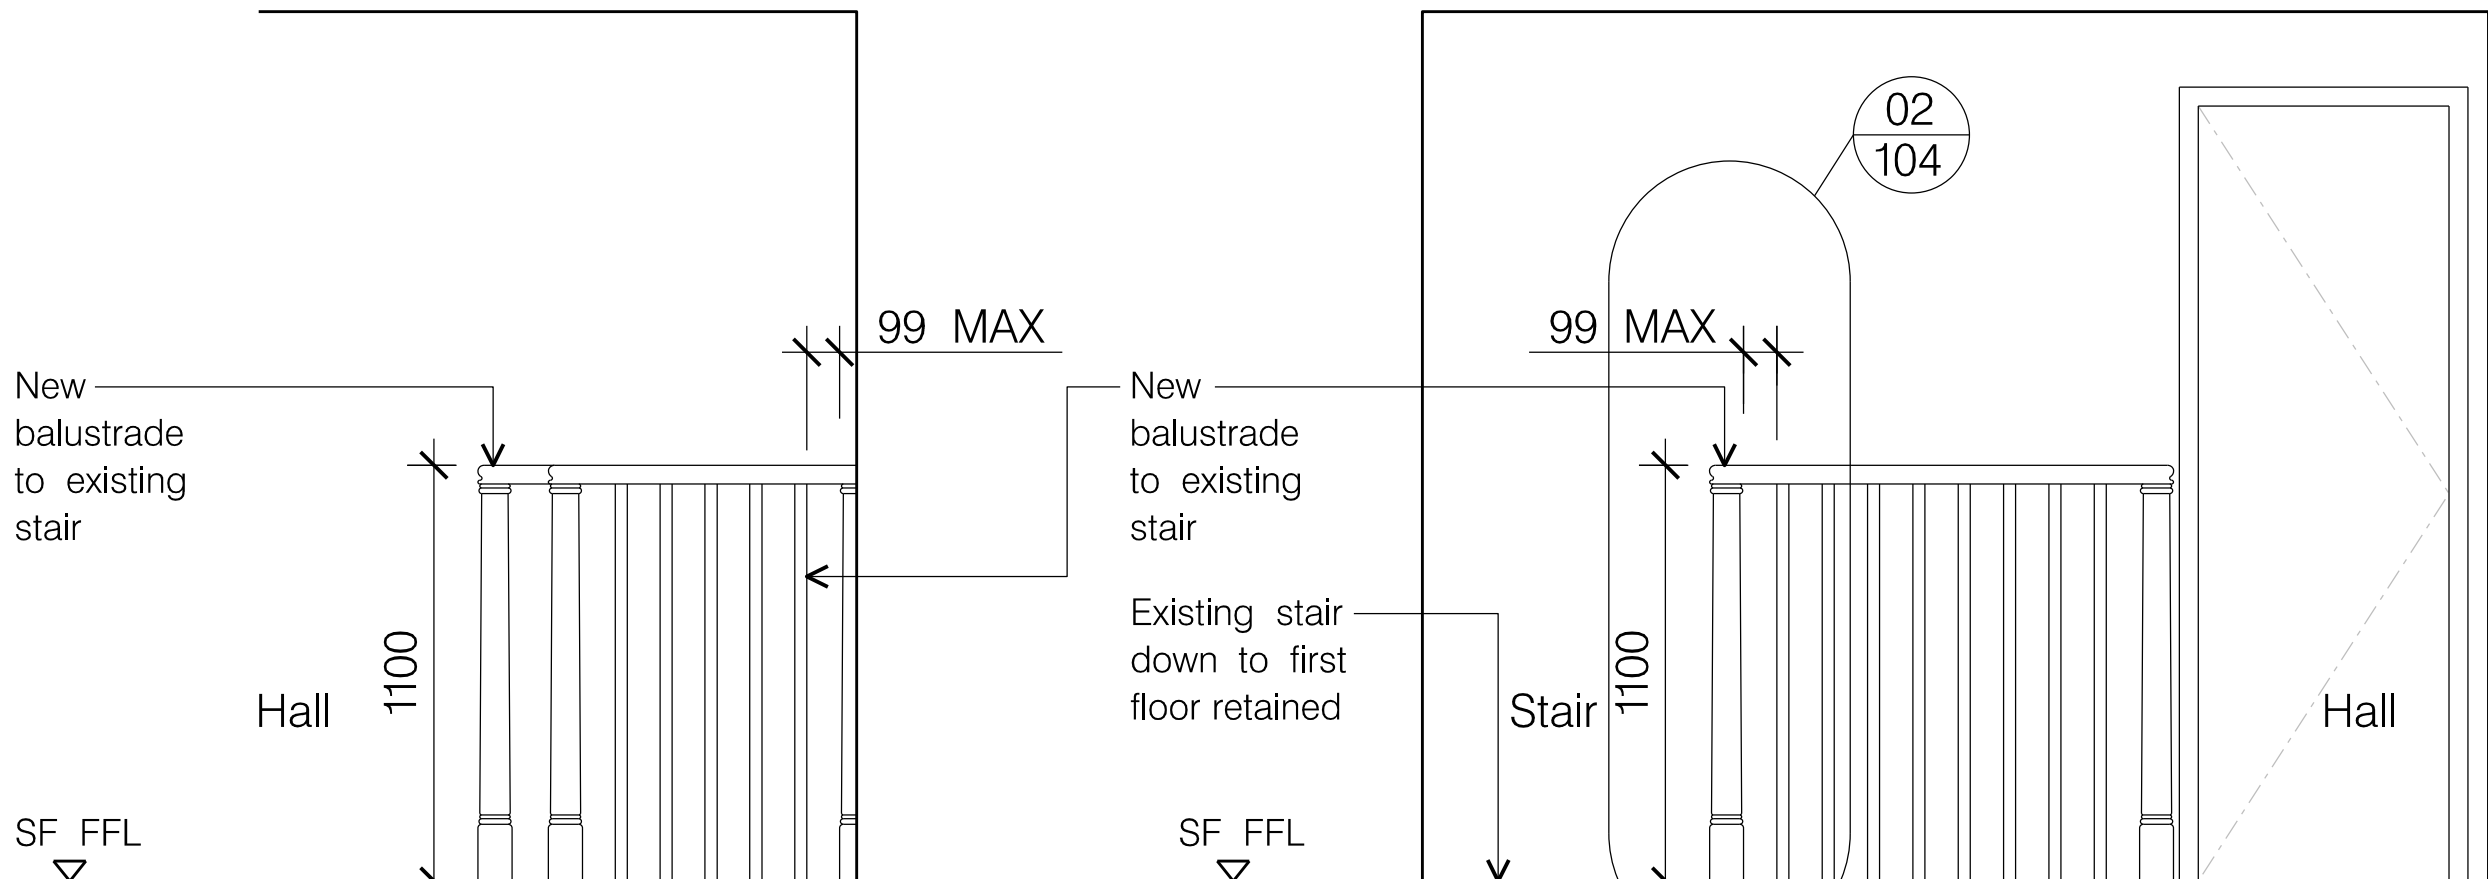


Elevation 2


Elevation 3

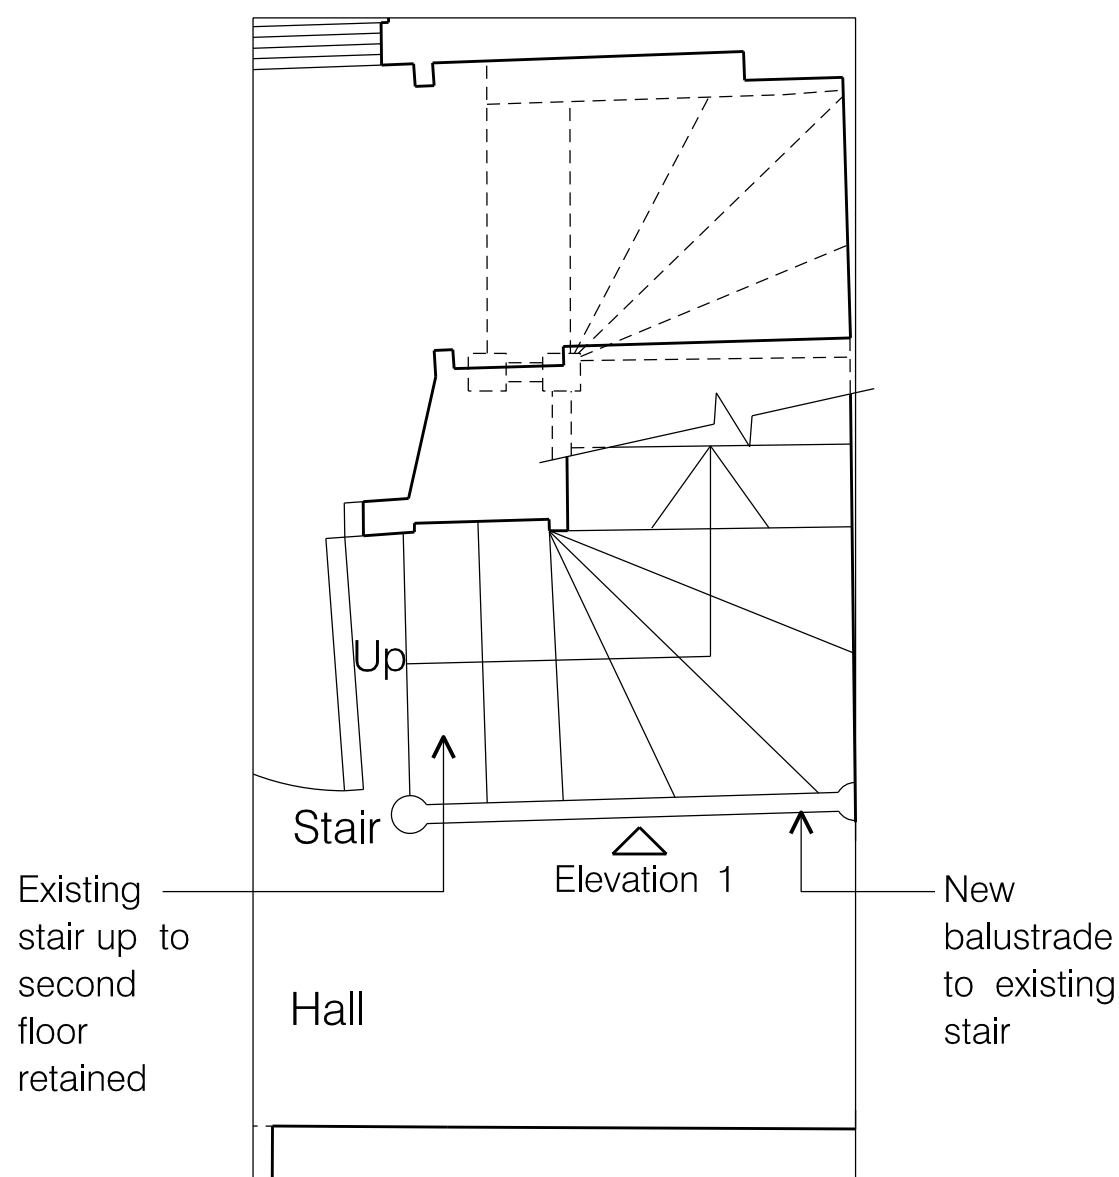

First Floor Plan

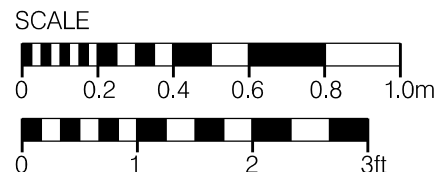


1:20 @ A1

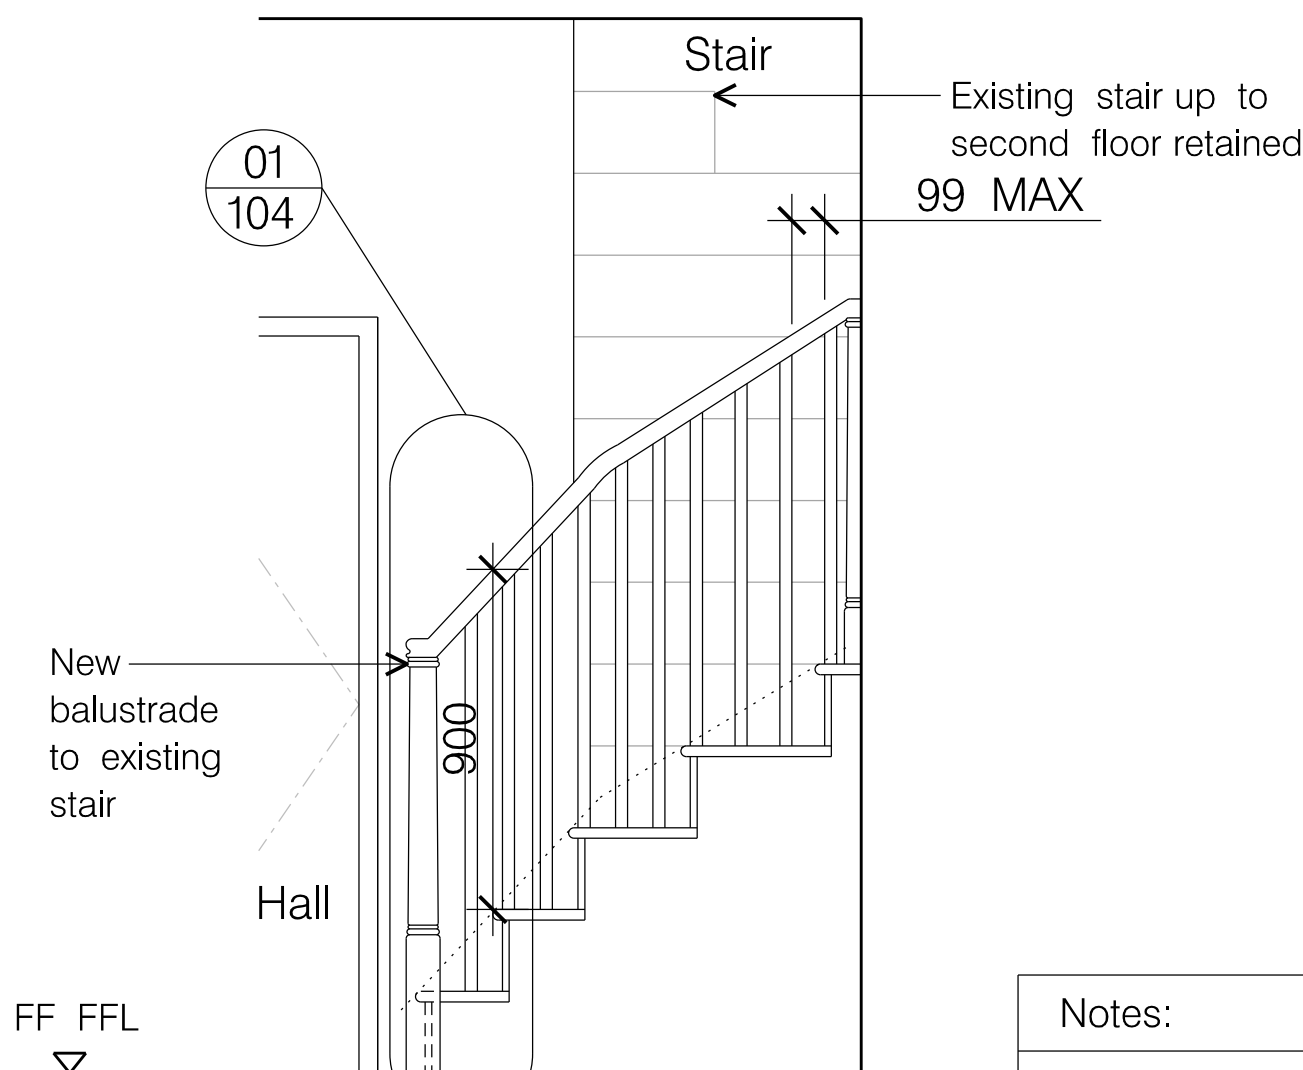

Elevation 1

Notes:

1. Stair guarding to have no openings in excess of 100mm width
2. Stair construction to comply with requirements of Approved Document K of the Building Regulations

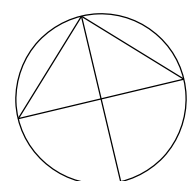

NORTH

PROJECT 24 STONE STREET GRAVESEND, KENT DA11 0NP	
DRAWING TITLE EXISTING STAIR BETWEEN FIRST AND SECOND FLOOR LEVELS PROPOSED BALUSTRADE DETAILS	
SCALE 1:20 @ A1 & 1:5 @ A1	DATE OCTOBER 2024
DRAWING NO. 3580 /C /104	REV. A
This drawing is the Copyright of Proun Architects. Any copying in part or whole must be with the written consent of Proun Architects. All drawings are to be checked and approved by the architect or a suitably qualified person. This drawing is to be used in conjunction with all other drawings.	
90 BOROUGH HIGH STREET LONDON SE1 1LL Tel: 020 7467 3700 Fax: 020 7467 3800 www.prounarchitects.co.uk	
PROUN	
ARCHITECTS	DESIGNERS PLANNERS