


Do not scale this drawing.
All dimensions to be checked on site before commencement of works on site.
This drawing is the copyright of the Building Consultants


No	Date	Revision

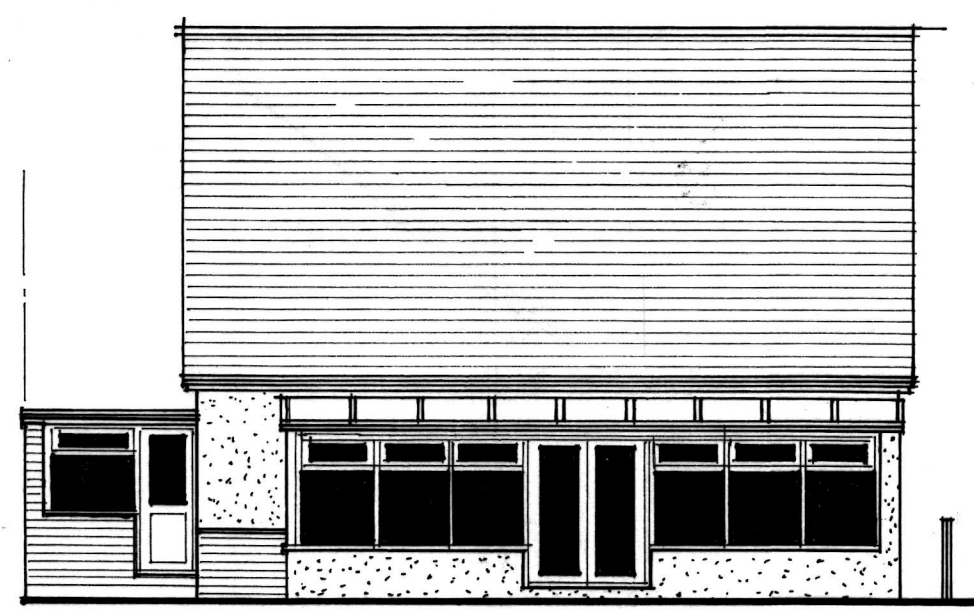


EXISTING NORTH-EAST ELEVATION.




PROPOSED NORTH-EAST ELEVATION.

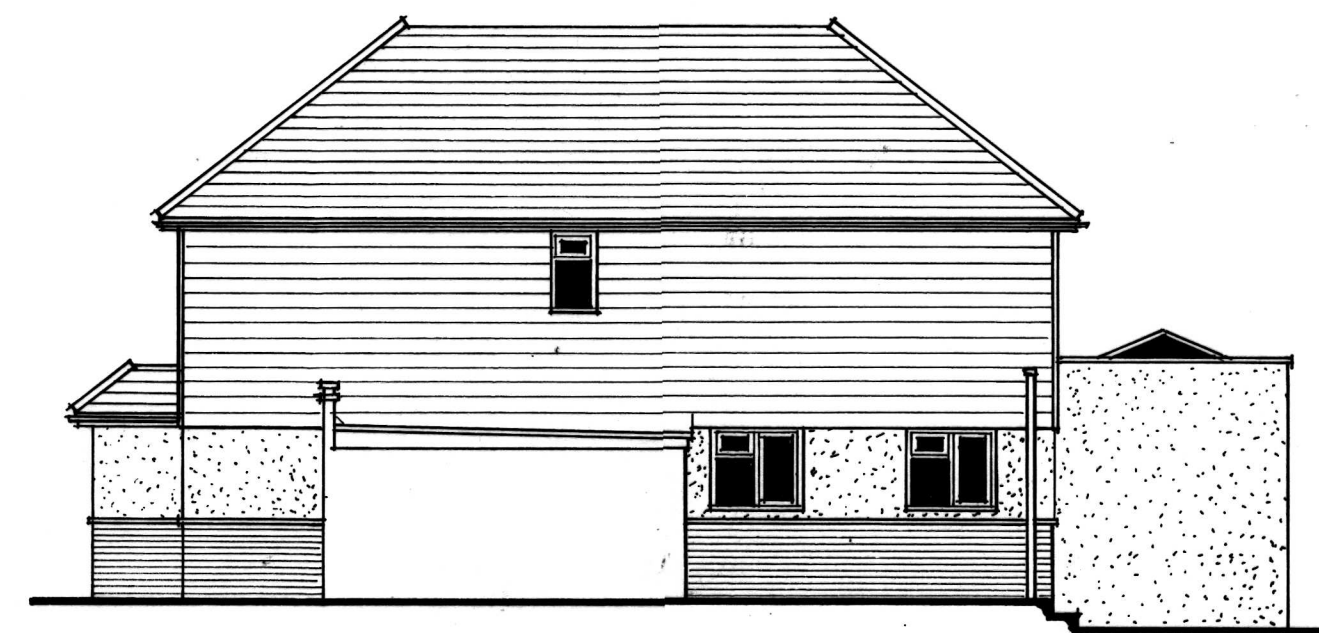


PROPOSED SOUTH-EAST ELEVATION.

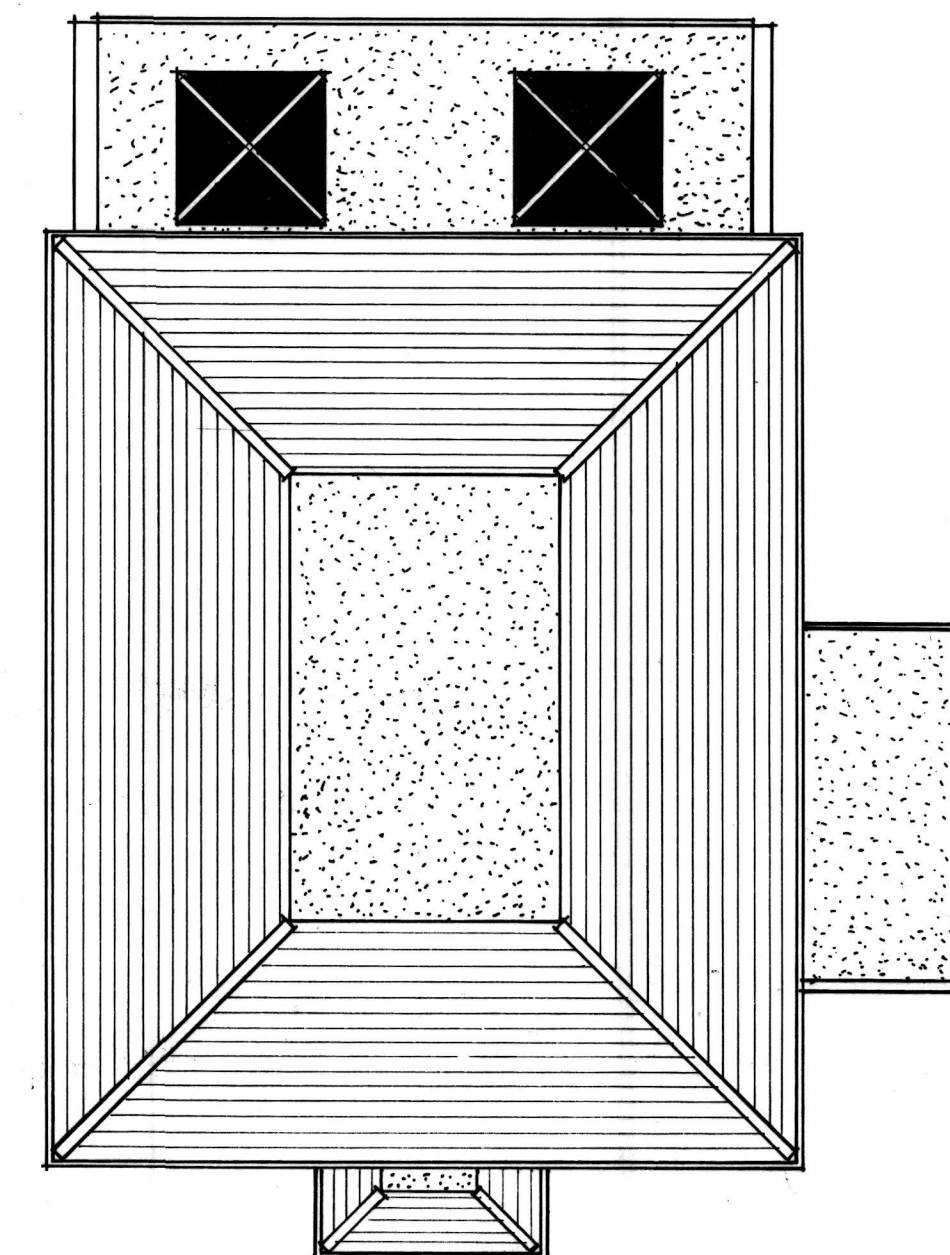


PROPOSED ROOF PLAN.

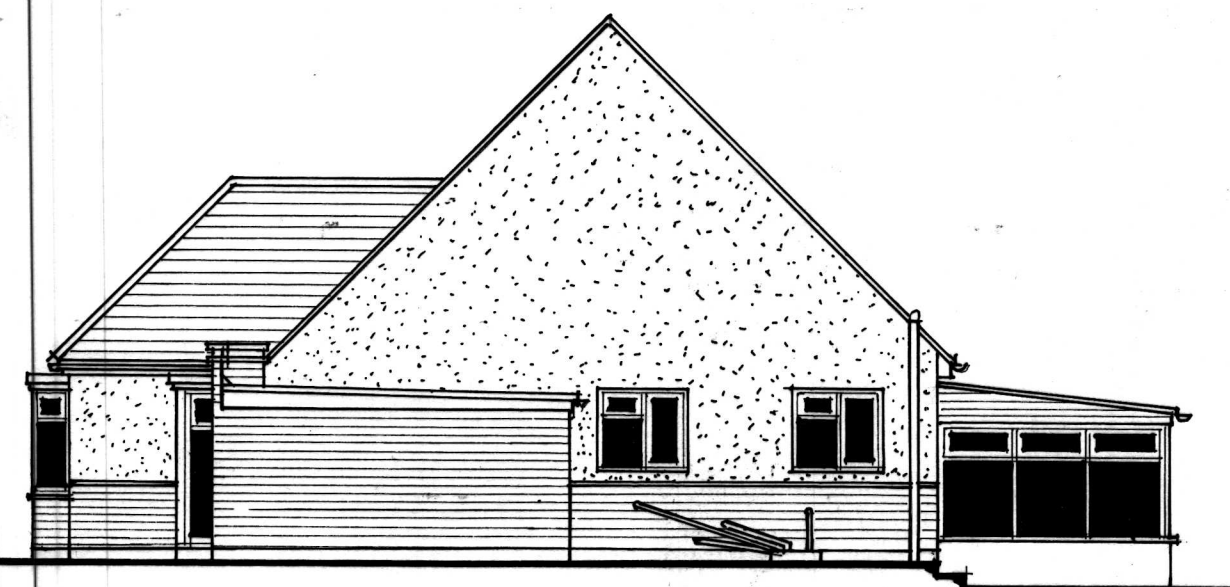

EXISTING SOUTH-EAST ELEVATION.

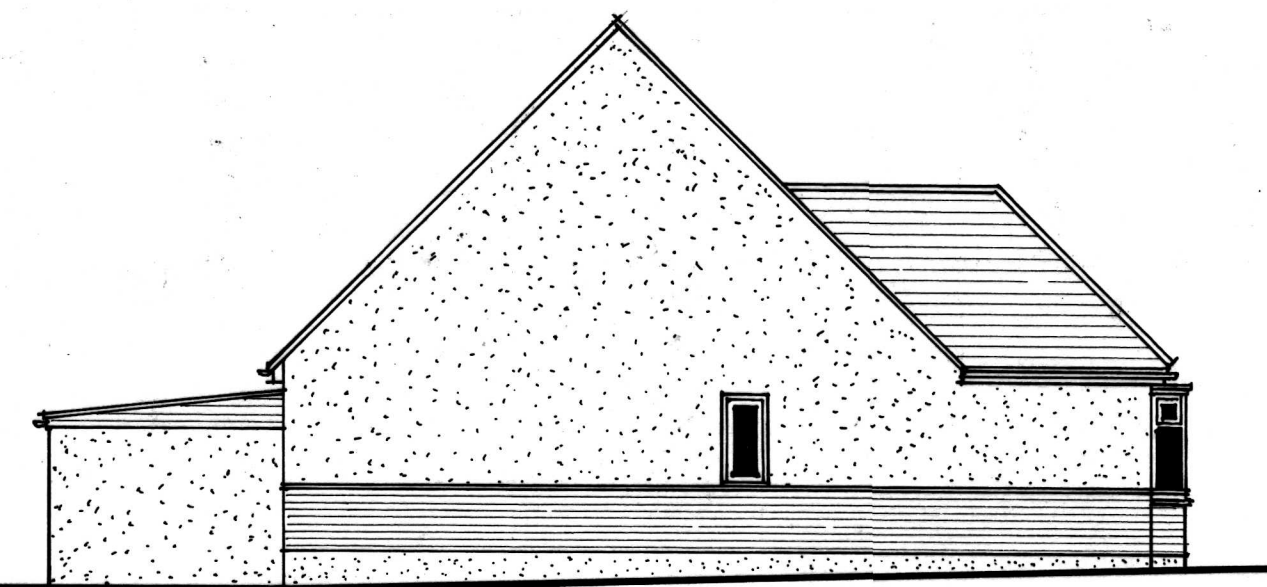

EXISTING NORTH-WEST ELEVATION.

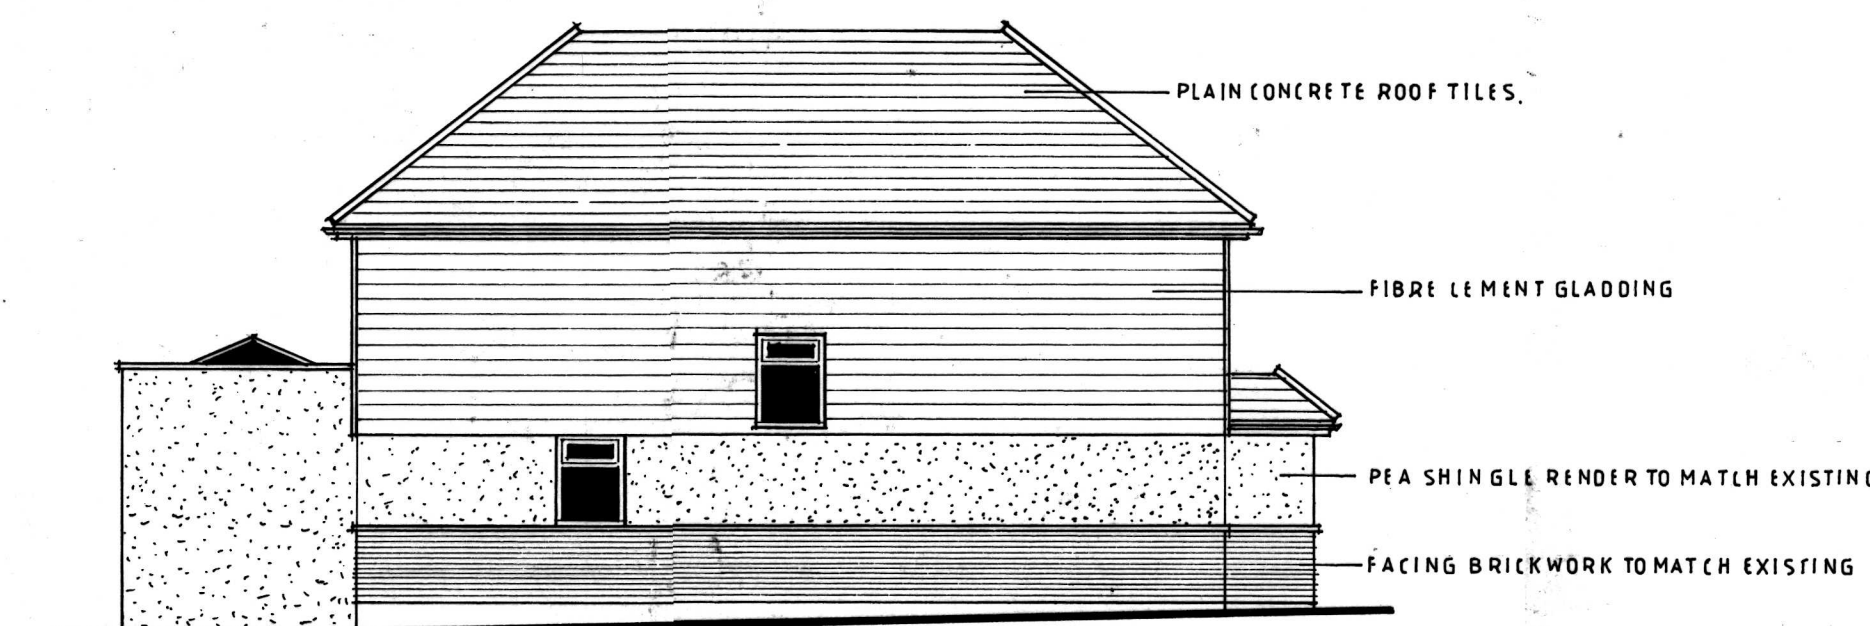


PROPOSED NORTH-EAST ELEVATION.

ARDNAGRENA

BALLACRAINE

ATBARA

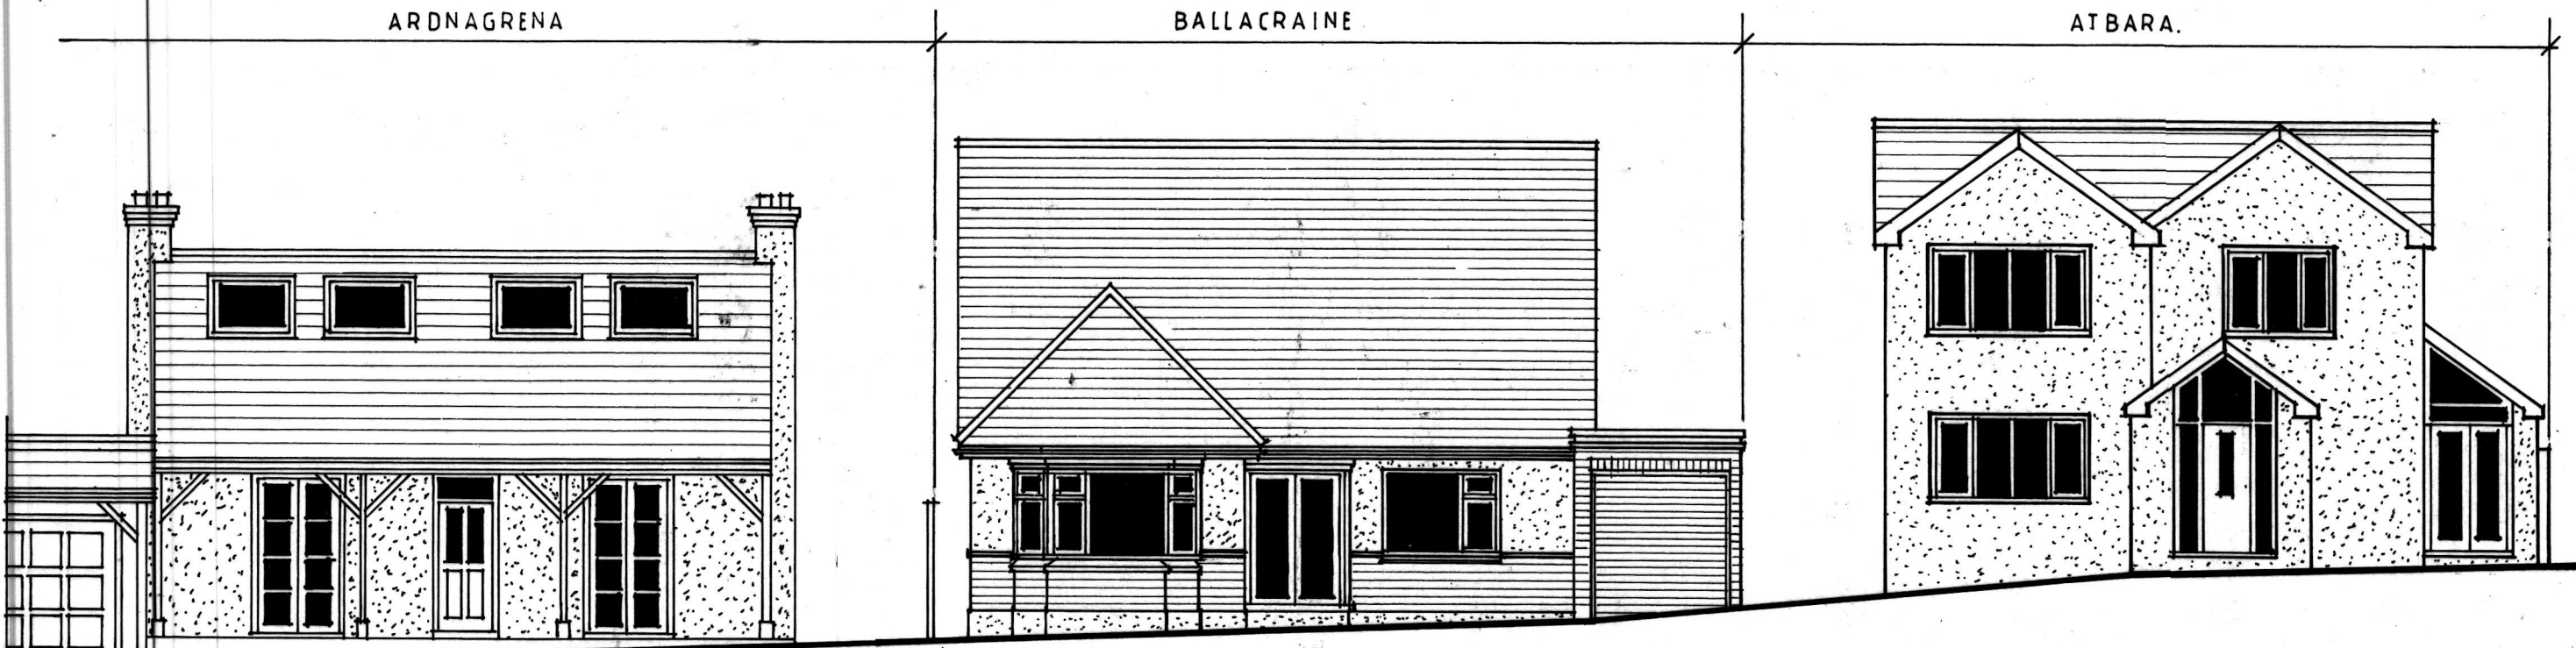


EXISTING STREET ELEVATION.


ARDNAGRENA

BALLACRAINE


ATBARA

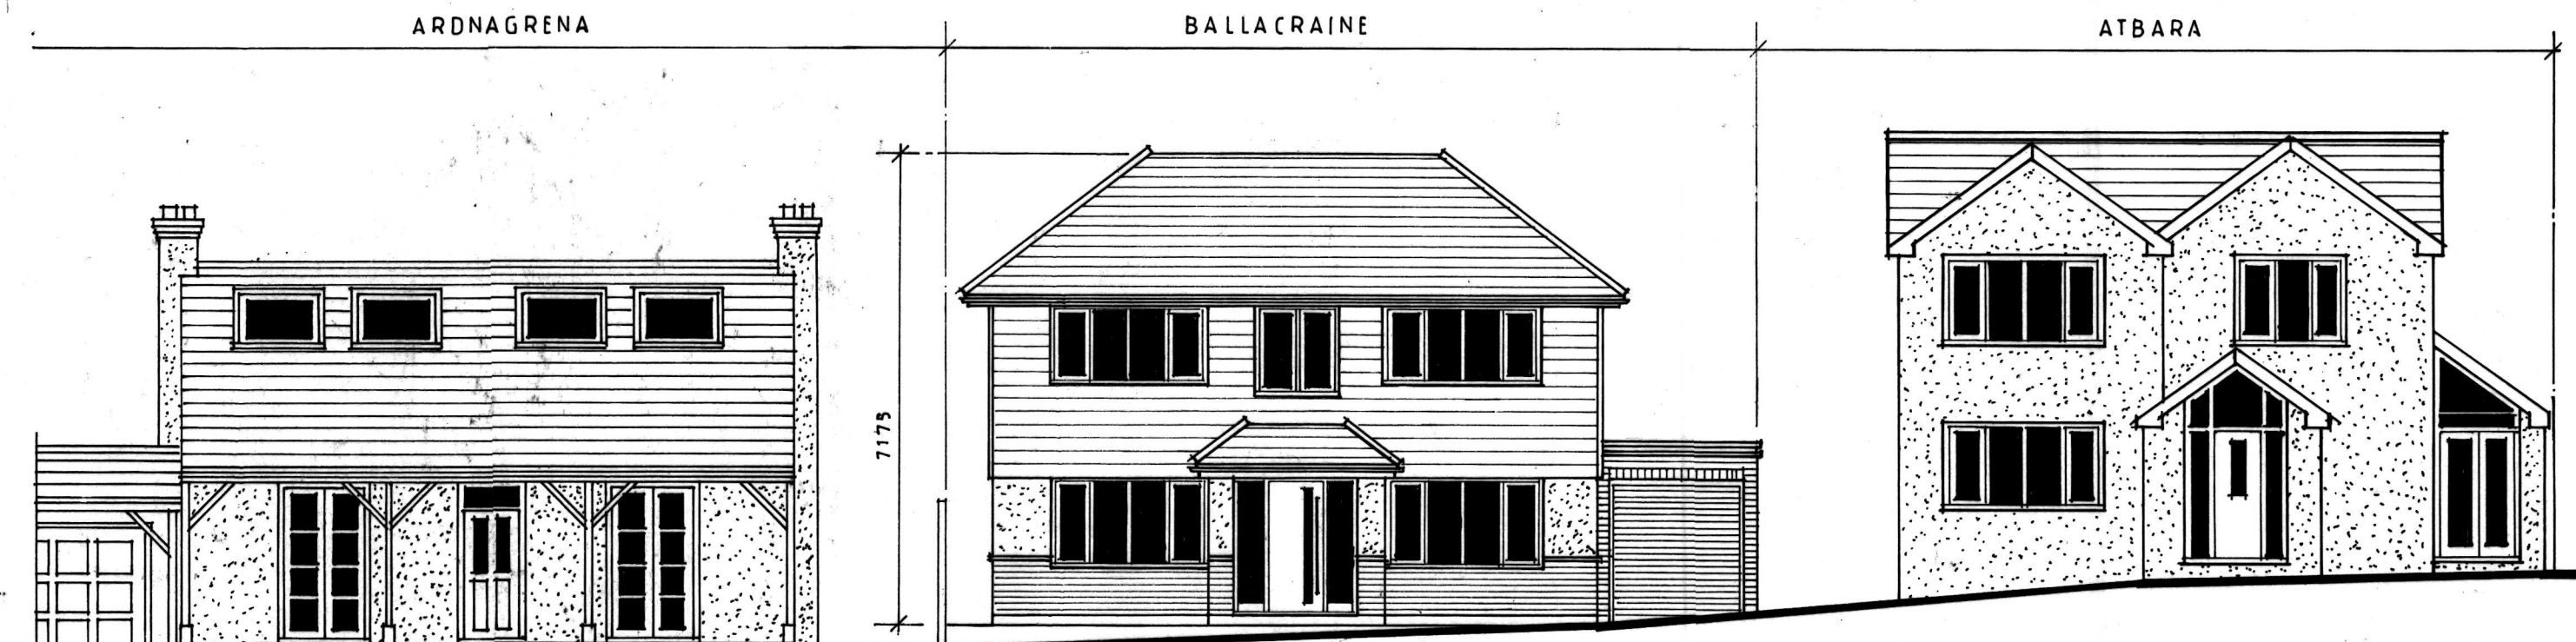


PROPOSED STREET ELEVATION.

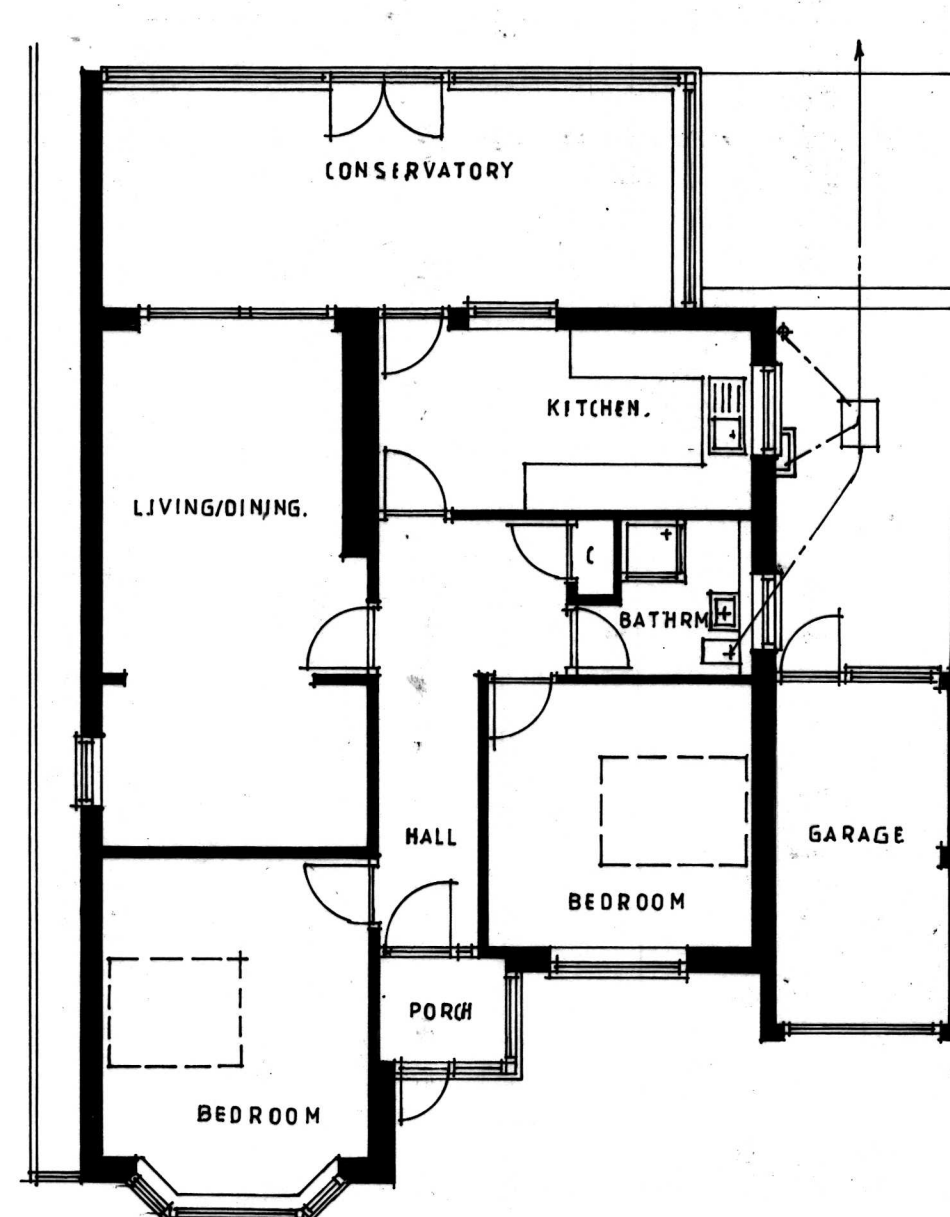


EXISTING FLOOR PLAN.

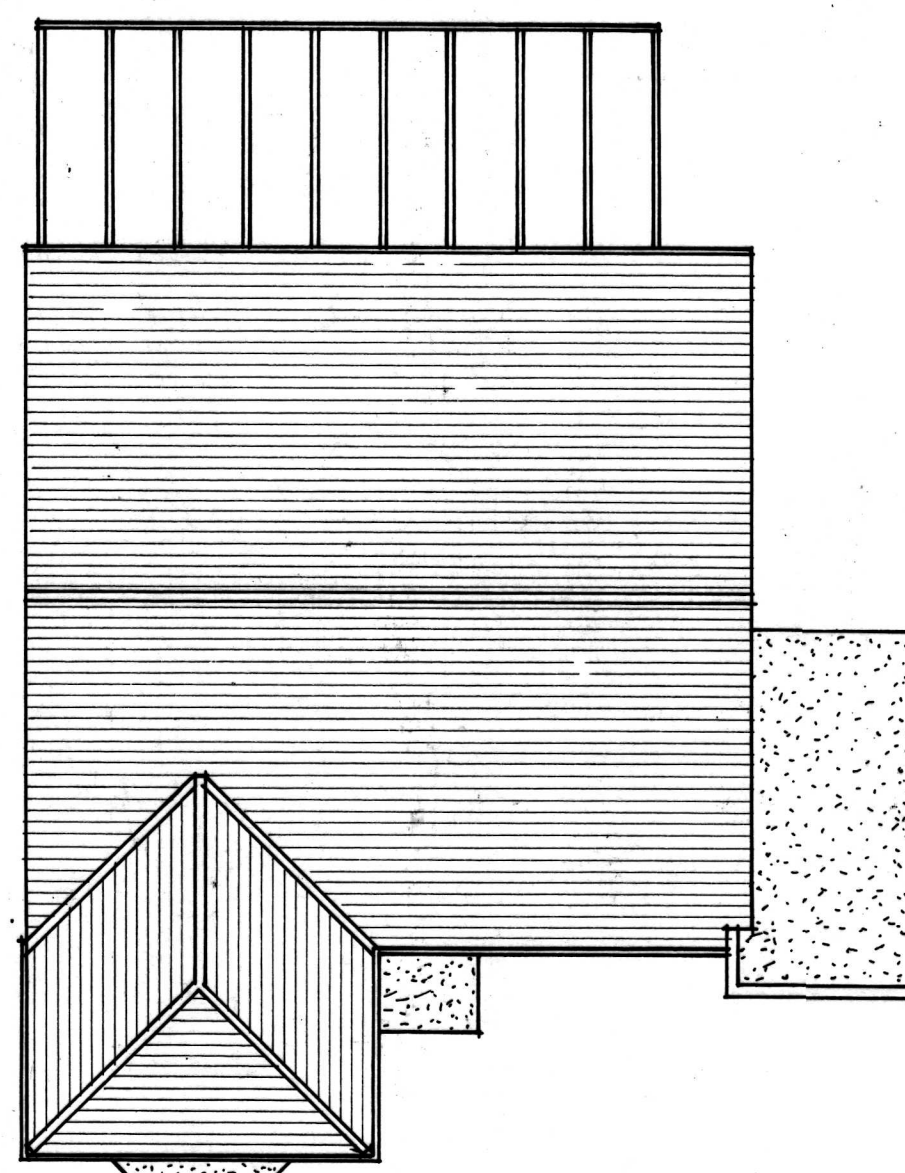

EXISTING ROOF PLAN.

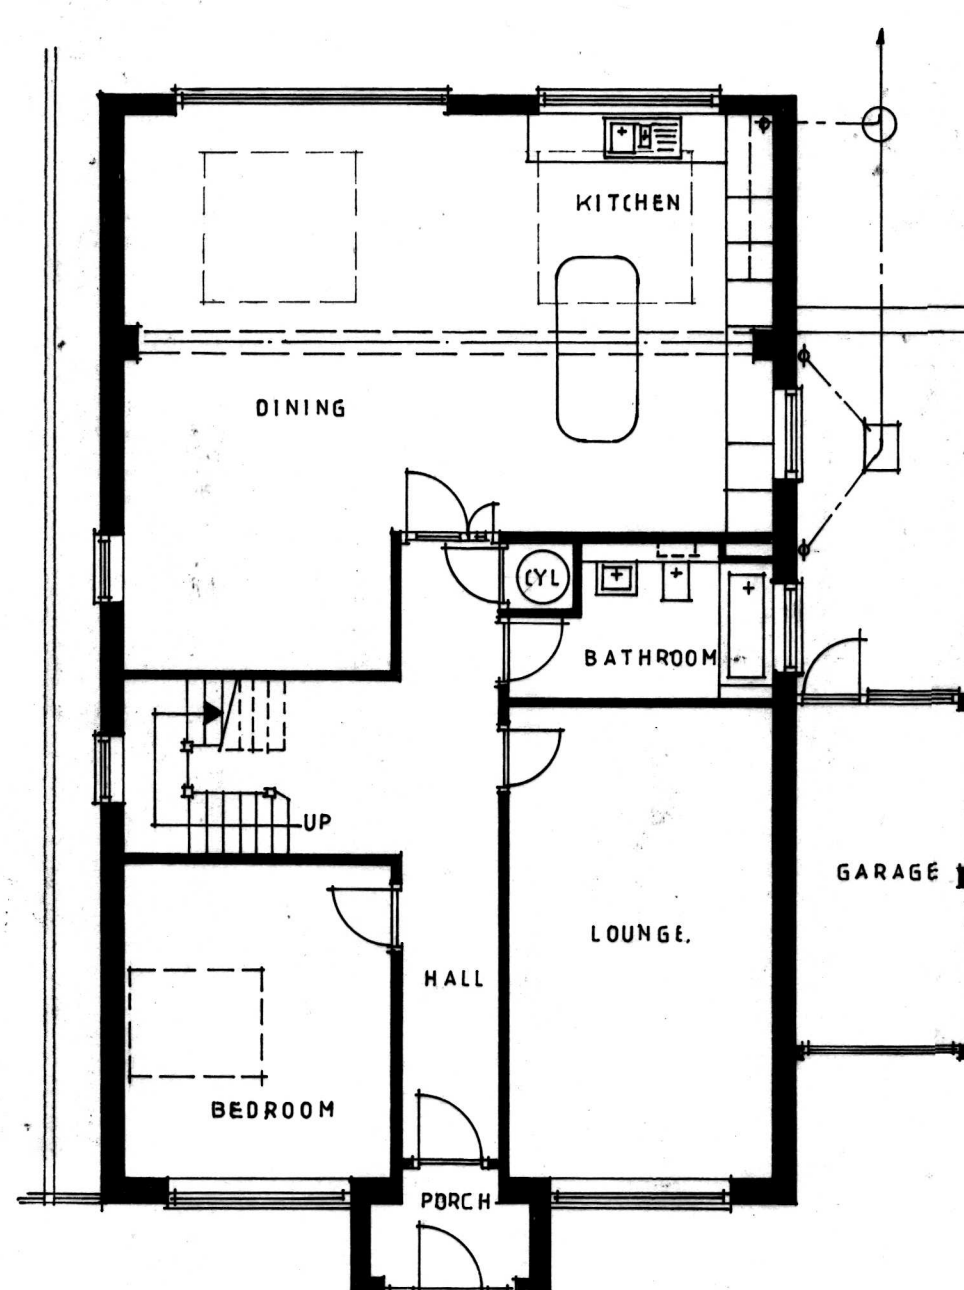

PROPOSED GROUND FLOOR PLAN.

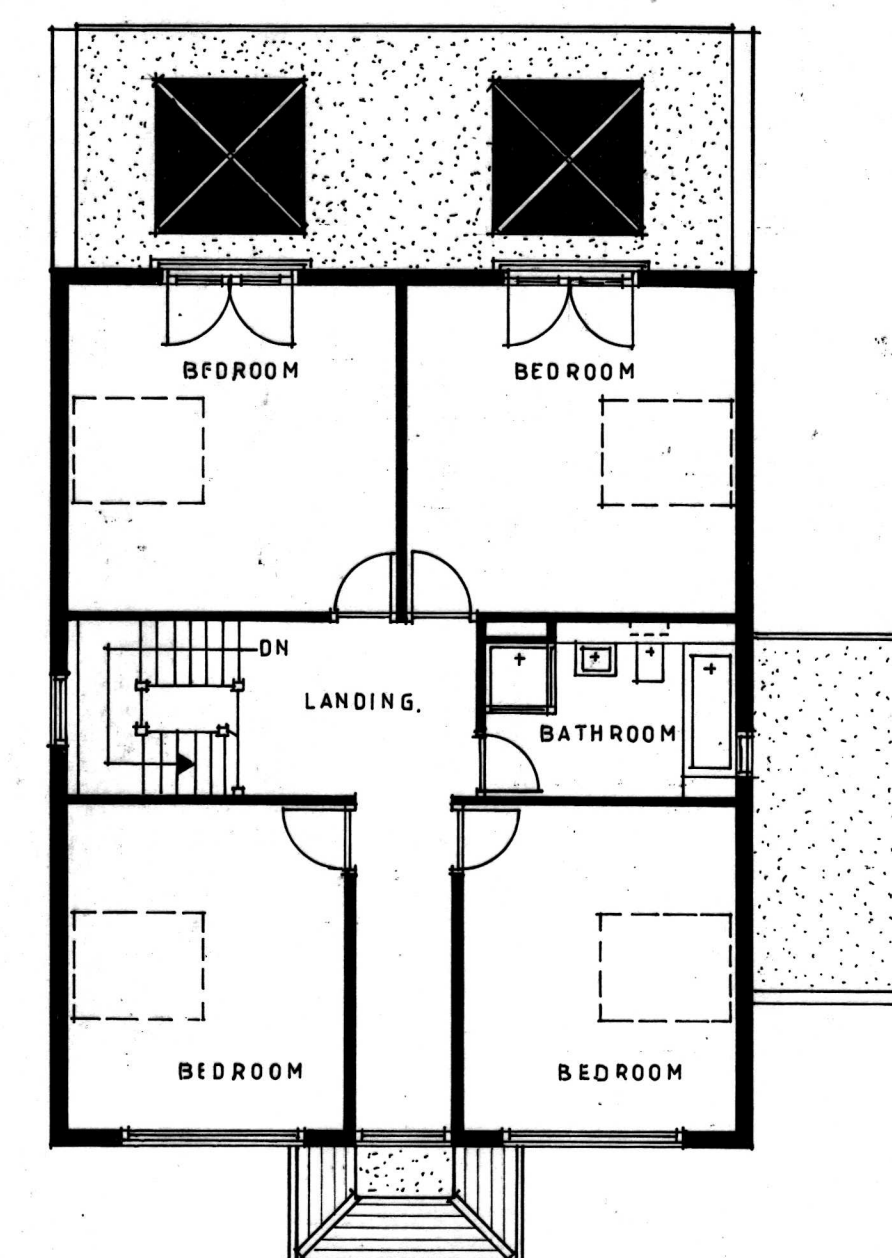

PROPOSED FIRST FLOOR PLAN.

0 1 2 3 4 5 6 7 8
SCALE BAR: 1:100 METRES.

Client: MR. F. LLOYD		
Job: PROPOSED ALTERATIONS. BALLACRAINE GRAVESEND ROAD		
Drawing: EXISTING & PROPOSED PLANS & ELEVATIONS		
Date MAY 26	Scale 1:100	Drawn by ASB
Job no. 26/15	Drawing no. P.03.	Revision no.