


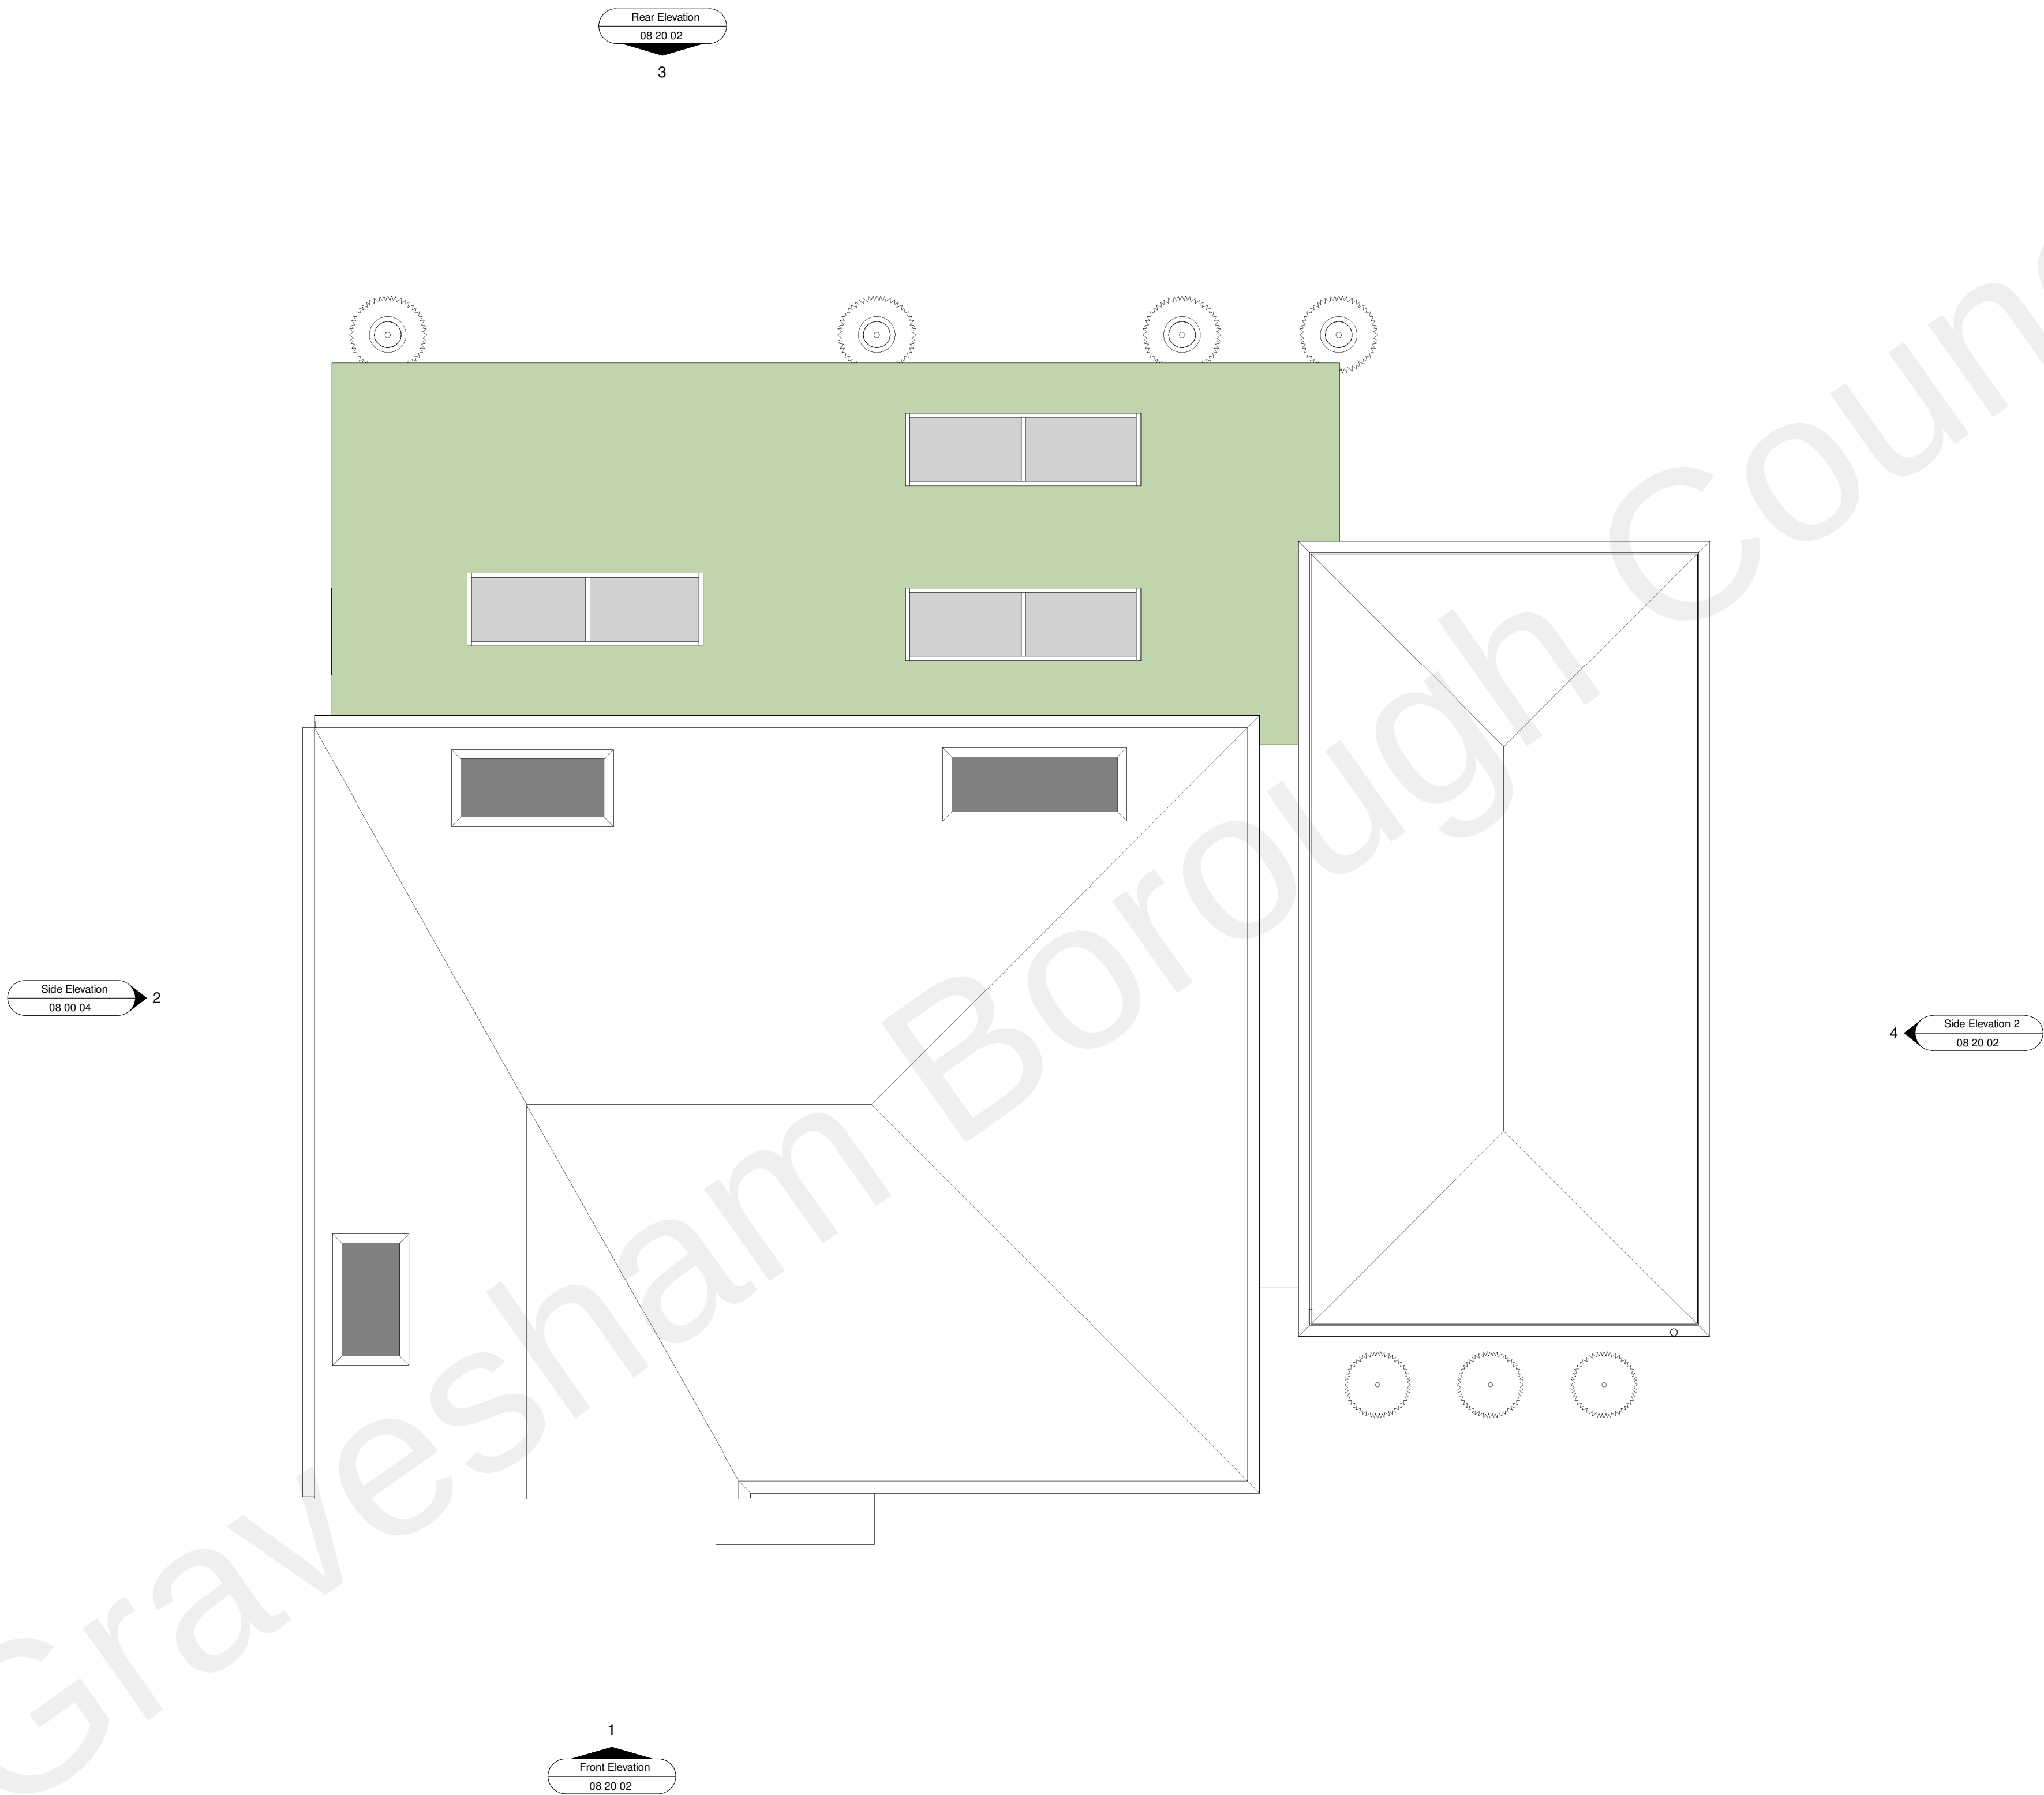

Revision	Description	Date
D03	Issued for Comment	27/10/2022
SK ARCHITECTURE		
Client	Mr and Mrs West	
Project	Cherry Hay, Meopham	
Drawing	Roof Plan as Proposed	
Scale	1 : 50 @ A1	
Date	27/10/2022	
Project No.	Drawing No.	Revision
126	SKA CH 08 20 02	D03