
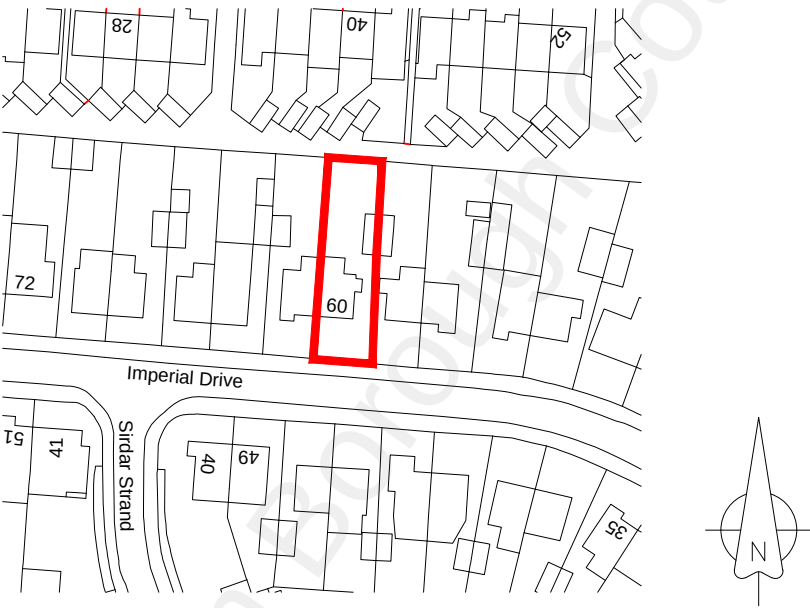


This Drg may have been reduced

SCALE BARS NOTES: Do not scale this drawing

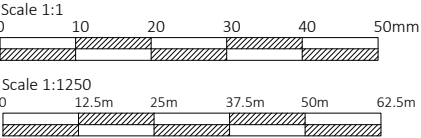

Ordnance Survey, (c) Crown Copyright 2021.
All rights reserved. Licence number 100022432

Client / Location Mr & Mrs Tagget 60 Imperial Drive Gravesend Kent DA12 4LN	Job Title Two storey extension	Scale 1:1250 @ A4		Date December / 2021		J M D Property Services 28 Sirdar Strand Riverview Park Gravesend Kent. DA12 4LP t : 01474 740299 e: info@jmdd.cu.uk
		Designed by MB	Drawn by MB	Checked by Client	Approved by Client	
		Drawing No. JMD-1160-B-010		Revision P1		
	Drawing Title Site Plan	Status Planning Issue				
		File Ref: JMD-1160-E-01Drawings-02				