



PROPOSED PLANS

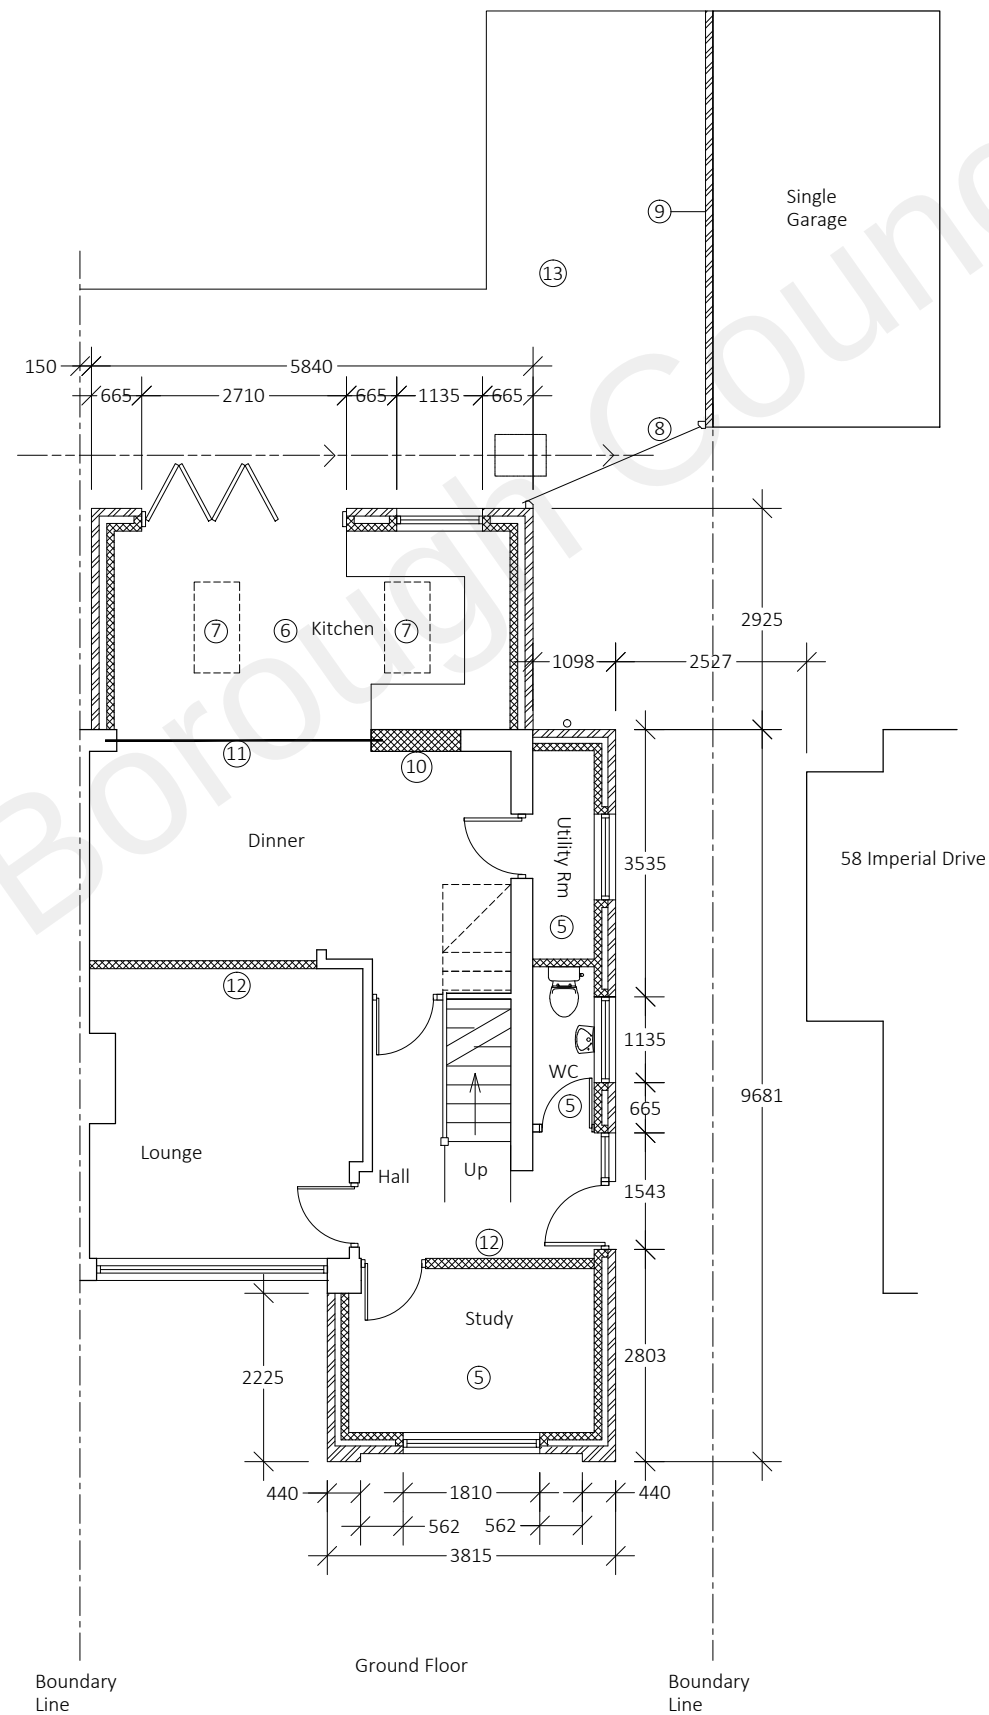

- LEDGER
Proposed
- 5 New side / front extension
 - 6 New rear extension
 - 7 Skylights
 - 8 New fence / gate line
 - 9 Garage to No 60 Imperial Drive removed / brick facing to 58 Imperial Drive
 - 10 Existing window blocked up
 - 11 New steel support beam
 - 12 New internal walling
 - 13 New patio area

Do not scale this drawing
All dimension must be checked on site before fabrication / construction
Material & workmanship to be to the best of their respective kind and in accordance with current British and European Standards & Codes of Practice, Statutory Authority & Manufacturers recommendations / specification

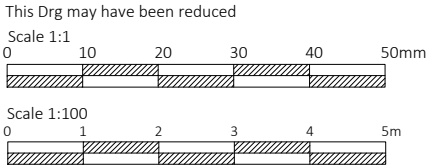

Notes / Ledger

J M D
Property Services
28 Sirdar Strand
Riverview Park
Gravesend
Kent.
DA12 4LP
t : 01474 740299
e: info@jmdd.co.uk

Client / Location
Mr & Mrs Taggart
60 Imperial Drive
Gravesend
Kent
DA12 4LN

Job Title
Two Storey front / side extension
& Single Storey rear extension

Drawing Title
Proposed Floor Plan

Scale
1:100 @ A3

Date
December - 2021

Designed by
MB

Drawn by
MB

Checked by
Client (CL)

Approved by
Client

Drawing No.
JMD-1160-B-140

Revision
PL4

Status
Planning Issue

File Ref: JMD-1160-E-01Drawings-02