




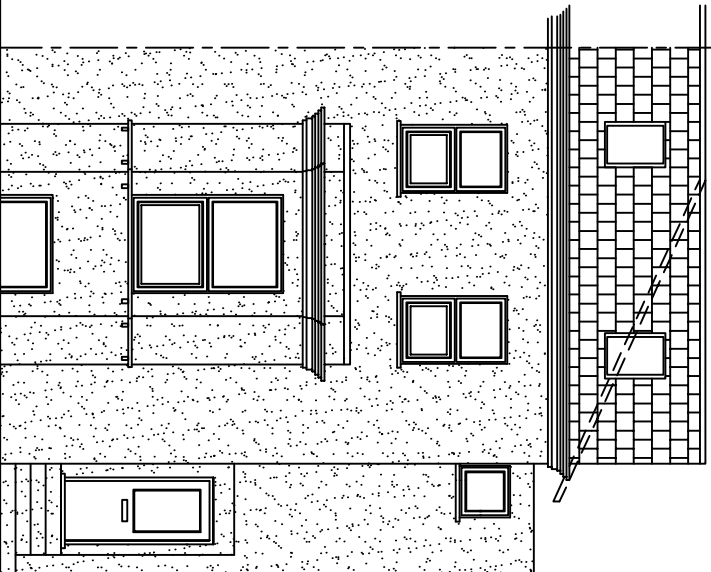


Proposed Front Elevation

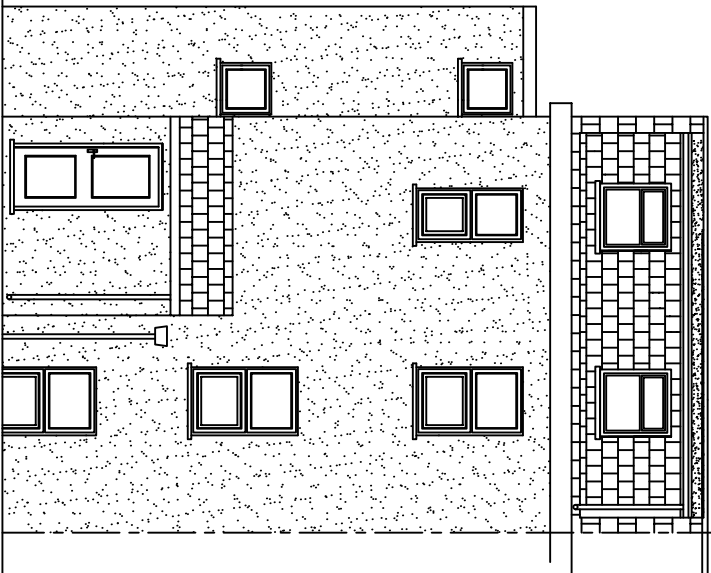


Proposed Rear Elevation

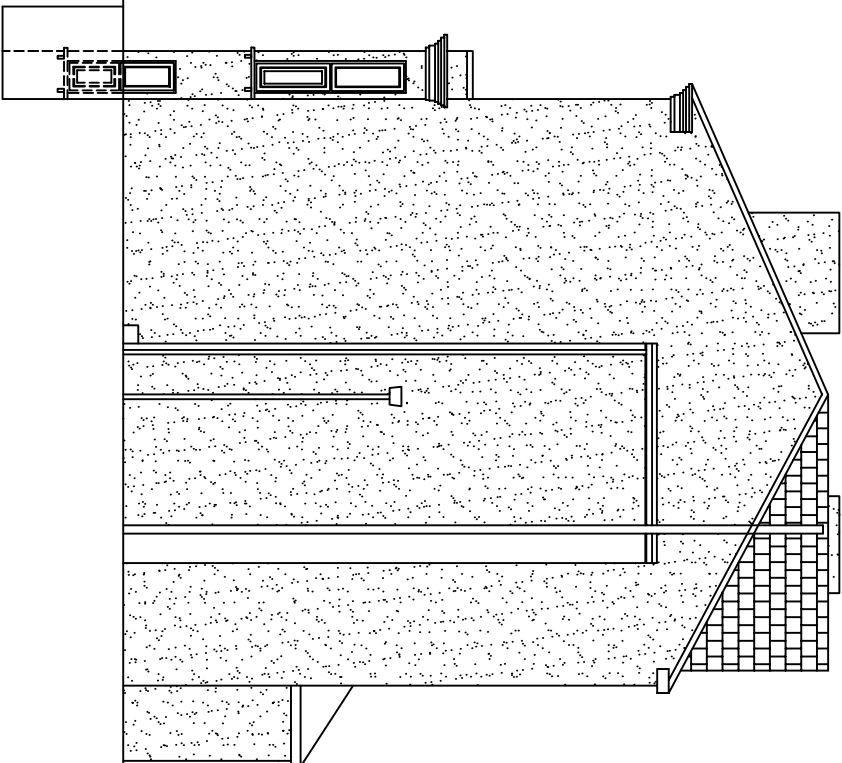

Proposed Side Elevation

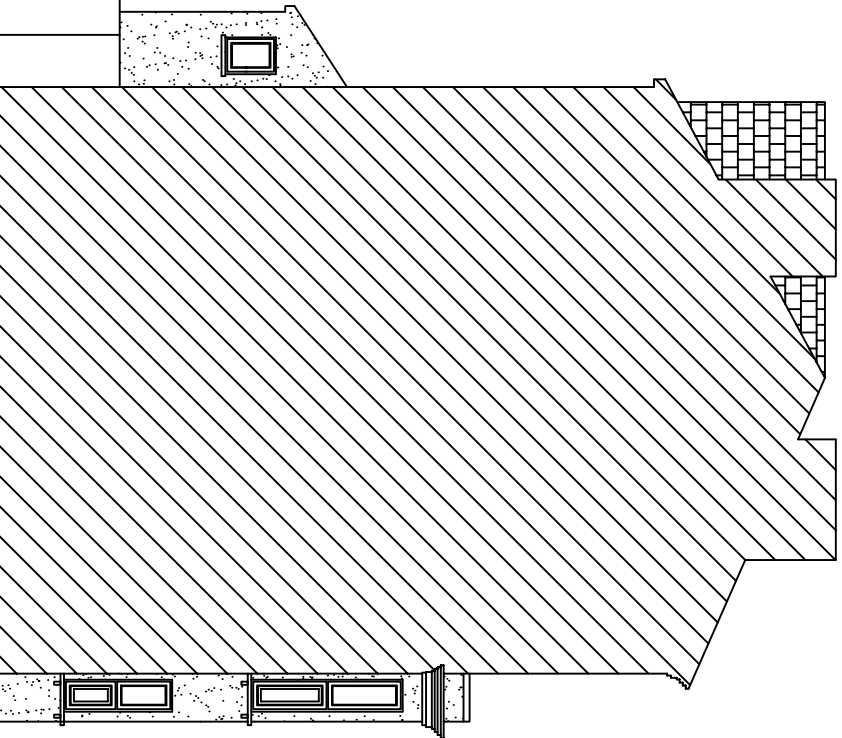

Proposed Side Elevation

 

Client

Mr H Dhandu
41 Cobham Street
Gravesend Kent
DA11 0SA

Drawing Title
Proposed Elevations

Scale amended	RB	01	Aug 24
Description	Initial	Rev	Date

This drawing is copyright and may not be reproduced or made use of unless expressly agreed by the Design Team.
All dimensions to be checked on Site.

Drawing No.	Revision
2317-0015	01
Scale 1:100@A3	Date August 2024
Computer File No.	Project No.
Drawn By Raj Bhatti	Checked By
Coordinated By	Approved By