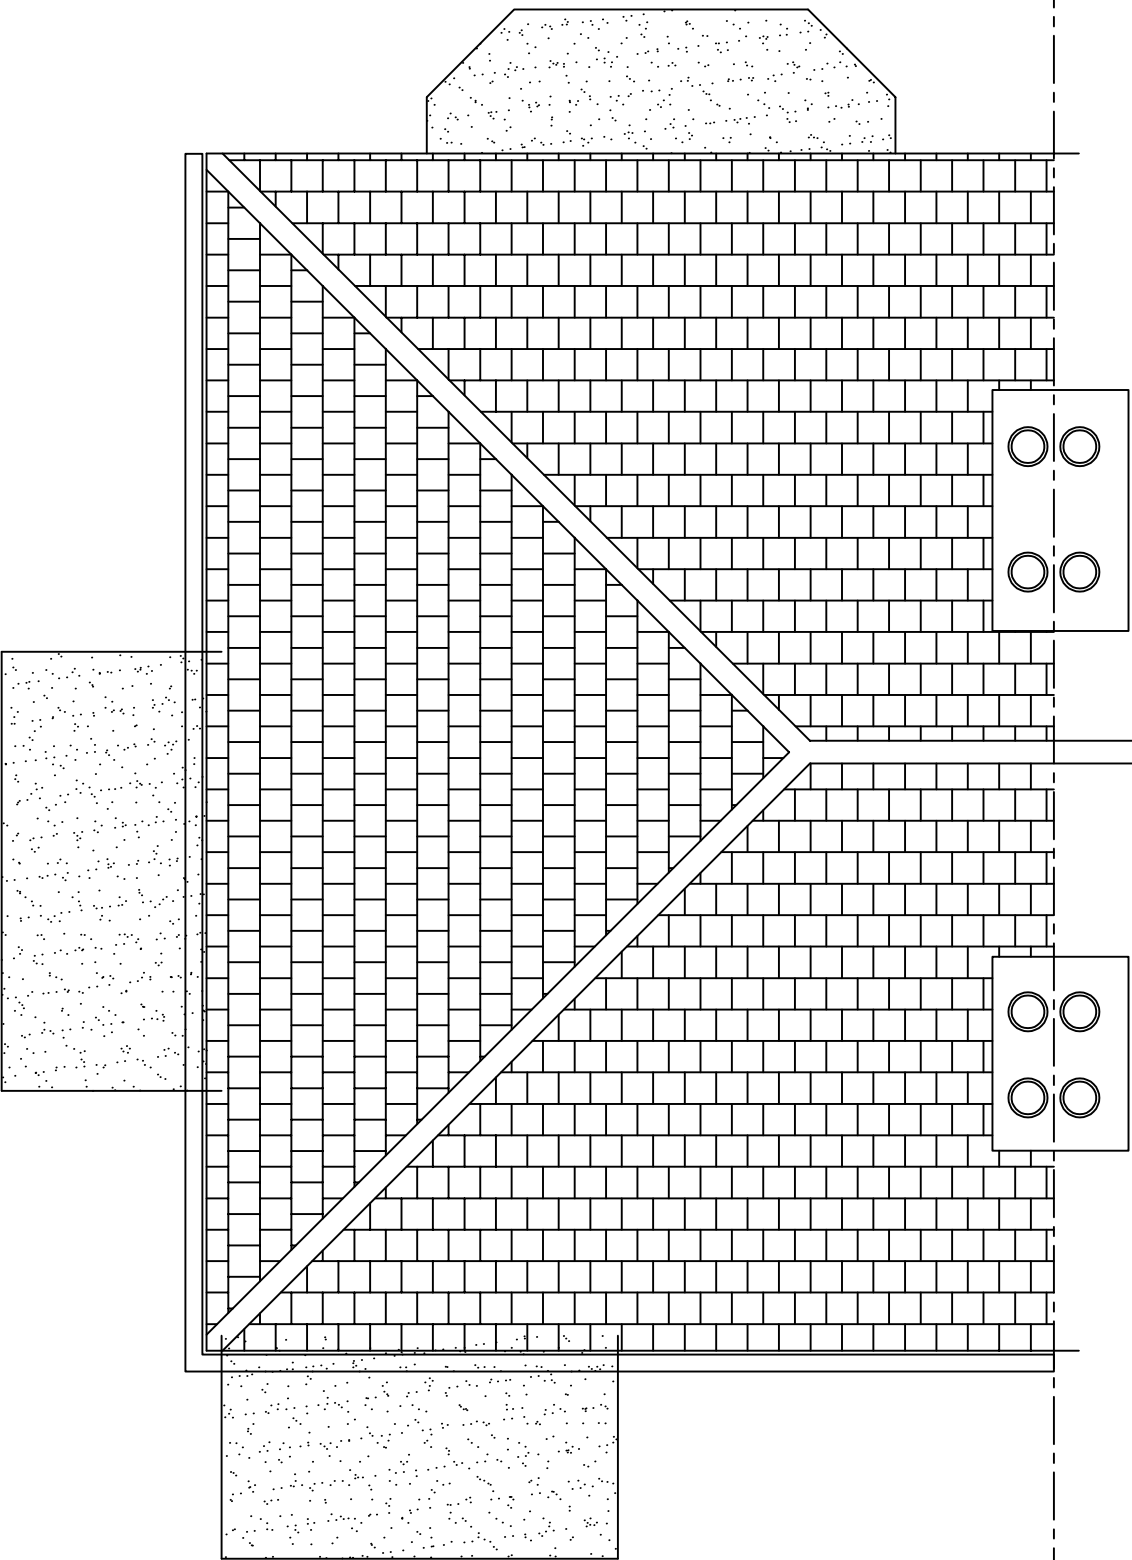


Existing Roof Plan

Client
Mr H Dhanda
41 Cobham Street
Gravesend Kent
DA11 0SA

Drawing Title
Existing Roof Plan

Scale Added	RB	01	Sept 24
Description	Initial	Rev	Date

This drawing is copyright and may not be reproduced or made use of unless expressly agreed by the Design Team.
All dimensions to be checked on Site.

Drawing No.	Revision
2317-004	01

Scale 1:50@A3	Date August 2024
---------------	------------------

Computer File No.	Project No.
-------------------	-------------

Drawn By Raj Bhatti	Checked By
---------------------	------------

Coordinated By	Approved By
----------------	-------------