


BLOCK/SITE PLAN
AREA 130m x 130m A3
SCALE 1:500
CENTRE COORDINATES: 565438, 173810

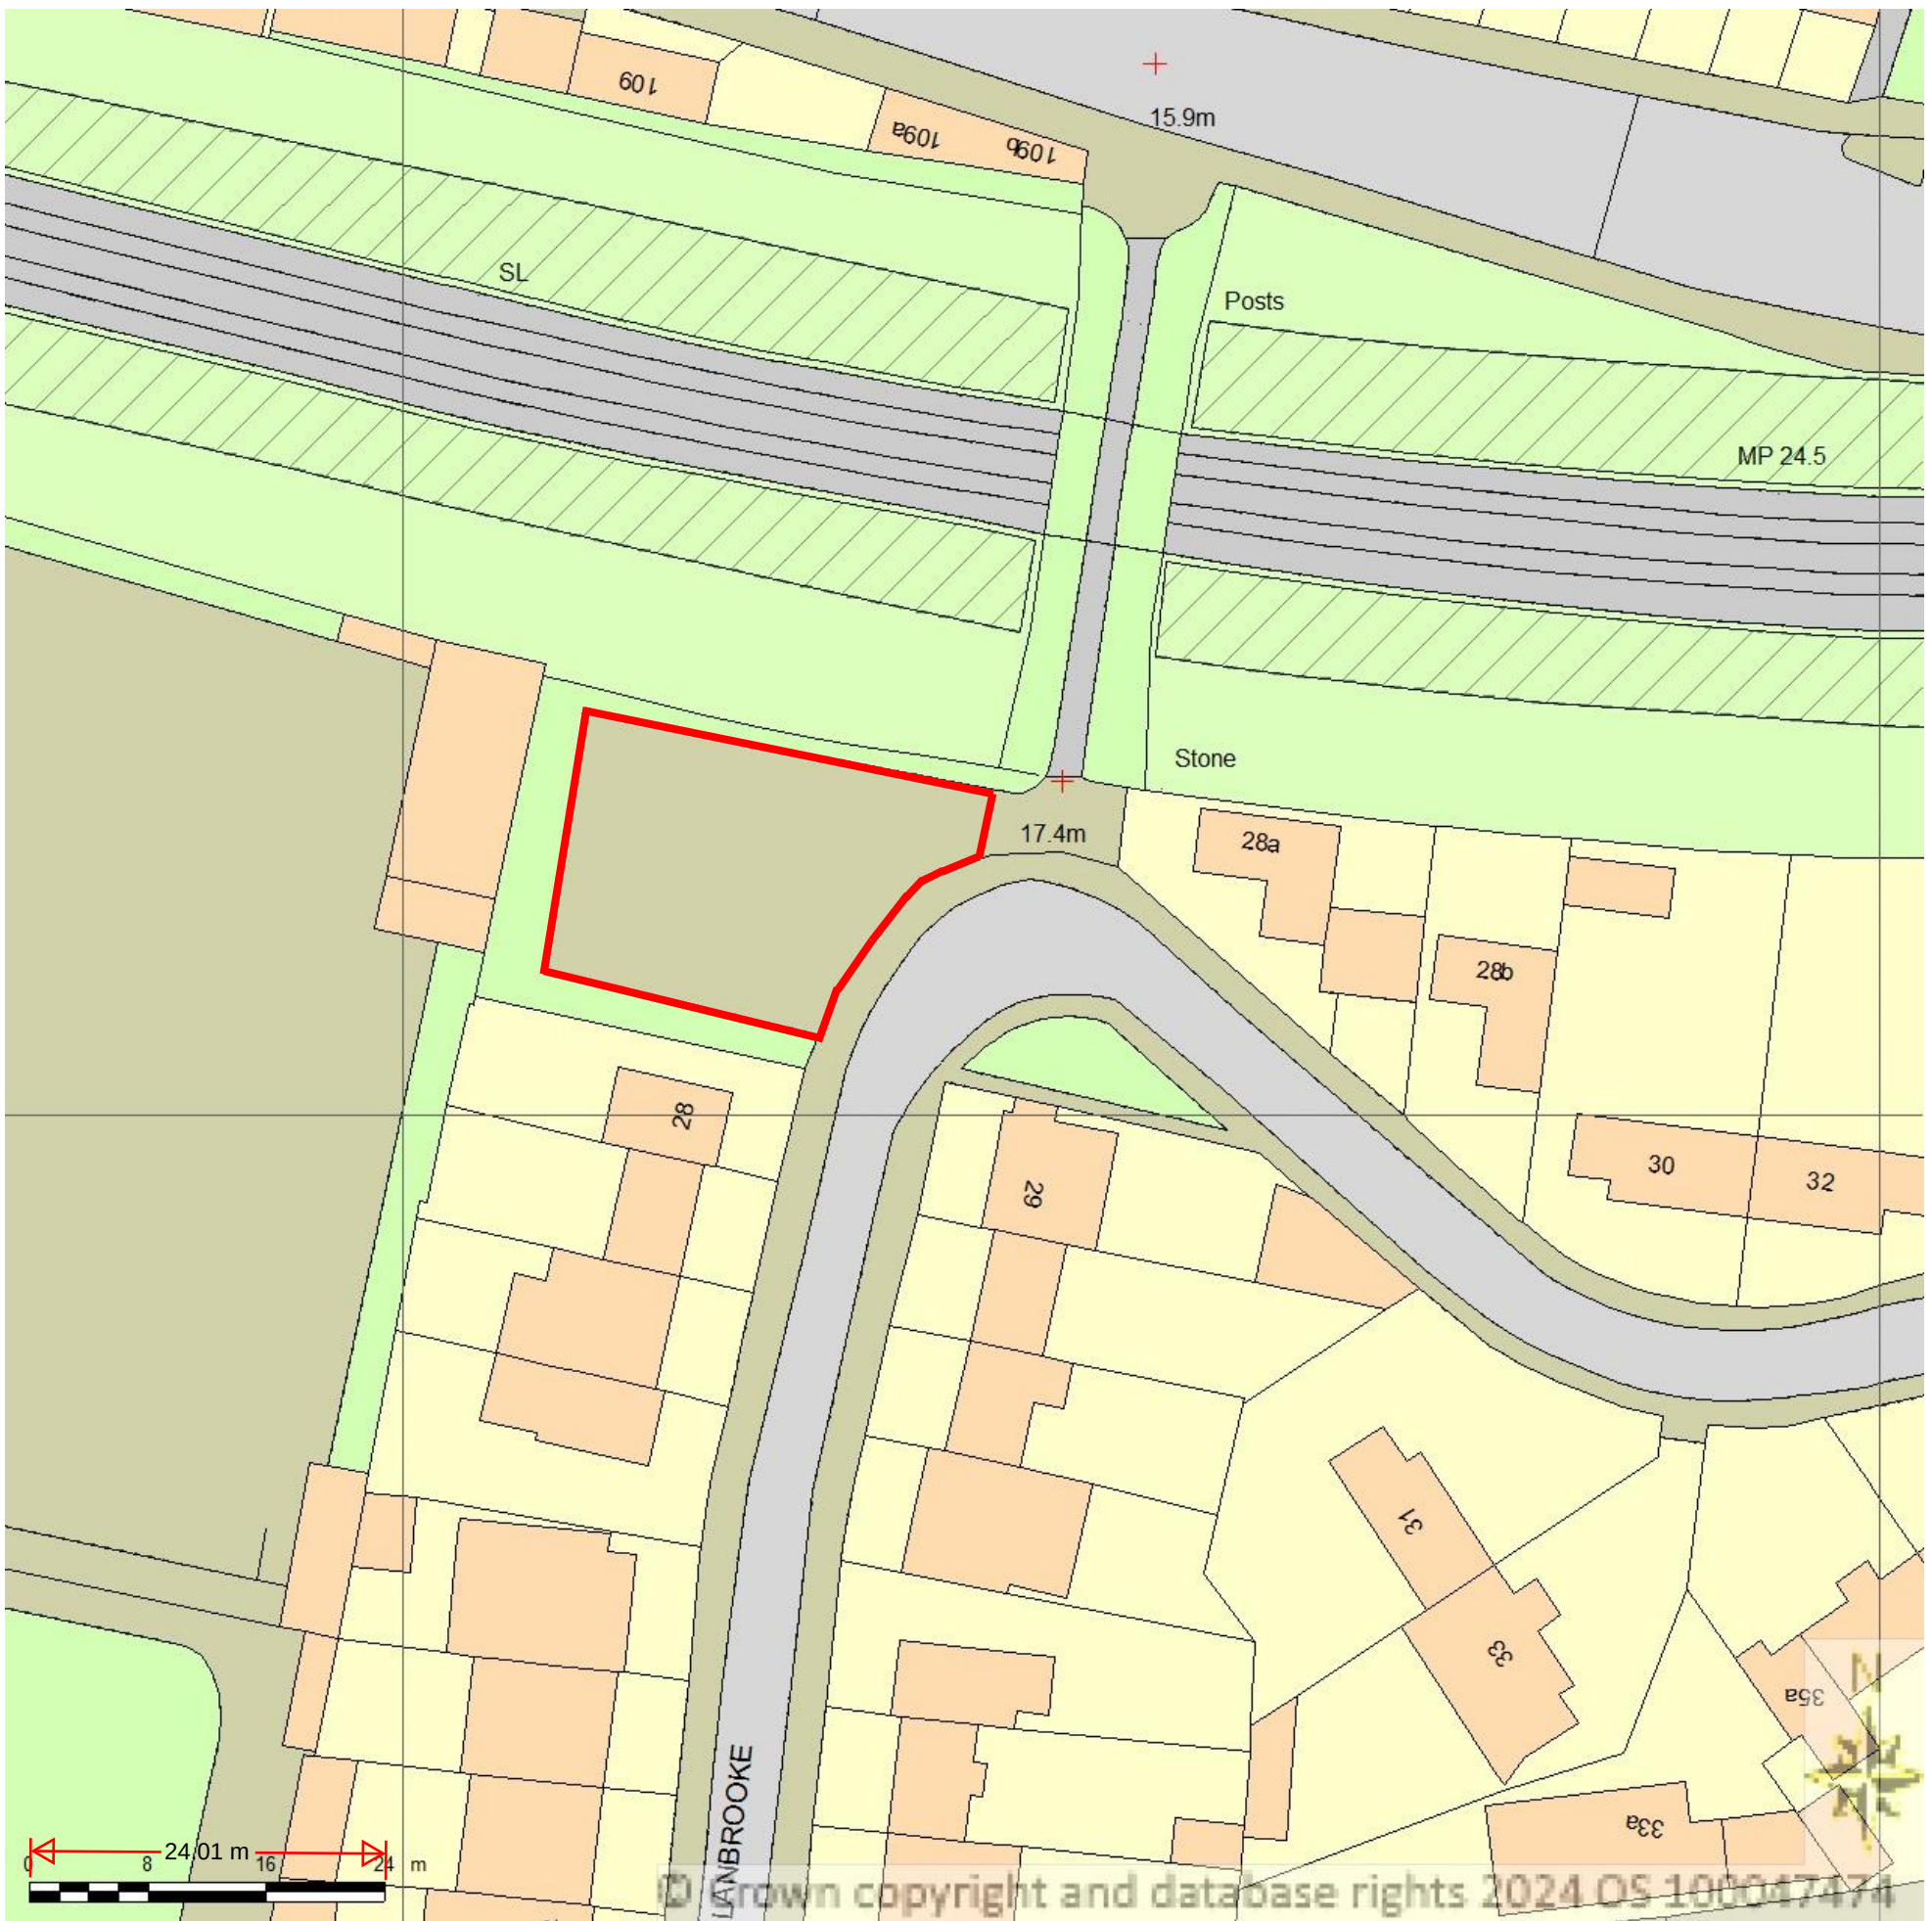

Site Block Plan
Alanbrooke Private Car Park
Gravesend Kent
DA12 1NA



Supplied by Streetwise Maps Ltd
www.streetwise.net
Licence No: 100047474
05/08/2024 14:44:57

1:500 @ A3

Dwg No 2316-002