



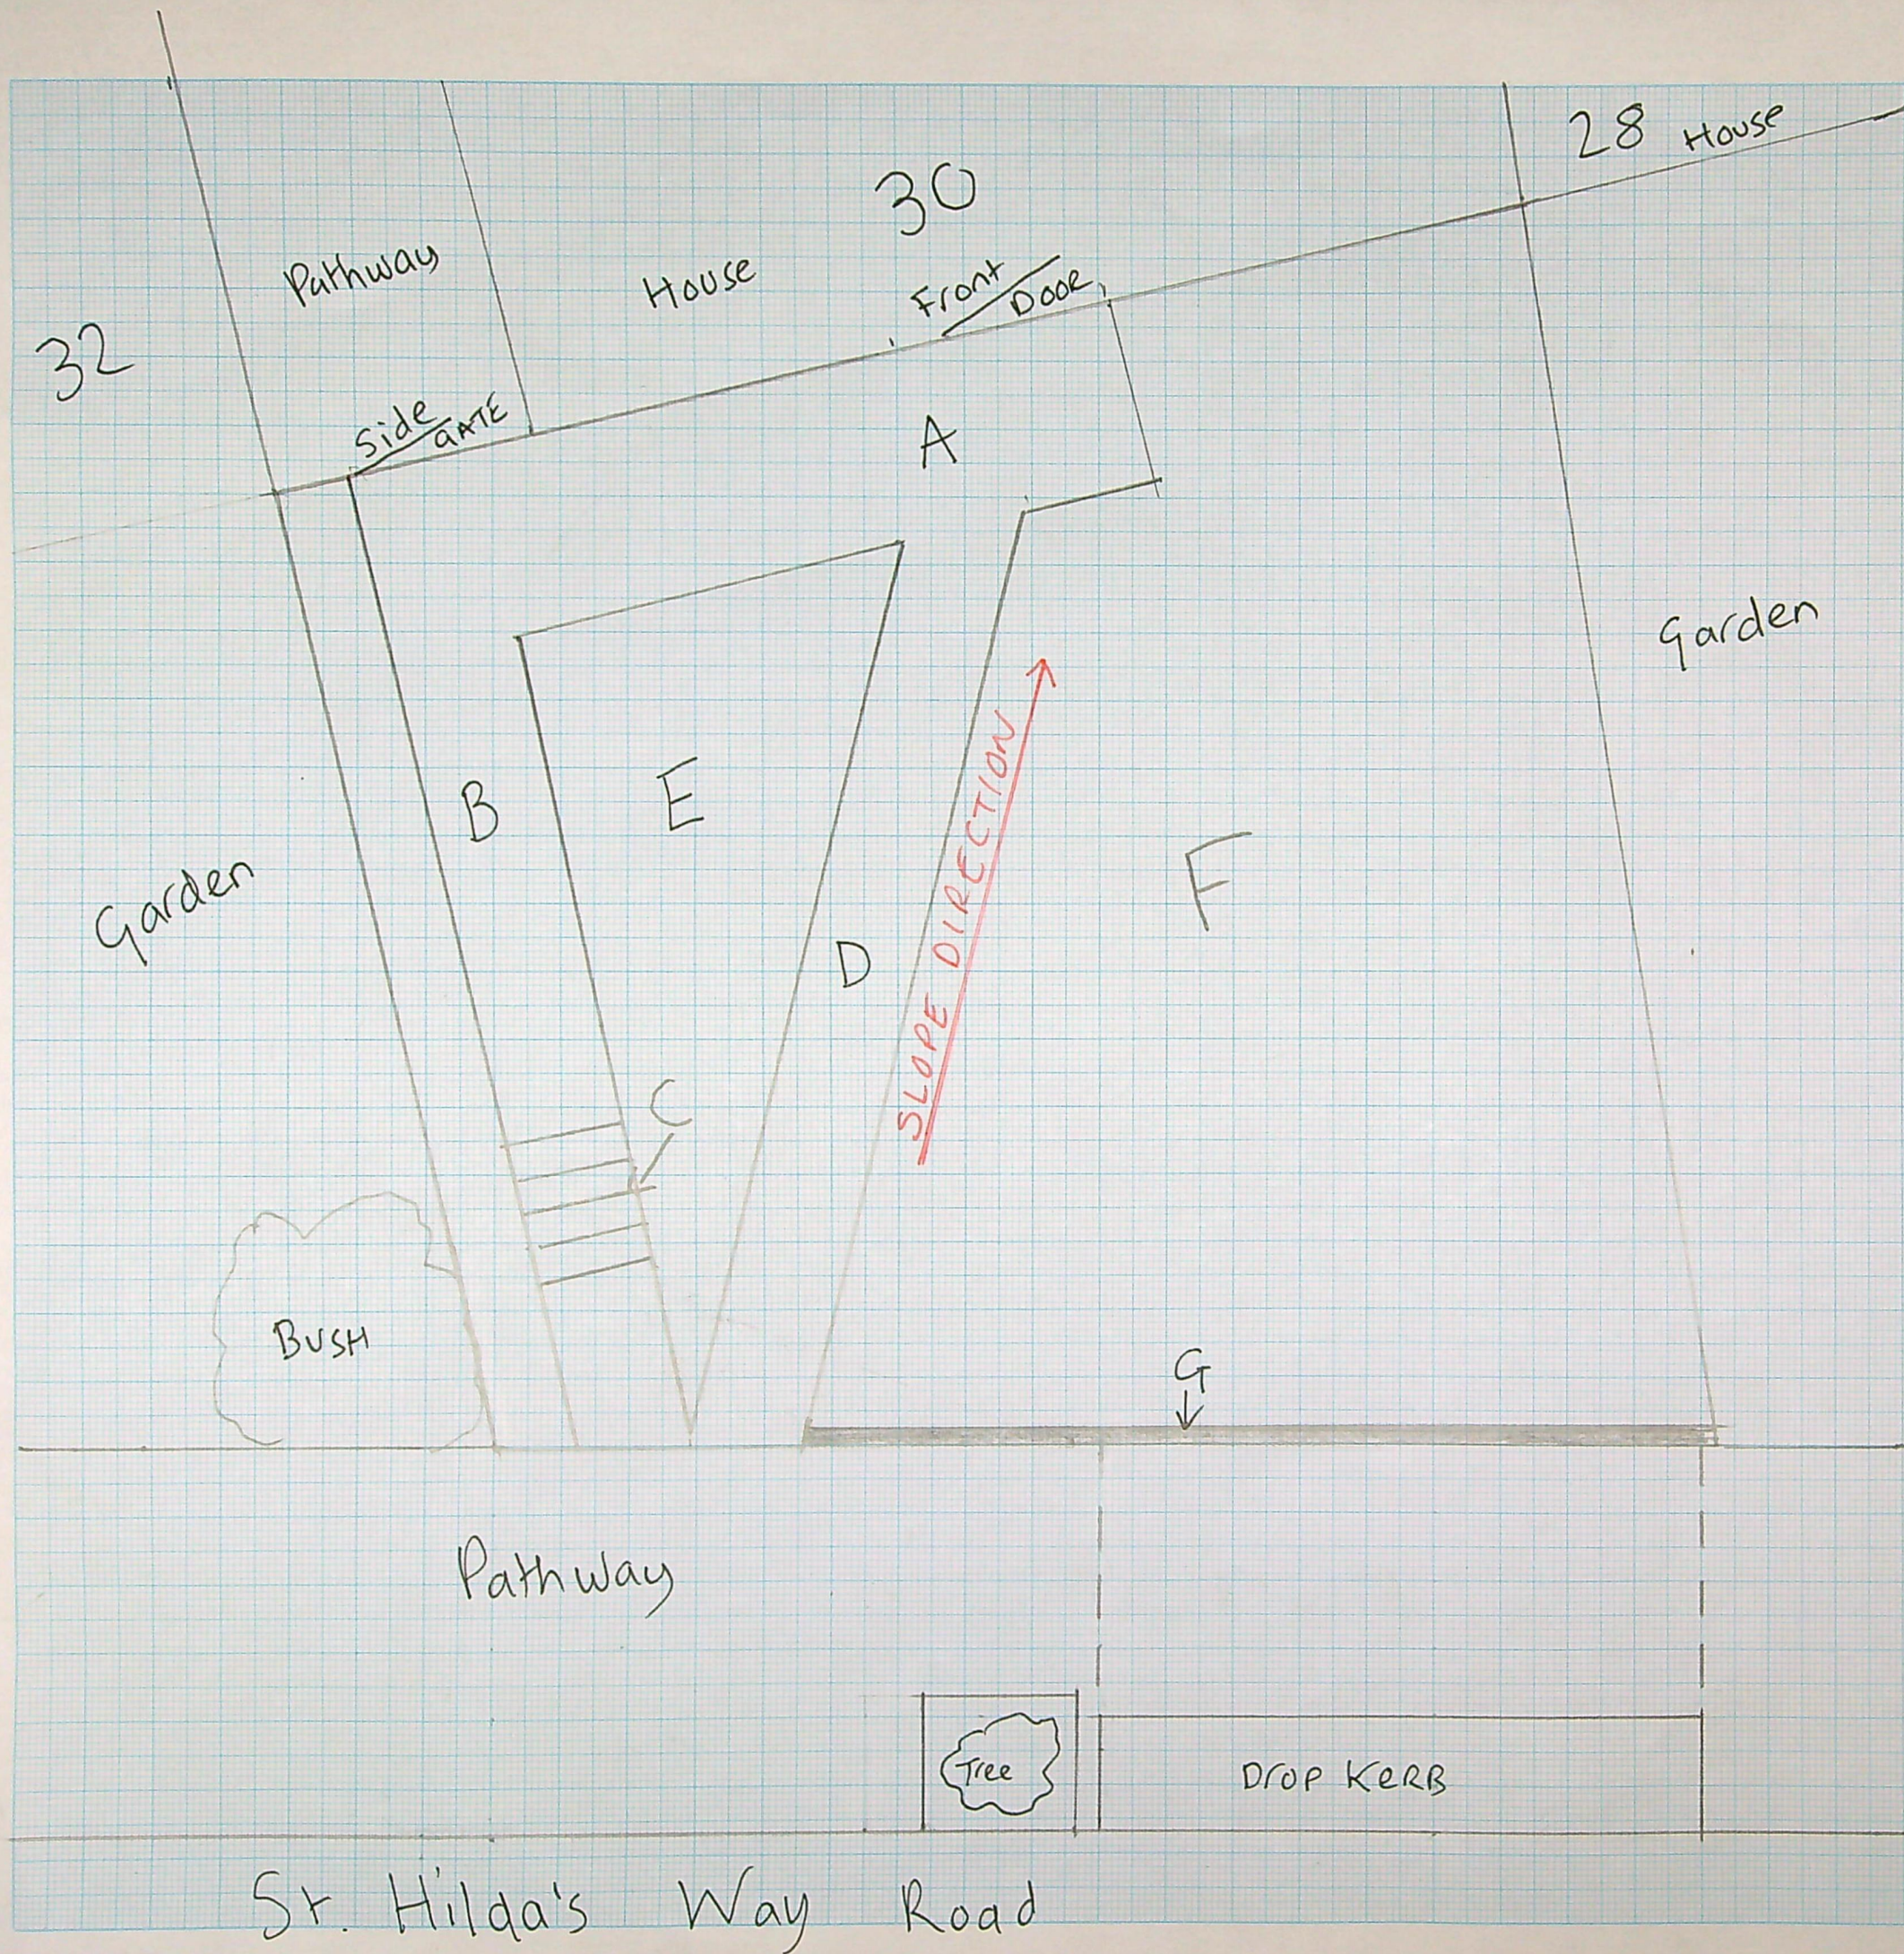

DRAWING No: 01/024
Floor Plan Existing

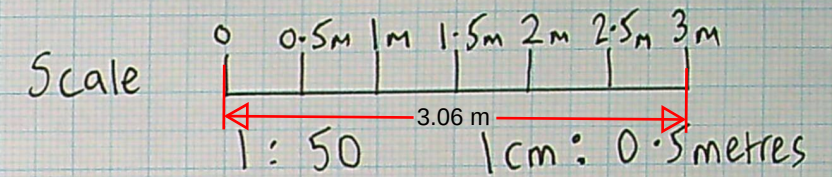

- A PATH 9.5metres x 1.4m-Concrete
- B. PATH Including STEPS - 7.2metres x 1.7metres
- C. L Steps - concrete
- D SLOped PATH - concrete - 7metres x 1.4 metres
- E Grassed Area
- F Grassed Area.
- G. Low Wall - 6.2 metres length x 1metre high x 7.5cm width.