


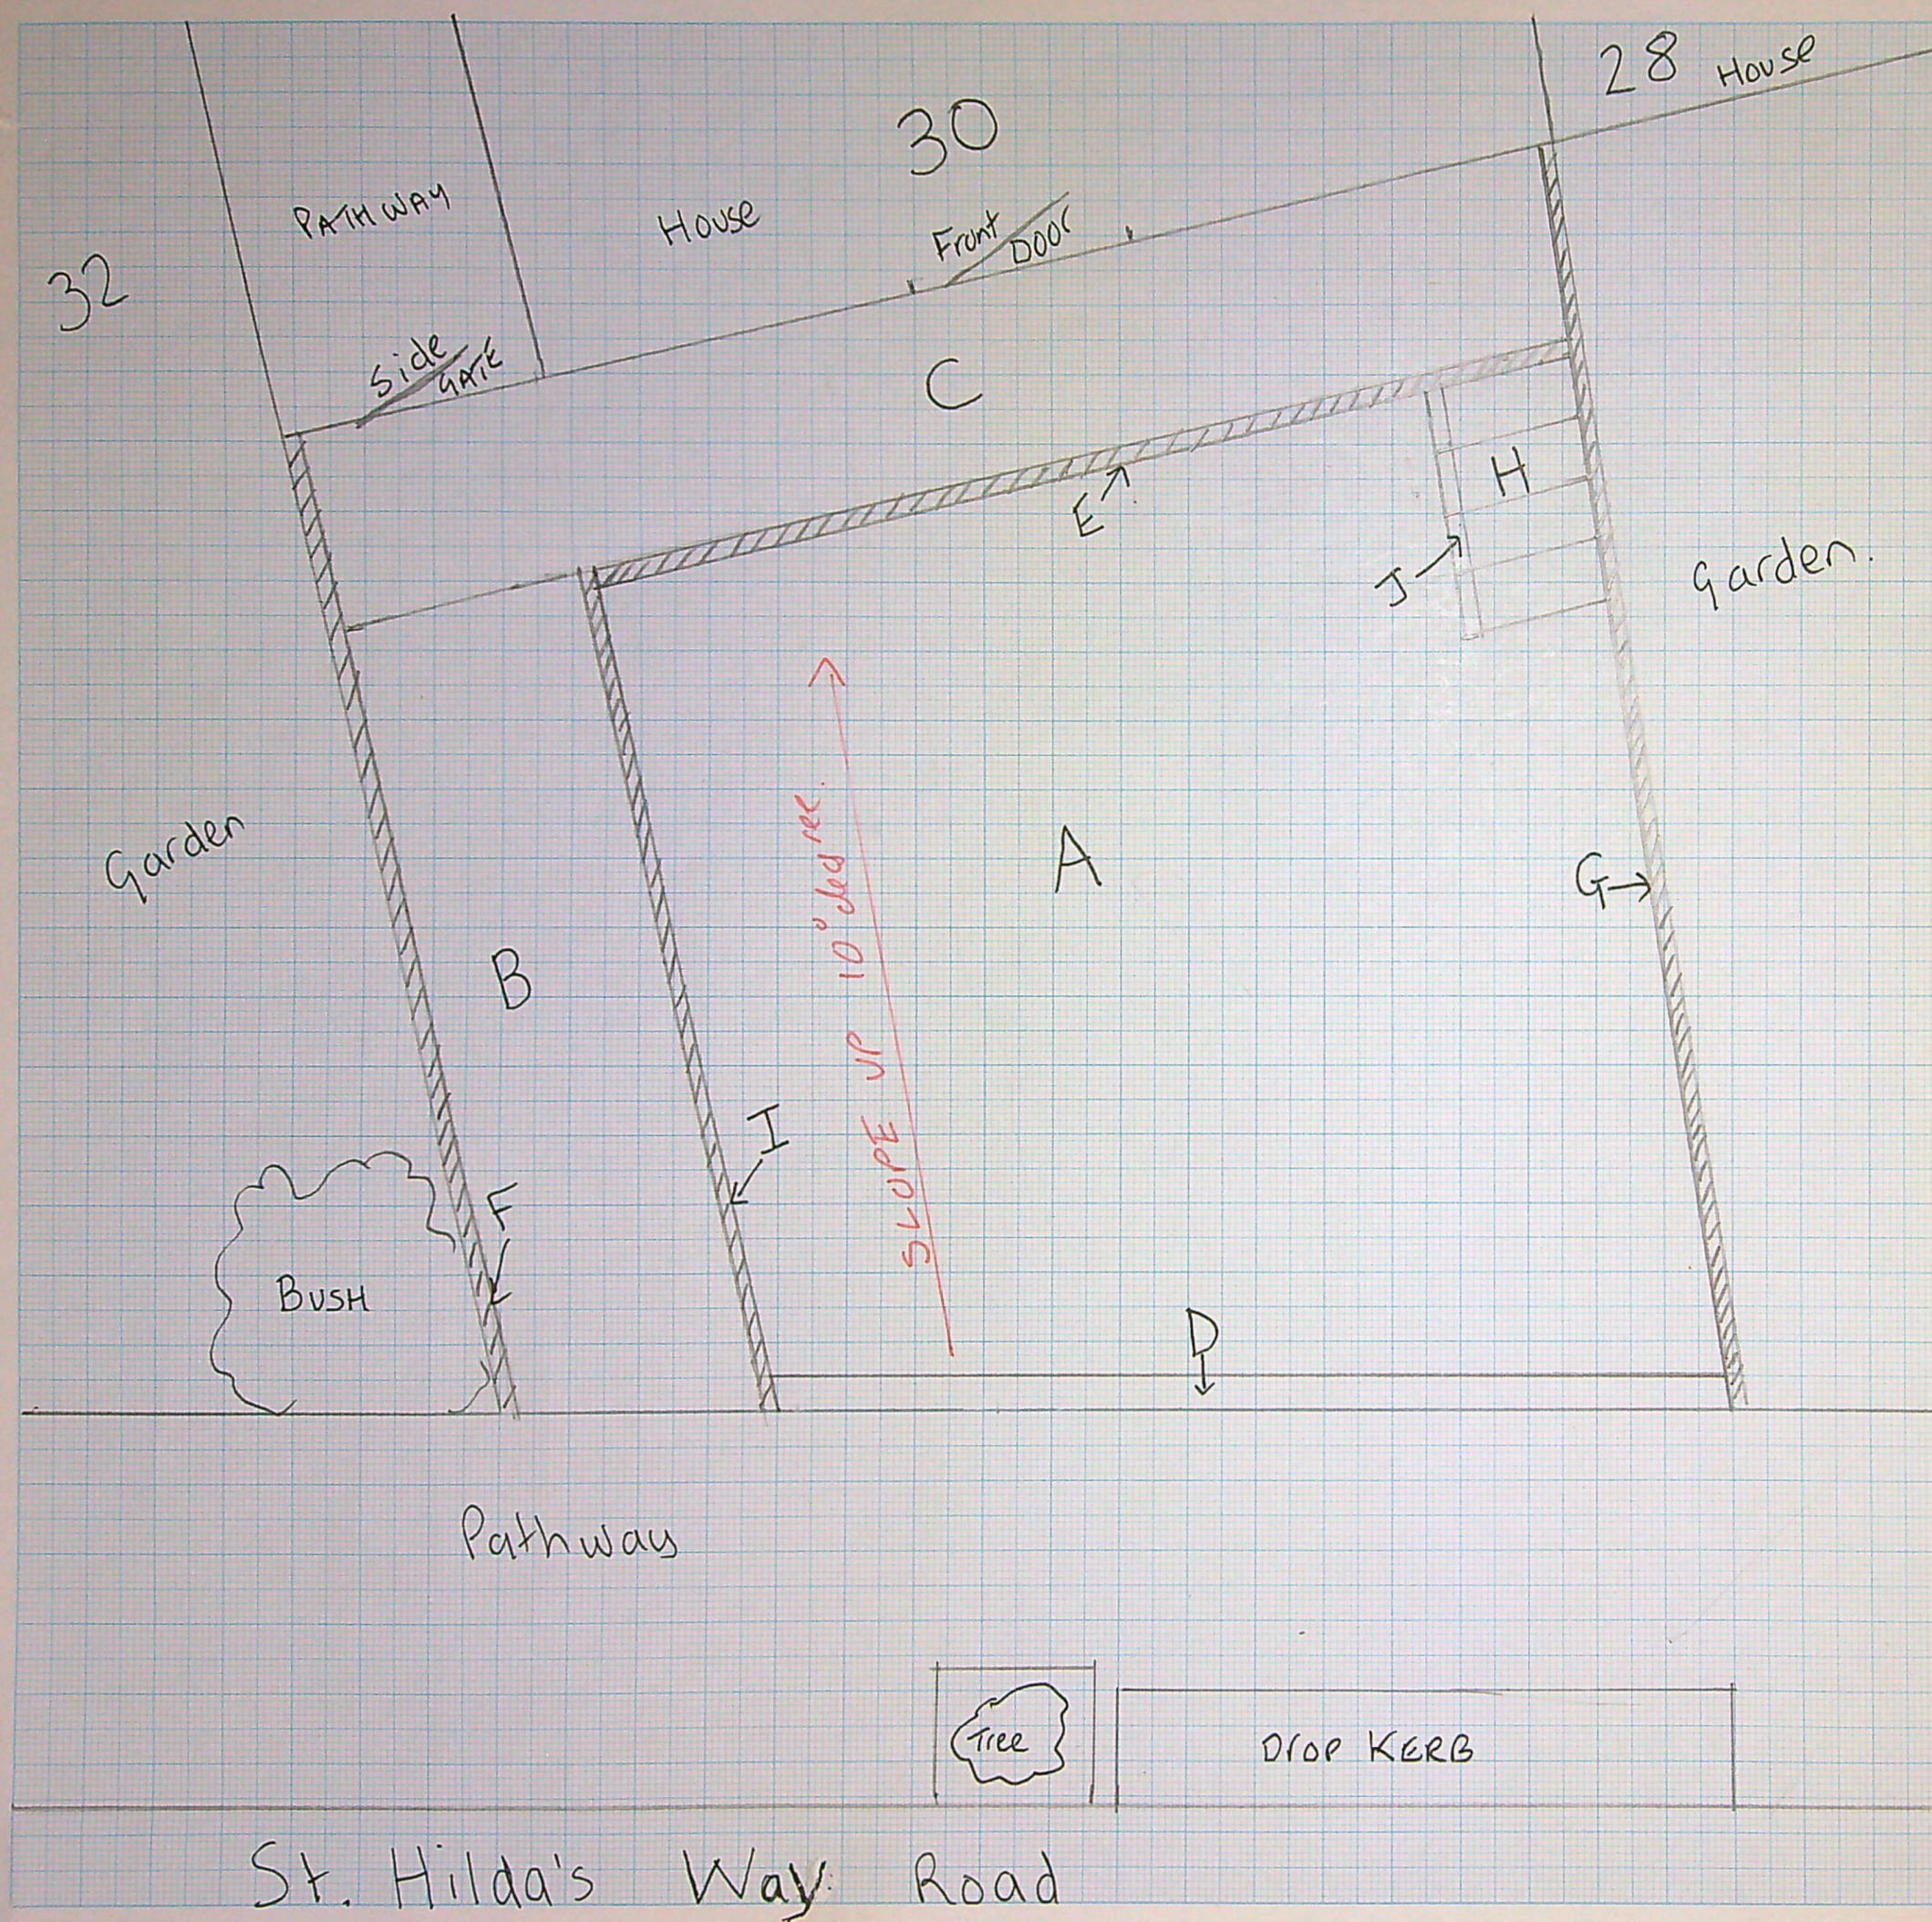

DRAWING No: 02/024
Floor Plan Proposed.

Scale 0 0.5m 1m 1.5m 2m 2.5m 3m
3.05m
1:50 1cm: 0.5metres

- A. Block Pavement - Driveway - 10° Angle slope
- B. Block Pavement - Sloped Path, incline to meet top path - 6m x 1.75m
- C. Block Pavement - Top Path - 9.5m x 1.4m
- D. Acro Drains
- E. Brick Retainer Wall - 1 metre high x 7.75 metre long x 23cm width.
- F. Brick Retainer Wall - Starting 23cm high sloping up to 1 metre high x 7.2 metres long x 23cm width.
- G. Brick Retainer Wall - 1 metre high x 7.9 metres long x 23cm width.
- H. STEPS - 4 individual steps; 90cm wide x 45cm depth x 20cm Height each. These steps are fortified with gravel and concrete to strengthen them. They are 2 bricks high each with a capping stone on top.
- I. Brick Retainer Wall - 1 metre high x 6.2 metres long x 23cm width.
- J. Wall - 1.8m long x 7.8cm wide Starting at 0.2 metres at the bottom step, increasing by 0.2 metres with each step (e.g. 0.2 metres, 0.4 metres, 0.6 metres, 0.8 metres)