




20211378

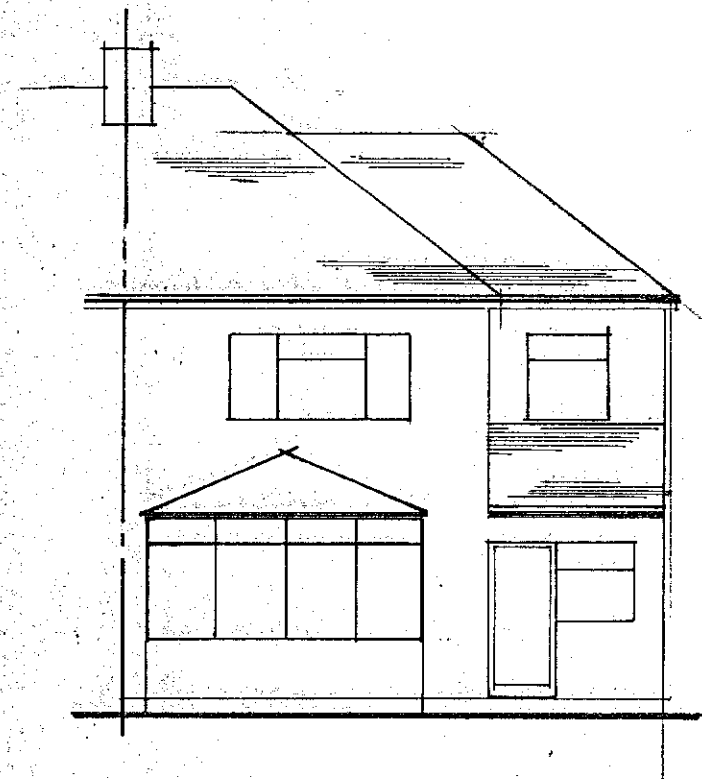


EXISTING REAR ELEVATION 1:100

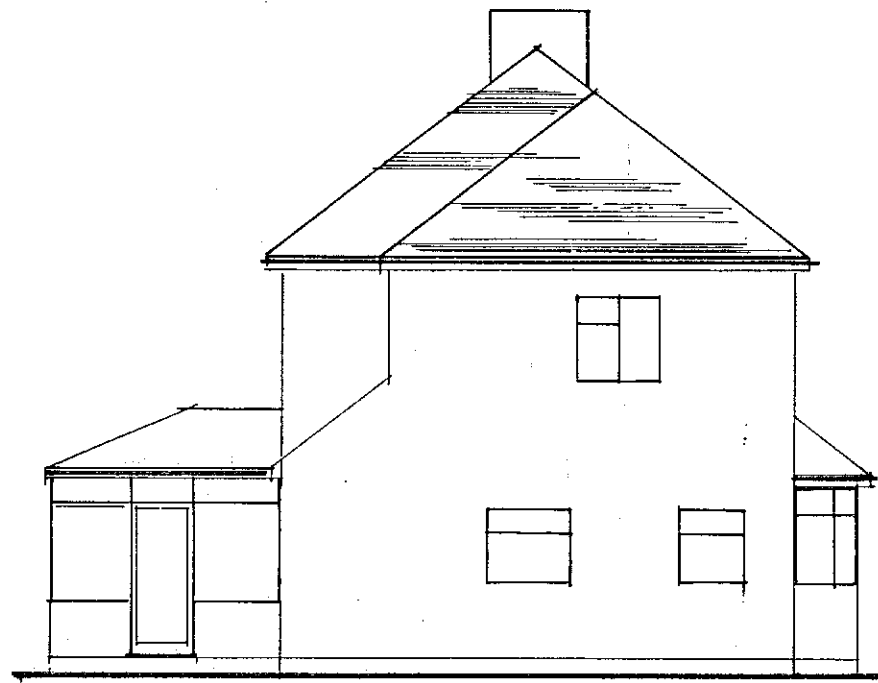


EXISTING SIDE ELEVATION 1:100

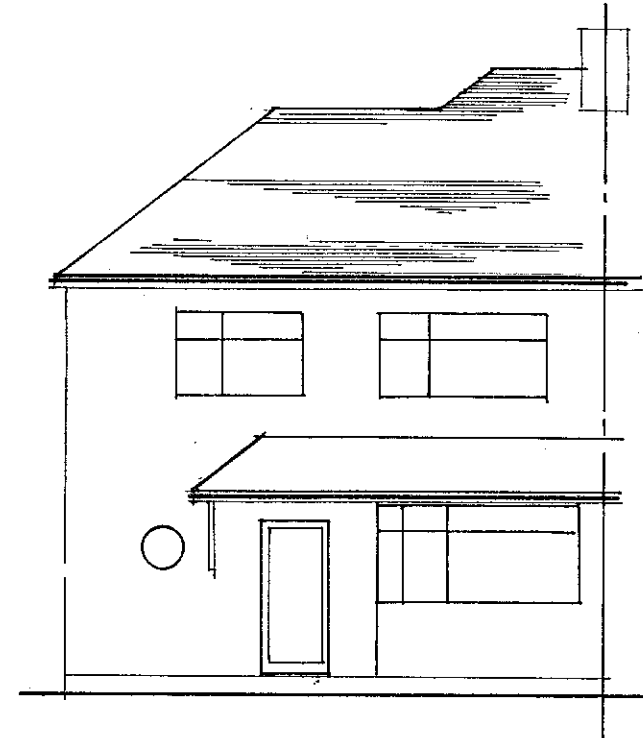


EXISTING FRONT ELEVATION 1:100

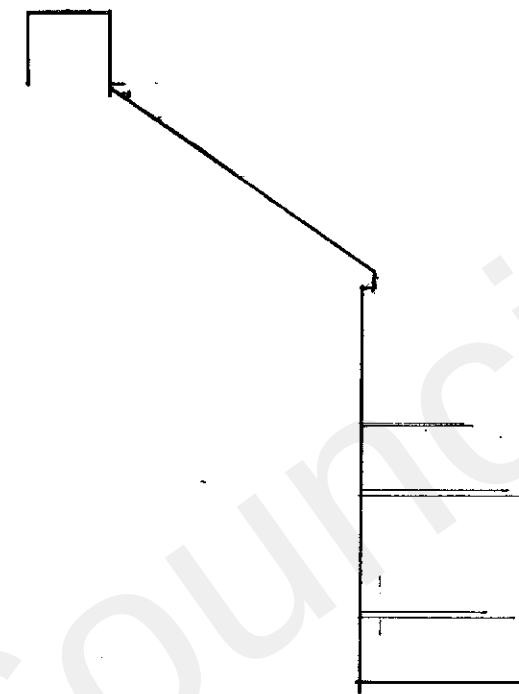


EXISTING SIDE ELEVATION 1:100

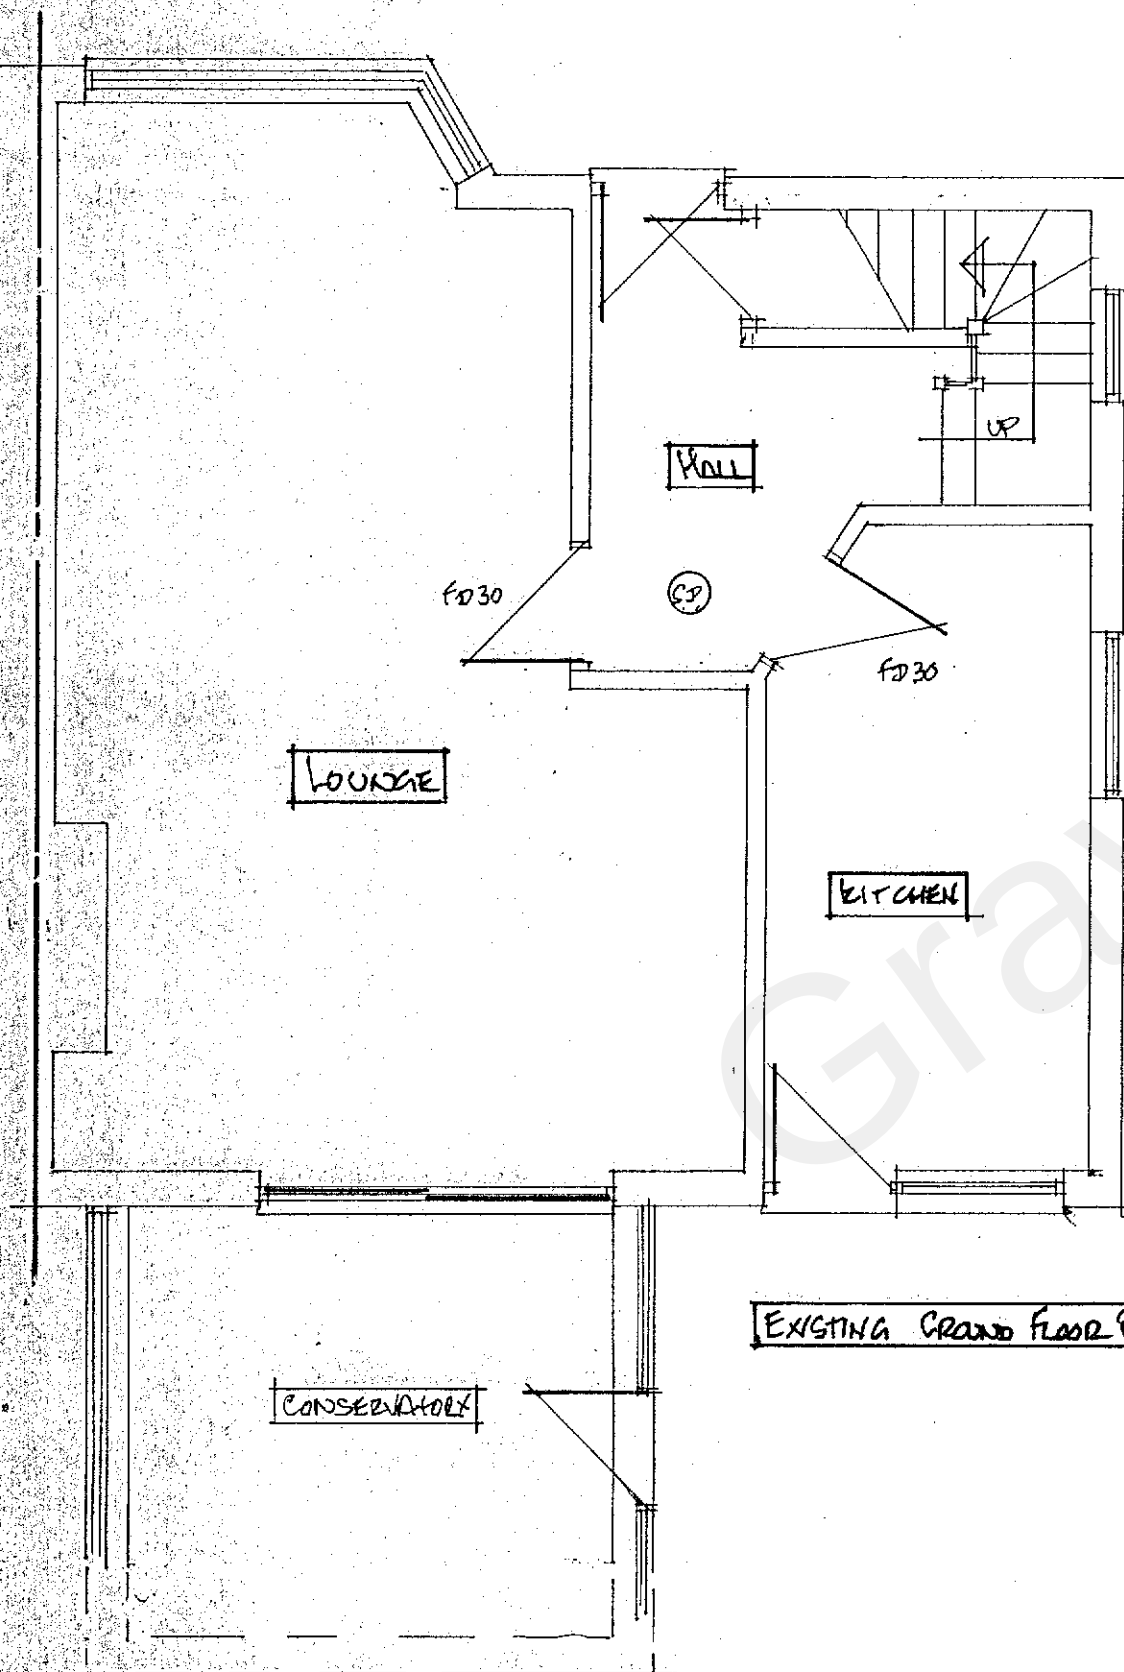

EXISTING GROUND FLOOR PLAN 1:50

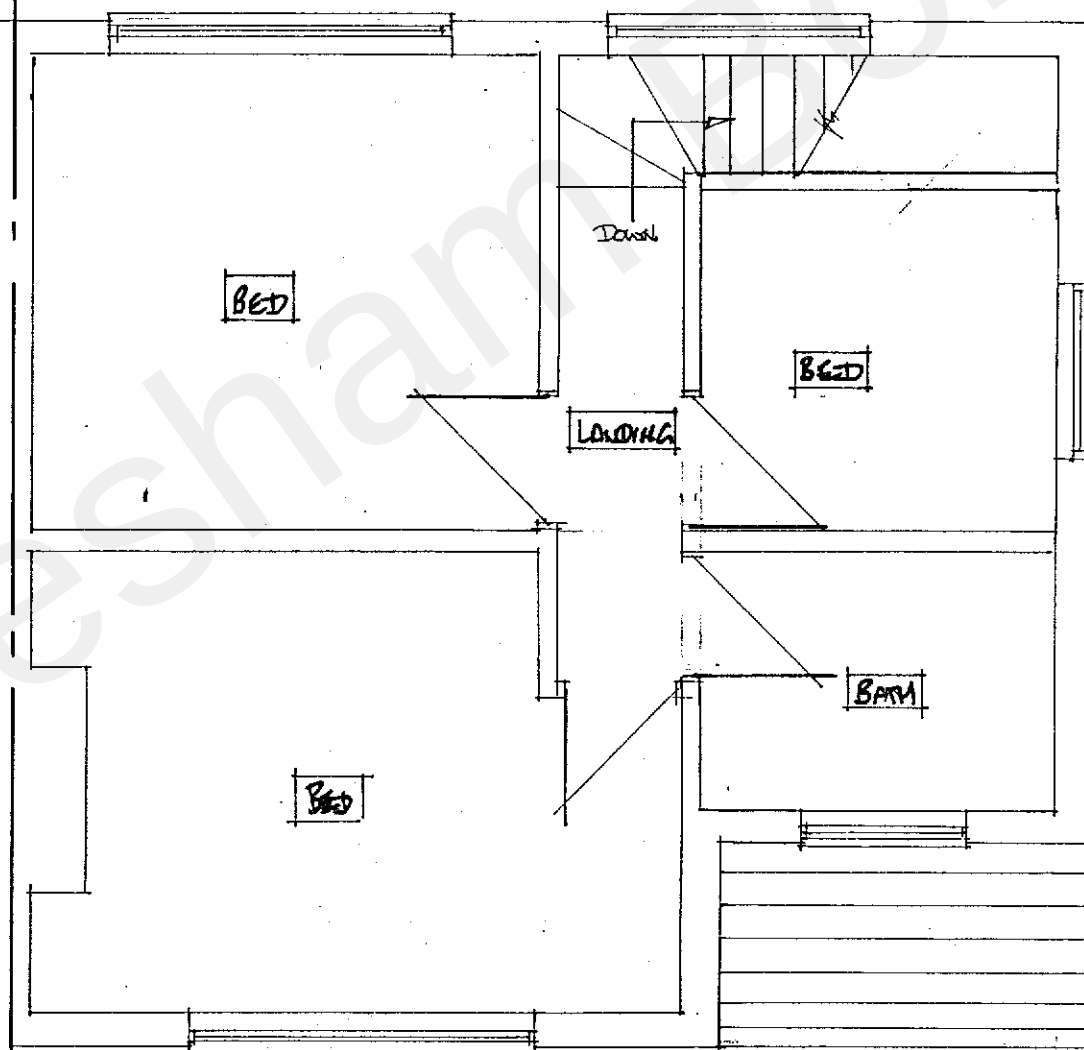

EXISTING FIRST FLOOR PLAN 1:50

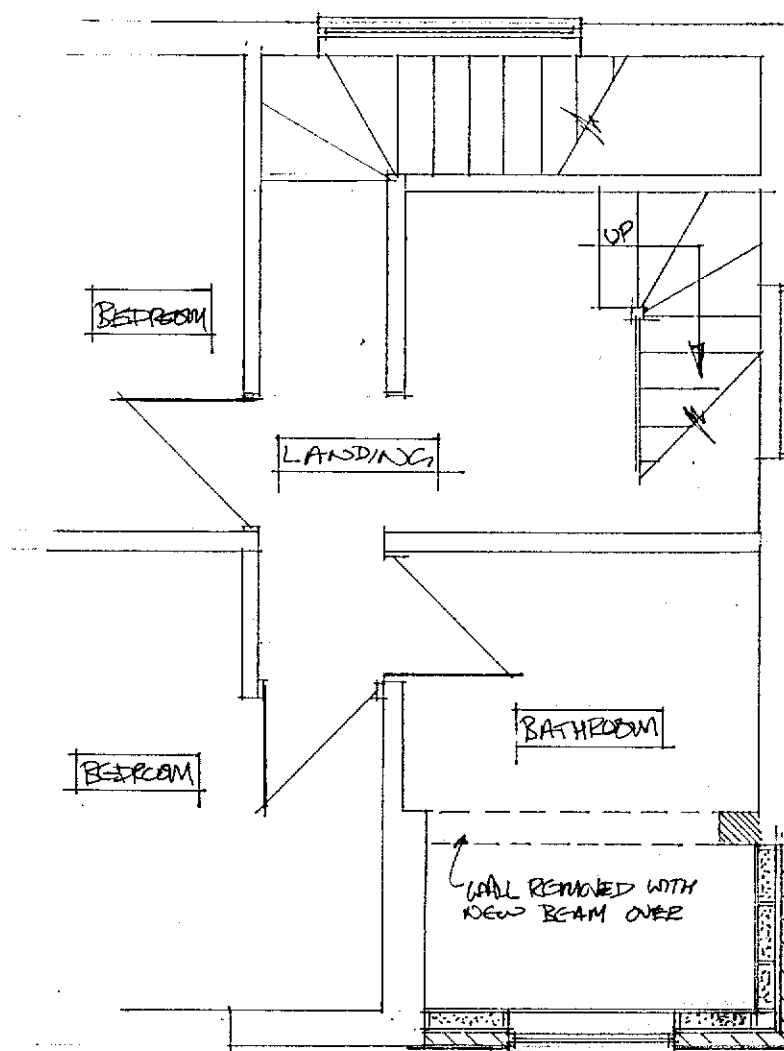

PROPOSED FIRST FLOOR PLAN 1:50

REINFORCED BLOCKWORK
WITH TIMBER FRAME
LOAD BEARING WALL
INTERNALLY.

SCANNED

LOFT CONVERSION
AND PART FIRST FLOOR
REAR EXTENSION

MR T. JONES
175 LOWER KINGS ROAD
CHICHESTER
KENT PO12 2JW

1/50 1/100 25th Oct 21
DRAWN BY 01

