



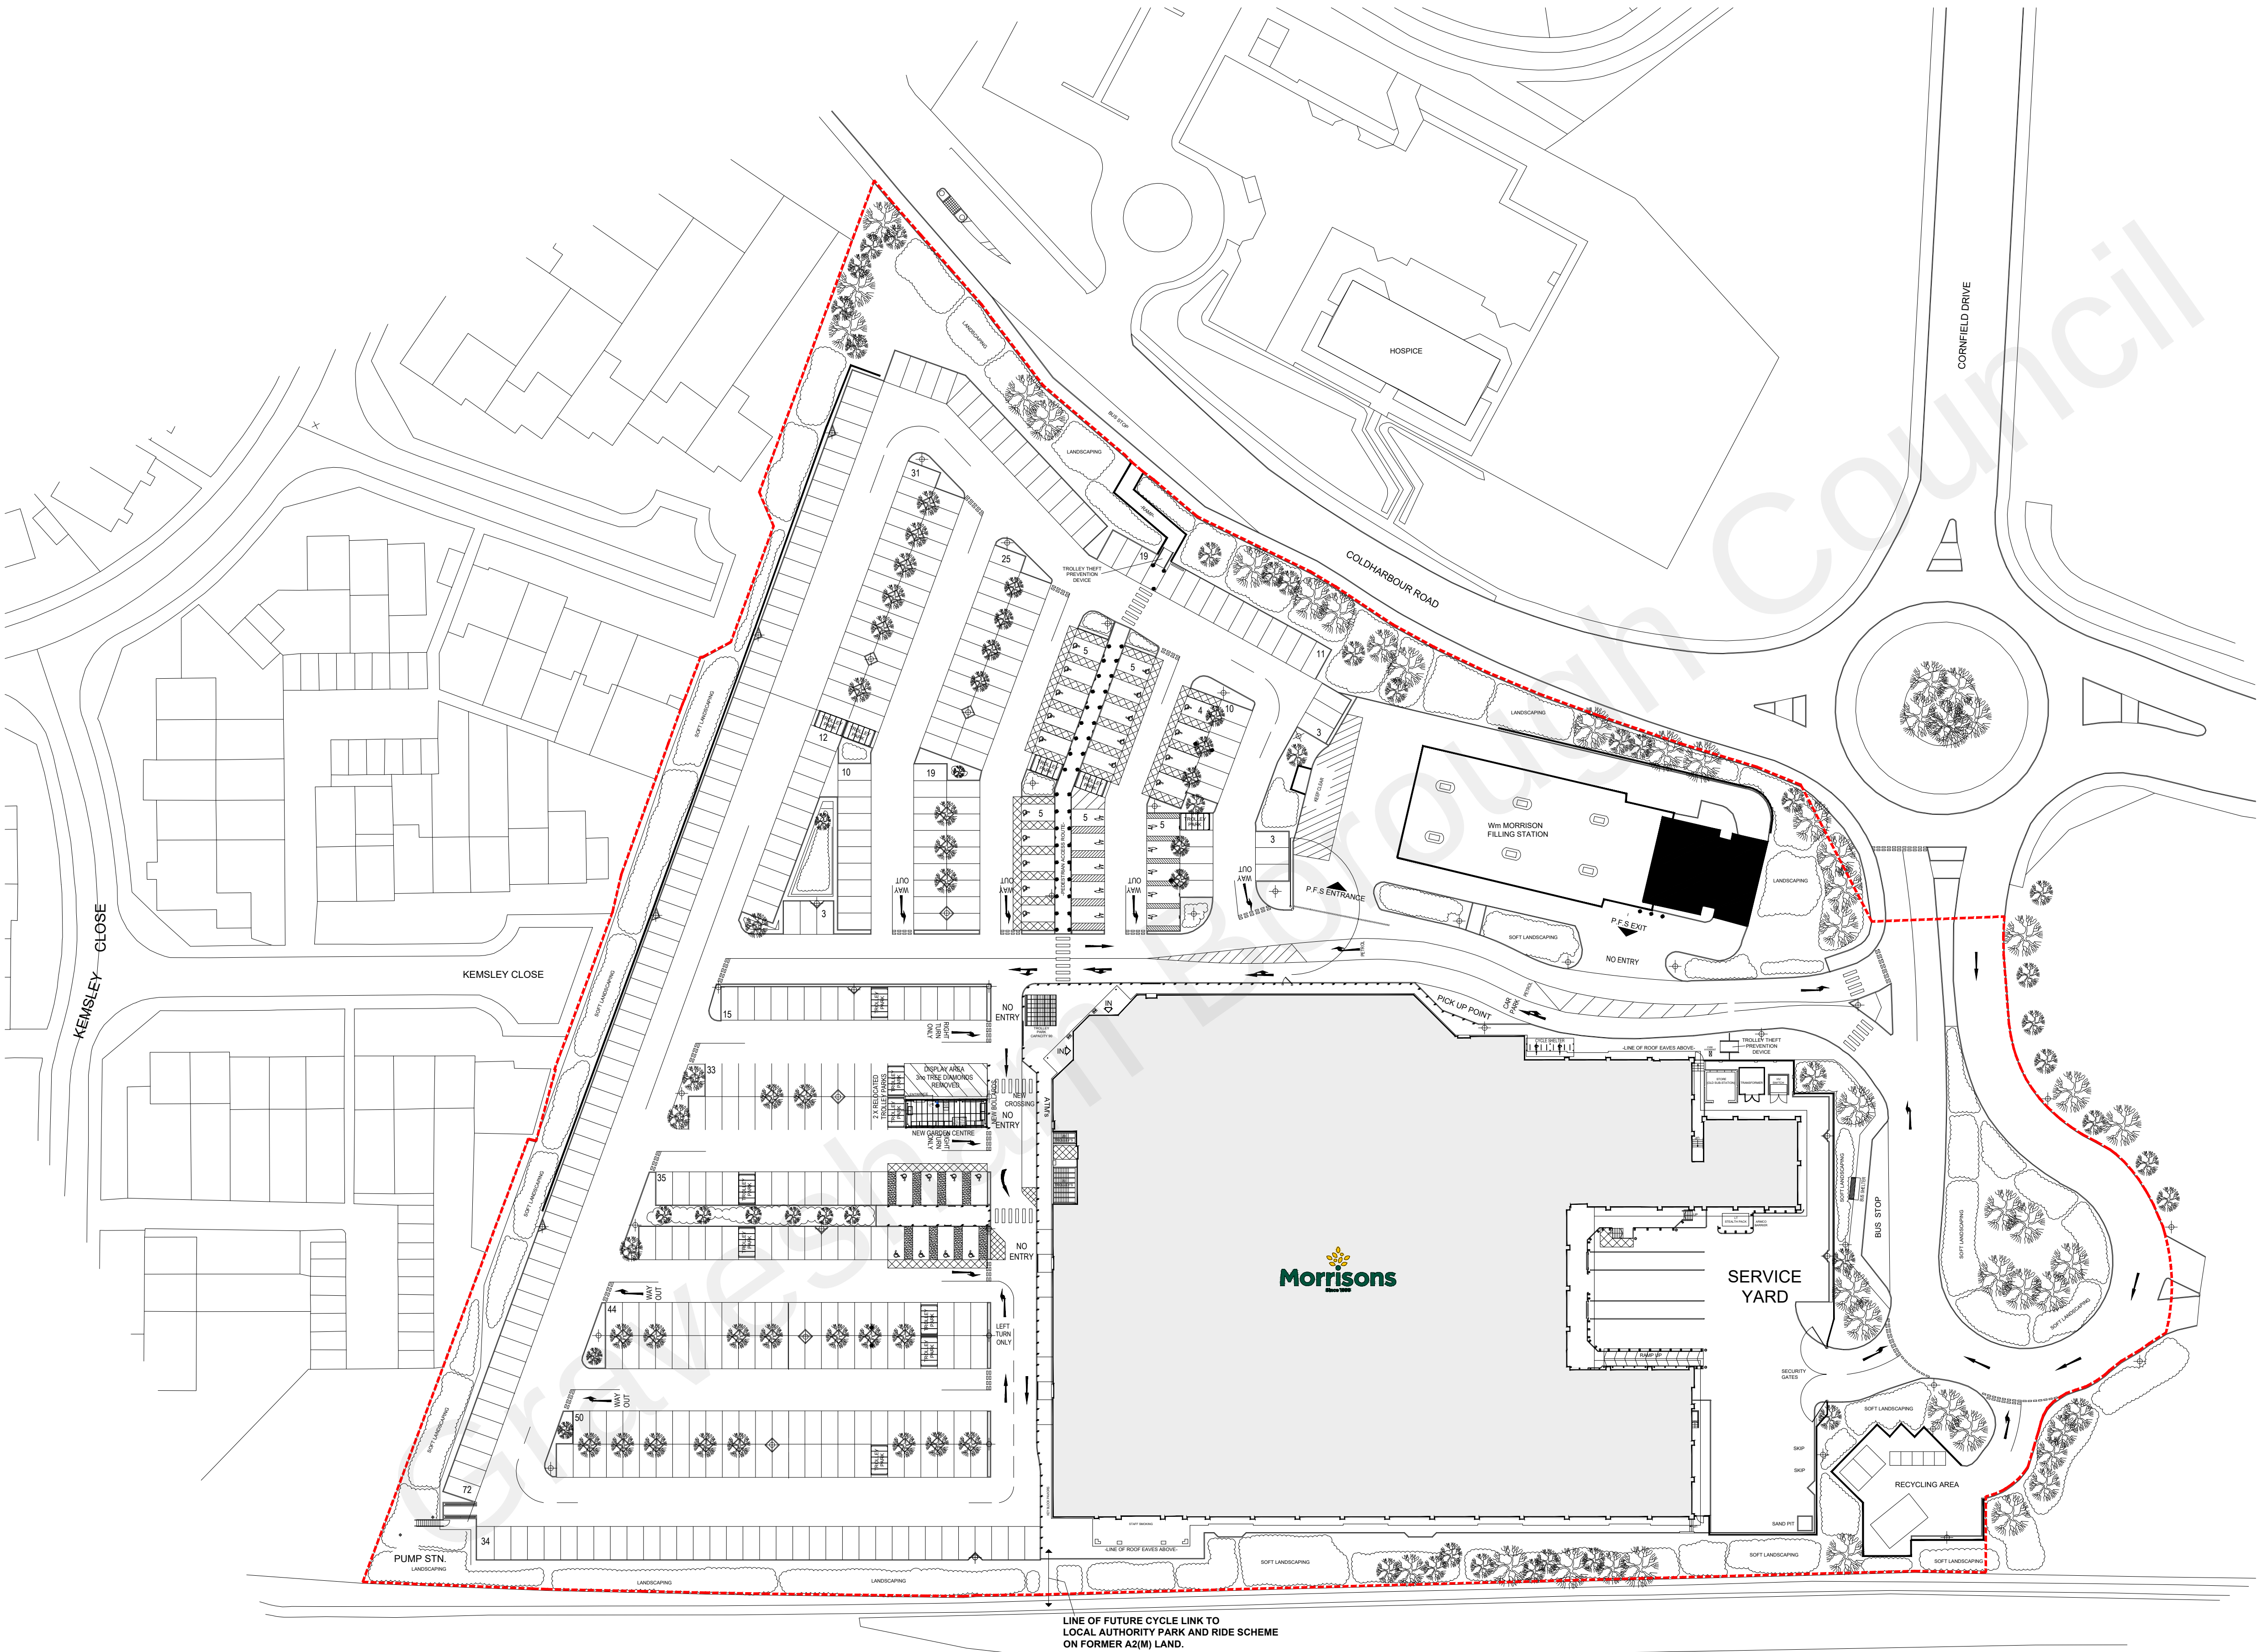

1 Existing Site Plan
1:500 @ A1

 

PREVIOUS LINE OF A2(M) - WATLING STREET
[A2(M) NOW RE-POSITIONED FURTHER SOUTH]

GENERAL NOTES

All work to be carried out in strict accordance with the current Building Regulations and its latest amendments, and to the complete satisfaction of the Local Authorities Building Control.

Contractors are responsible for complying with all relevant BS etc., and check that Building Control and Environmental Health Departments are satisfied with the scope and content of all work on completion and obtain any necessary certificates.

All existing construction levels and dimensions to be checked prior to construction, especially where new construction levels and dimensions are to match existing.

All site dimensions and site levels must be checked on site.

This drawing must not be used for construction unless issued for construction.

This drawing should be read in conjunction with all relevant Engineer's and specialist drawings.

SITE BOUNDARY

G	17.08.21	PLANNING ISSUE: Issued to LA as part of planning application. Issue with generating PDF rectified.	FG	VG
F	10.08.21	PLANNING ISSUE: Issued to LA as part of planning application. Boundary line colour changed from Blue to Red.	FG	VG
E	08.08.21	PLANNING ISSUE: Issued to LA as part of planning application. Issue with generating PDF rectified.	FG	VG
D	04.08.21	PLANNING ISSUE: Issued to LA as part of planning application. Scale bar Added.	FG	VG
C	03.08.21	PLANNING ISSUE: Issued to LA as part of planning application.	FG	VG
B	13.07.21	BUILDING REGULATIONS ISSUE.	FG	VG
A	07.06.21	Existing Survey as provided by WMS '208 Gravesend A1 Built Survey' added to layout drawing and revised to include Site Boundary information as provided by WMS Estates Dept. Issued to LA for planning enquiry.	FG	VG
	15.12.20	FIRST ISSUE: Existing Survey as provided by WMS '208 Gravesend A1 Built Survey' added to layout drawing and Uploaded to WMS ICON for information.	FG	VG
REV	DATE	DESCRIPTION	DR	CH

PLANNING ISSUE

darntonB3
ARCHITECTURE

LONDON
84 Great Suffolk Street, London, SE1 0BE
T: 0207 689 1434 - www.darntonb3.com

CLIENT 	
PROJECT WMS Fresh Look Refurbishment #298 WMS GRAVESEND	
DRAWING General Arrangement Existing Site Plan	
SCALE @ A1 1:500	DRAWN FG
CREATION DATE December 2020	CHECKED VG
DARNTONB3 DRAWING NO. 1:4751 - D33 - 298 - 00 - DR - A - 90_01	
PROJECT NO - COMPANY - ZONE - LEVEL - TYPE - ROLE - NUMBER	
© COPYRIGHT: ALL RIGHTS RESERVED. THIS DRAWING MUST BE READ IN CONJUNCTION WITH ALL OTHER RELEVANT DRAWINGS AND INFORMATION. DO NOT SCALE OFF DRAWINGS. USE DISPLAYED DIMENSIONS ONLY. THE DRAWING OR INFORMATION MUST NOT BE USED FOR CONSTRUCTION UNLESS EXPRESSLY ISSUED FOR CONSTRUCTION. ANY DISCREPANCIES MUST BE REPORTED TO DARNTONB3 IMMEDIATELY. DARNTONB3 LTD WORK TO A MANAGEMENT SYSTEM WHICH IS APPROVED TO ISO 9001 BY UKAS - CERTIFICATE NUMBER 1504-WMT02	