




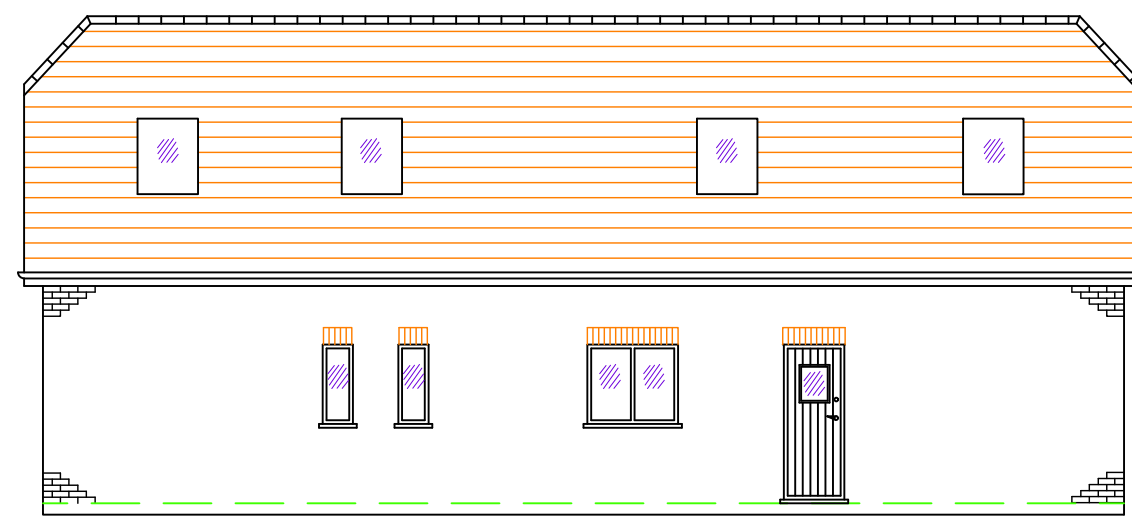


Existing Rear (East) Elevation 1:100

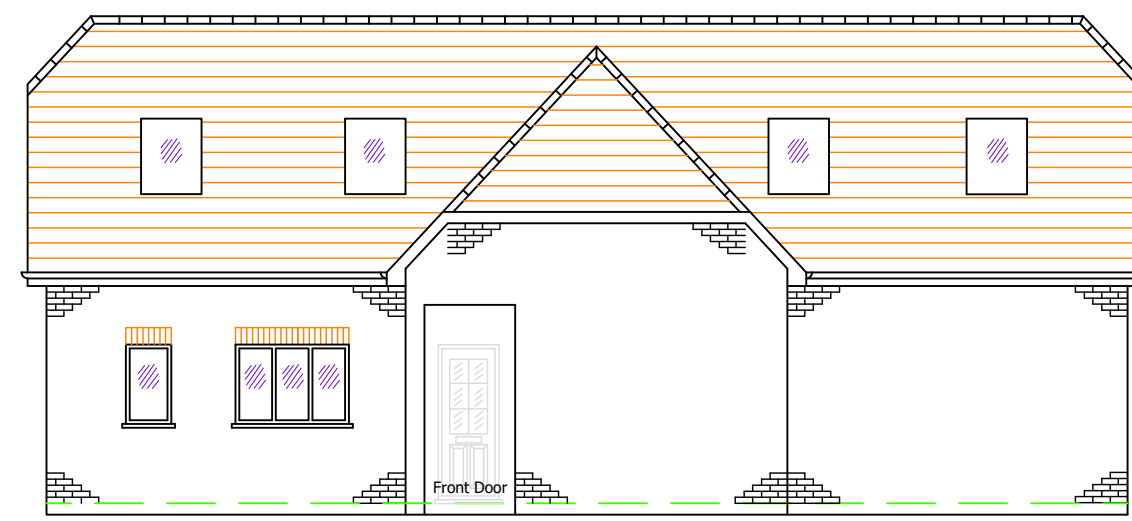

Existing Front (West) Elevation 1:100

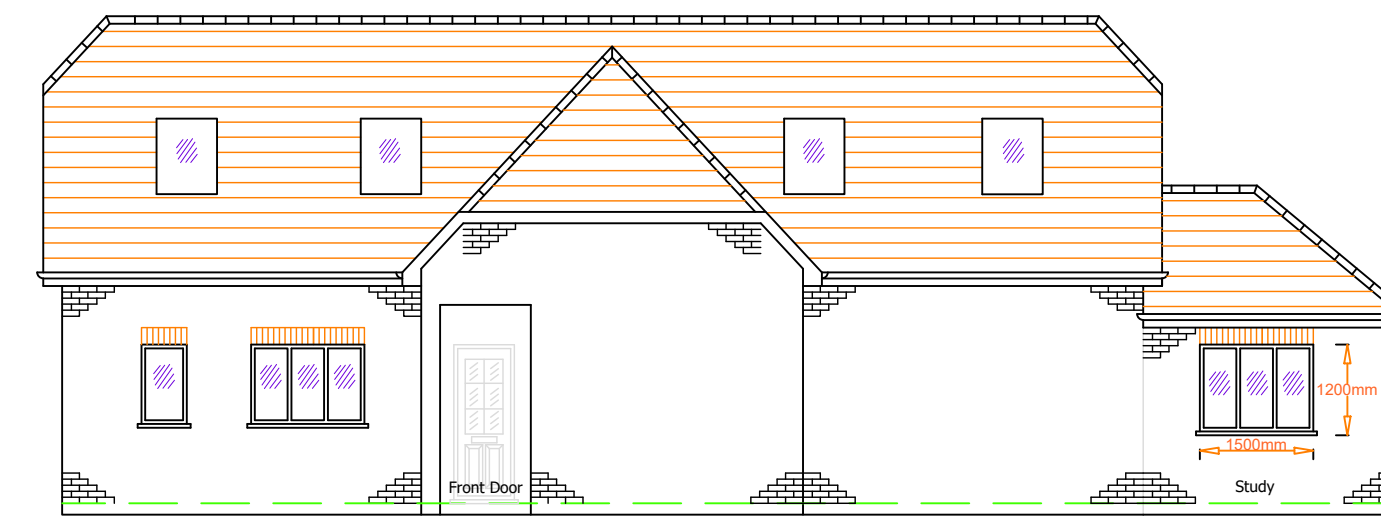


Proposed Front (West) Elevation 1:100

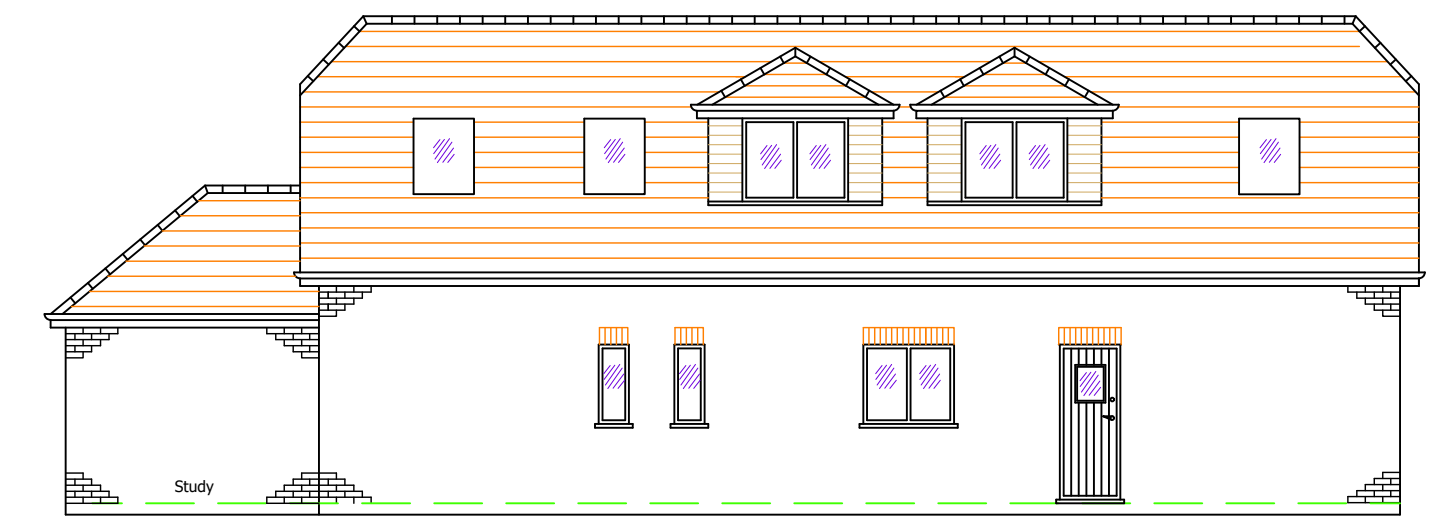



Proposed Rear (East) Elevation 1:100




Existing Side (North) Elevation 1:100

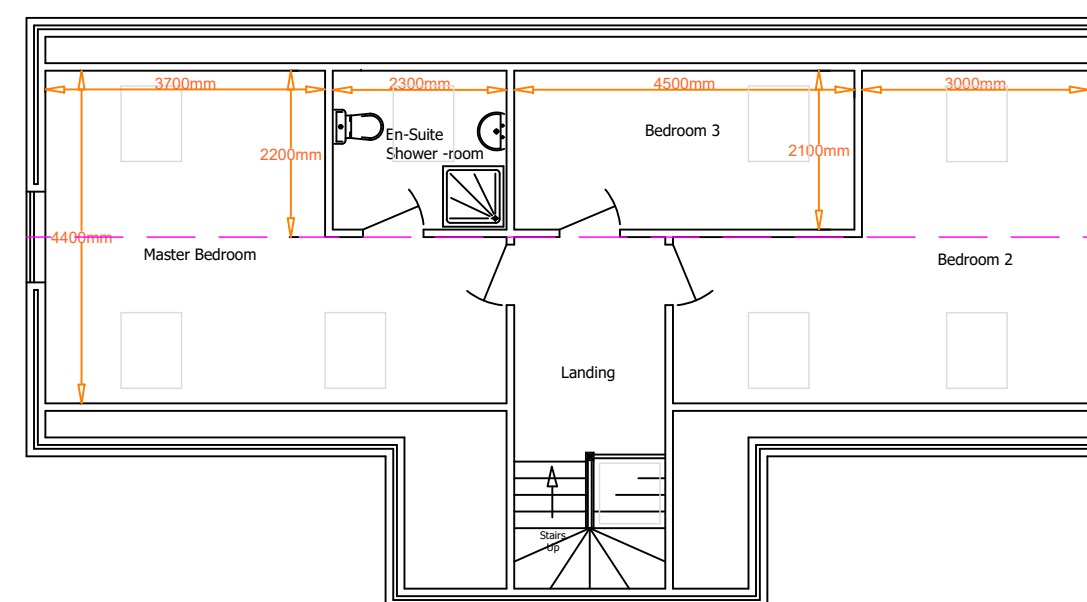


Existing First Floor Plan 1:100

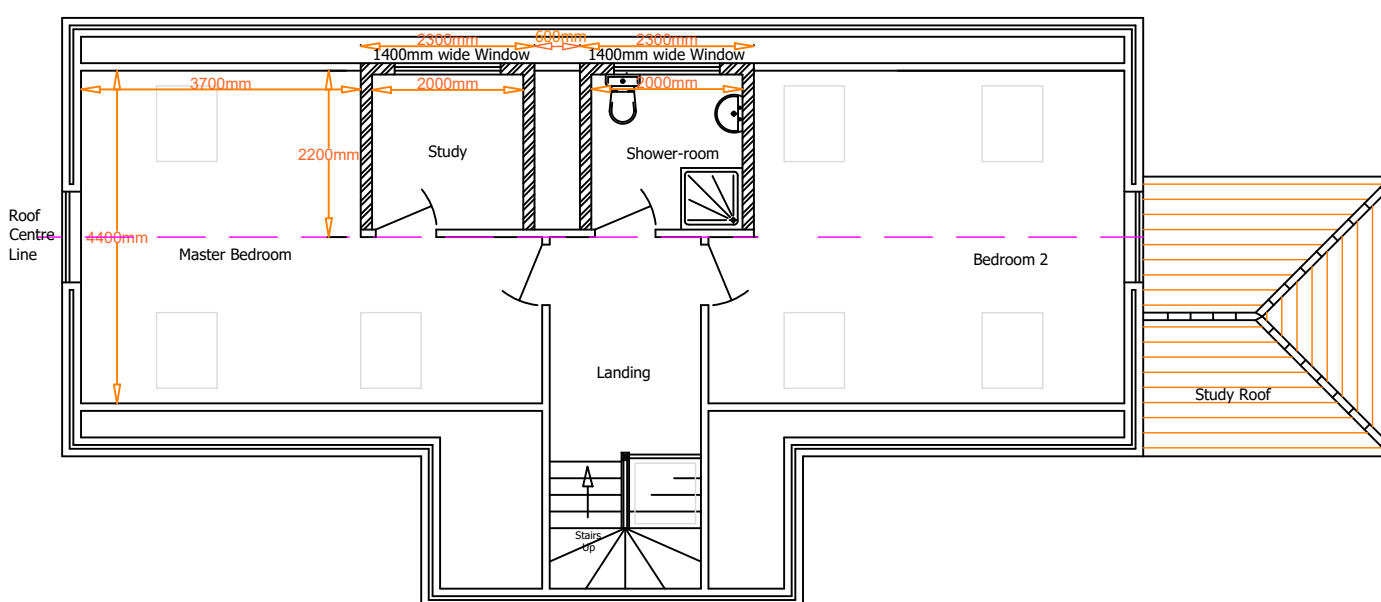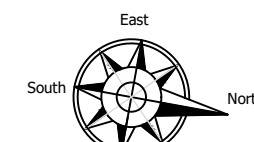


Proposed First Floor Plan 1:100

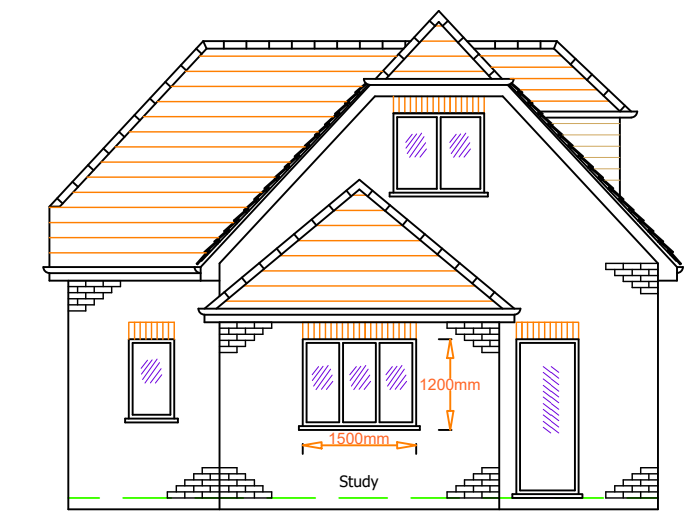



Proposed Side (North) Elevation 1:100

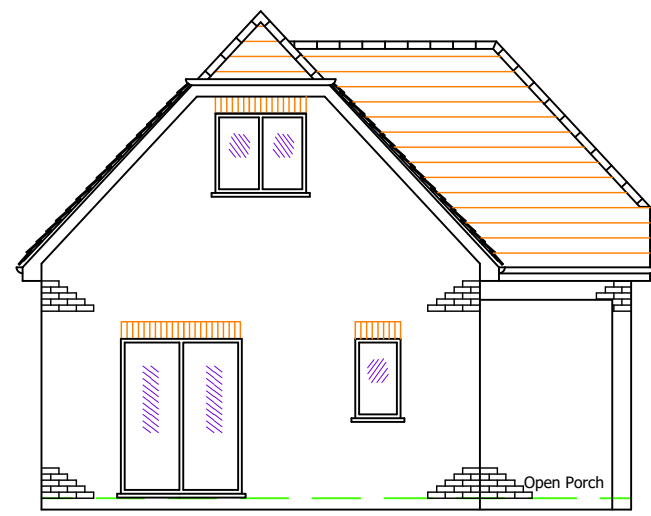

Existing Side (South) Elevation 1:100

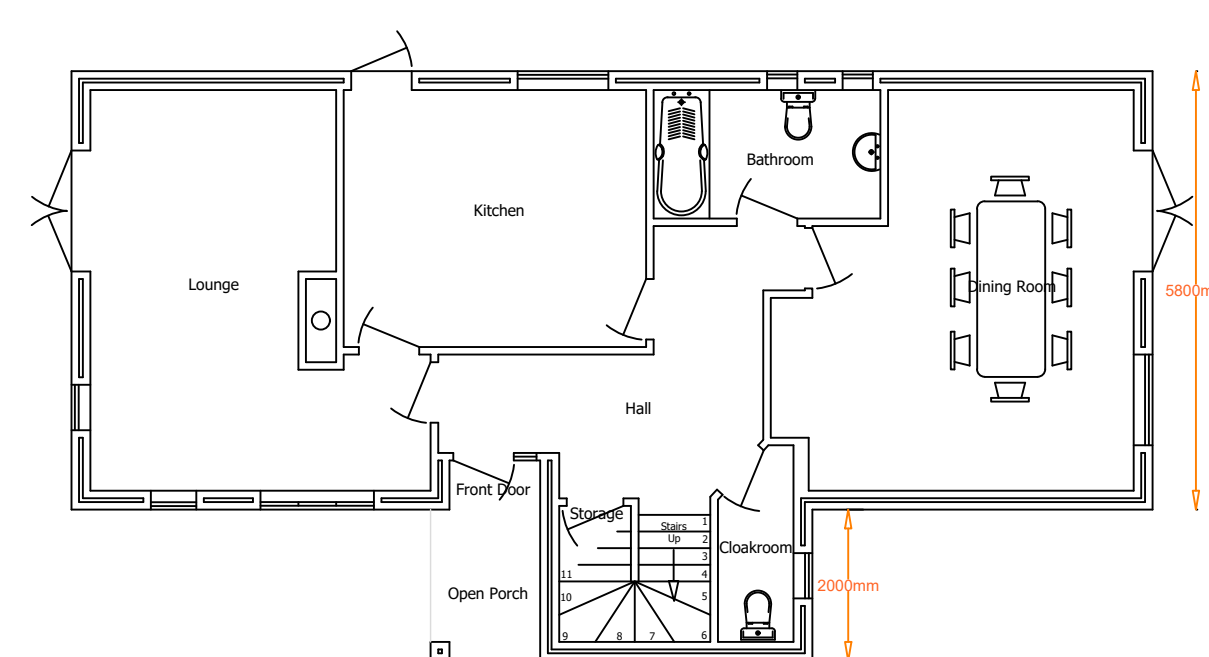

Existing Ground Floor Plan 1:100

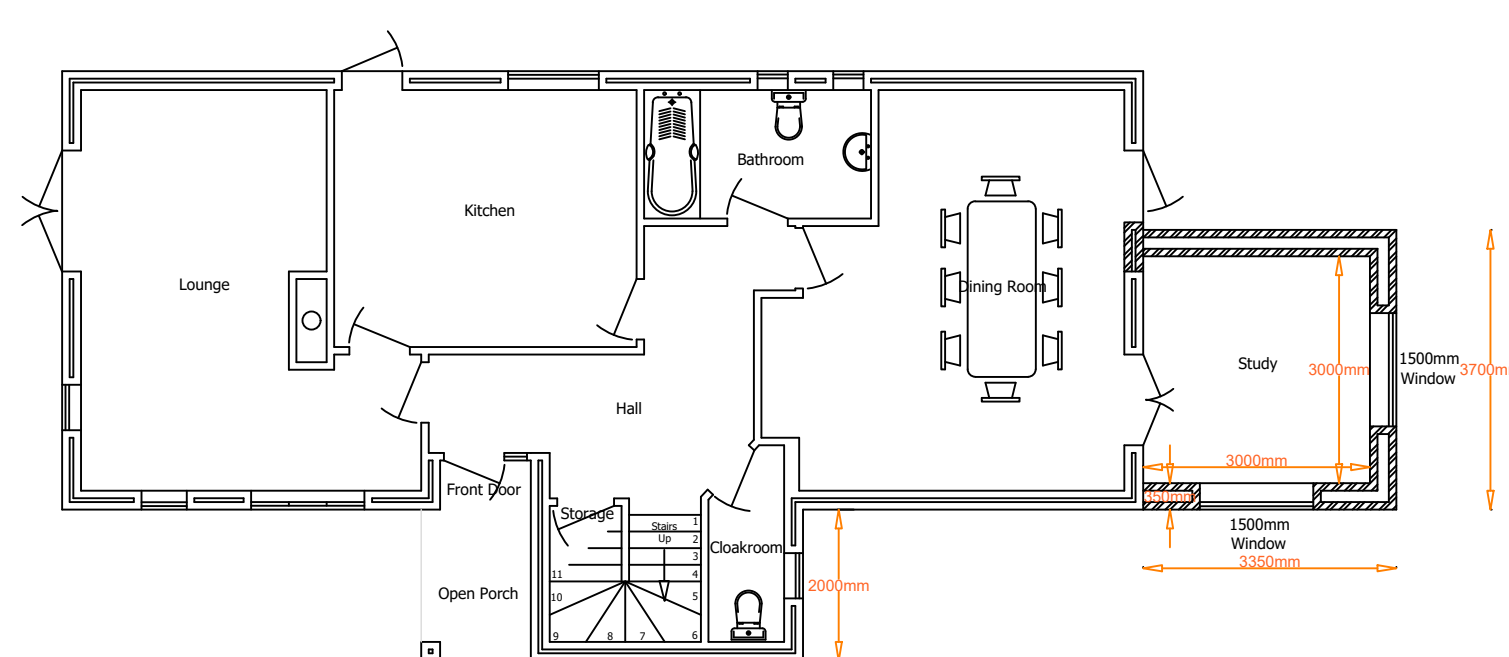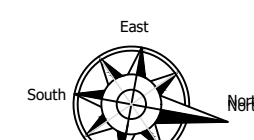

Proposed Ground Floor Plan 1:100



Proposed Side (South) Elevation 1:100

Conversion Chart


100mm	=	4"
0.5m	=	1ft 8"
1.0m	=	3ft 3"
1.5m	=	4ft 11"
2.0m	=	6ft 6"
2.5m	=	8ft 2"
3.0m	=	9ft 10"
3.5m	=	11ft 6"
4.0m	=	13ft
4.5m	=	14ft 8"
5.0m	=	16ft 4"
5.5m	=	18ft
6.0m	=	19ft 8"
6.5m	=	21ft 6"
7.0m	=	23ft
7.5m	=	24ft 8"
8.0m	=	26ft 3"

Important Note - Cavity Wall Insulation
Can be either 100mm thick or 150mm thick.
100mm thick insulation makes new extension brick & Block walls a Total thickness of 300mm.
150mm thick insulation makes new extension brick & Block walls a Total thickness of 350mm.
150mm thick Insulation Cavity Batts to be (TP Dry-Therm) or 90-100mm Insulation thick Rigid Interlocking Polyisocyanurate (PIR) Cavity Batts.

Planning Application Drawing

Design Notes,
Ground Floor,
Single storey side extension to form Study.
First Floor,
Two Dormer Windows to the Rear Roof Elevation giving head clearance within the existing floor space to the Study and Shower room.

Construction Notes
Before any Building work is to commence depending on the design of the existing traditional trench foundations, and any existing slab foundations are to be excavated and examined to determine their construction quality and depth, then the design of the new foundations can be confirmed by the appointed Building Control Officer. These existing foundations may require exposing at more than one location.
The dimensions on this drawing are for guidance only. The builder is to measure the actual sizes on site before the commencement of work.
All building materials, components and workmanship is to be constructed in strict accordance with the relevant British Standards and Approved Codes of Practice (ACOP's), and in strict adherence to the building material manufactures recommended guidance and instructions.
Simon Vinal and Meopham Architectural Design accept no liability for the builders quotations, quality of workmanship, and accuracy of any of the dimensions of the on-site construction. Depending on Design the issuing of Party Wall notices maybe required. (1st June 2023)

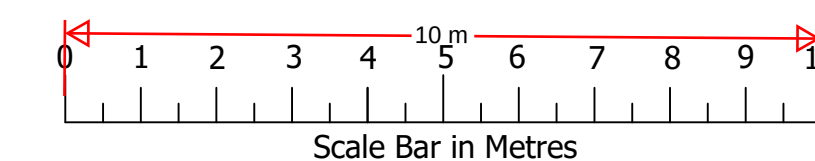

"Greenwood
Carters Hill Lane,
Meopham, DA13 0UG

Drawing No. MAD-491-04

Drawing Size A1

Date 24th April 2024

Meopham Architectural Design
Park House Gardens, Tunbridge Wells, TN4 0NQ
mob. 07940 888080 ~ office. 01892 539687
web www.madofmeopham.co.uk

