


EXISTING BLOCK/SITE PLAN

AREA 90m x 90m

SCALE 1:500 on A4

CENTRE COORDINATES: 563756, 162681

GREENWOOD, CARTERS HILL LANE, DAISY OUG

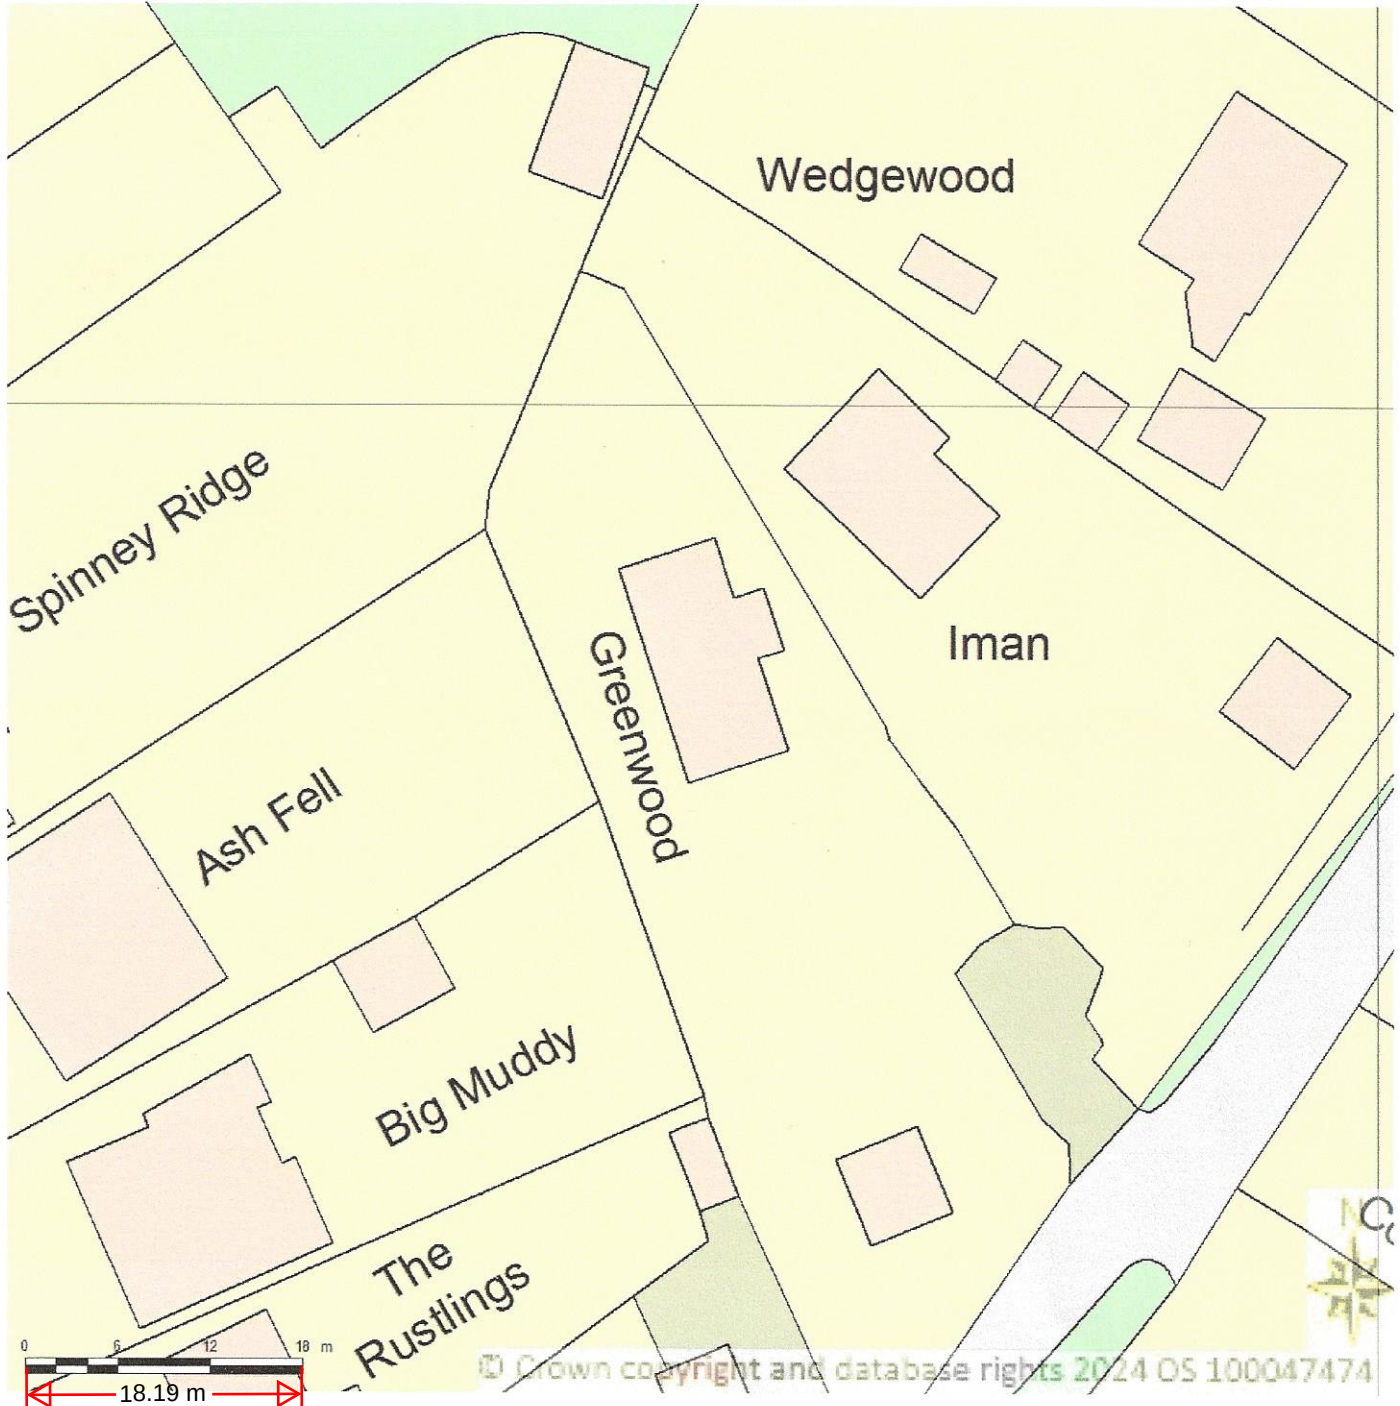

Supplied by Streetwise Maps Ltd

www.streetwise.net

Licence No: 100047474

26/03/2024 22:29:24