




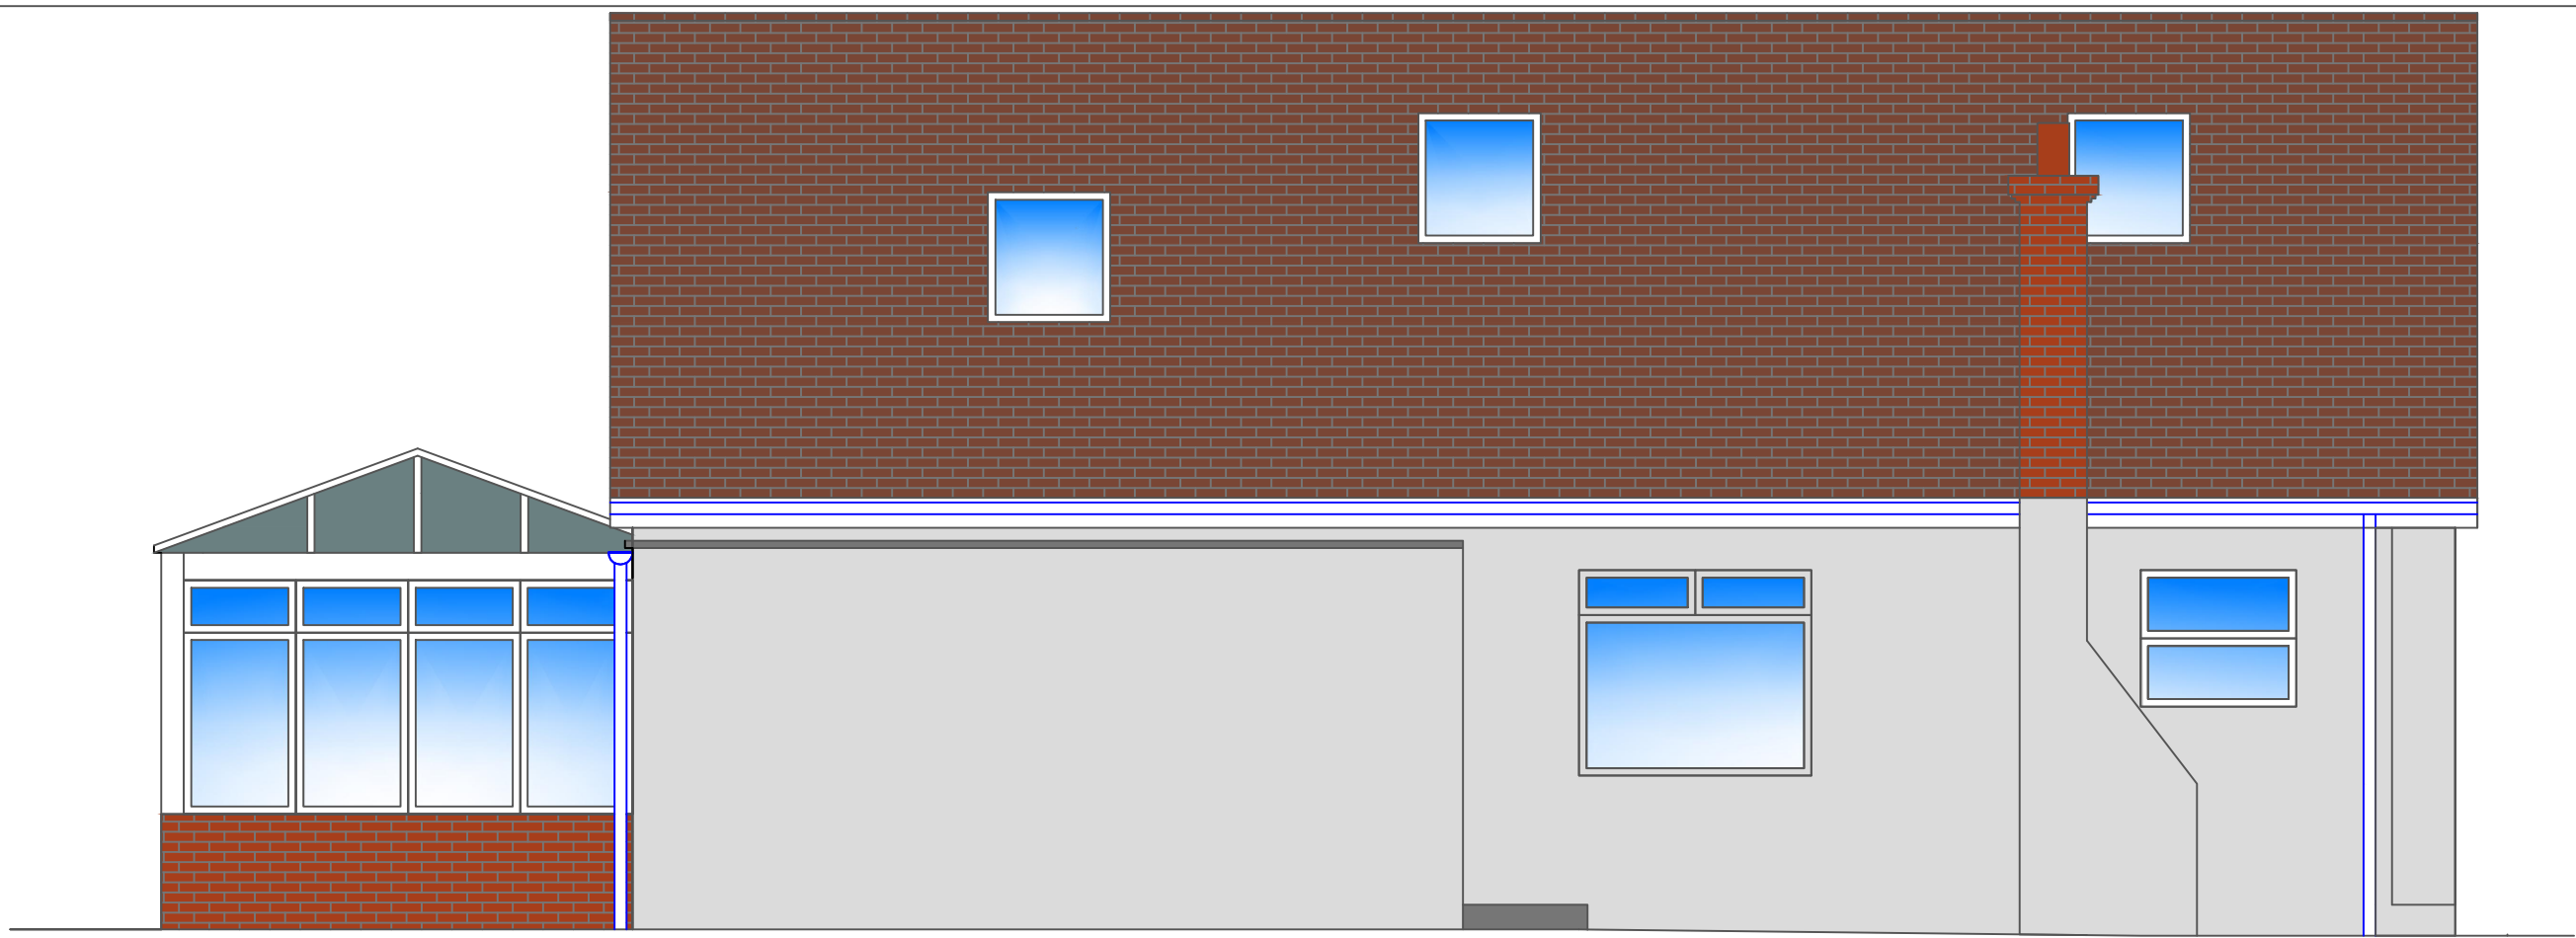

SIDE ELEVATION AS EXISTING
(SCALE 1:50@A1)

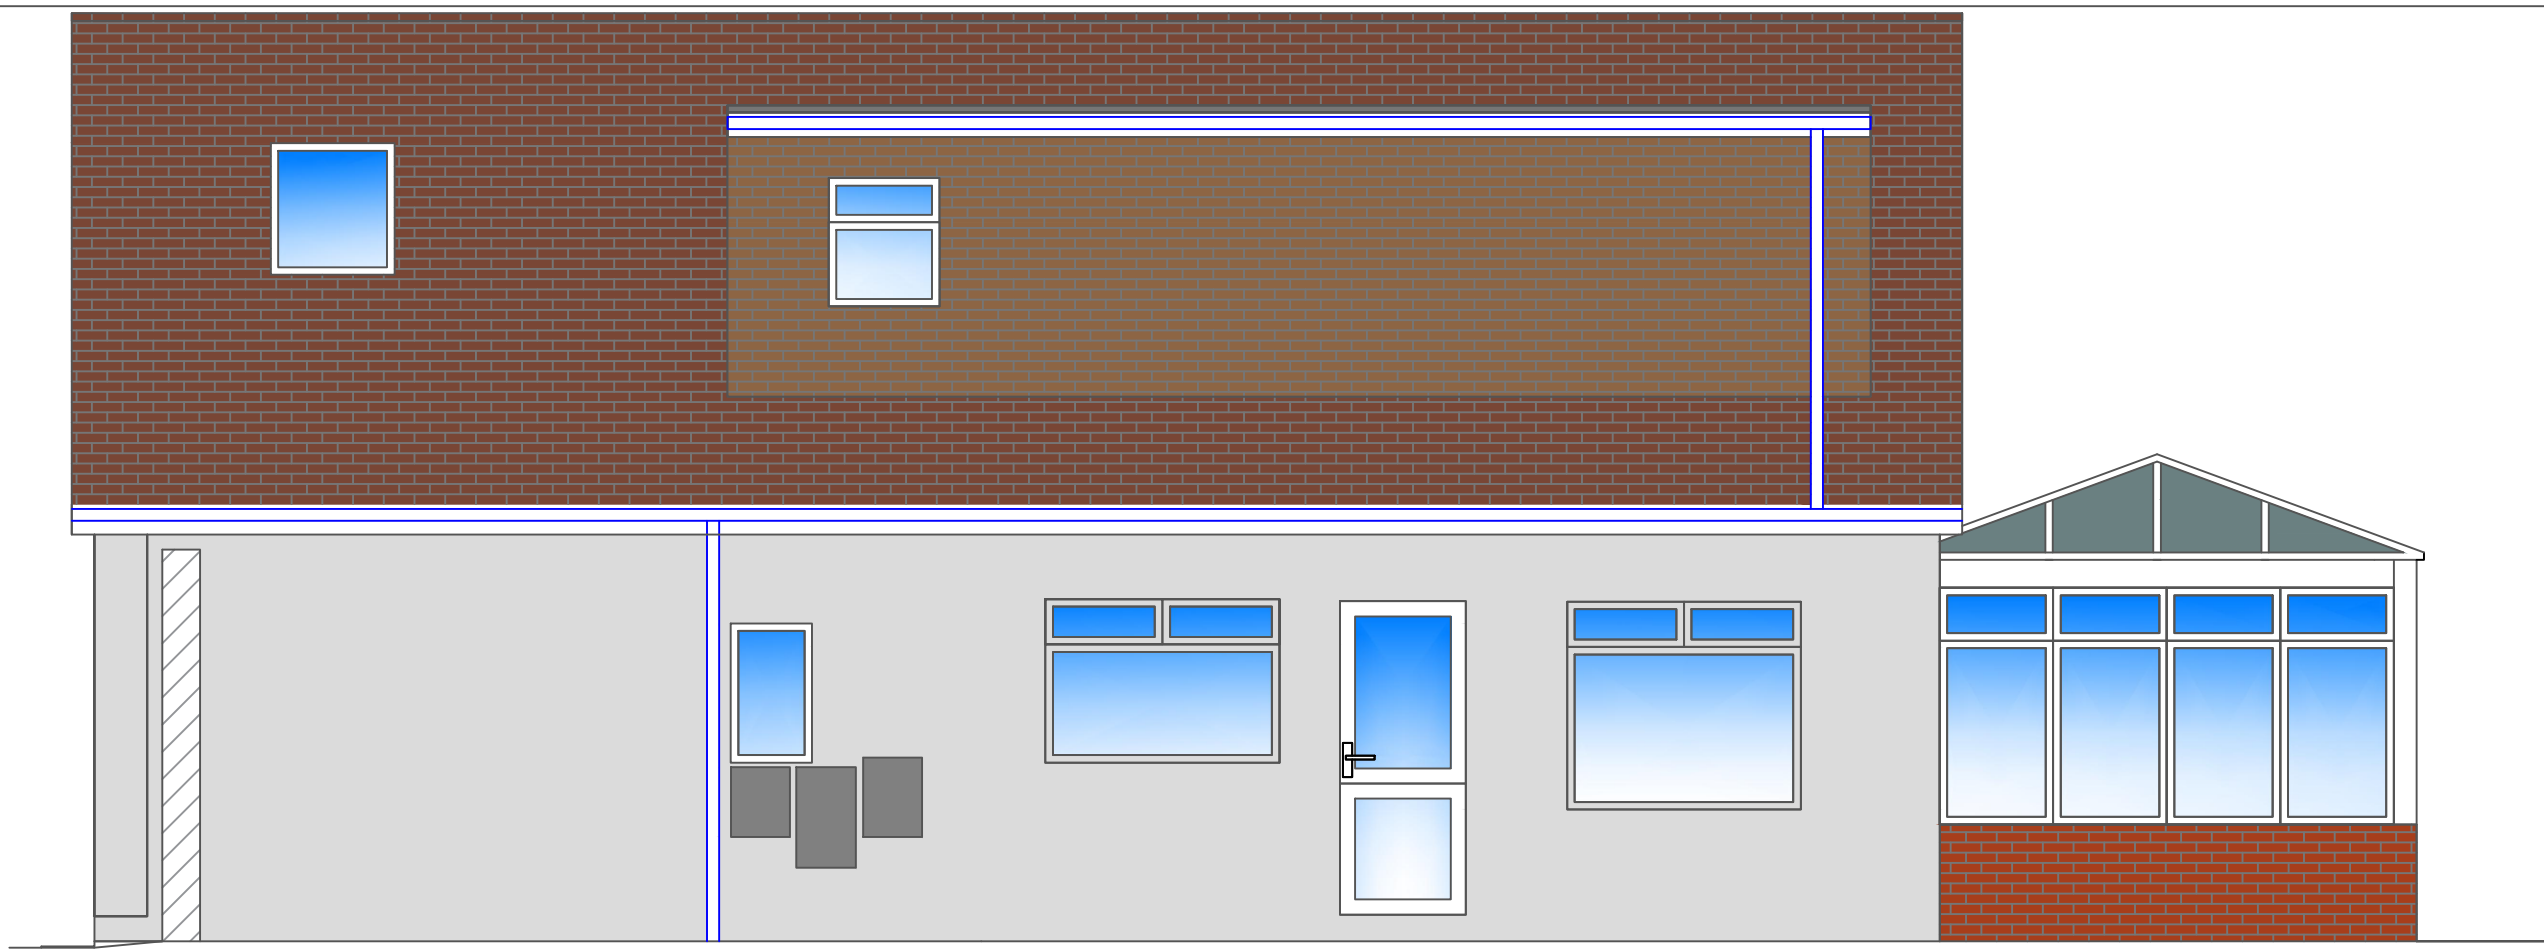

SIDE ELEVATION AS EXISTING
(SCALE 1:50@A1)

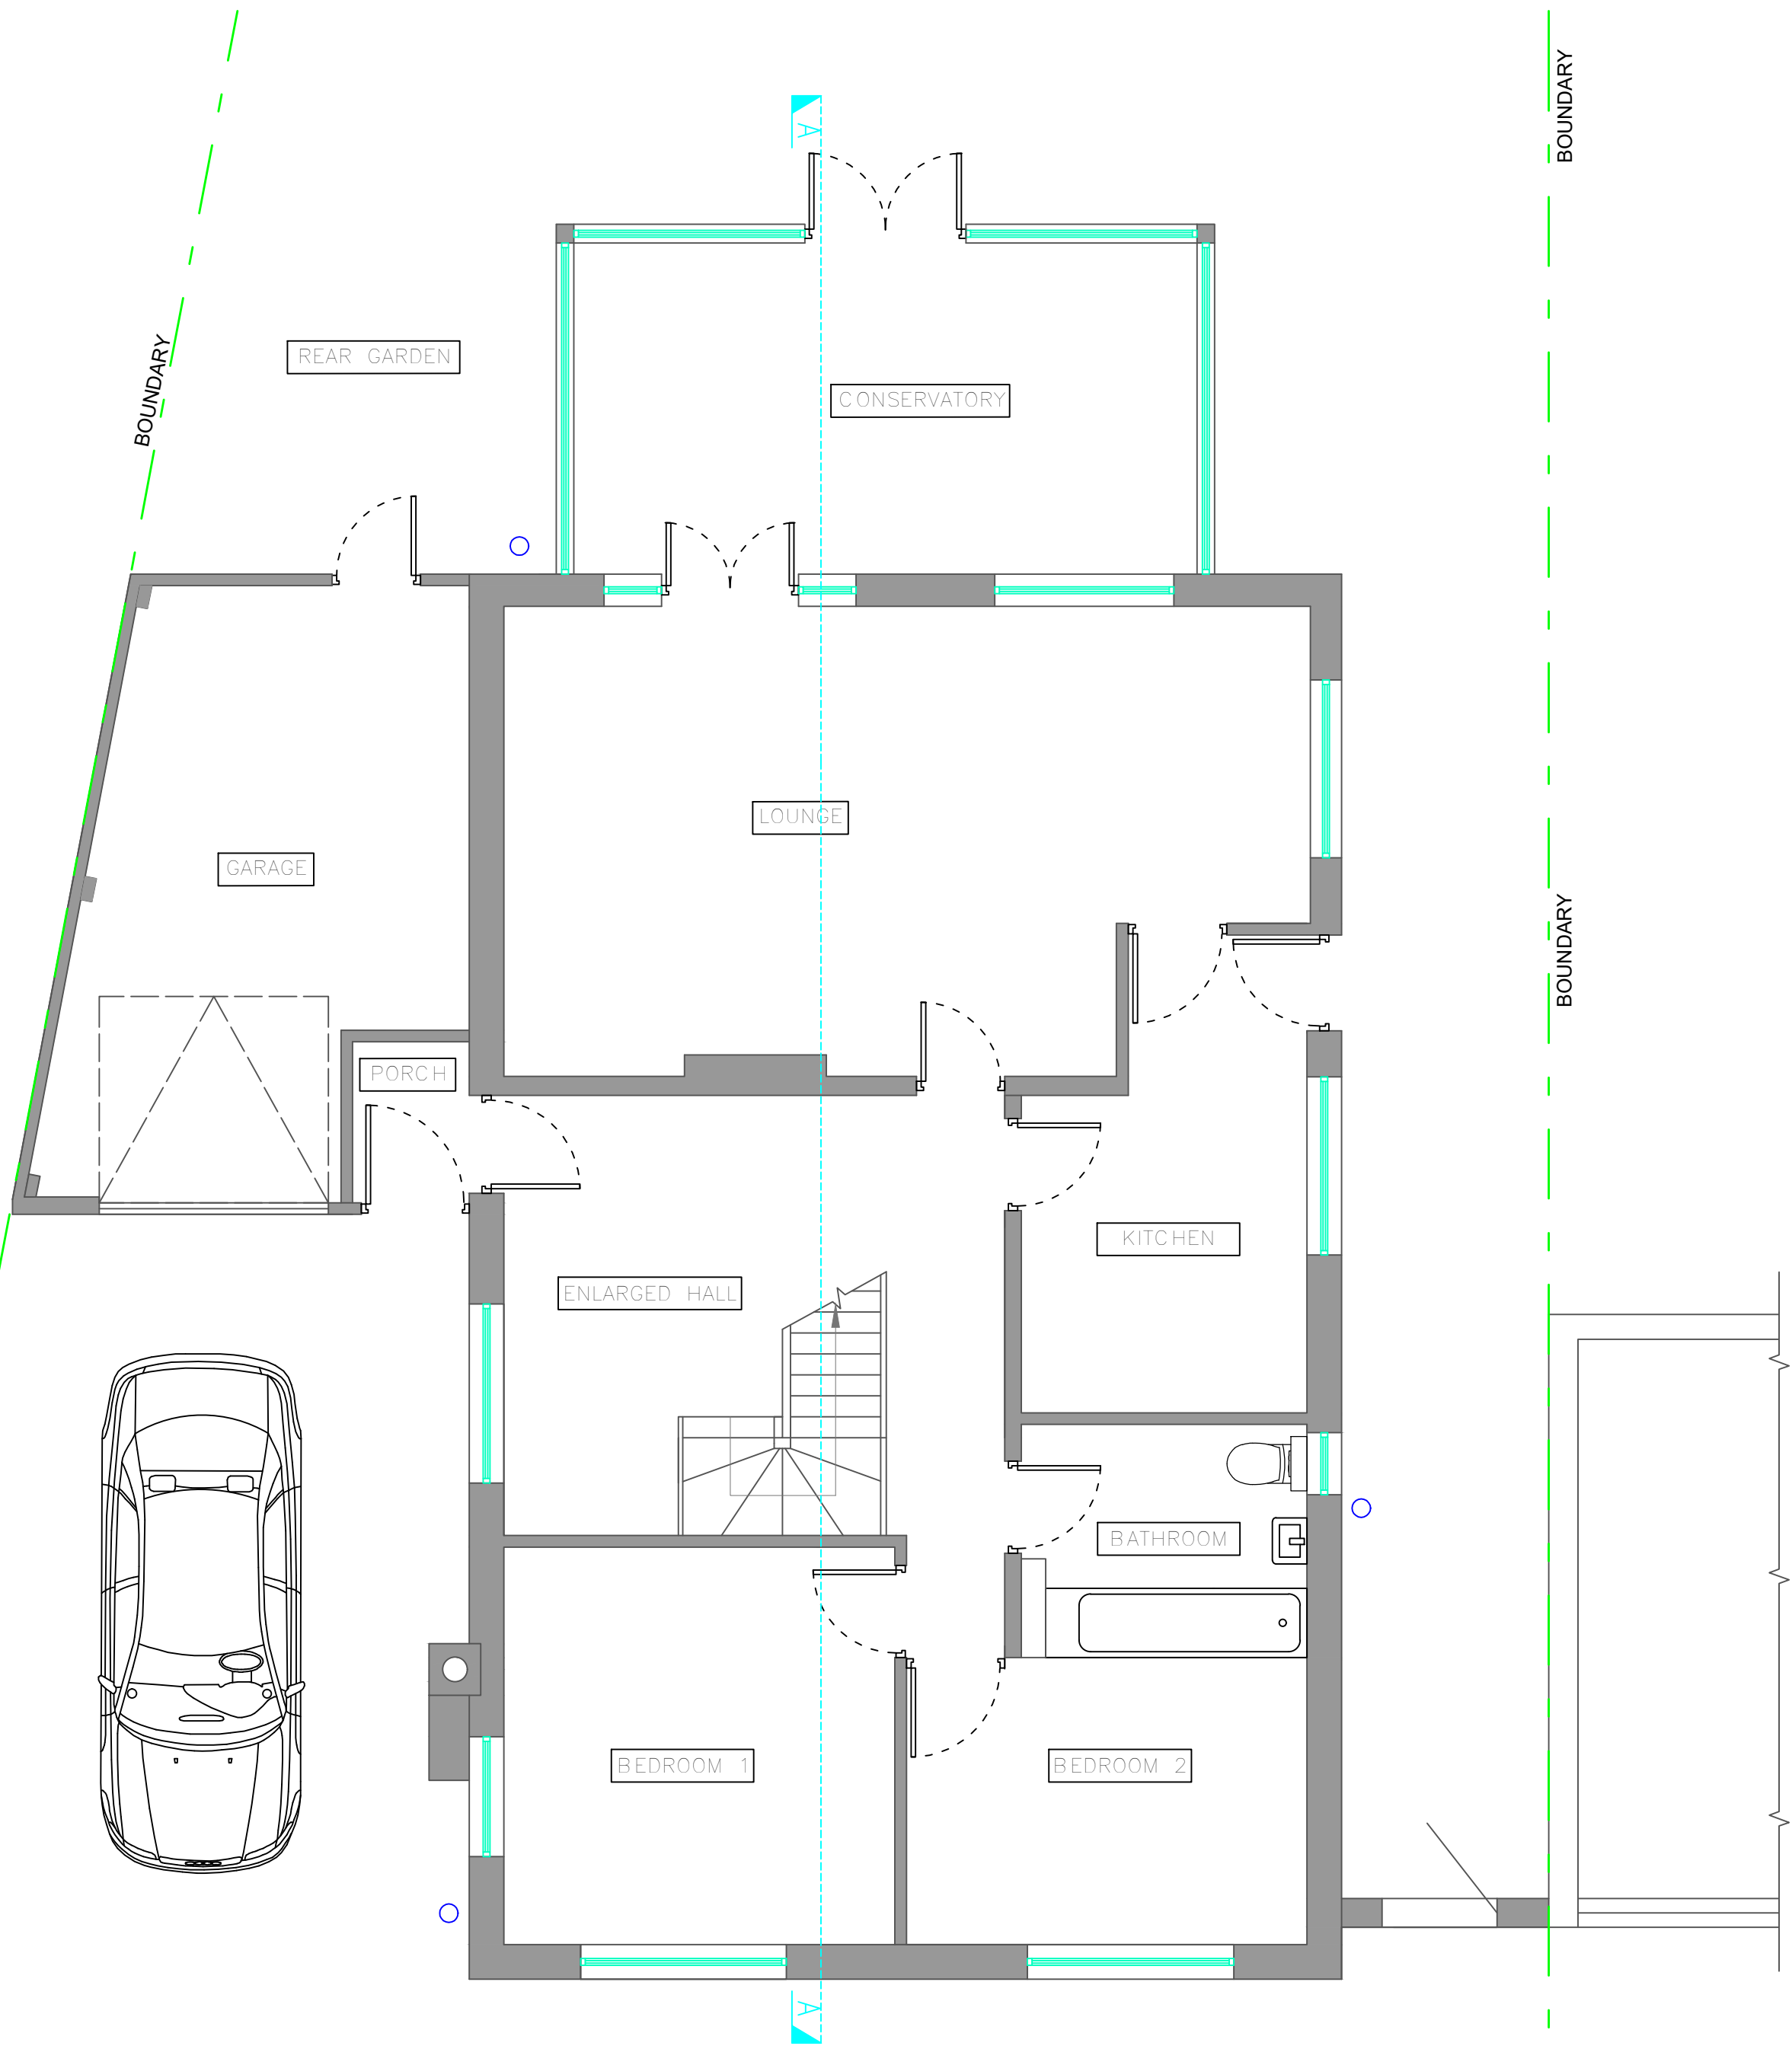

EXISTING PARKING FOR 4 CARS

GROUND FLOOR PLAN
AS EXISTING
(SCALE 1:50@A1)




REAR ELEVATION AS EXISTING
(SCALE 1:50@A1)



FRONT ELEVATION AS EXISTING
(SCALE 1:50@A1)

WALL KEY:	
	- EXISTING BRICK WALLS
	- NEW 140MM LIGHT WEIGHT BLOCK 7.3N
	- NEW TIMBER STUD PARTITION WALLS
	- 100MM NEW INSULATION
	- NEW 100MM DENSE BLOCKS 7.3N
	- NEW JOIST DIRECTIONS
	- EX'G JOIST DIRECTIONS
	- EX'G STEEL DIRECTIONS

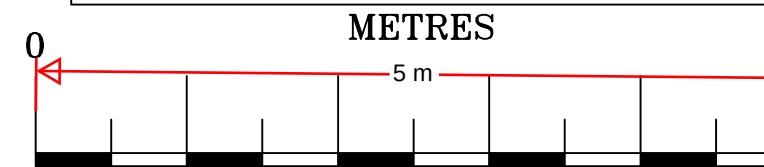

SCALE: 1:50 @ A1

THIS DRAWING IS THE PROPERTY OF
AR. DESIGN
AND MUST NOT BE COPIED OR REPRODUCED EXCEPT
WITH THEIR EXPRESS PERMISSION, NOR MAY THE DESIGN
OR ANY INFORMATION SHOWN THEREON
BE DISCLOSED TO ANY THIRD PARTY.
WE WILL NOT BE RESPONSIBLE FOR OTHER CONTRACTUAL
DIMENSIONS.
© THIS DRAWING IS COPYRIGHT

REV:	AMENDMENT:	BY:	DATE:
------	------------	-----	-------

TITLE:
ELEVATIONS AND GROUND FLOOR PLAN AS
EXISTING

SITE ADDRESS:

66 MILTON HALL ROAD, DA12 1QW

JOB No. 20101 CLIENT: DMITRIJUS ZATURSKIS

SCALE: 1:50 @ A1 DWG SHEET: A01

DWG No. A02 REV: -

DRAWN BY: AR DATE: 02/02/2022

APPROVED BY: *** DATE: **/**/****

ARCHITECTURE,
PLANNING &
ENGINEERING
EMAIL: AR.DESIGN@CONSTRUCTION@
GMAIL.COM
Tel: 074 2955-9396

