


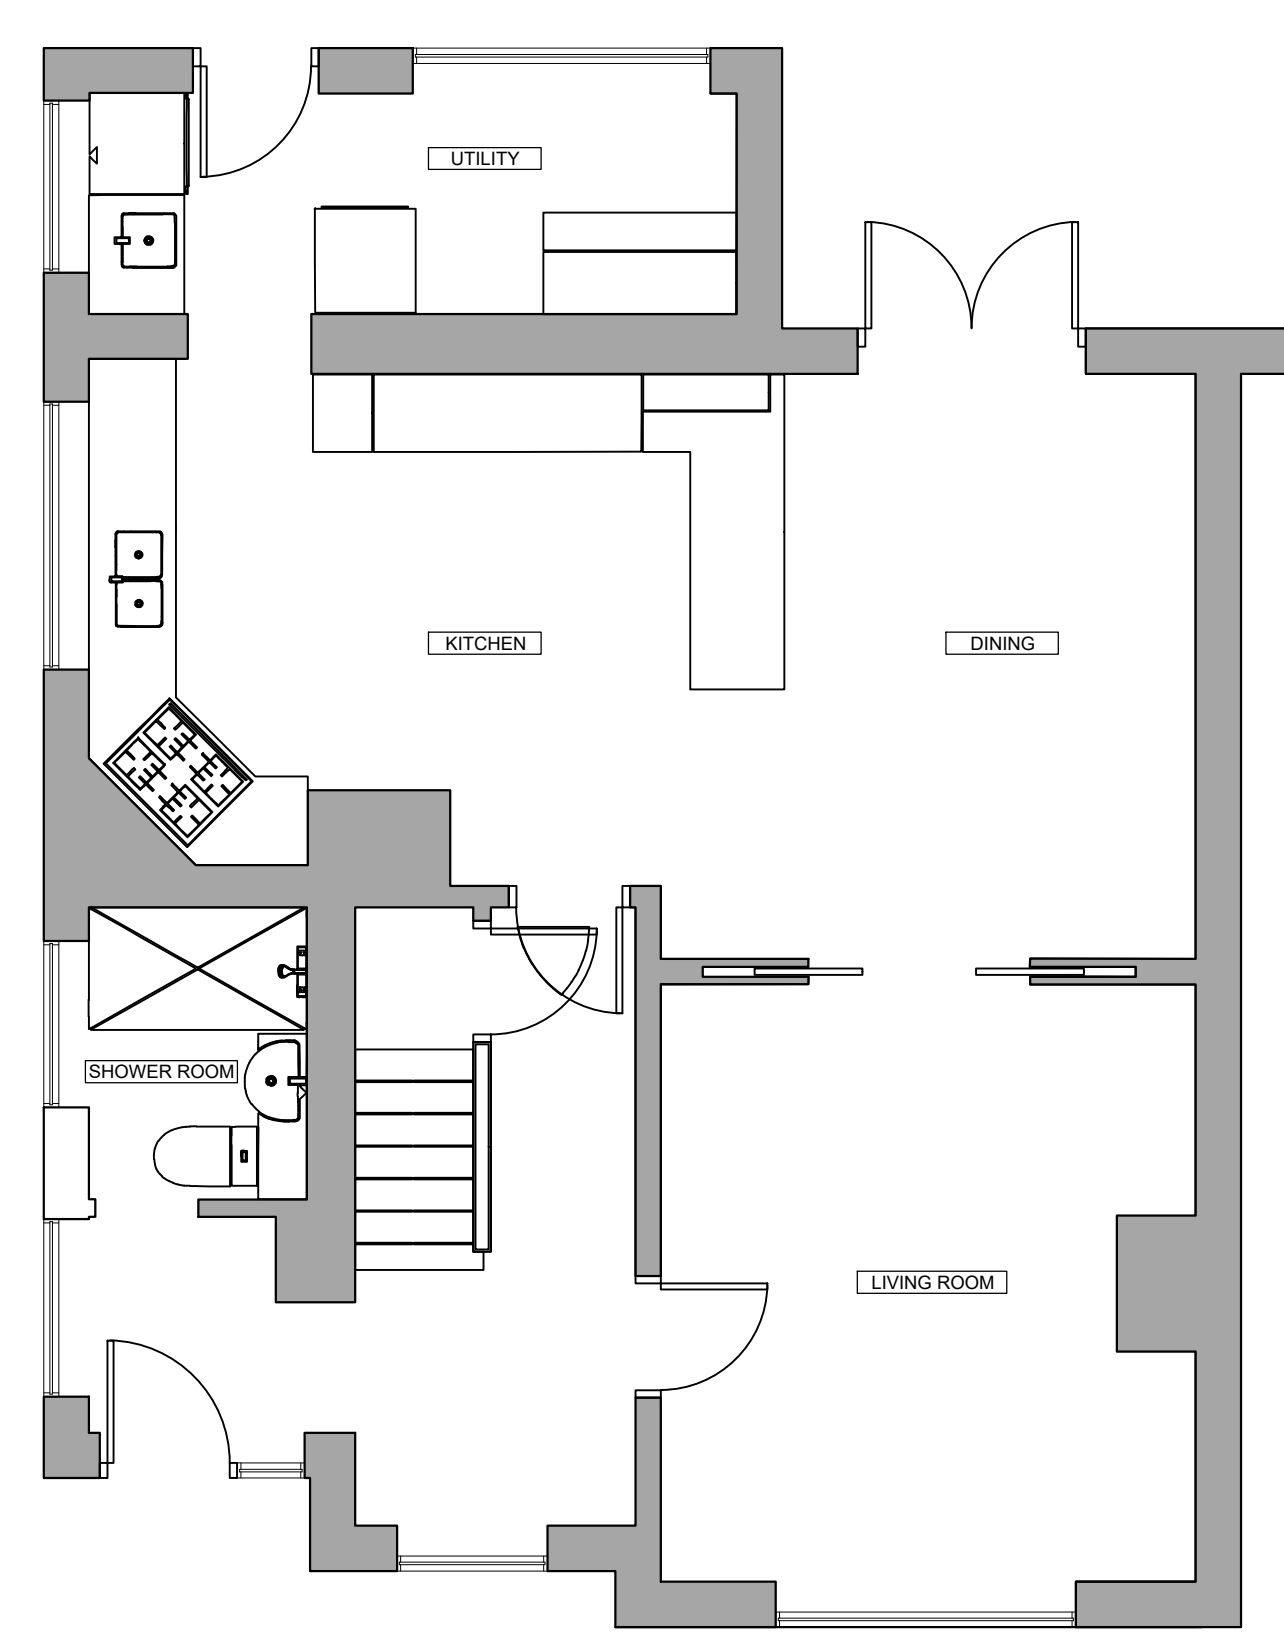


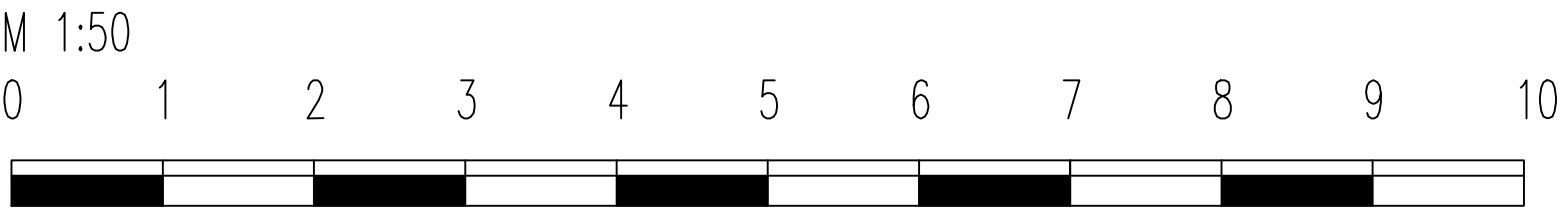

EXISTING GROUND FLOOR PLAN
Scale 1:50

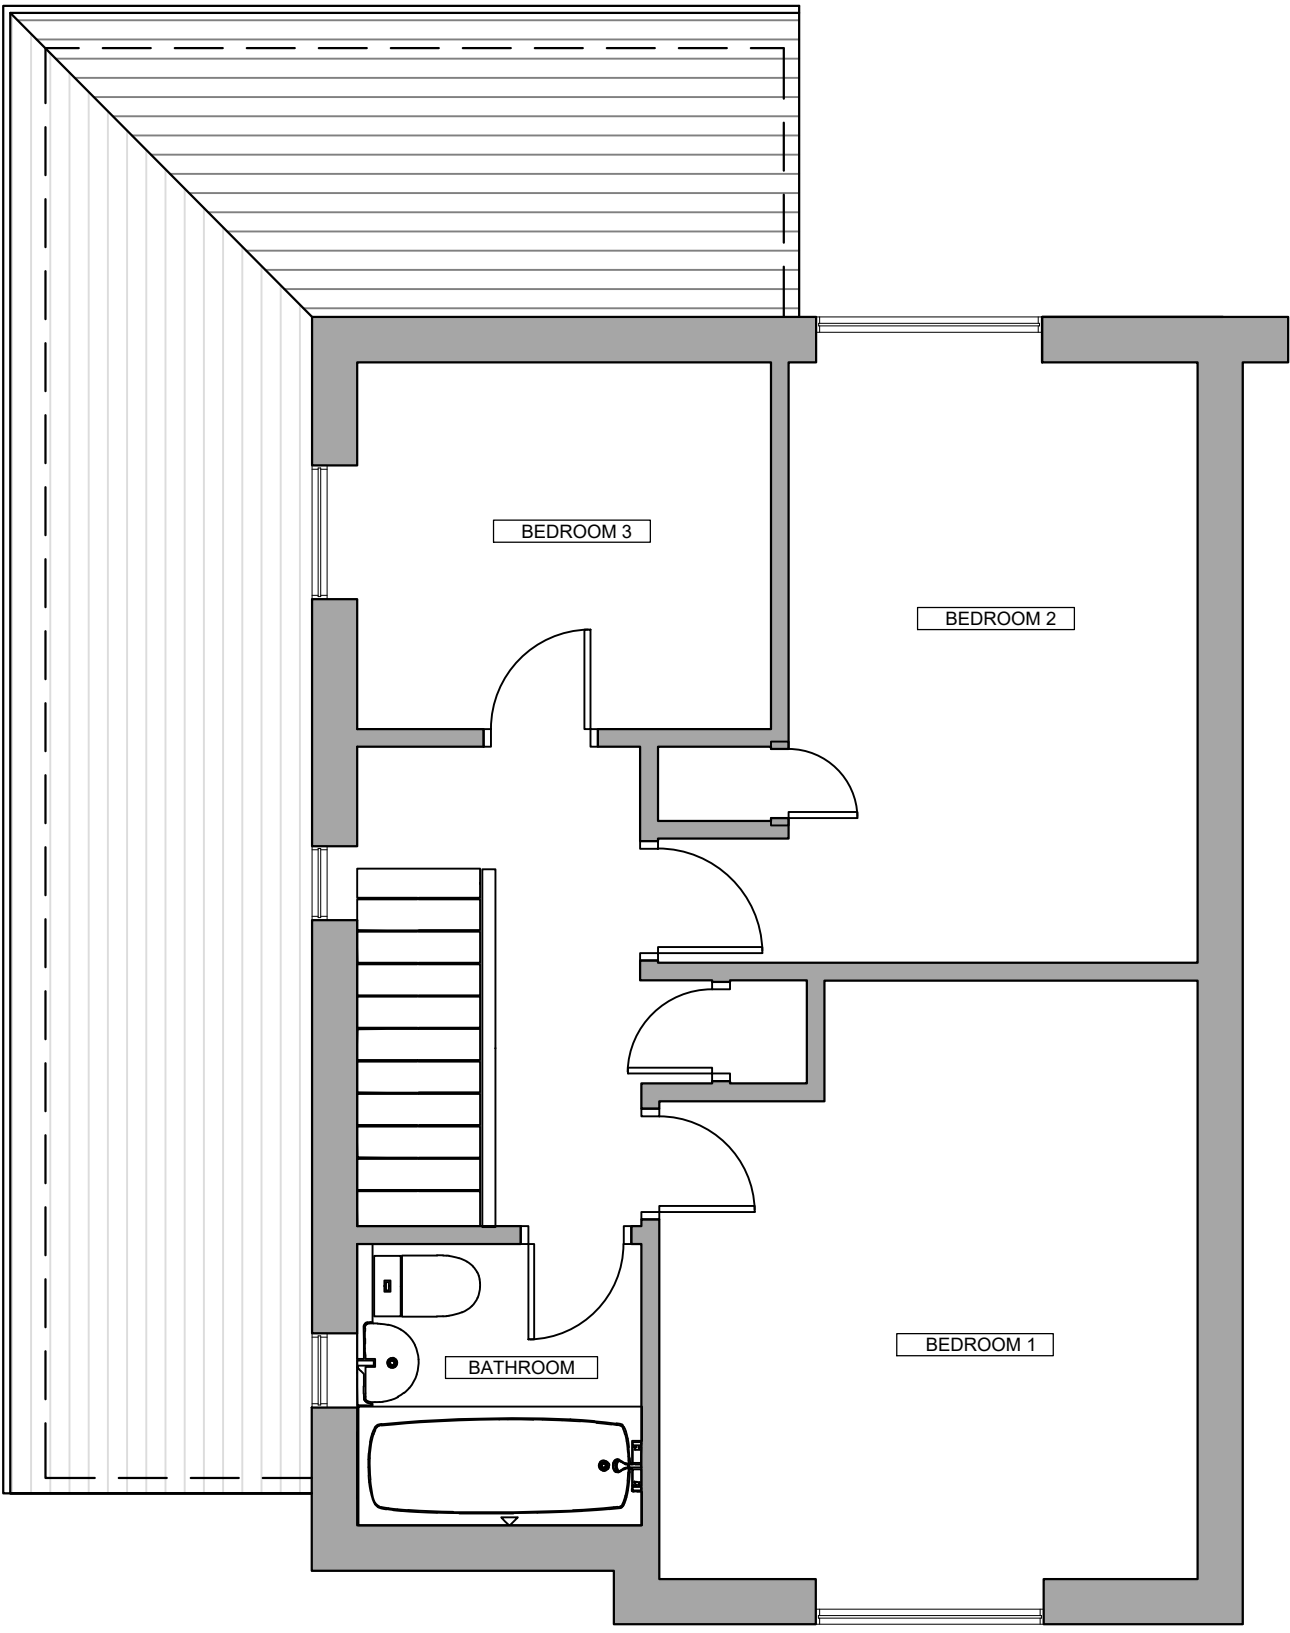

EXISTING FIRST FLOOR PLAN
Scale 1:50

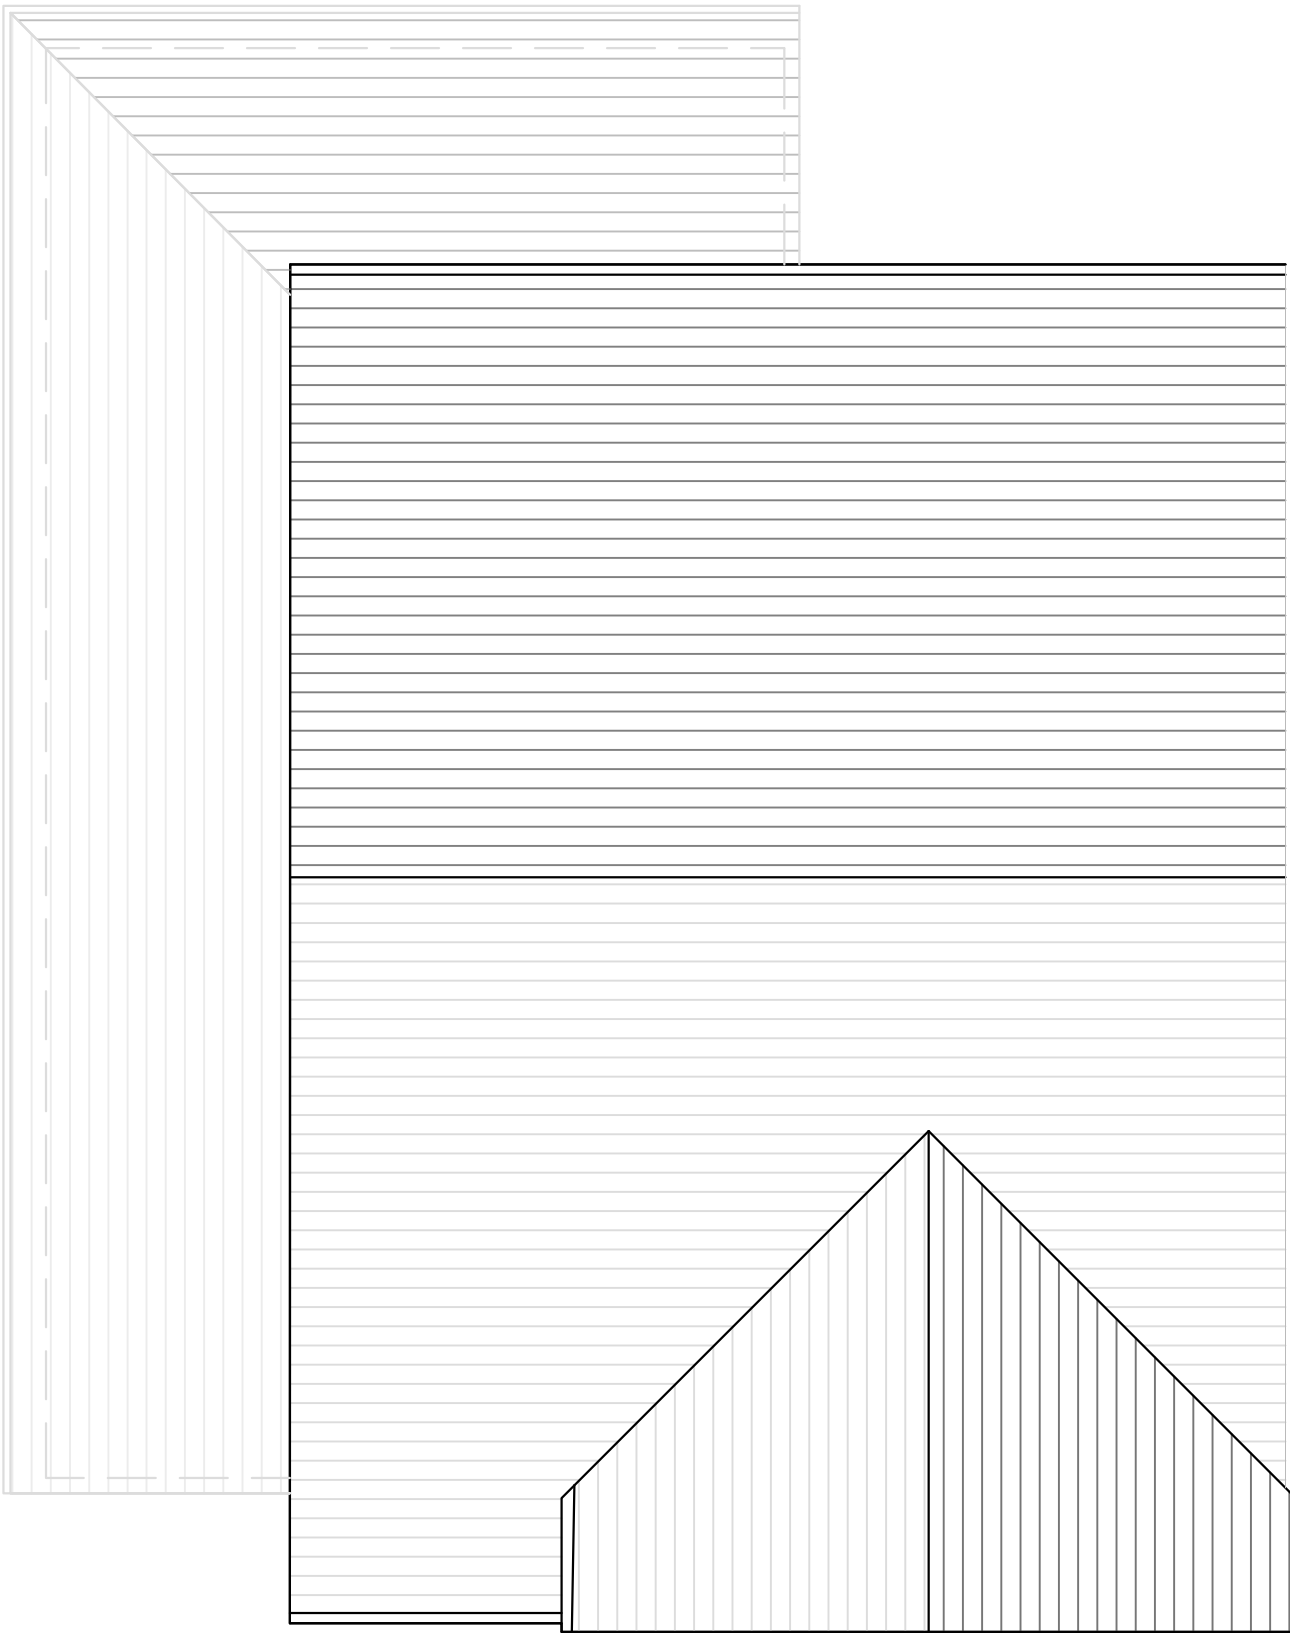

EXISTING ROOF FLOOR PLAN
Scale 1:50

IMPORTANT:	NOTES:
This drawing is the copyright and shall not be copied or reproduced without permission.	
Unless stated otherwise, all dimensions are in millimetres.	
Where applicable all dimensions shall be checked by the contractor onsite, prior to commencement of any works.	
This drawing shall be read inconjunction with all other drawings and the services specification document(s).	
All materials and workmanship shall conform with the relevant British & European Standards, Specifications and Codes of Practice	

rev	date	description		chkd
reference files				

status	PLANNING			
client				
project	45 Scrutton Fields, Sole Street, Cobham, Gravesend DA12 3AS			

PHA

Philip Holley Architects

+44 (0) 77 3858 2136

Email philipjamesholley@gmail.com

drawing title				
EXISTING PLANS				
drawn	engineer	approved	date	
-	-	-	19.12.23	
scale				
1:50 @ A1				
drawing number				revision
PHA-PL-002				-