


Proposed Plans and Elevations




Ground Floor

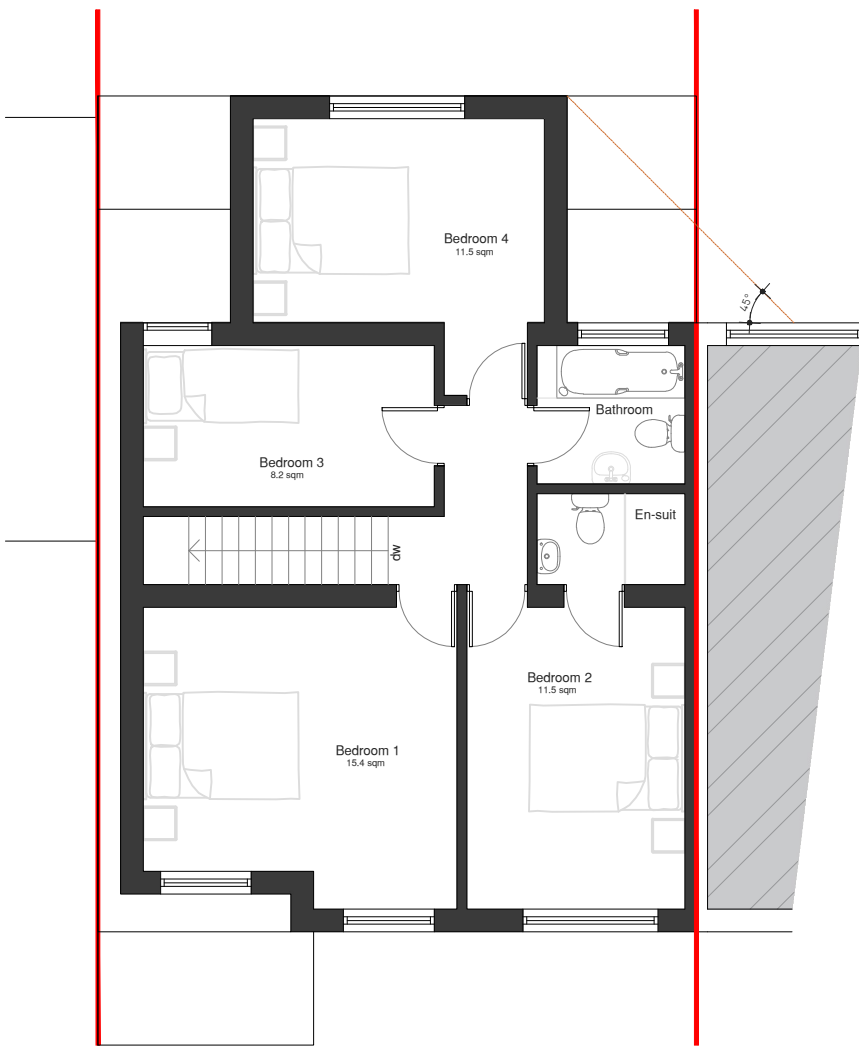

First Floor




Front Elevation (South)

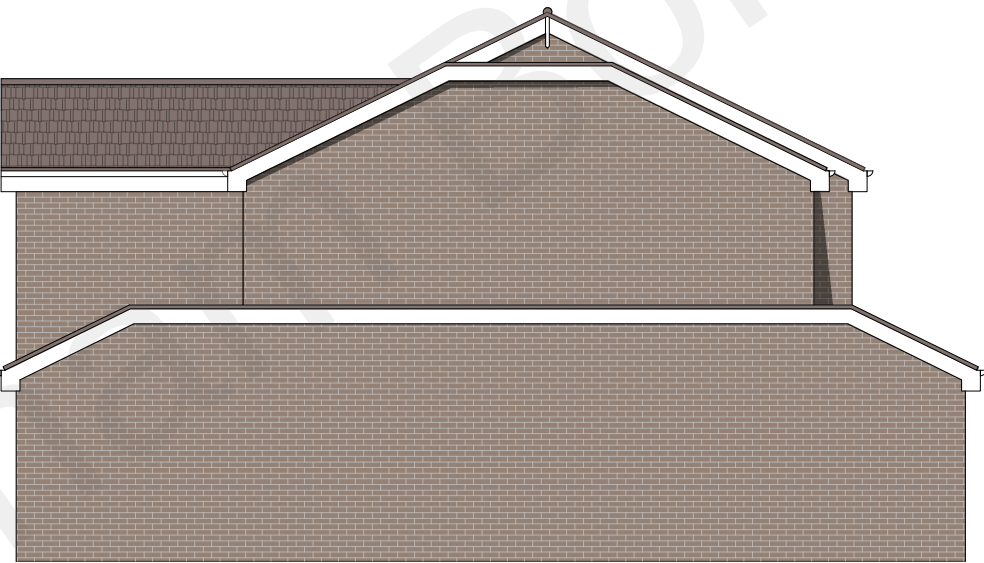

Side Elevation (West)




Rear Elevation (North)

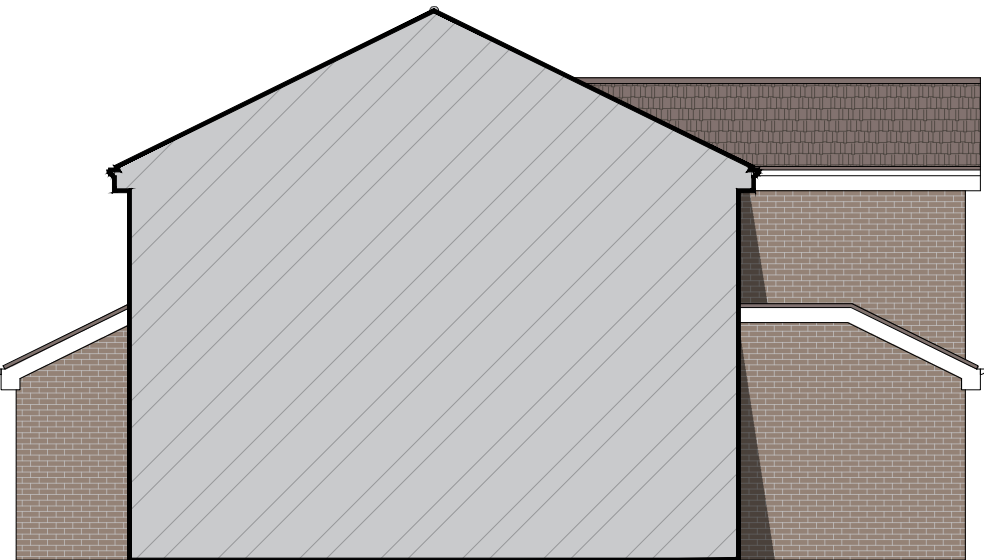

Side Elevation (East)

Proposed Block Plan

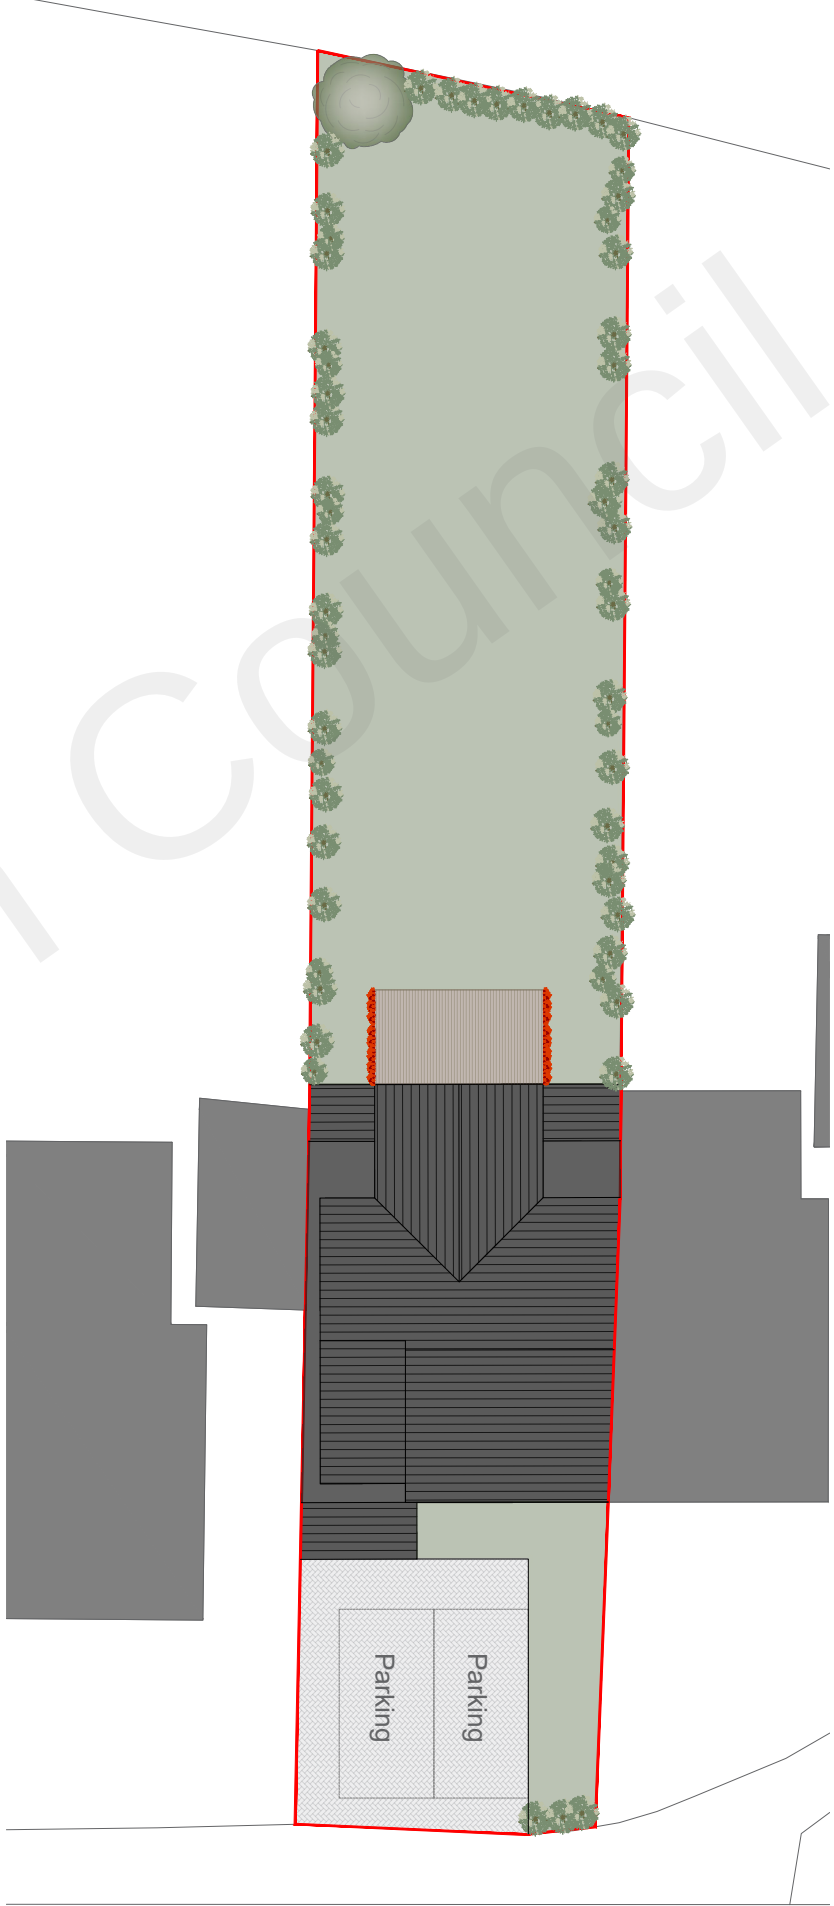

- Notes:
- Do not scale from this drawing.
 - All dimensions to be verified on site and is in mm.
 - Builder to verify all dimensions, heights and levels prior to commencement of work.
 - All documents shall be checked to ensure that they are compatible by the contractor before construction commences. In the event of apparent ambiguity or contradiction the engineer and/ or architect shall be notified immediately.
 - The contractor in preparing his estimate shall visit the site and acquaint himself with the problems involved.
 - The contractor shall issue all statutory notices to the local Authority during progress and completion of works.



REV:	DESCRIPTION:	BY:	DATE:
A	-	-	-/-/-

STATUS: PLANNING

BARRON EDWARDS STERLING

Whitehall Place
47 The Terrace,
Gravesend, Kent
DA12 2DL
01474 247 787
info@barronedwards.co.uk
www.barronedwards.co.uk

SITE: 5 Lake Drive
Higham
Rochester
ME3 7LZ

TITLE: Proposed Floor Plans
Proposed Elevations
Proposed Block Plan

SCALE AT A0: 1:100/1:200	DATE: 25.11.2021	DRAWN: SR/AM
PROJECT NO: 211101-A	DRAWING NO: 002	REVISION: A