

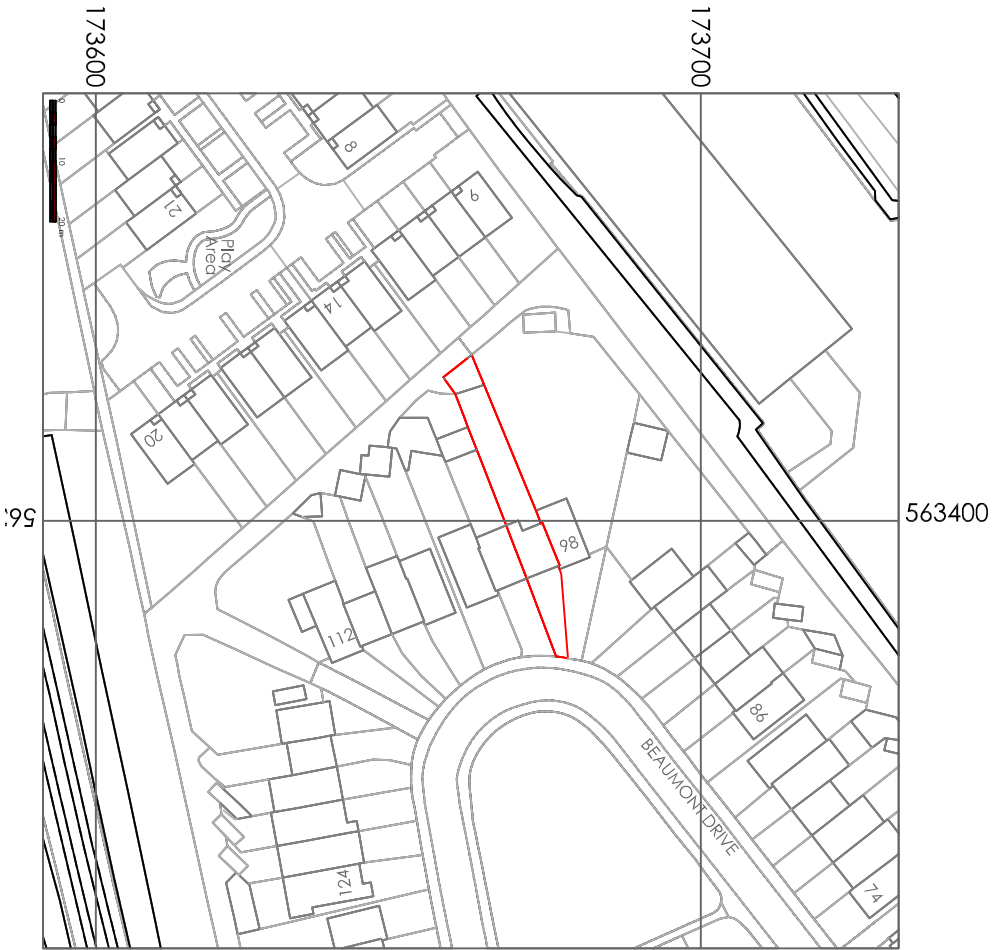


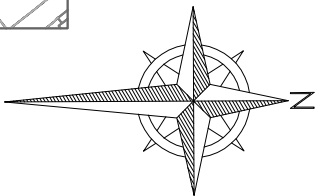

SITE MAP 1 : 1 250

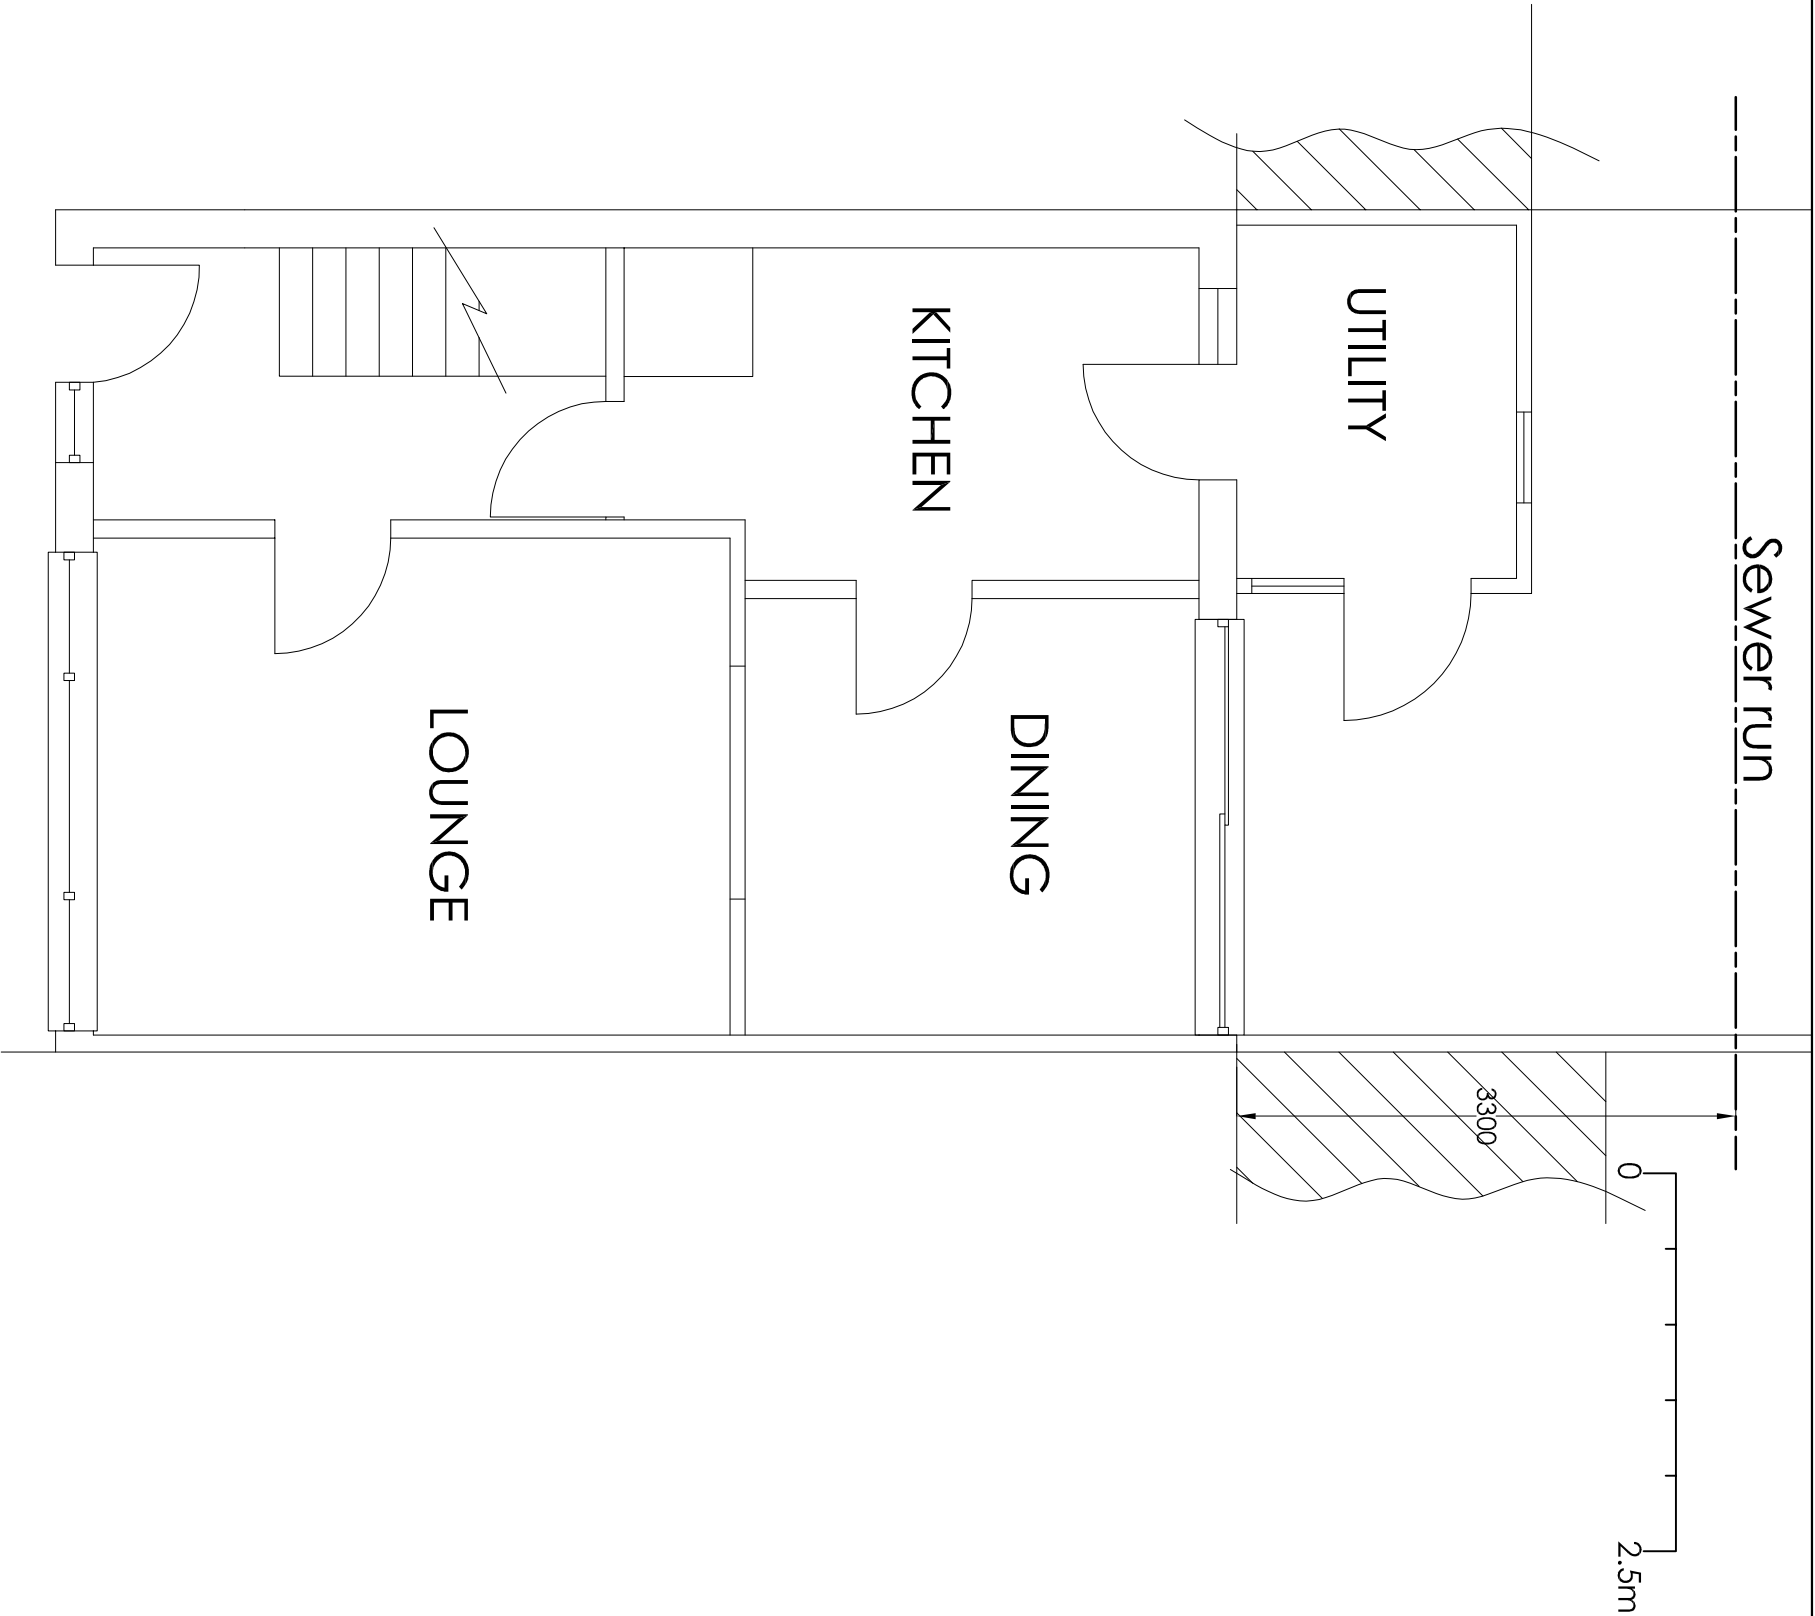

GROUND FLOOR PLAN Scale 1 : 50

Project

Mr Onkar Singh 100 Beaumont Drive Northfleet Kent  
Single Storey Rear Extension

Drawing Title

Site Map & Existing Ground Plan

**H S Channa**

PICAROONS MAIDSTONE ROAD PLATT KENT TN15 8LB  
Tel / Fax: 01732 605759 E-mail: [hbchanna@tiscali.co.uk](mailto:hbchanna@tiscali.co.uk)

| Drawn | Date   | Scale       | Drawing No.   |
|-------|--------|-------------|---------------|
| HC    | May 23 | 1:1250 1:50 | 1 00BD/A3/O 1 |