

GENERAL NOTES



Do not scale drawings. All written dimensions must be checked on site before work commences on site or in shop. Figured dimensions take preference over those scaled. Discrepancies, where identified, must be reported immediately.

All work must be carried out in accordance with the Building Regulations and to the satisfaction of the Local Authority.

0 2 4 m

1:50 @ A1

1:100 @ A3

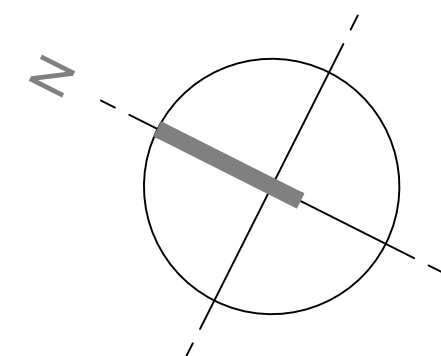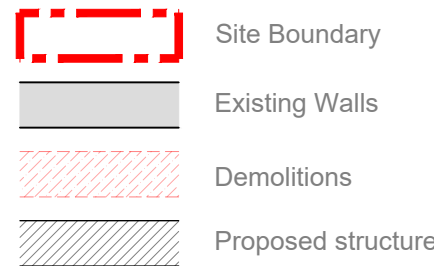

Existing Area Schedule:

57 Sun Lane:	
Ground Floor:	42.90 m ²
First Floor:	29.47 m ²
Second Floor:	24.76 m ²
Total:	97.13 m ²

01.06.23 Issued for Planning
REV | ISSUE DATE | REVISION NOTES

TECHNICAL DESIGN LTD
152 Fifth Avenue, London, W10 4DU

shane.thomson@live.co.uk
07770 762 566

STATUS

PLANNING

CLIENT

Aberforth Development Limited

PROJECT

57 Sun Lane,
Gravesend DA12 5HQ

DRAWING TITLE

General Arrangement Plans
- As Existing

SCALE
1:50 @ A1 (1:100 @ A3)

DATE
June 2023

JOB NO.


032

DWG NO.

(01)200

REV.

-

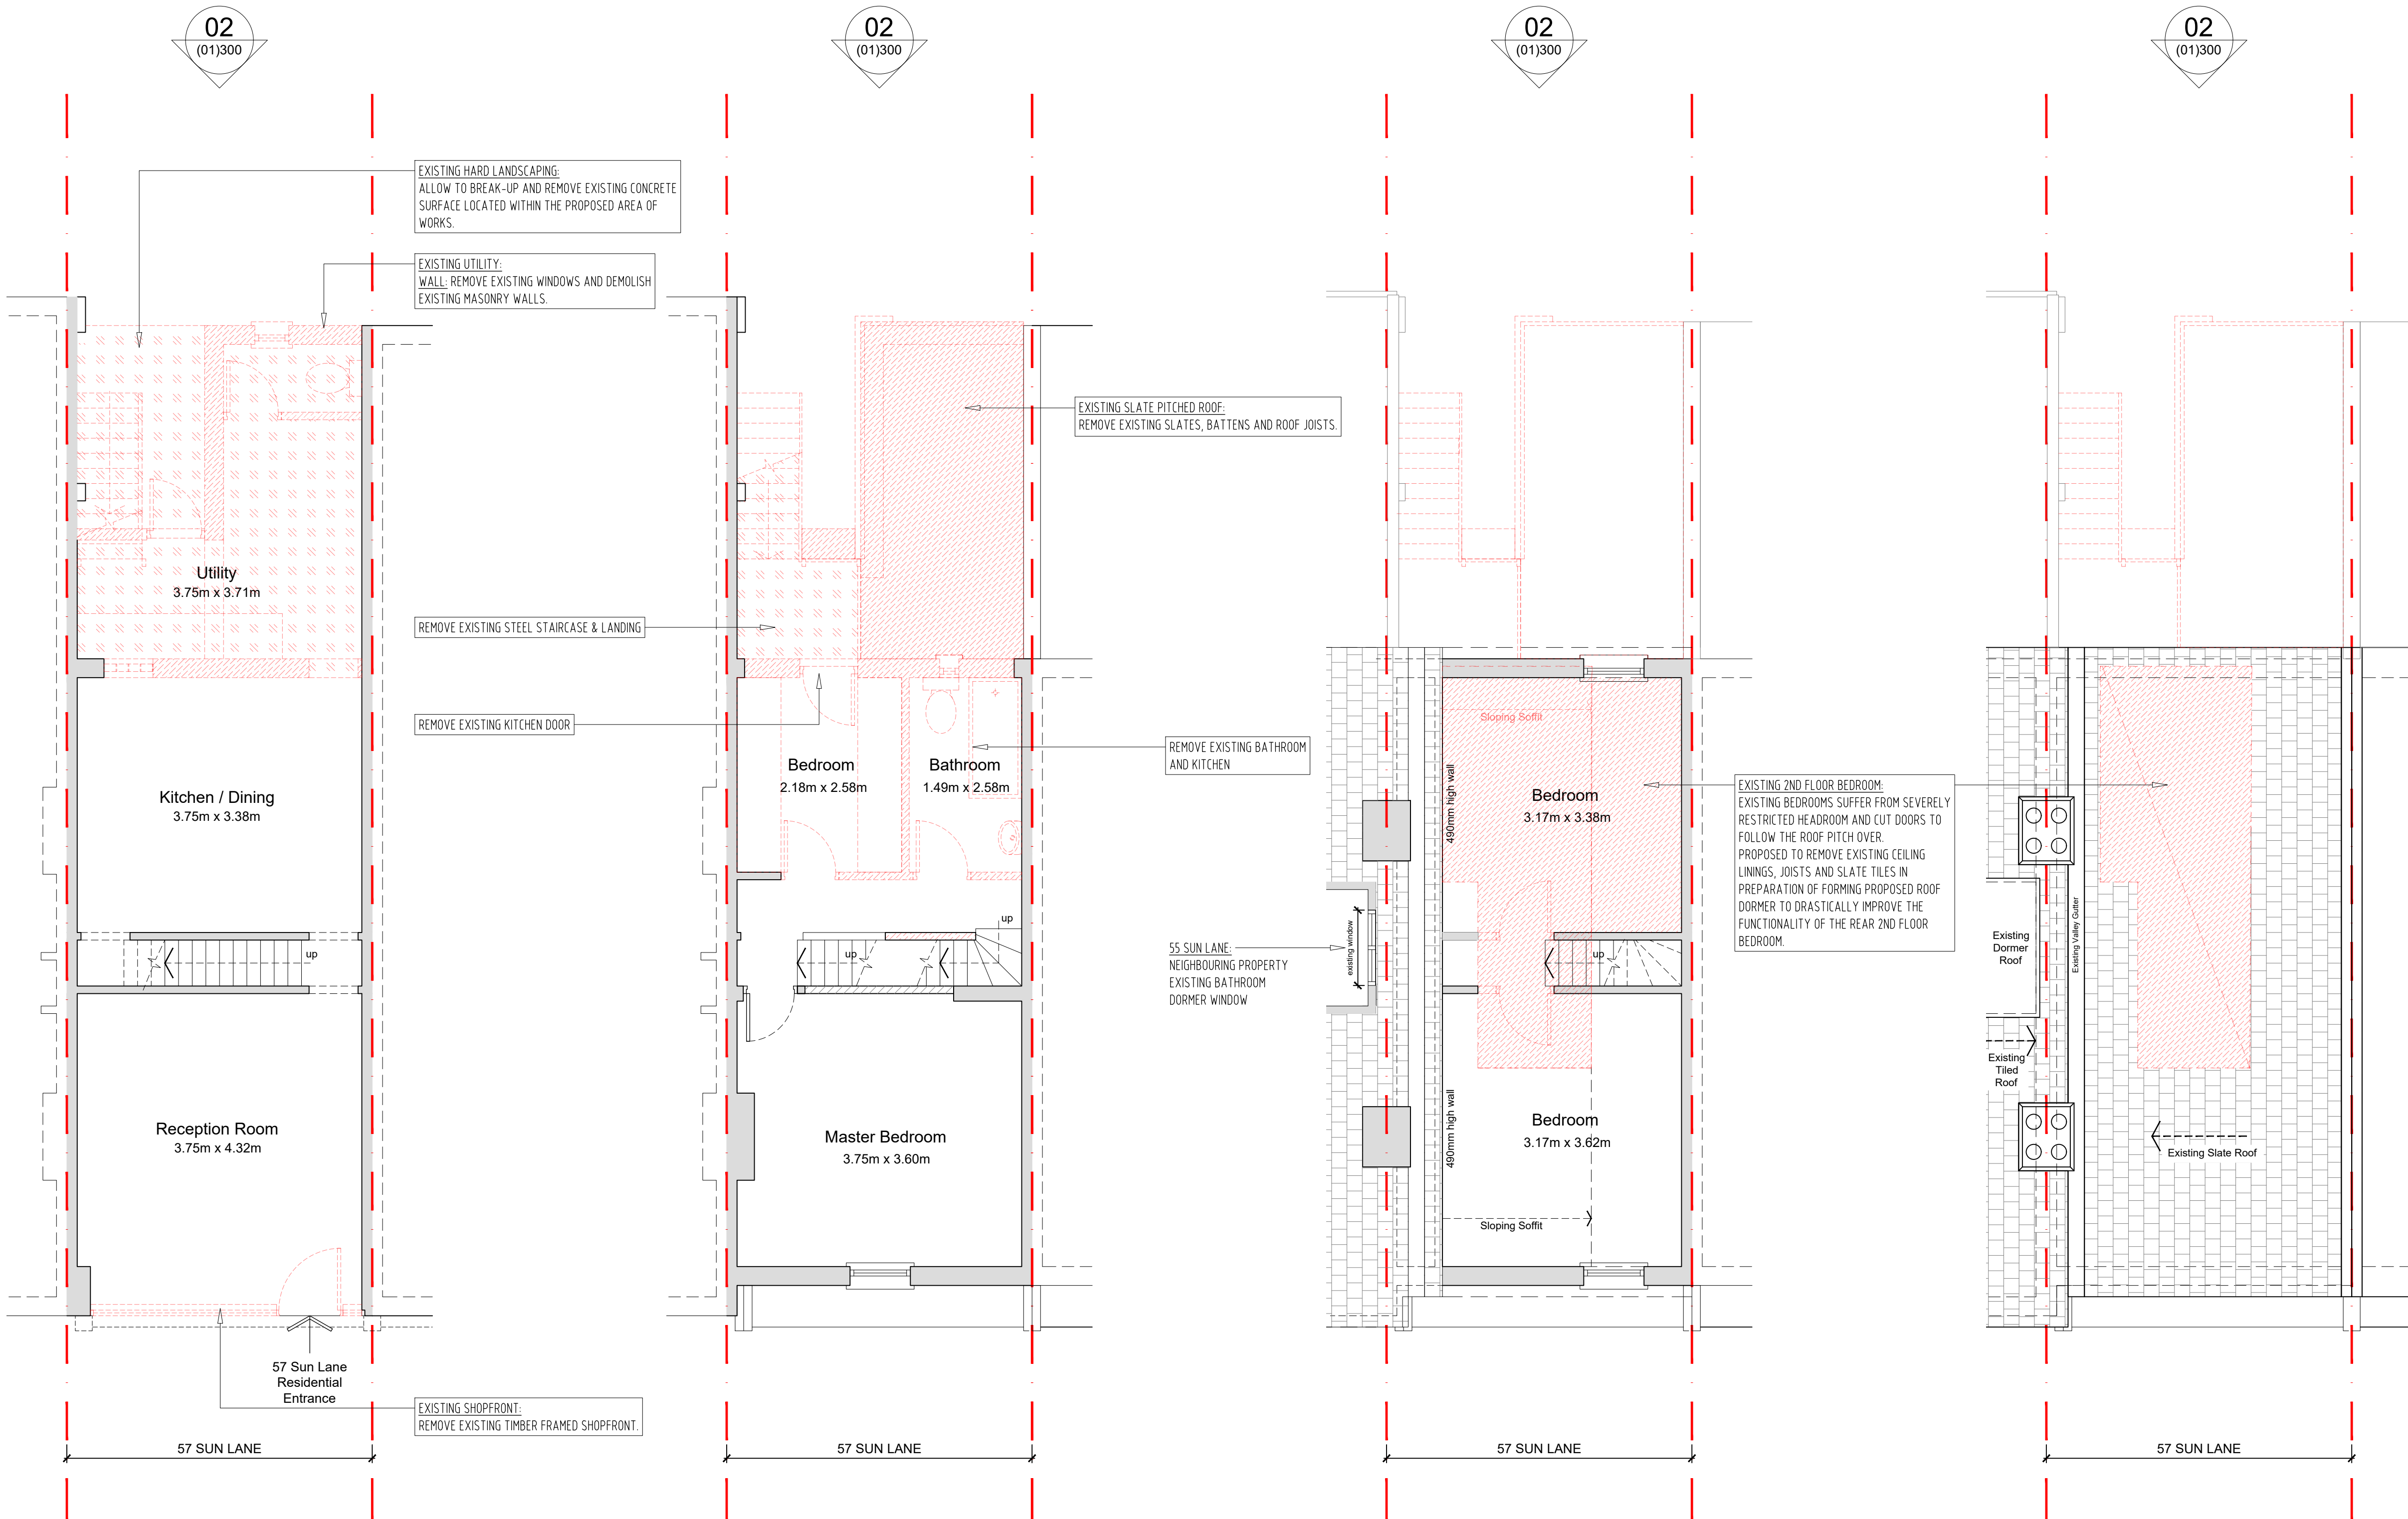

01 (01)200 Ground Floor Plan - As Existing 1:50

02 (01)200 First Floor Plan - As Existing 1:50

03 (01)200 Second Floor Plan - As Existing 1:50

04 (01)200 Roof Plan - As Existing 1:50