

GENERAL NOTES


Do not scale drawings. All written dimensions must be checked on site before work commences on site or in shop. Figured dimensions take preference over those scaled. Discrepancies, where identified, must be reported immediately.

All work must be carried out in accordance with the Building Regulations and to the satisfaction of the Local Authority.

0 2 4 m

1:50 @ A1
1:100 @ A3

Site Boundary
Existing Walls
Demolitions
Proposed structure

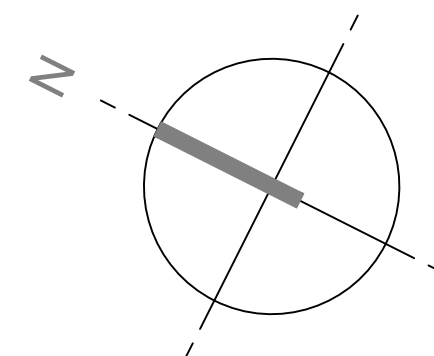

Proposed Area Schedule:

57 Sun Lane:	
Ground Floor:	47.50 m ²
First Floor:	47.50 m ²
Second Floor:	22.40 m ²
Total:	117.40 m ²

01.06.23 Issued for Planning
REV.1 ISSUE DATE REVISION NOTES

TECHNICAL DESIGN LTD
152 Fifth Avenue, London, W10 4DU

shane.thomson@live.co.uk
07770 762 566

STATUS

PLANNING

CLIENT

Aberforth Development Limited

PROJECT

**57 Sun Lane,
Gravesend DA12 5HQ**

DRAWING TITLE

**General Arrangement Plans
- As Proposed**

SCALE
1:50 @ A1 (1:100 @ A3)

DATE
June 2023

JOB NO.


032

DWG NO.

(01)600

REV.

-

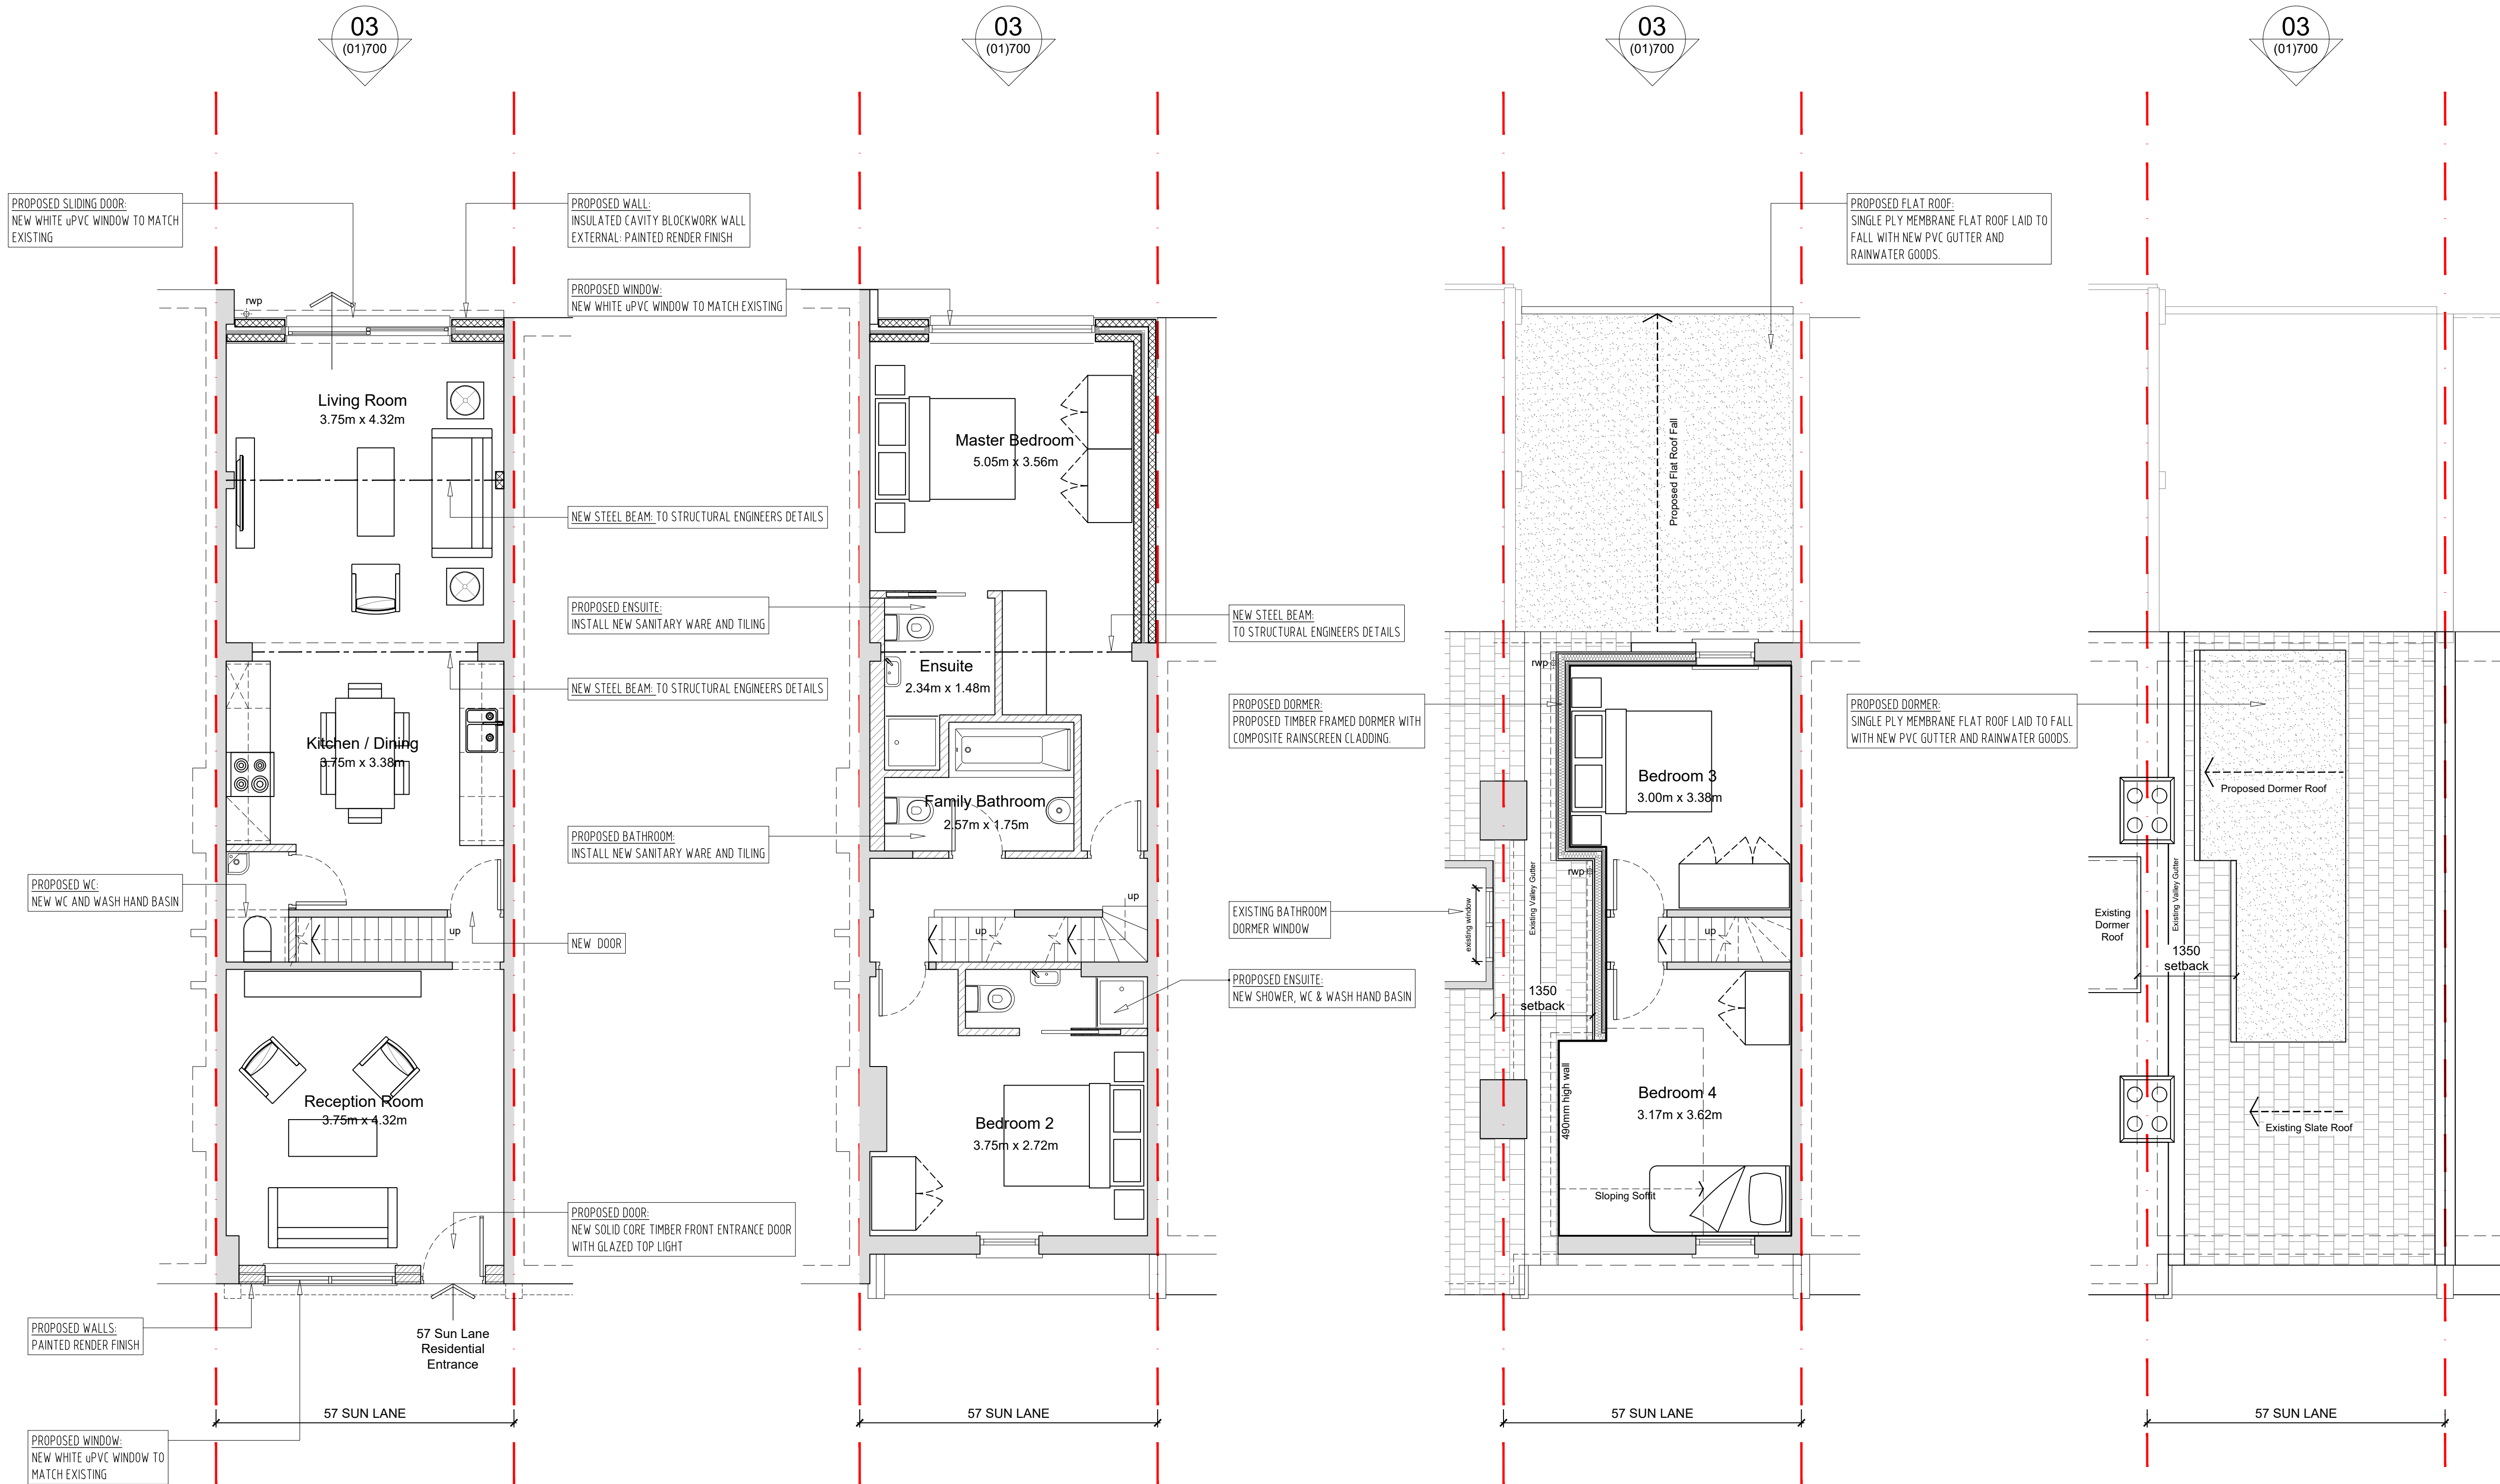

01
(01)600

Ground Floor Plan - As Proposed

1:50

02
(01)600

First Floor Plan - As Proposed

1:50

03
(01)600

Second Floor Plan - As Proposed

1:50

04
(01)600

Roof Plan - As Proposed

1:50