




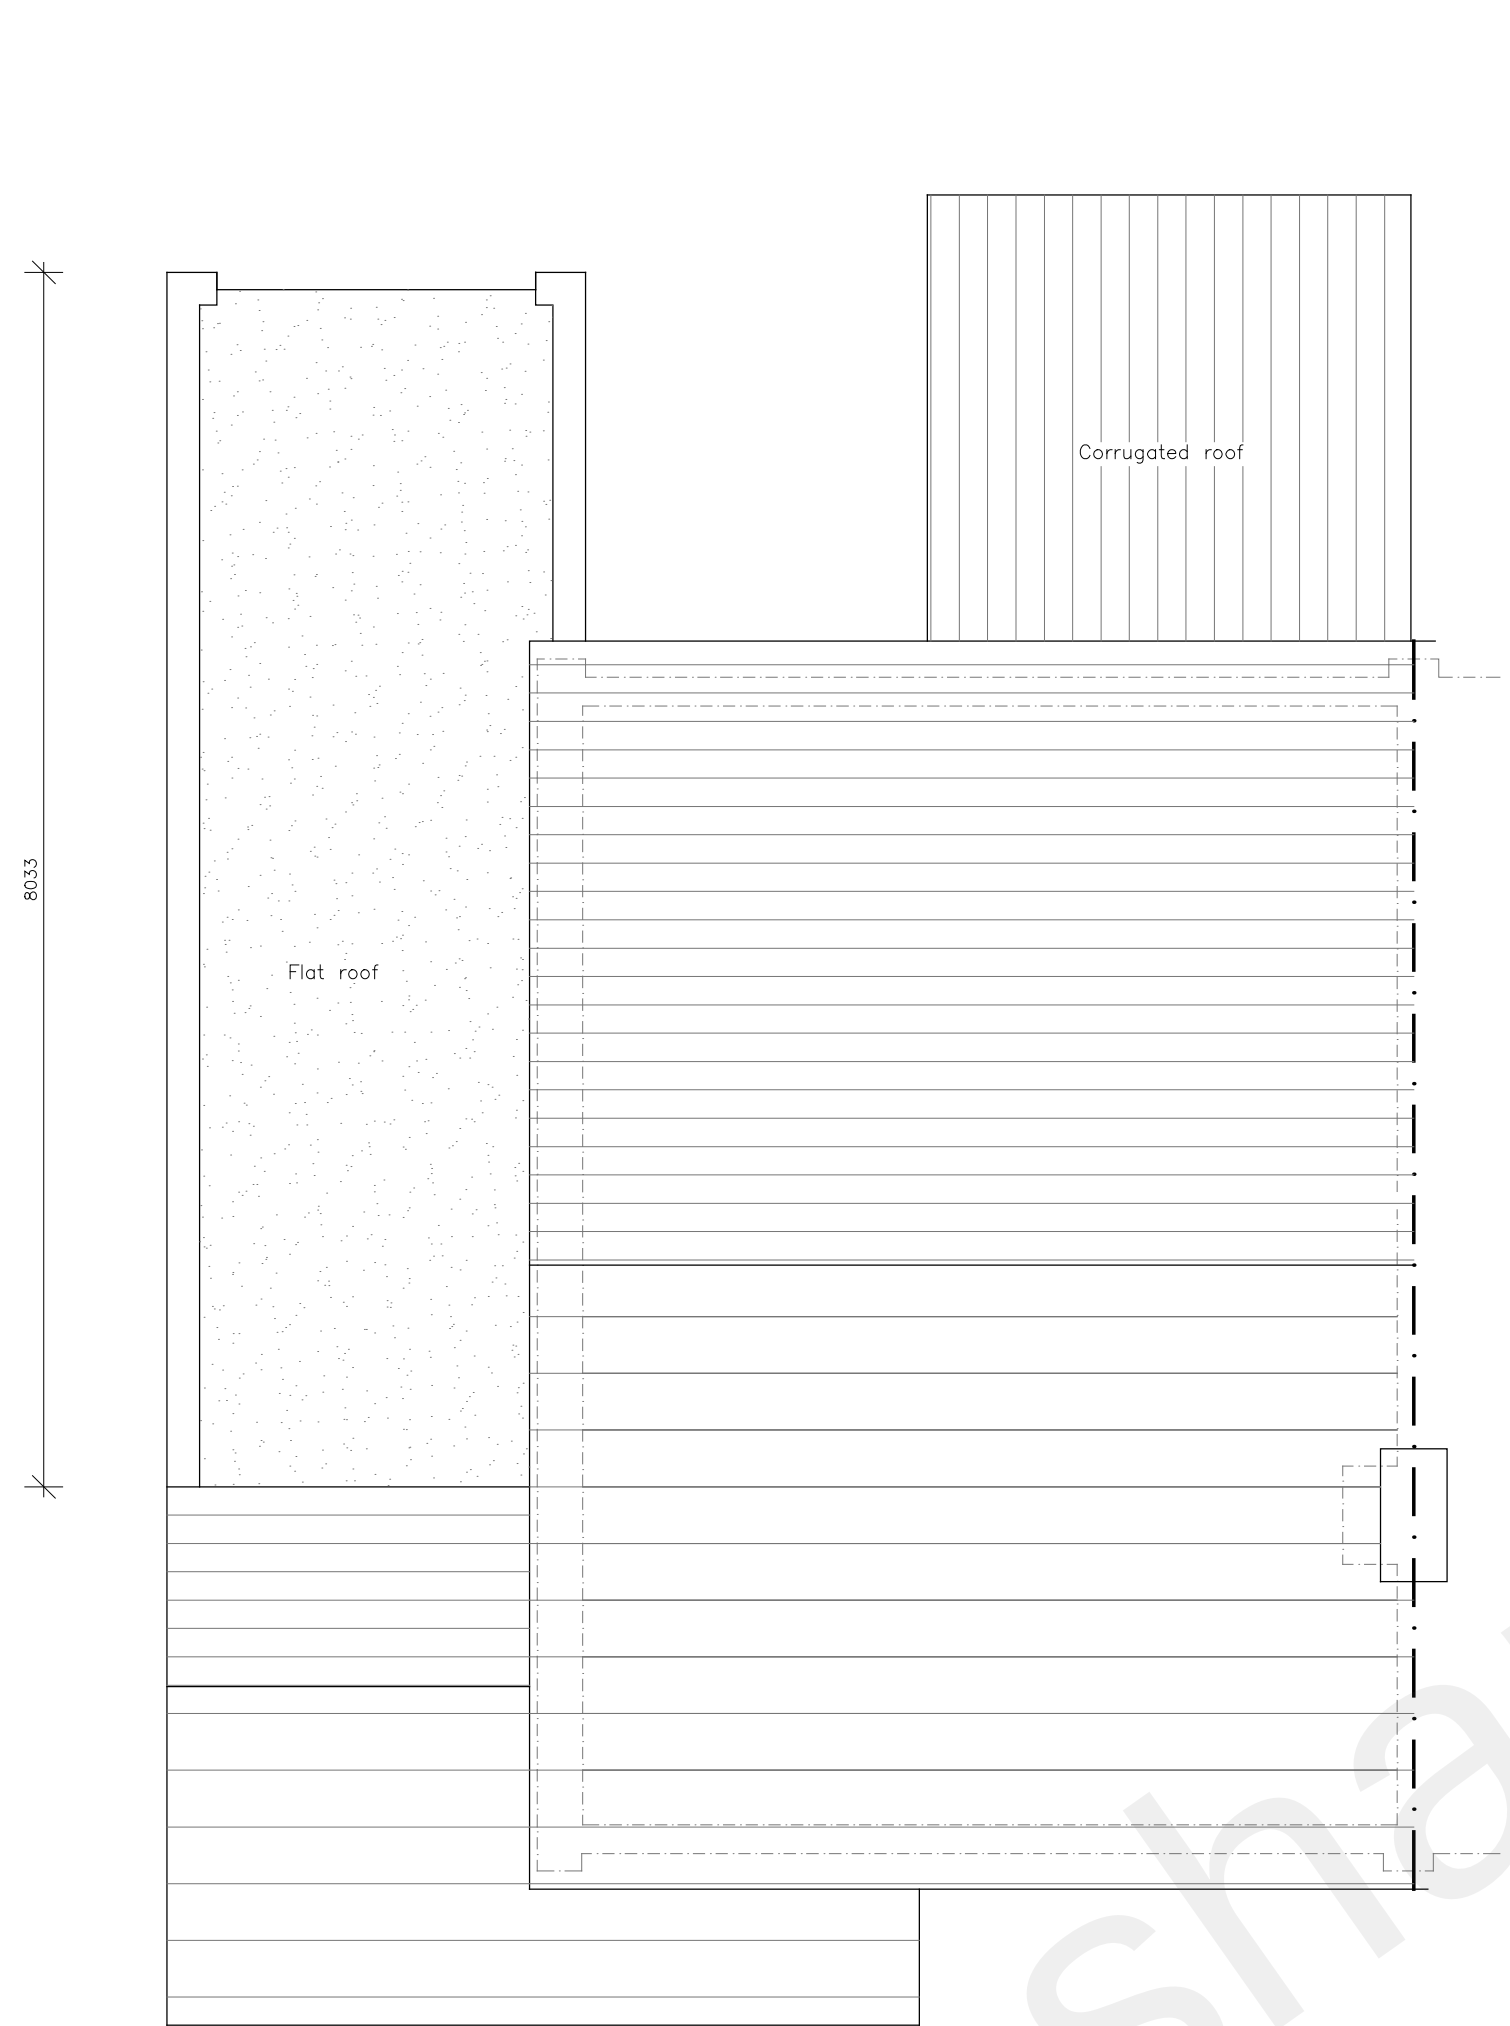

Roof Plan....existing

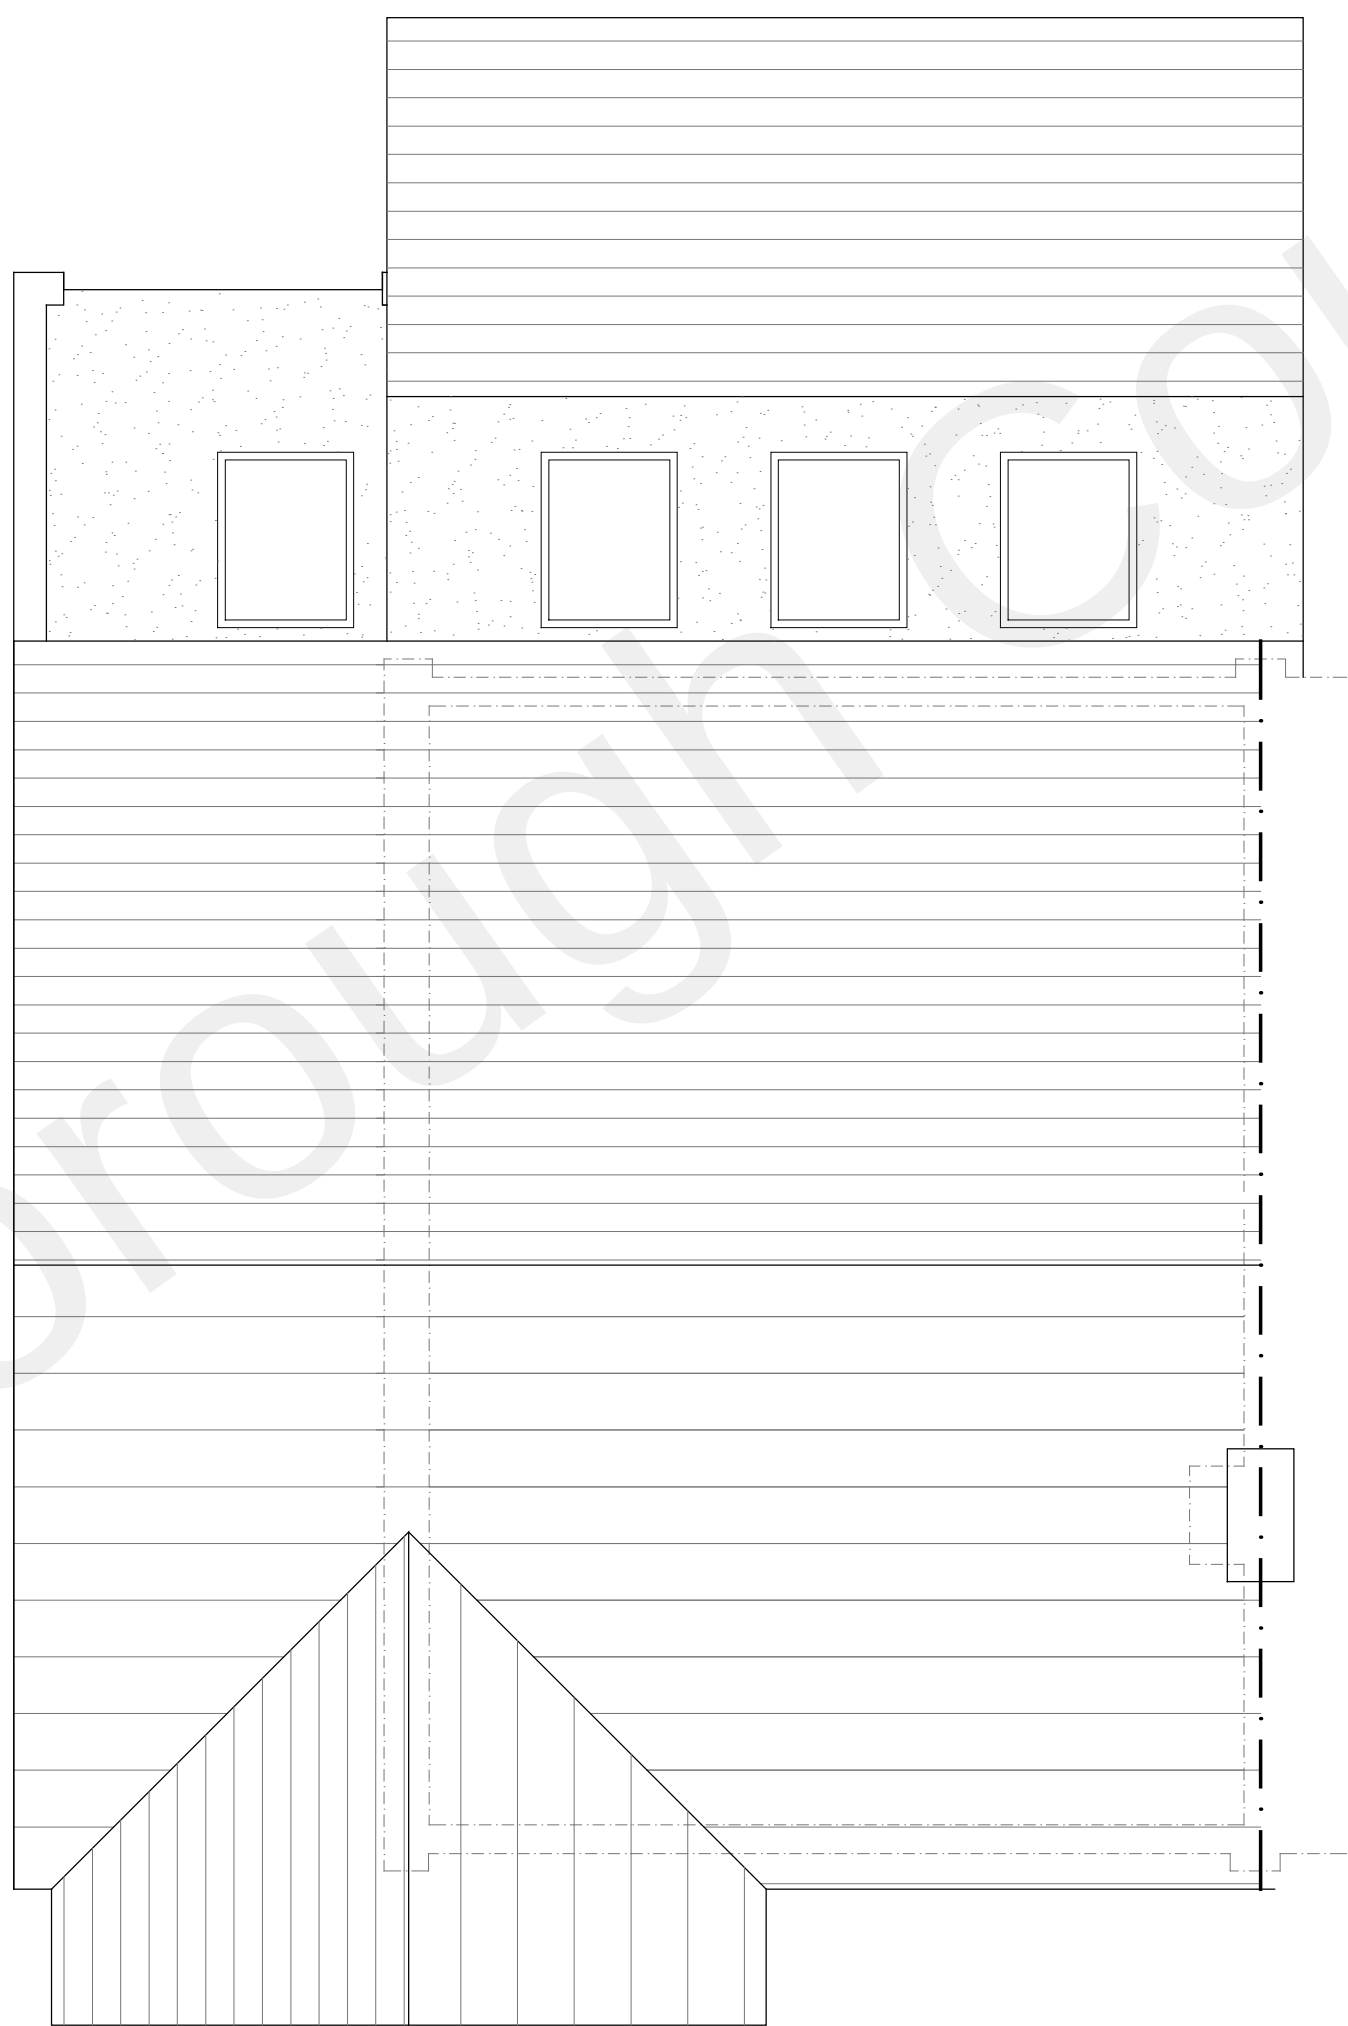

Roof Plan....proposed

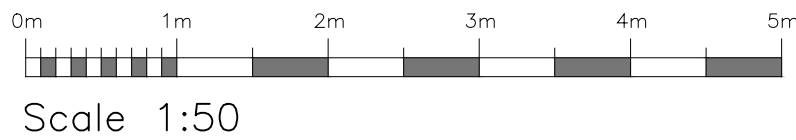

revision	date	amendment	initials
----------	------	-----------	----------

HARRINGTONS

2006

building design consultants

48A Hollybush Lane, Sevenoaks, Kent, TN13 3TL tel 01732 742200
email info@harringtons2006.co.uk

project	client:
proposed development at...	Jaynee Grundy

4 Crockenhall Way
Istead Rise
Kent
DA13 9DB

drawing title	date:	Aug 2021	drawn:	db
---------------	-------	----------	--------	----

PLANNING....

Plans as existing and
as proposed - roof

scale: 1:50 @A1

drawing no.

21/1550/03