


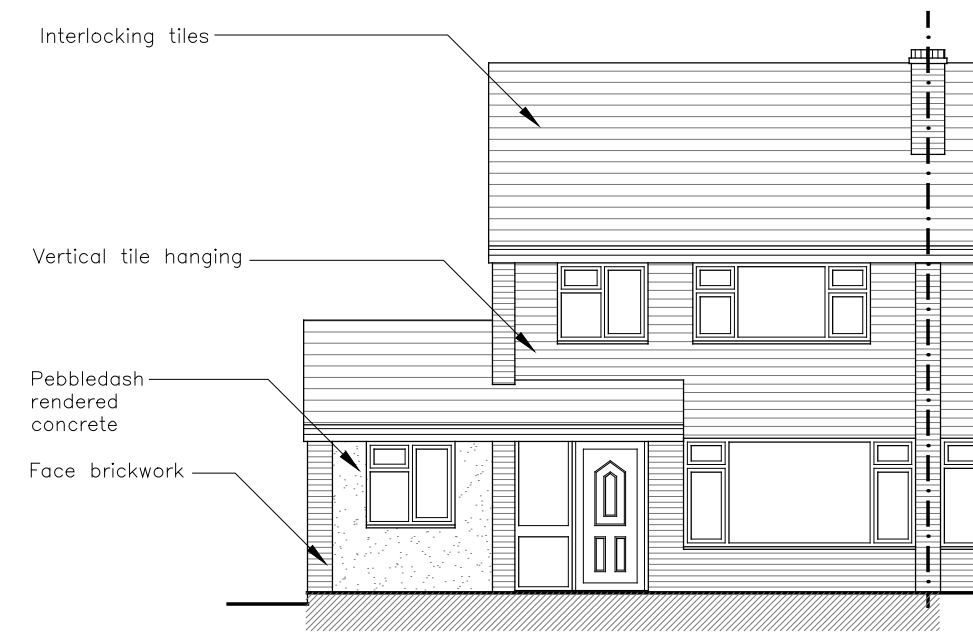


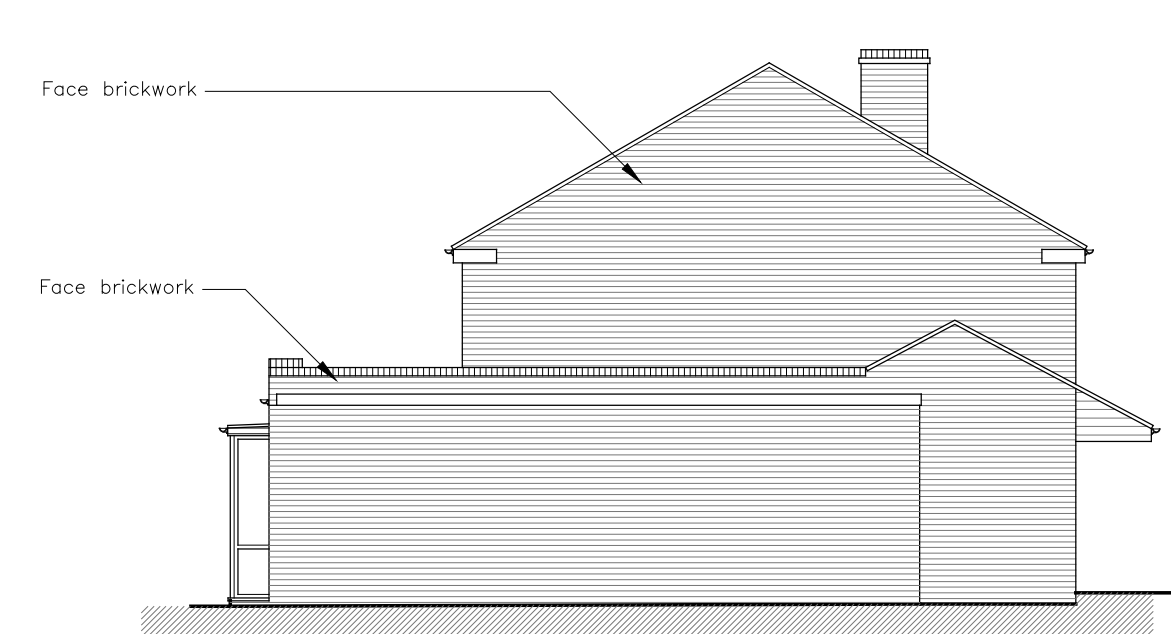


Front Elevation...

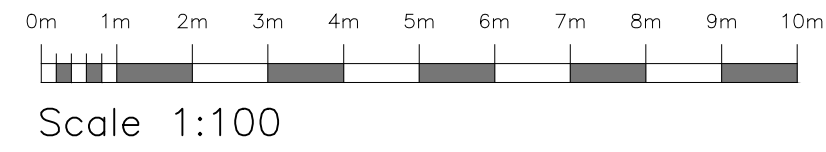


Left Flank Elevation...

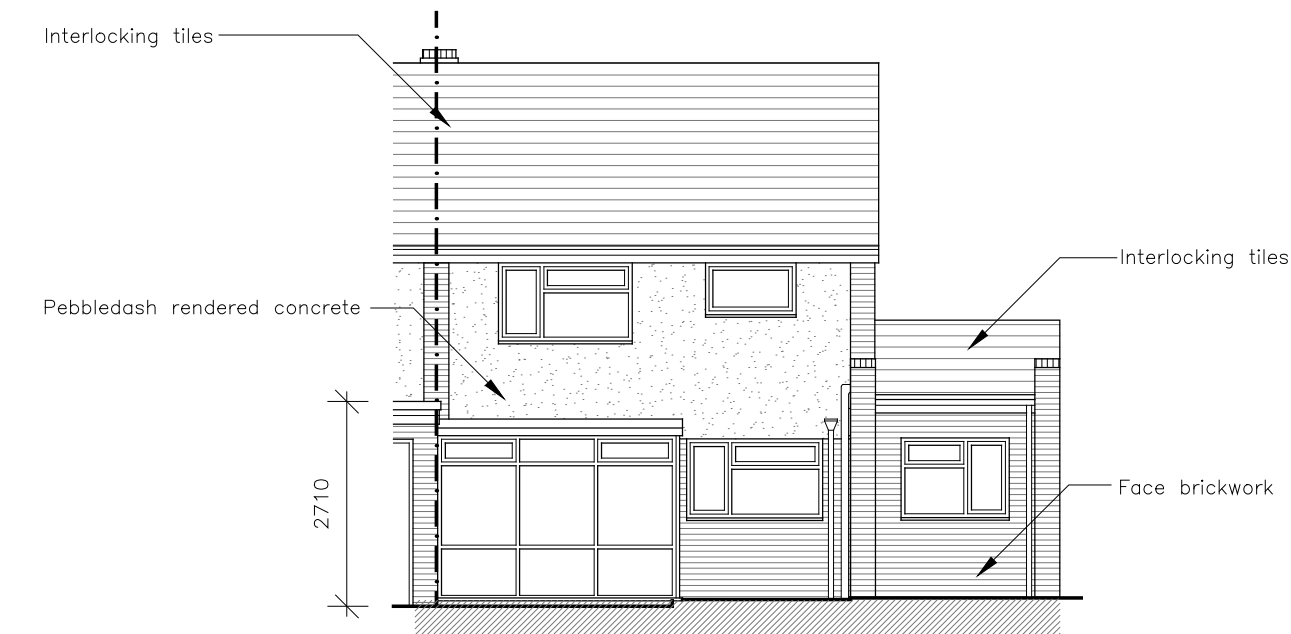



Rear Elevation...

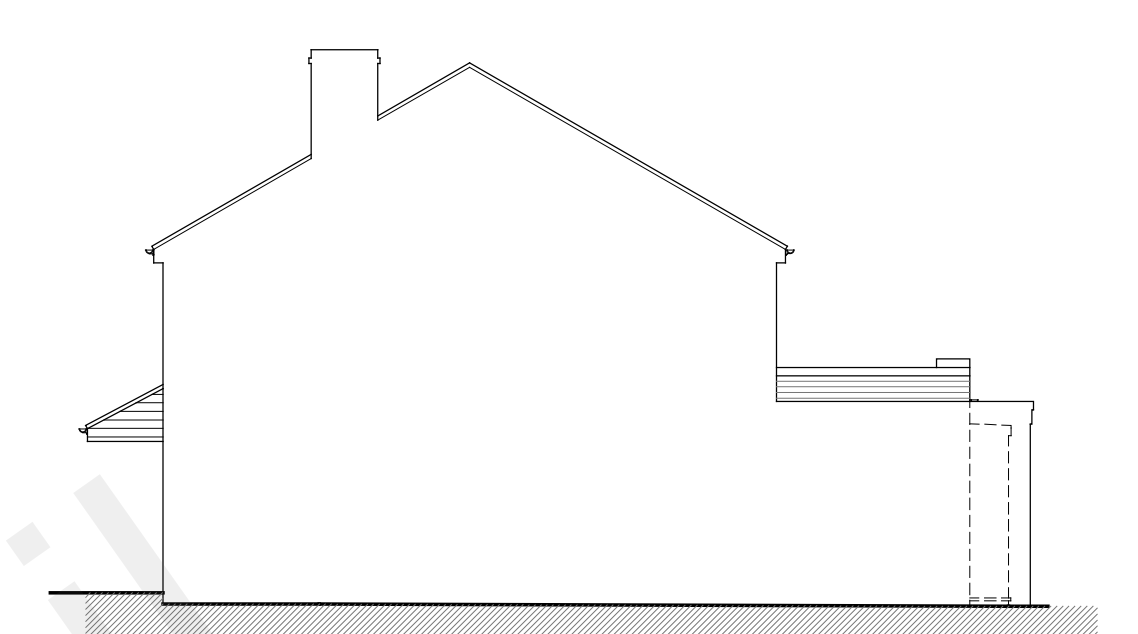

Right Flank Elevation...

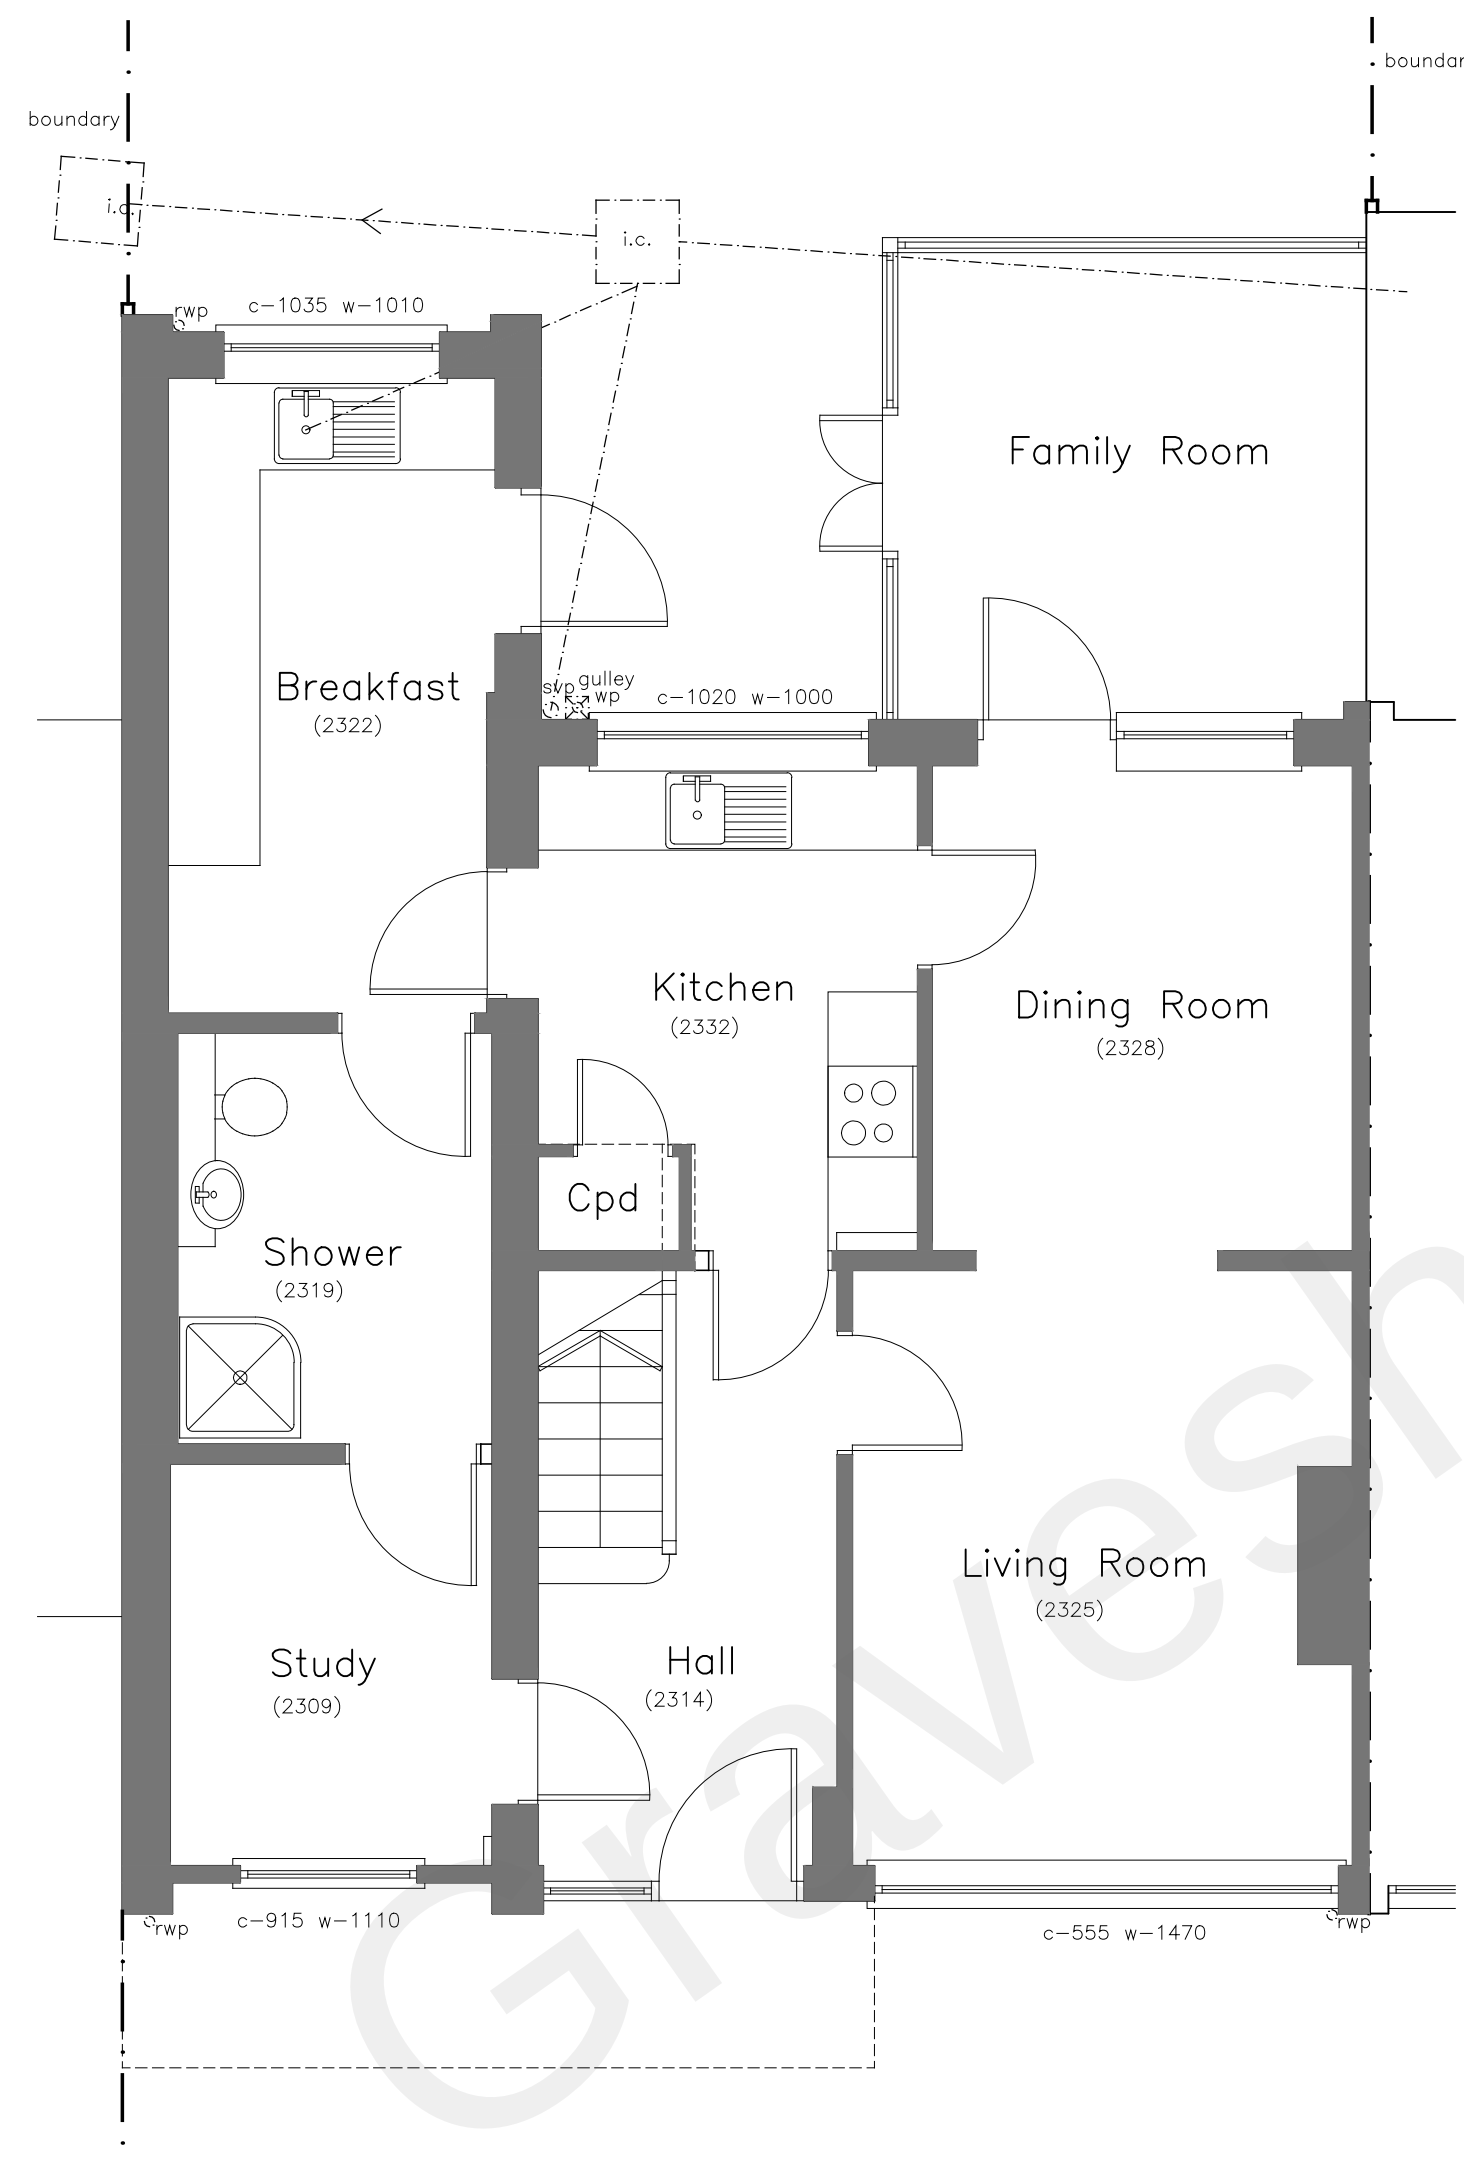

Ground Floor Plan....

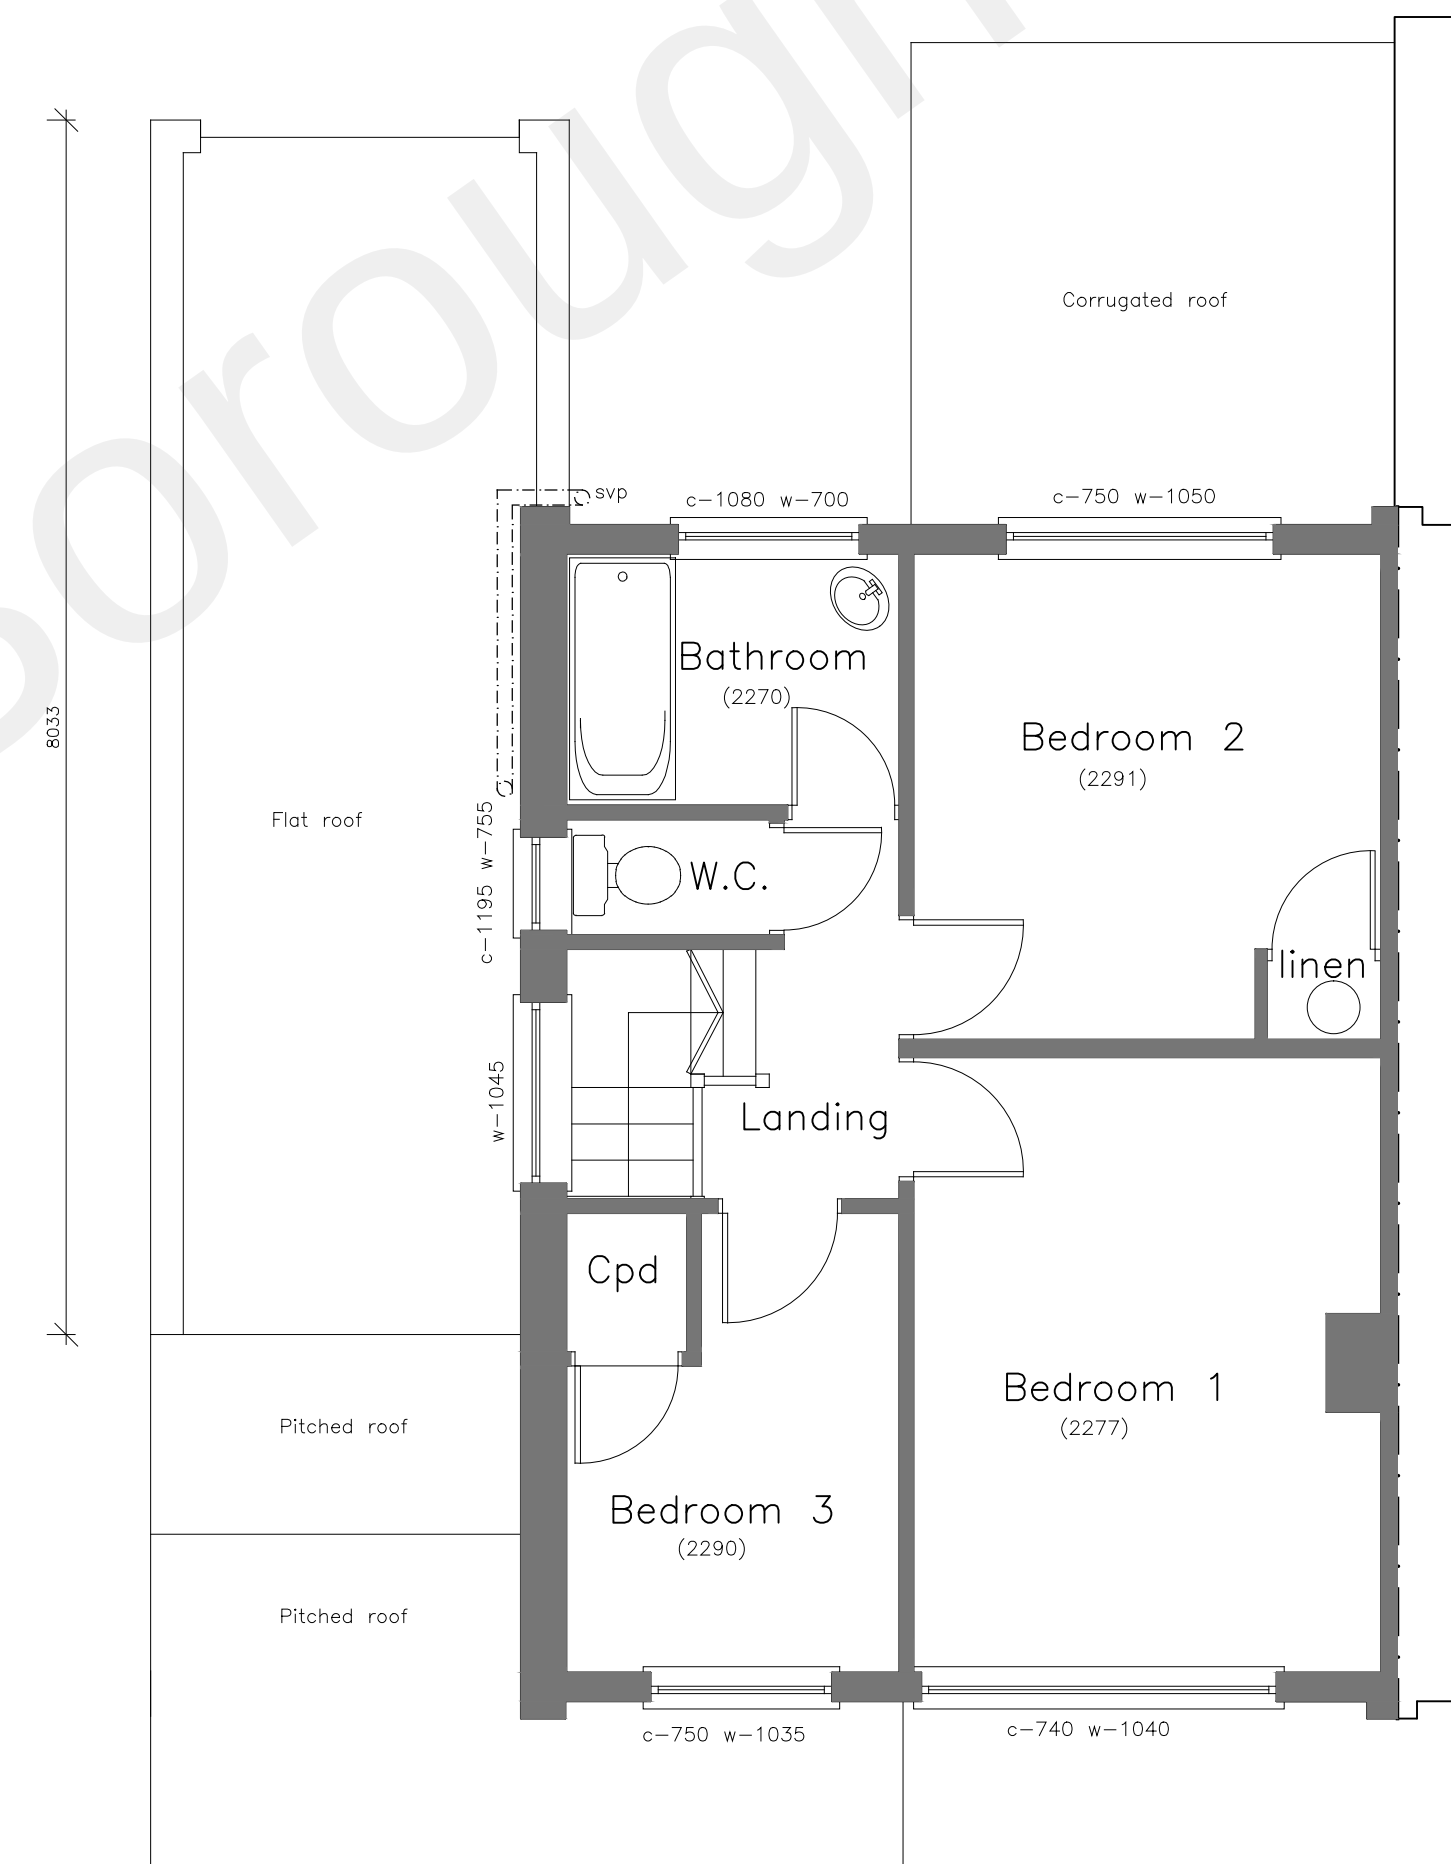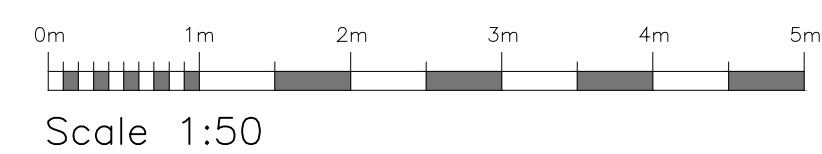

First Floor Plan....

revision date amendment initials

HARRINGTONS
2006

building design consultants

48A Hollybush Lane, Sevenoaks, Kent, TN13 3TL tel 01732 742200
email info@harringtons2006.co.uk

project
proposed development at...

client:
Jaynee Grundy

4 Crockenhall Way
Istead Rise
Kent
DA13 9DB

drawing title
PLANNING....

Plans and Elevations
as existing

date: Aug 2021 drawn: -

scale: 1:50 1:100 @A1

drawing no.

21/1550/01A