




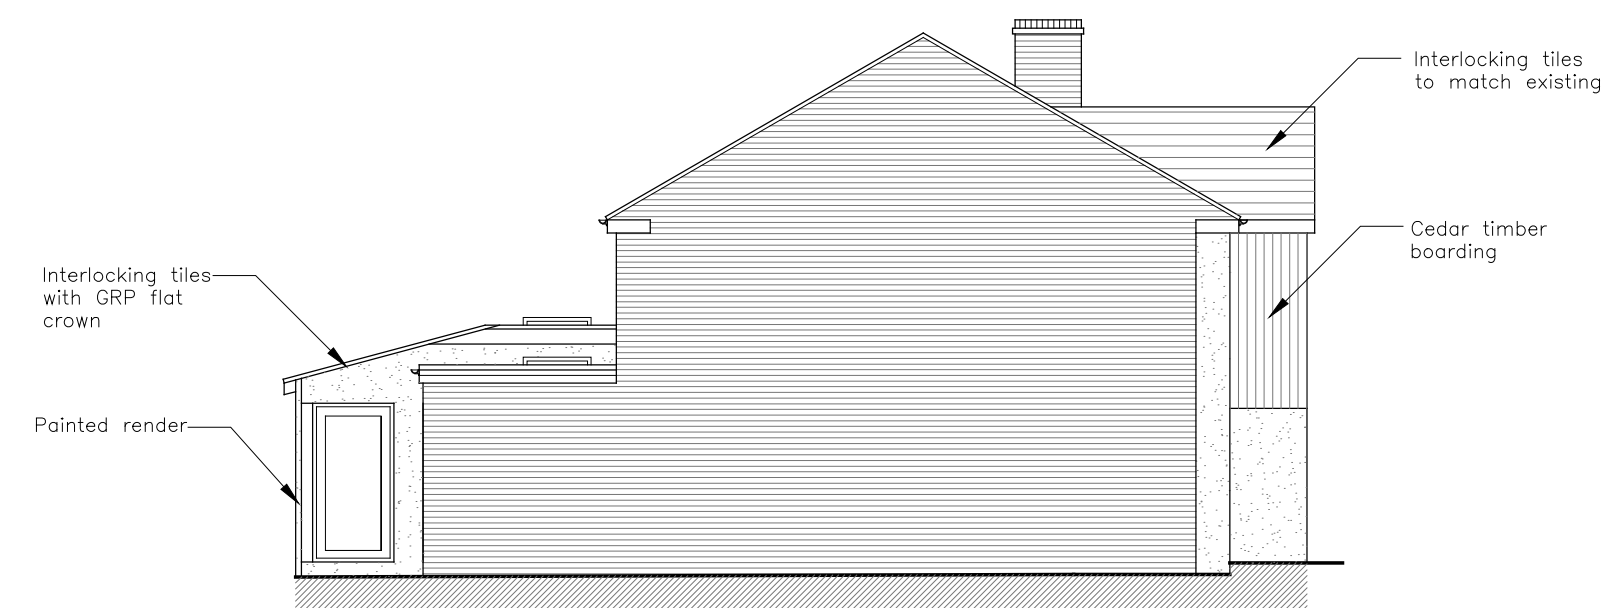


Front Elevation...

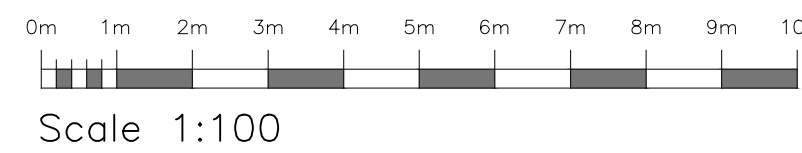


Left Flank Elevation...

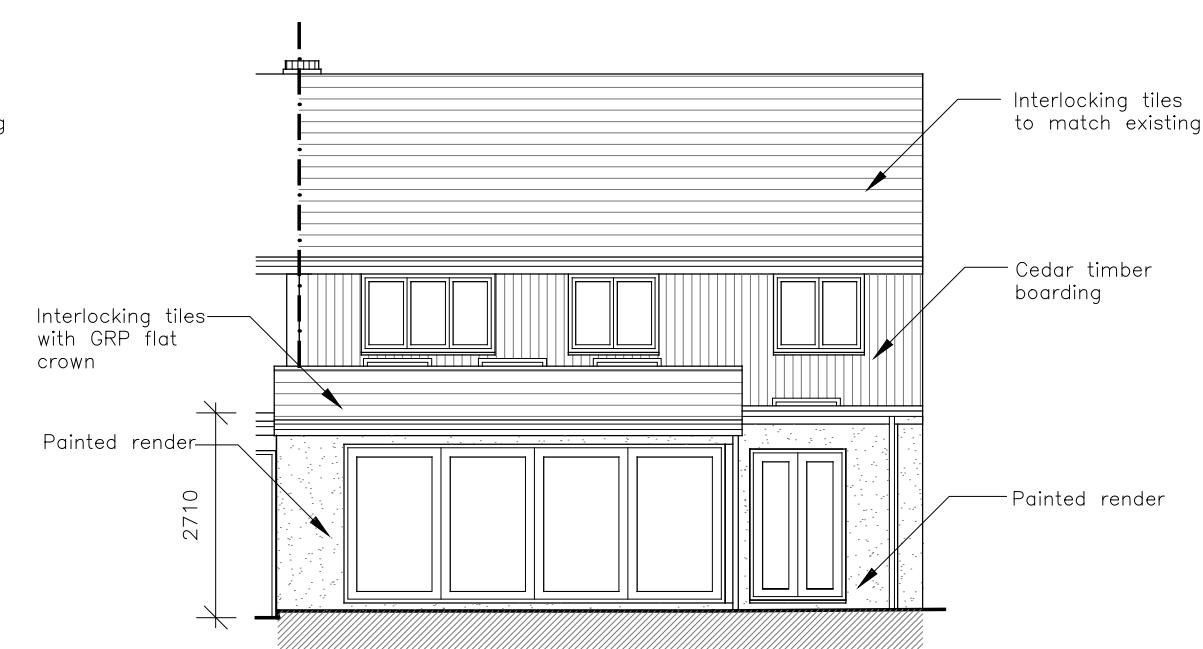


Rear Elevation...

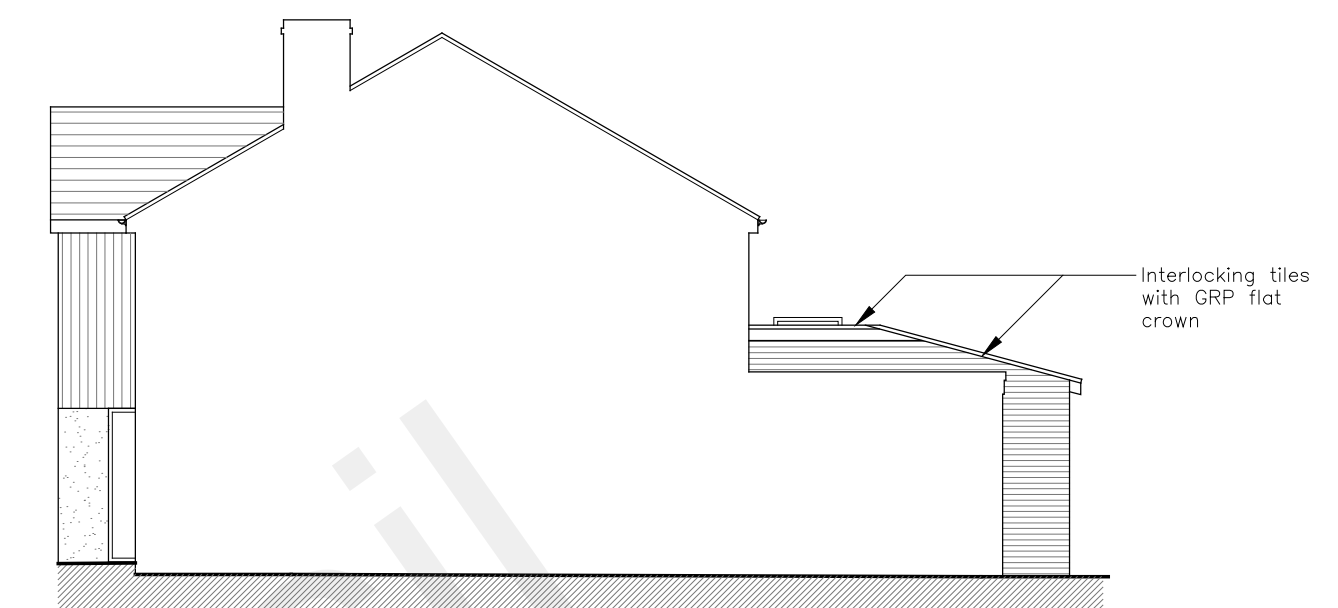


Right Flank Elevation...

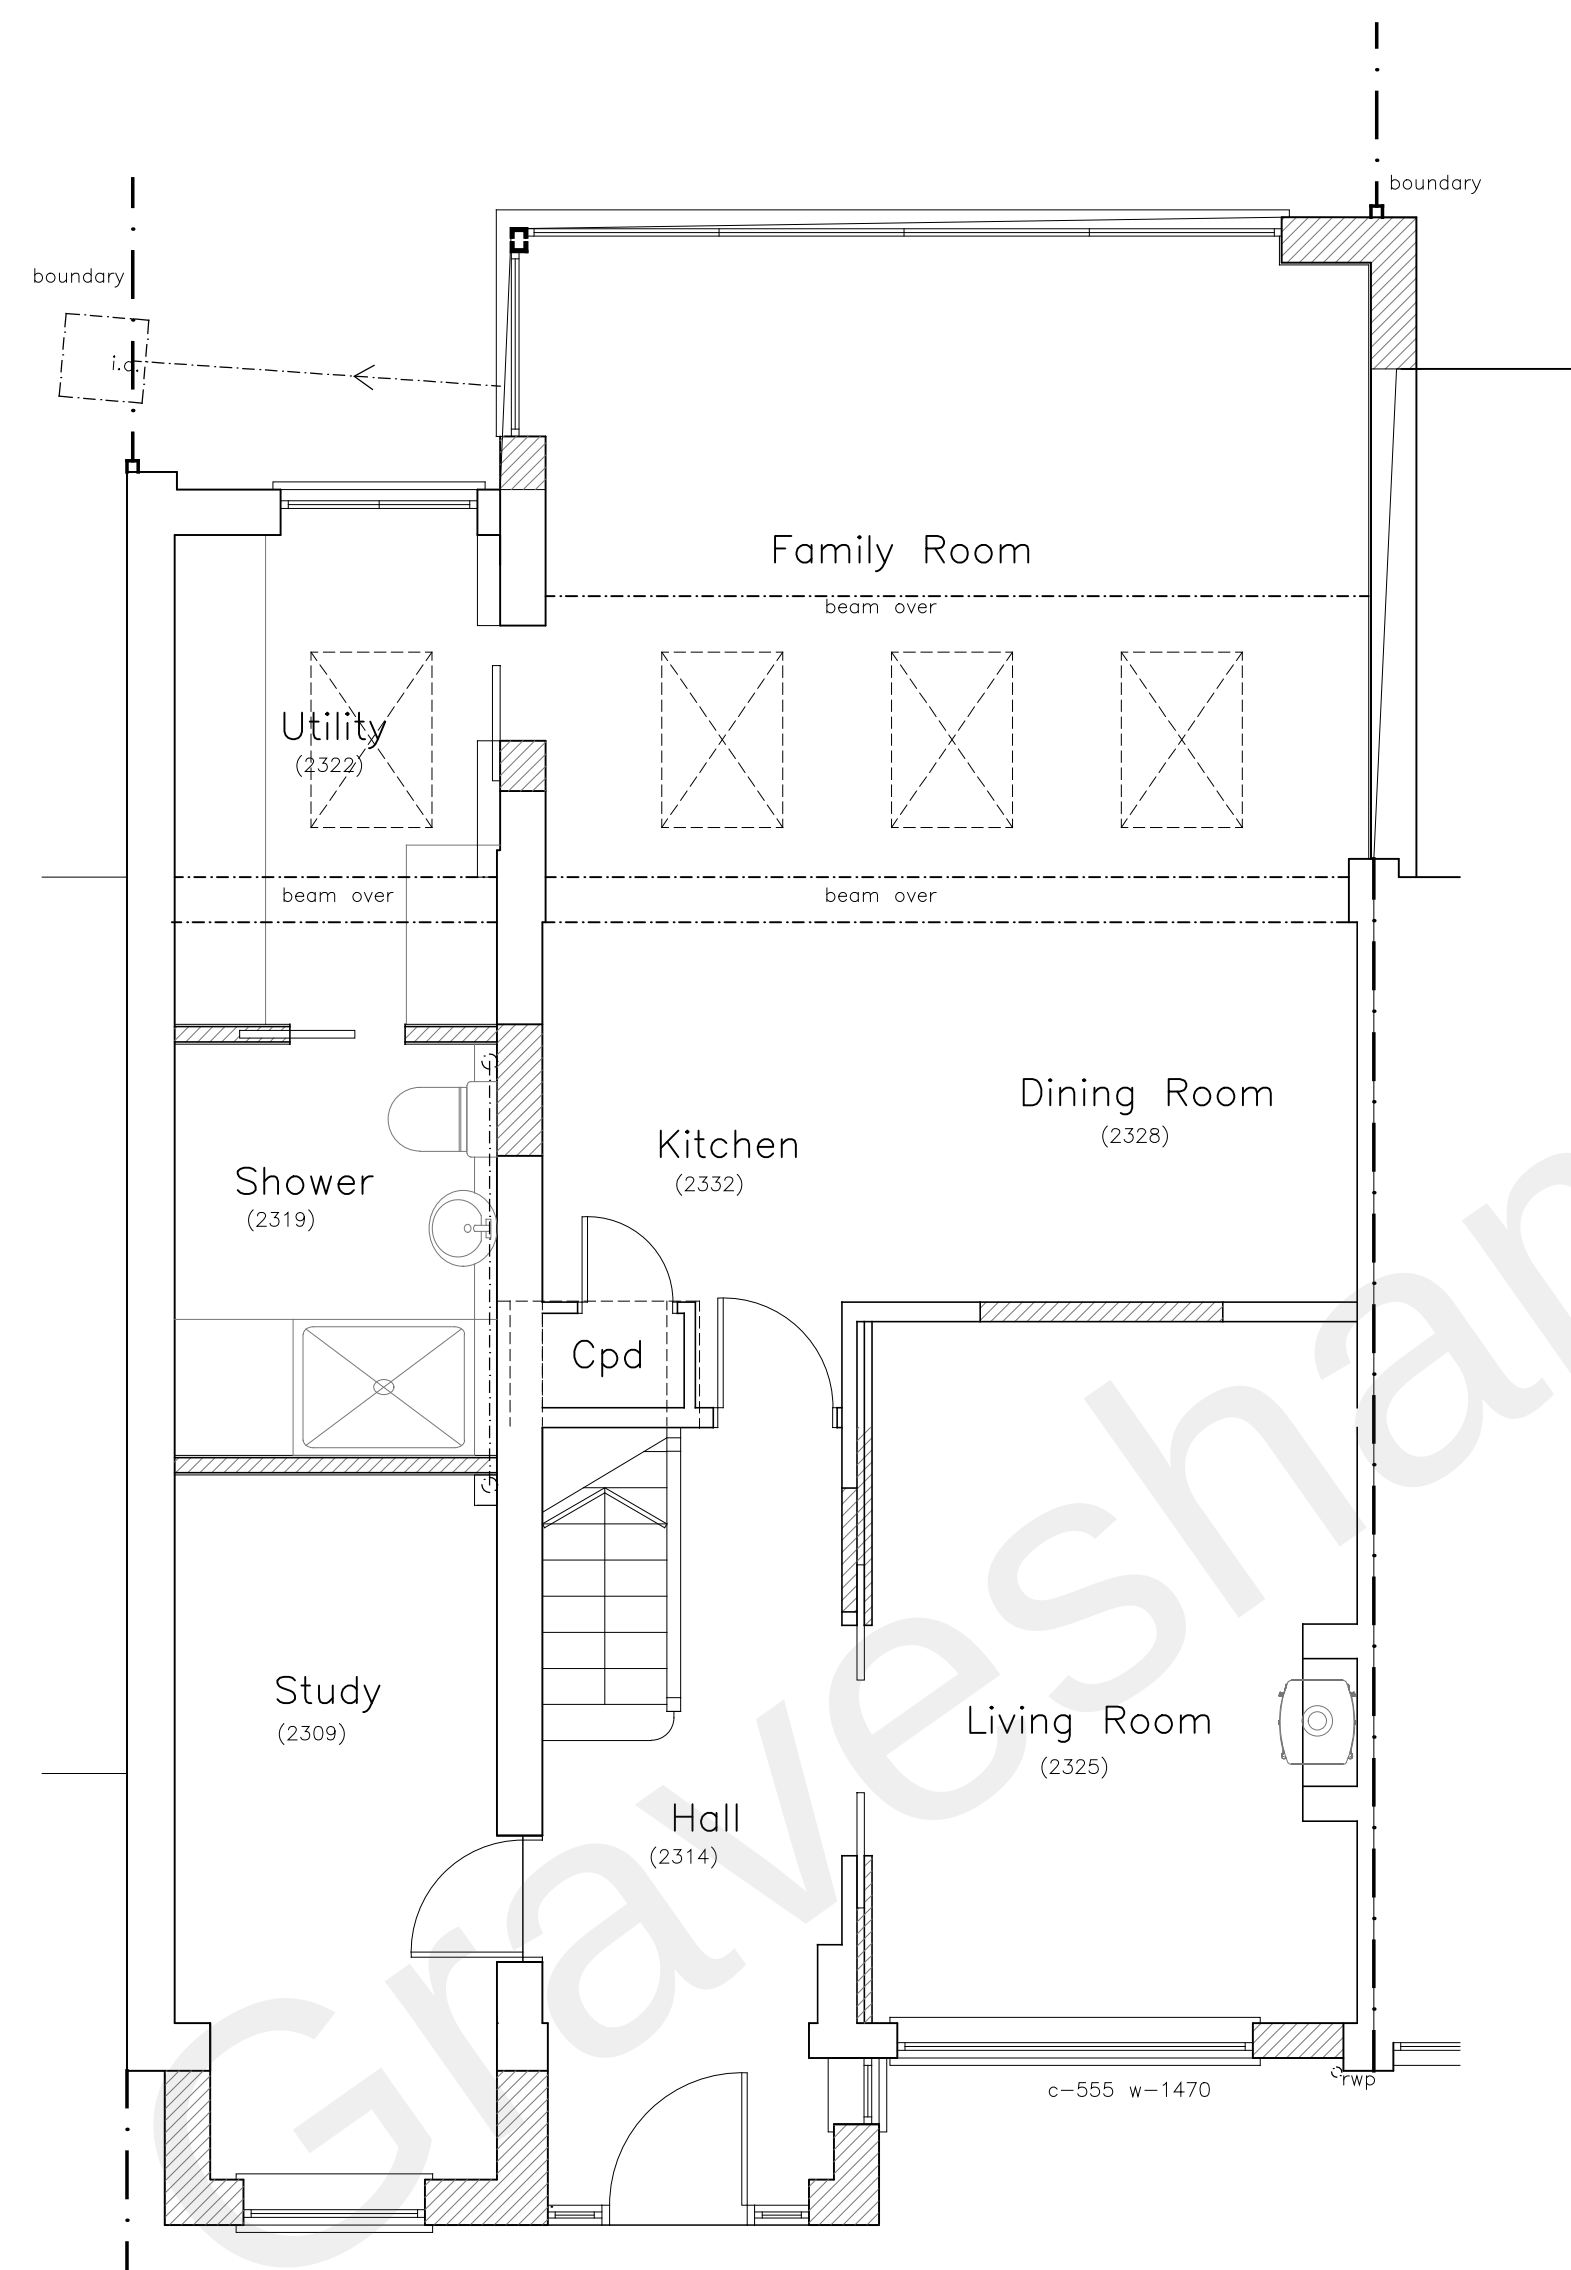

Ground Floor Plan....

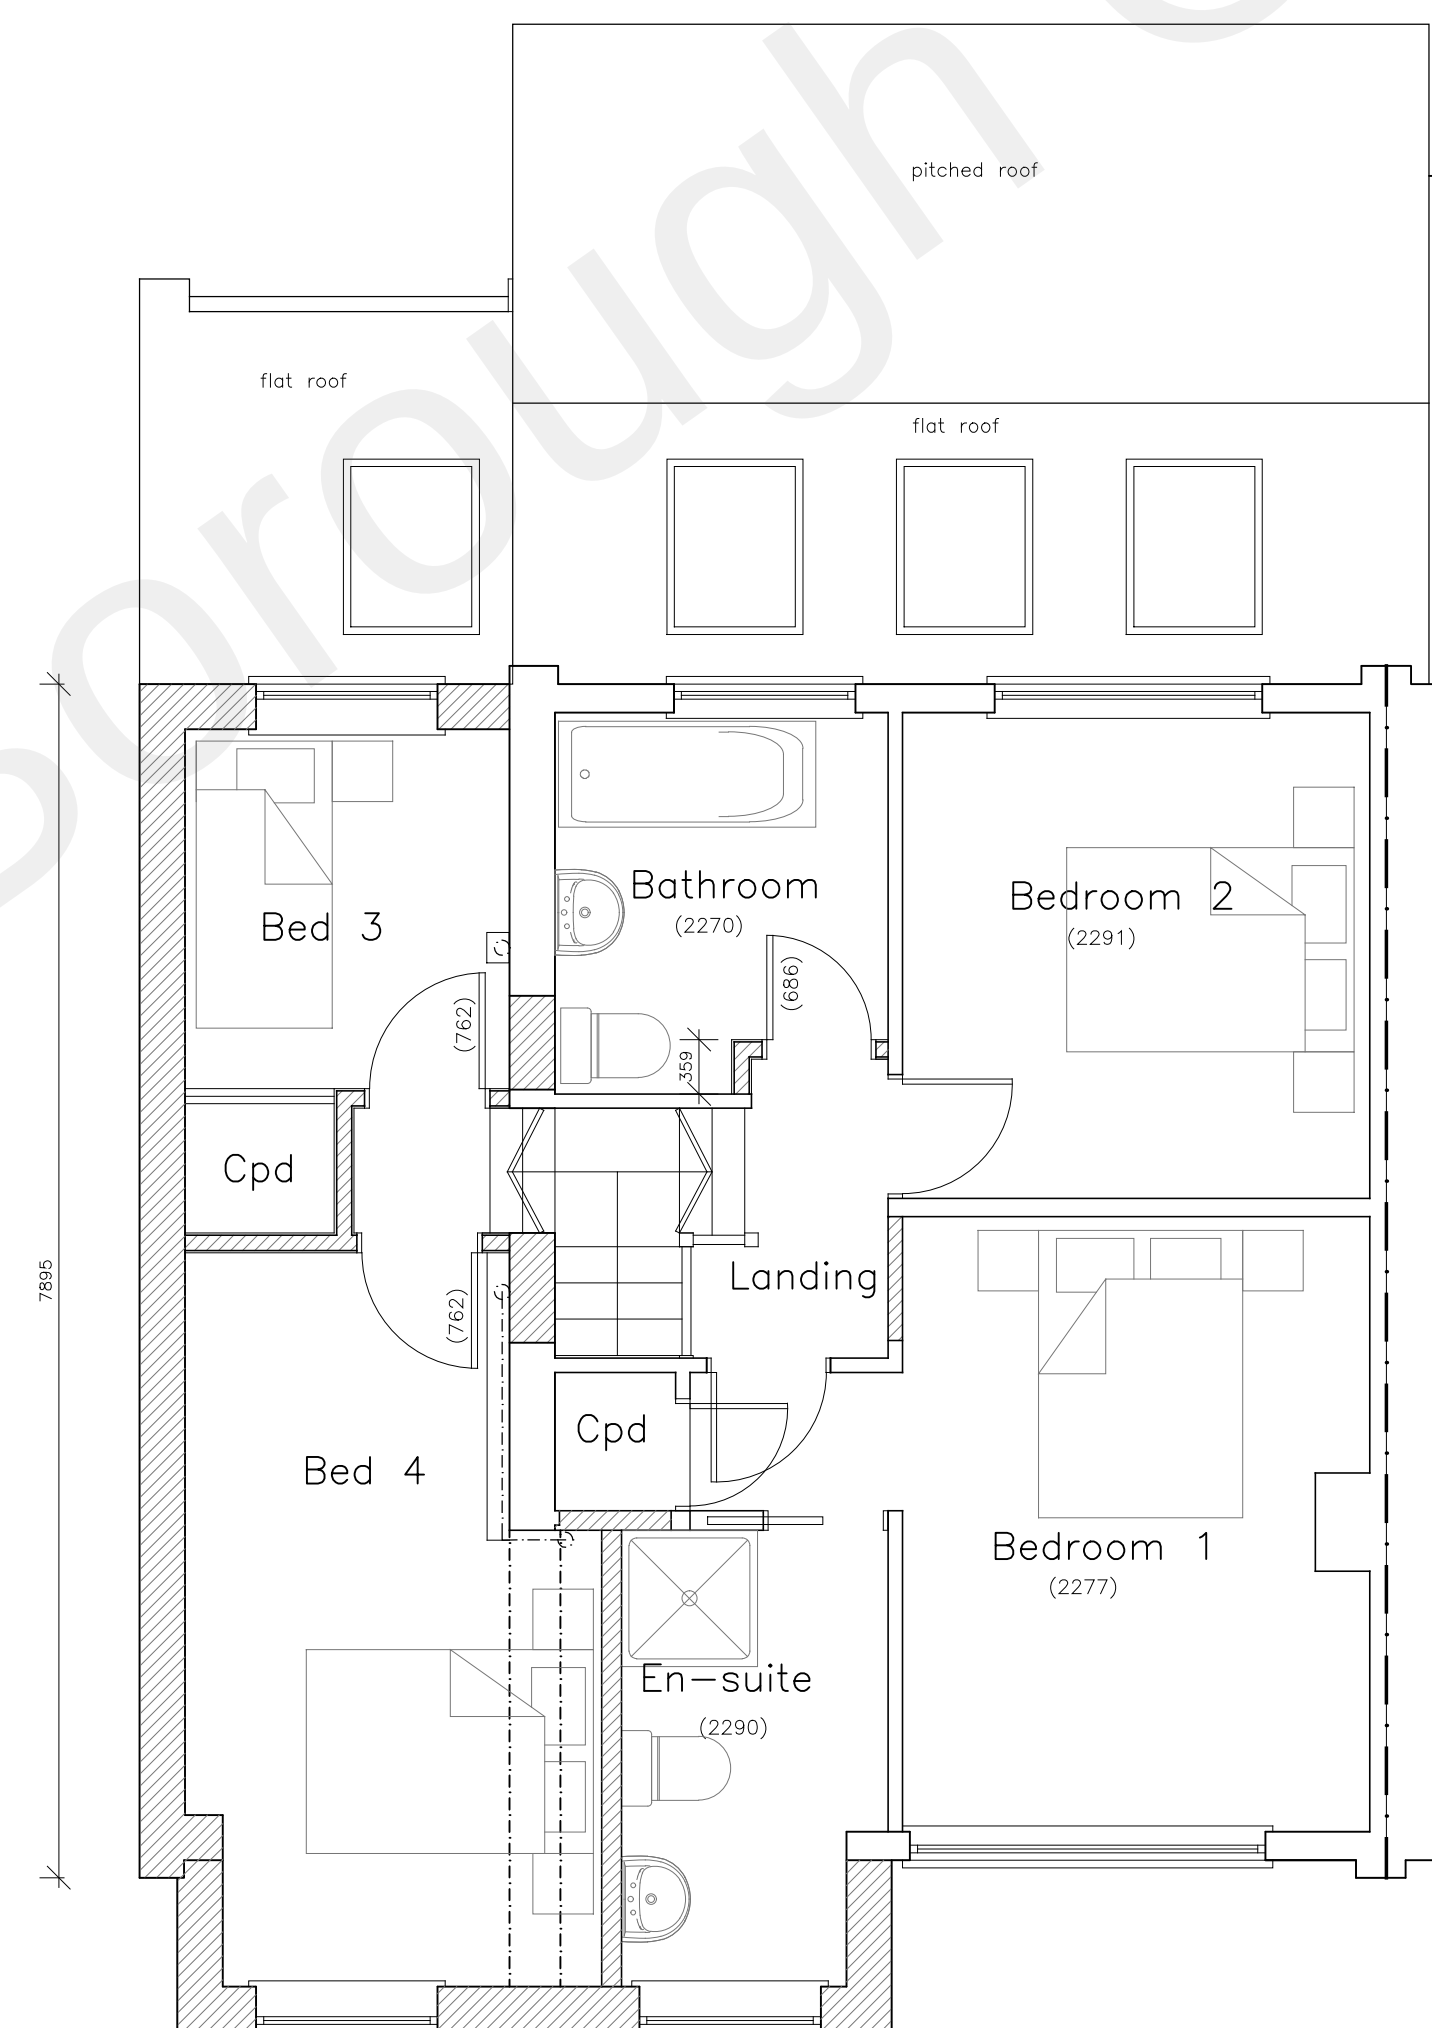

First Floor Plan....

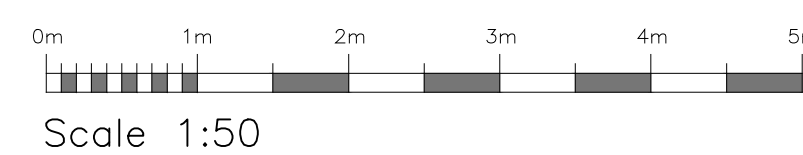

| revision | date | amendment | initials |
|----------|------|-----------|----------|
|----------|------|-----------|----------|

**HARRINGTONS**  
2006  
building design consultants

48A Hollybush Lane, Sevenoaks, Kent, TN13 3TL tel 01732 742200  
email info@harringtons2006.co.uk

|                            |              |
|----------------------------|--------------|
| project                    | client:      |
| proposed development at... | Jayne Grundy |

4 Crockenhall Way  
Istead Rise  
Kent  
DA13 9DB

|               |        |                |        |    |
|---------------|--------|----------------|--------|----|
| drawing title | date:  | Aug 2021       | drawn: | db |
| PLANNING....  | scale: | 1:50 1:100 @A1 |        |    |

Plans and Elevations  
as proposed

drawing no.

21/1550/02C