




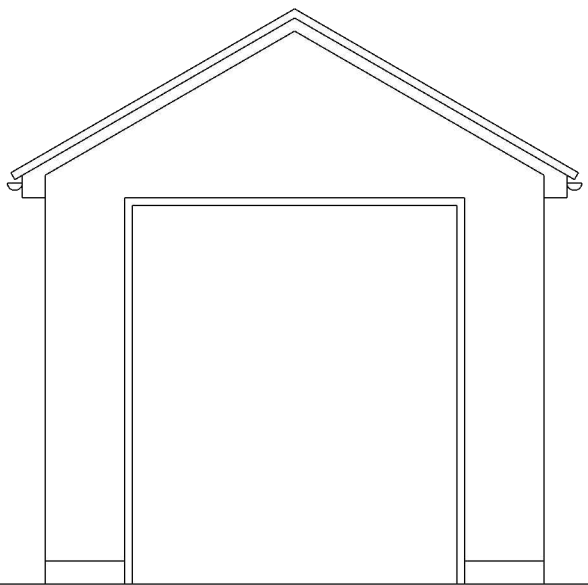


SOUTH ELEVATION

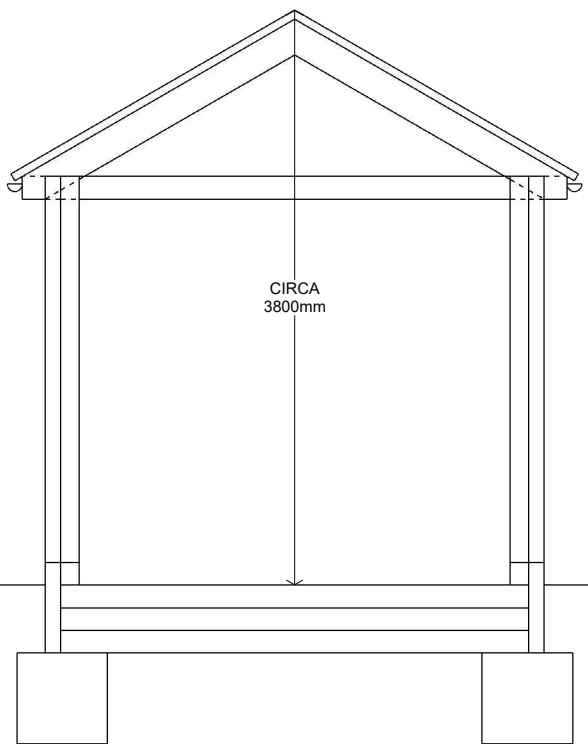


SECTION AA

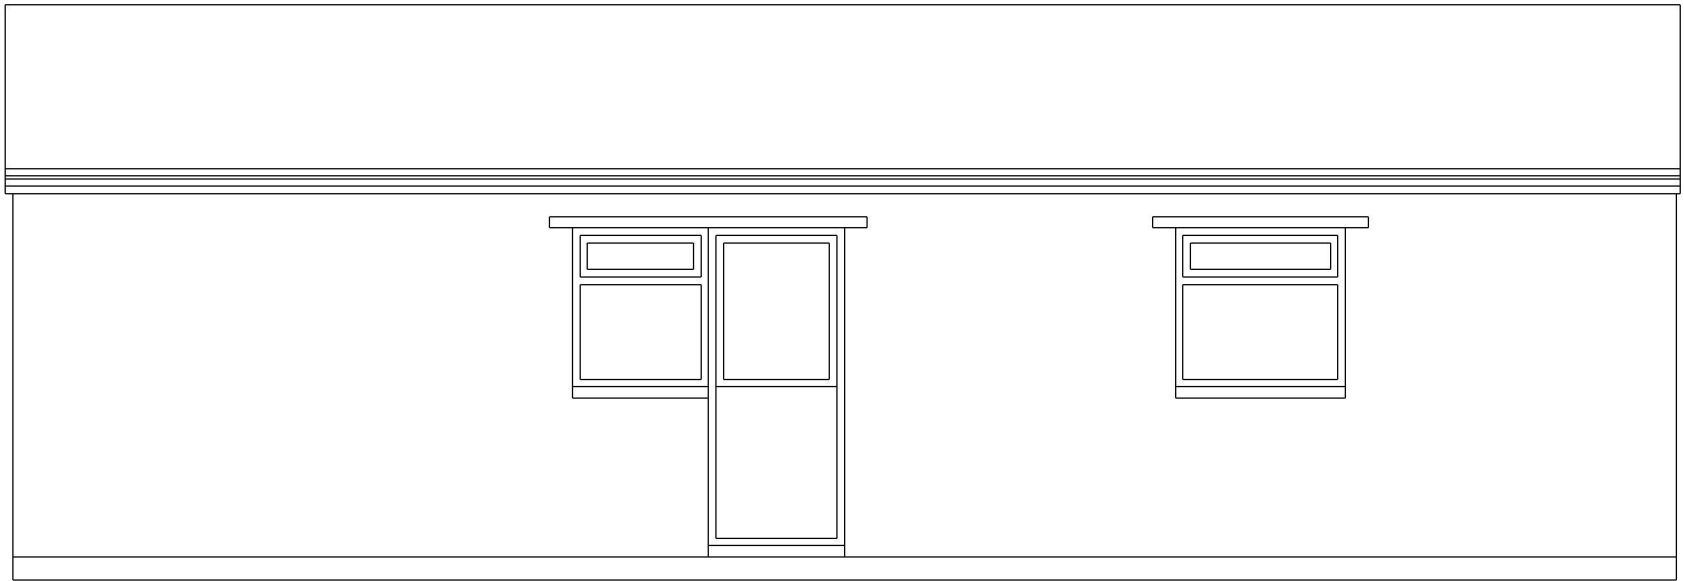


WEST ELEVATION

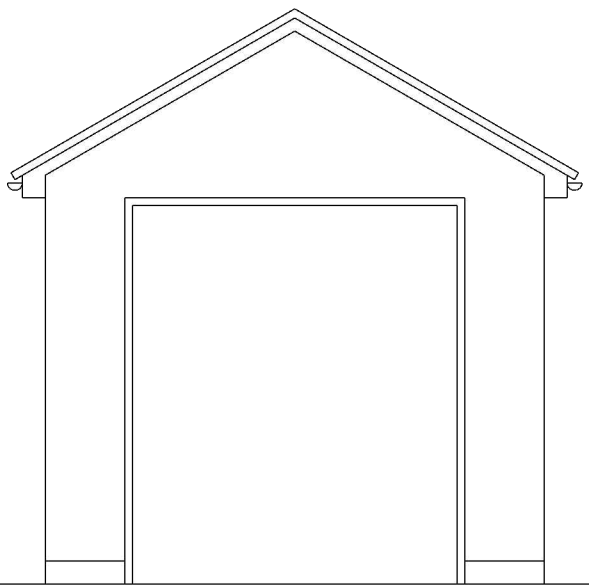


NORTH ELEVATION

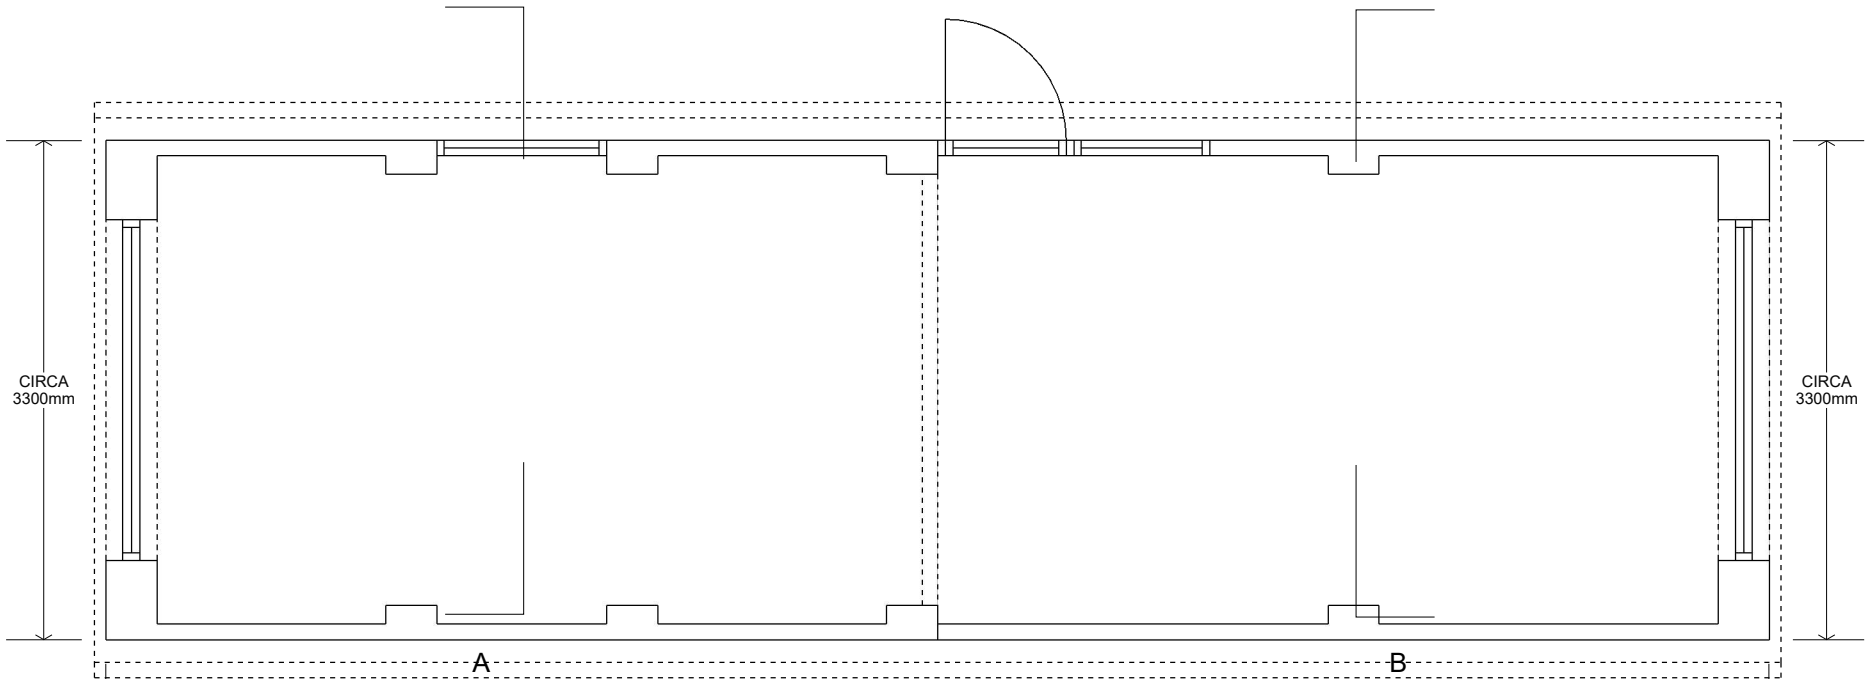

GROUND FLOOR PLAN

 

EAST ELEVATION

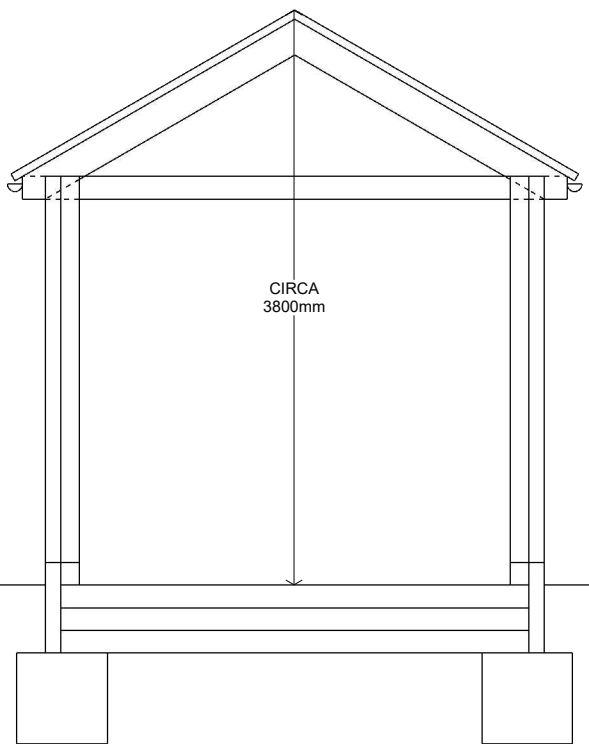

SECTION BB

Garage Extension
40 Cambria Crescent

Drawing no 1010
Existing Plan, Sections
and Elevations.

