


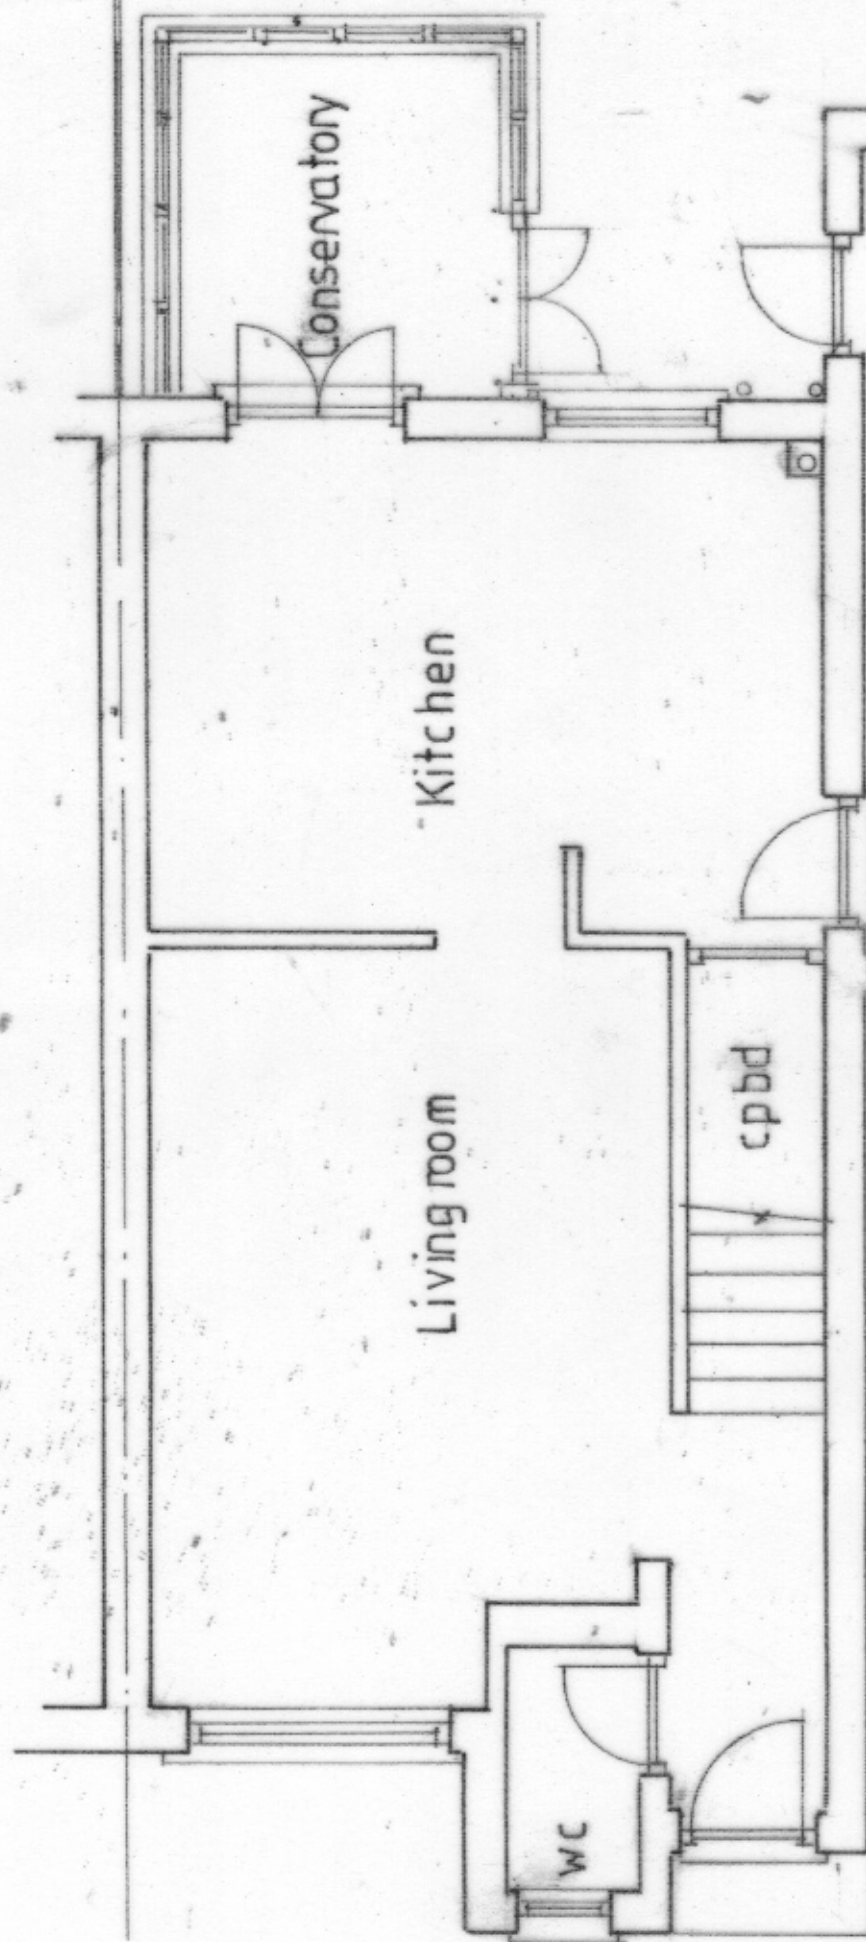

Ground Floor Plan

Rev:



PROPOSED ROOMS IN THE ROOF INCORP. REAR DORMER
MR N SUDDI 42 HAIG GARDENS GRAVESEND DA12 1NE
1:50 @ A3 170526/1 OF 10 M262 EXISTING GROUND FLOOR PLAN

SCALE 1:50



WESTLEIGH DESIGN