


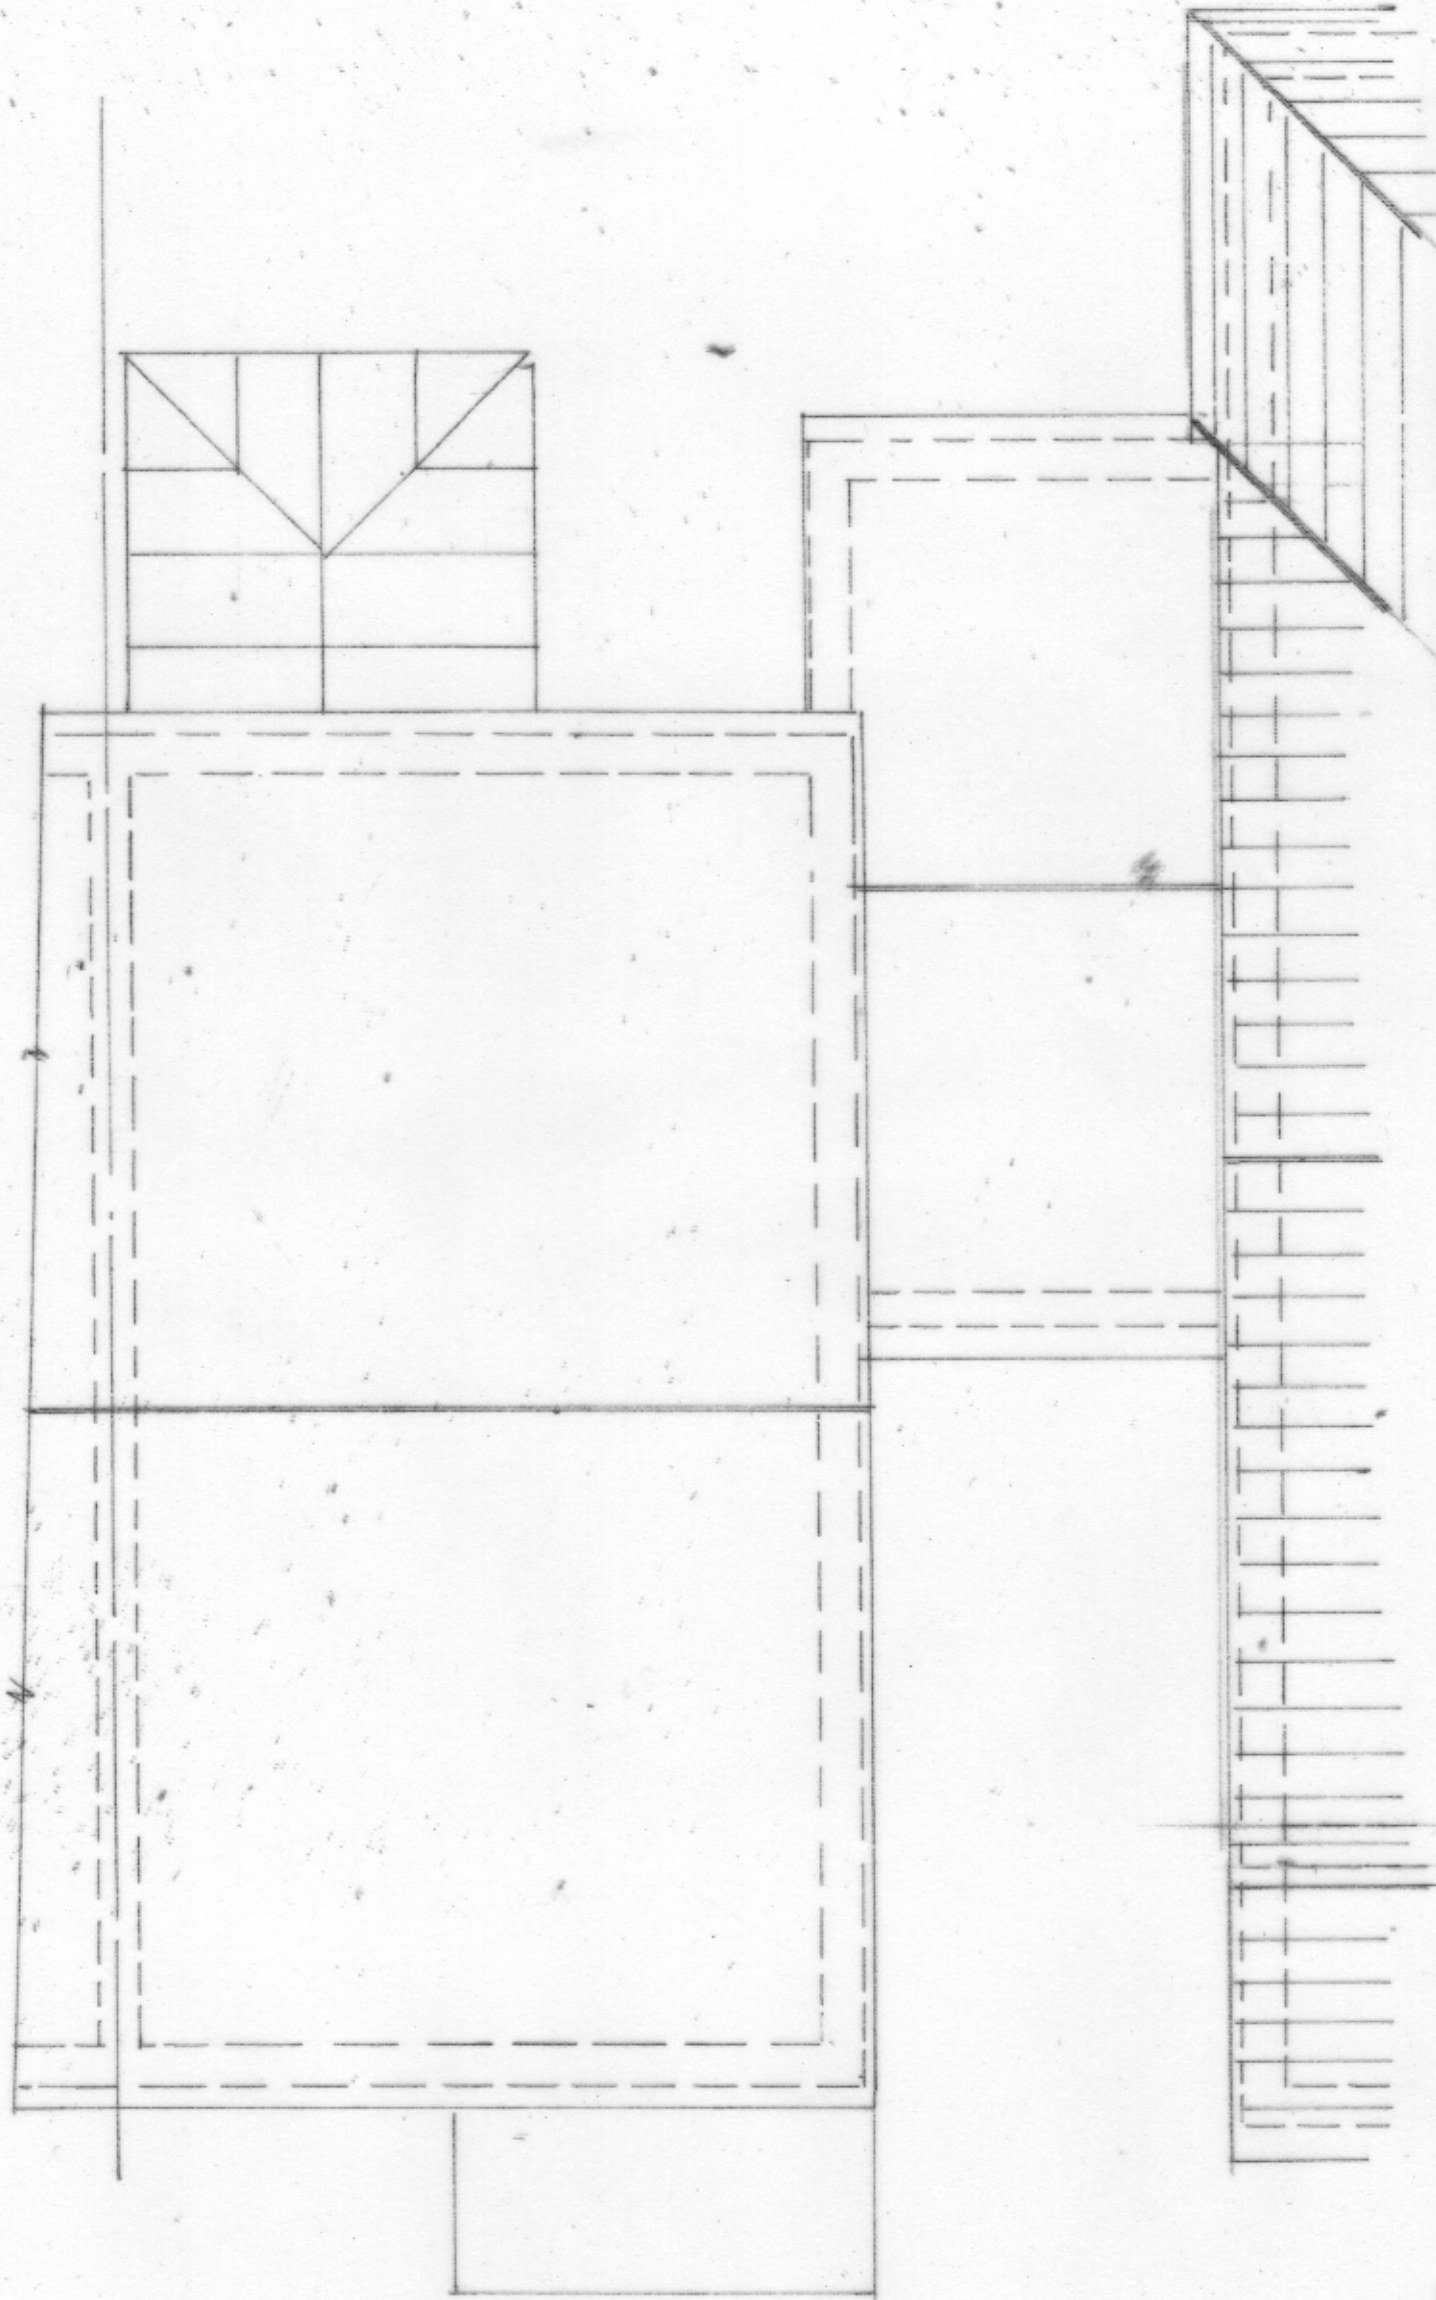


Roof Plan

Rev: _____



PROPOSED ROOMS IN THE ROOF INCORP. REAR DORMER
MR N SUDDI 42 HAIG GARDENS GRAVESEND DA12 1NE
1:100 @ A3 170526/3 OF 10 M26² EXISTING ROOF PLAN

SCALE 1:50

 

WESTLEIGH DESIGN