


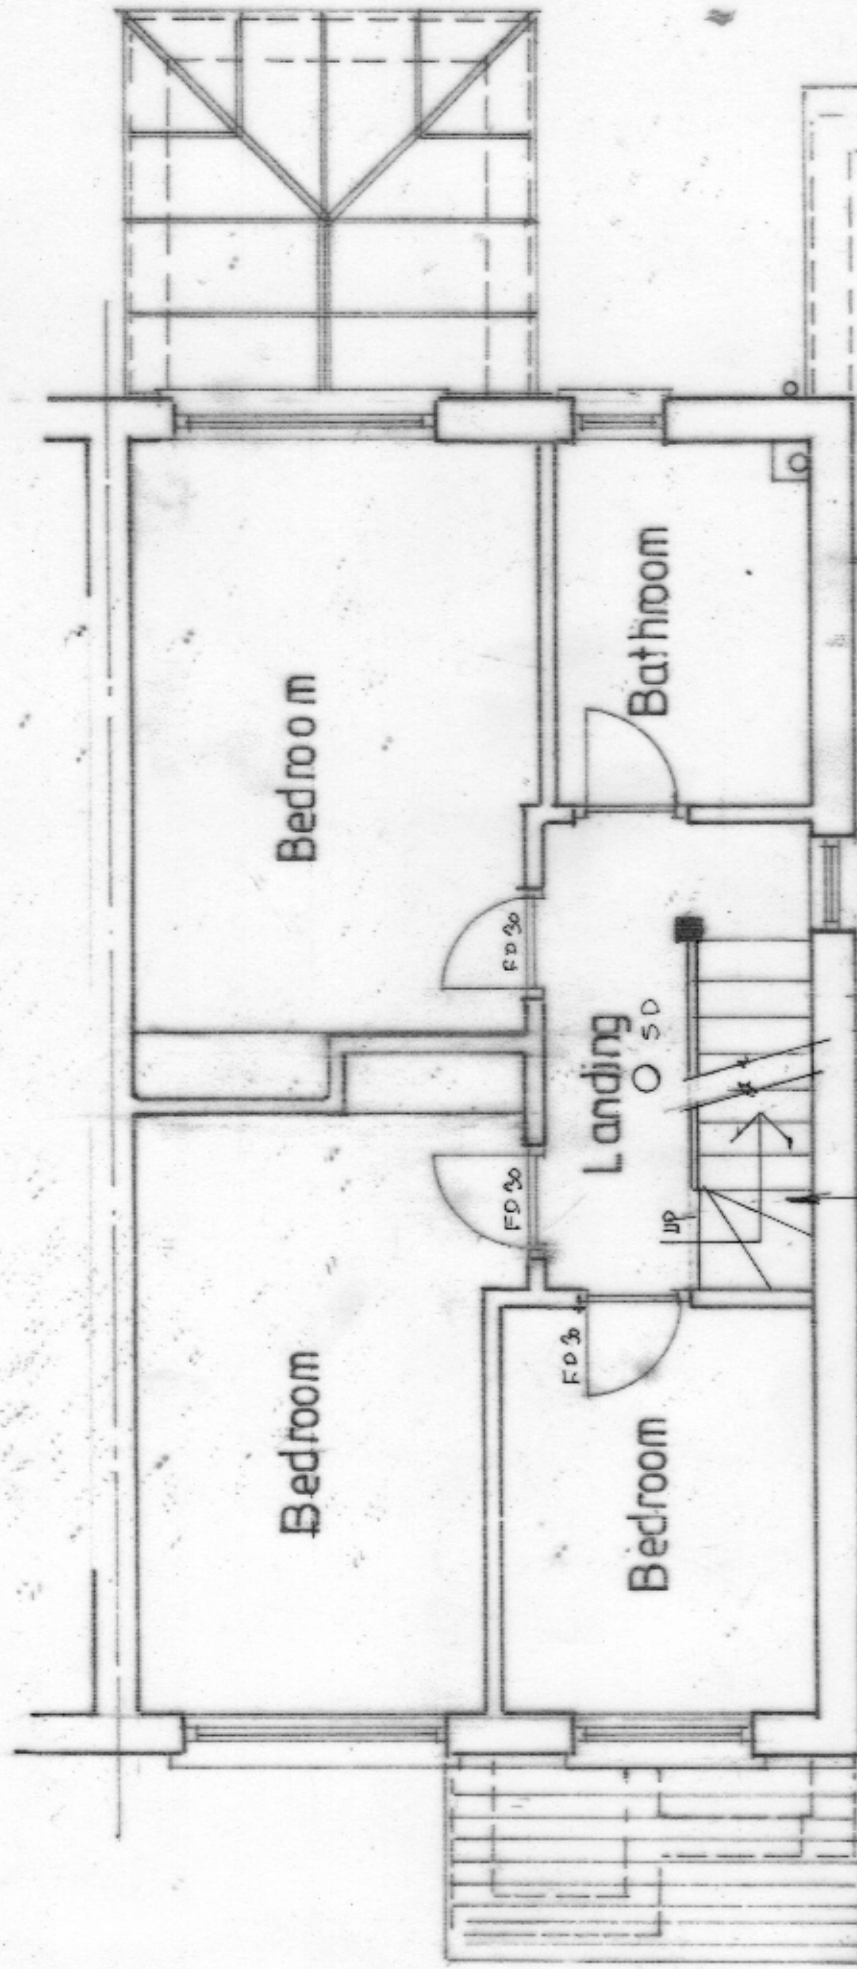

750mm WIDE STAIRCASE
 LANDING RISE: 193mm
 GOING: 220mm MAX 42°
 PITCH, MIN 200mm
 HEAD HEIGHT

First Floor Plan

Rev:



PROPOSED ROOMS IN THE ROOF INCORP. REAR DORMER
 MR N SUDDI 42 HAIG GARDENS GRAVESEND DA12 1NE
 1:50 @ A3 170526/6 OF 10 M263 PROPOSED FIRST FLOOR PLAN

SCALE 1:50



WESTLEIGH DESIGN