


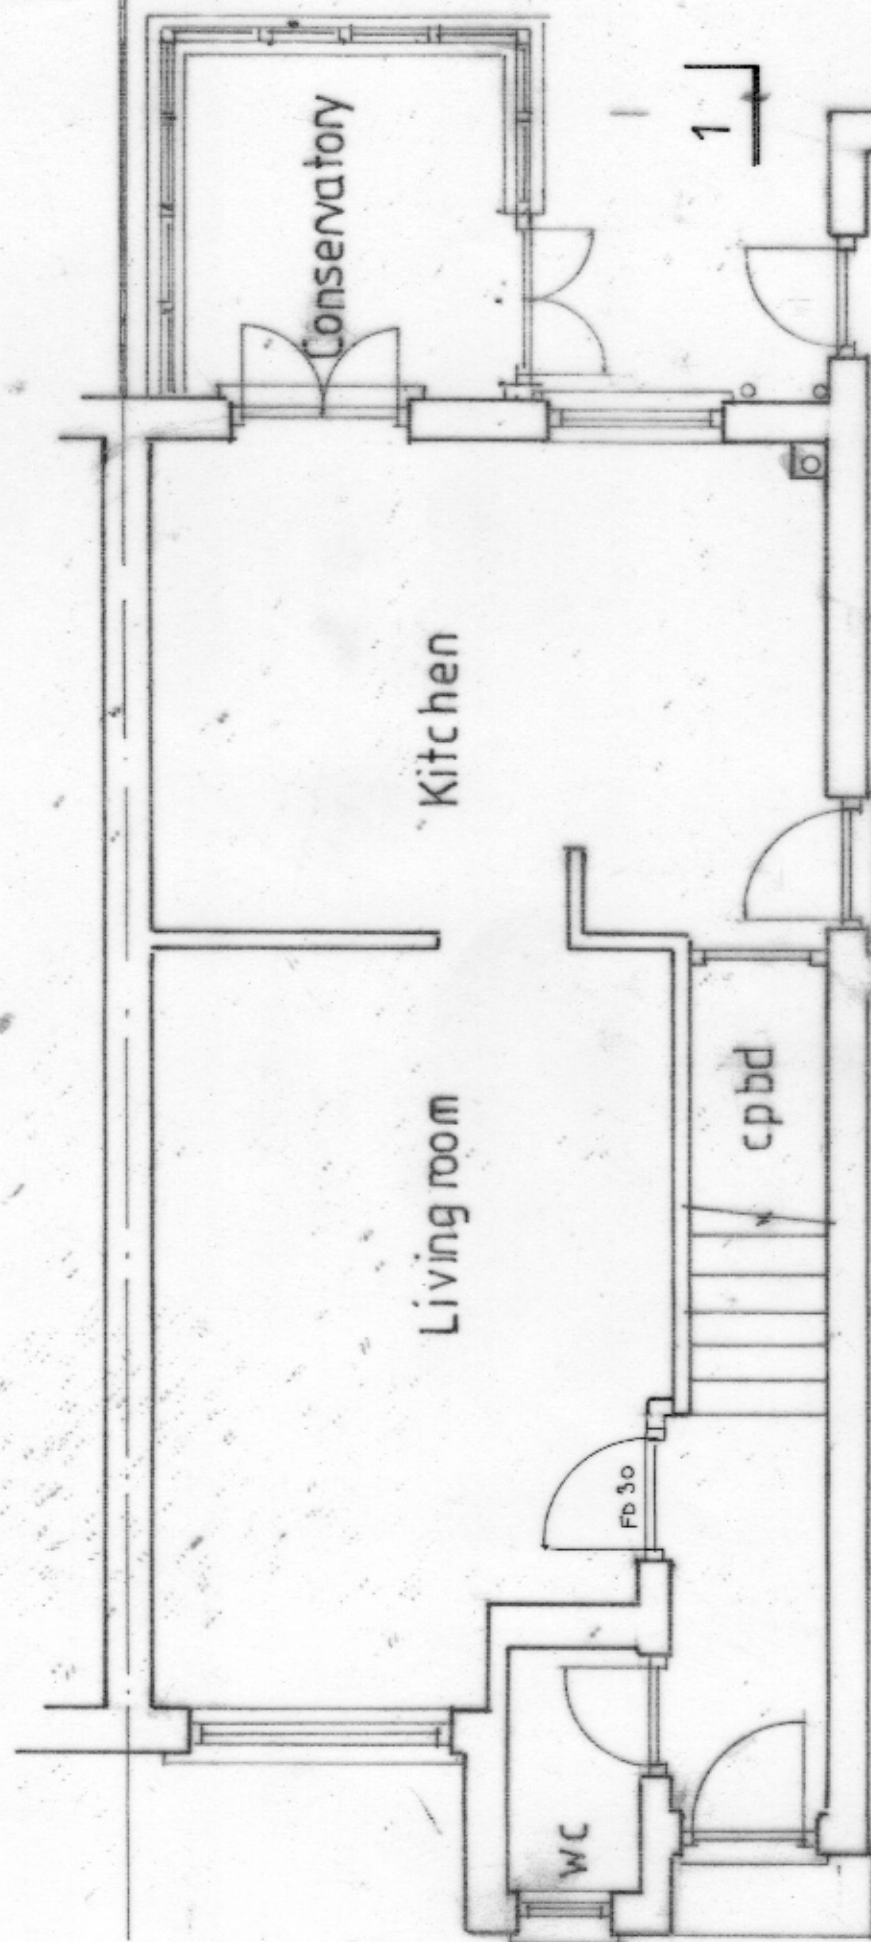

Ground Floor Plan

Rev:



WESTLEIGH DESIGN



SCALE 1:50



PROPOSED ROOMS IN THE ROOF INCORP. REAR DORMER
 MR N SUDDI 42 HAIG GARDENS GRAVESEND DA12 1NE
 1:50 @ A3 170526/5 OF 10 M26' PROPOSED GROUND FLOOR PLAN