


800x 1200 VELUX ROOF LIGHTS

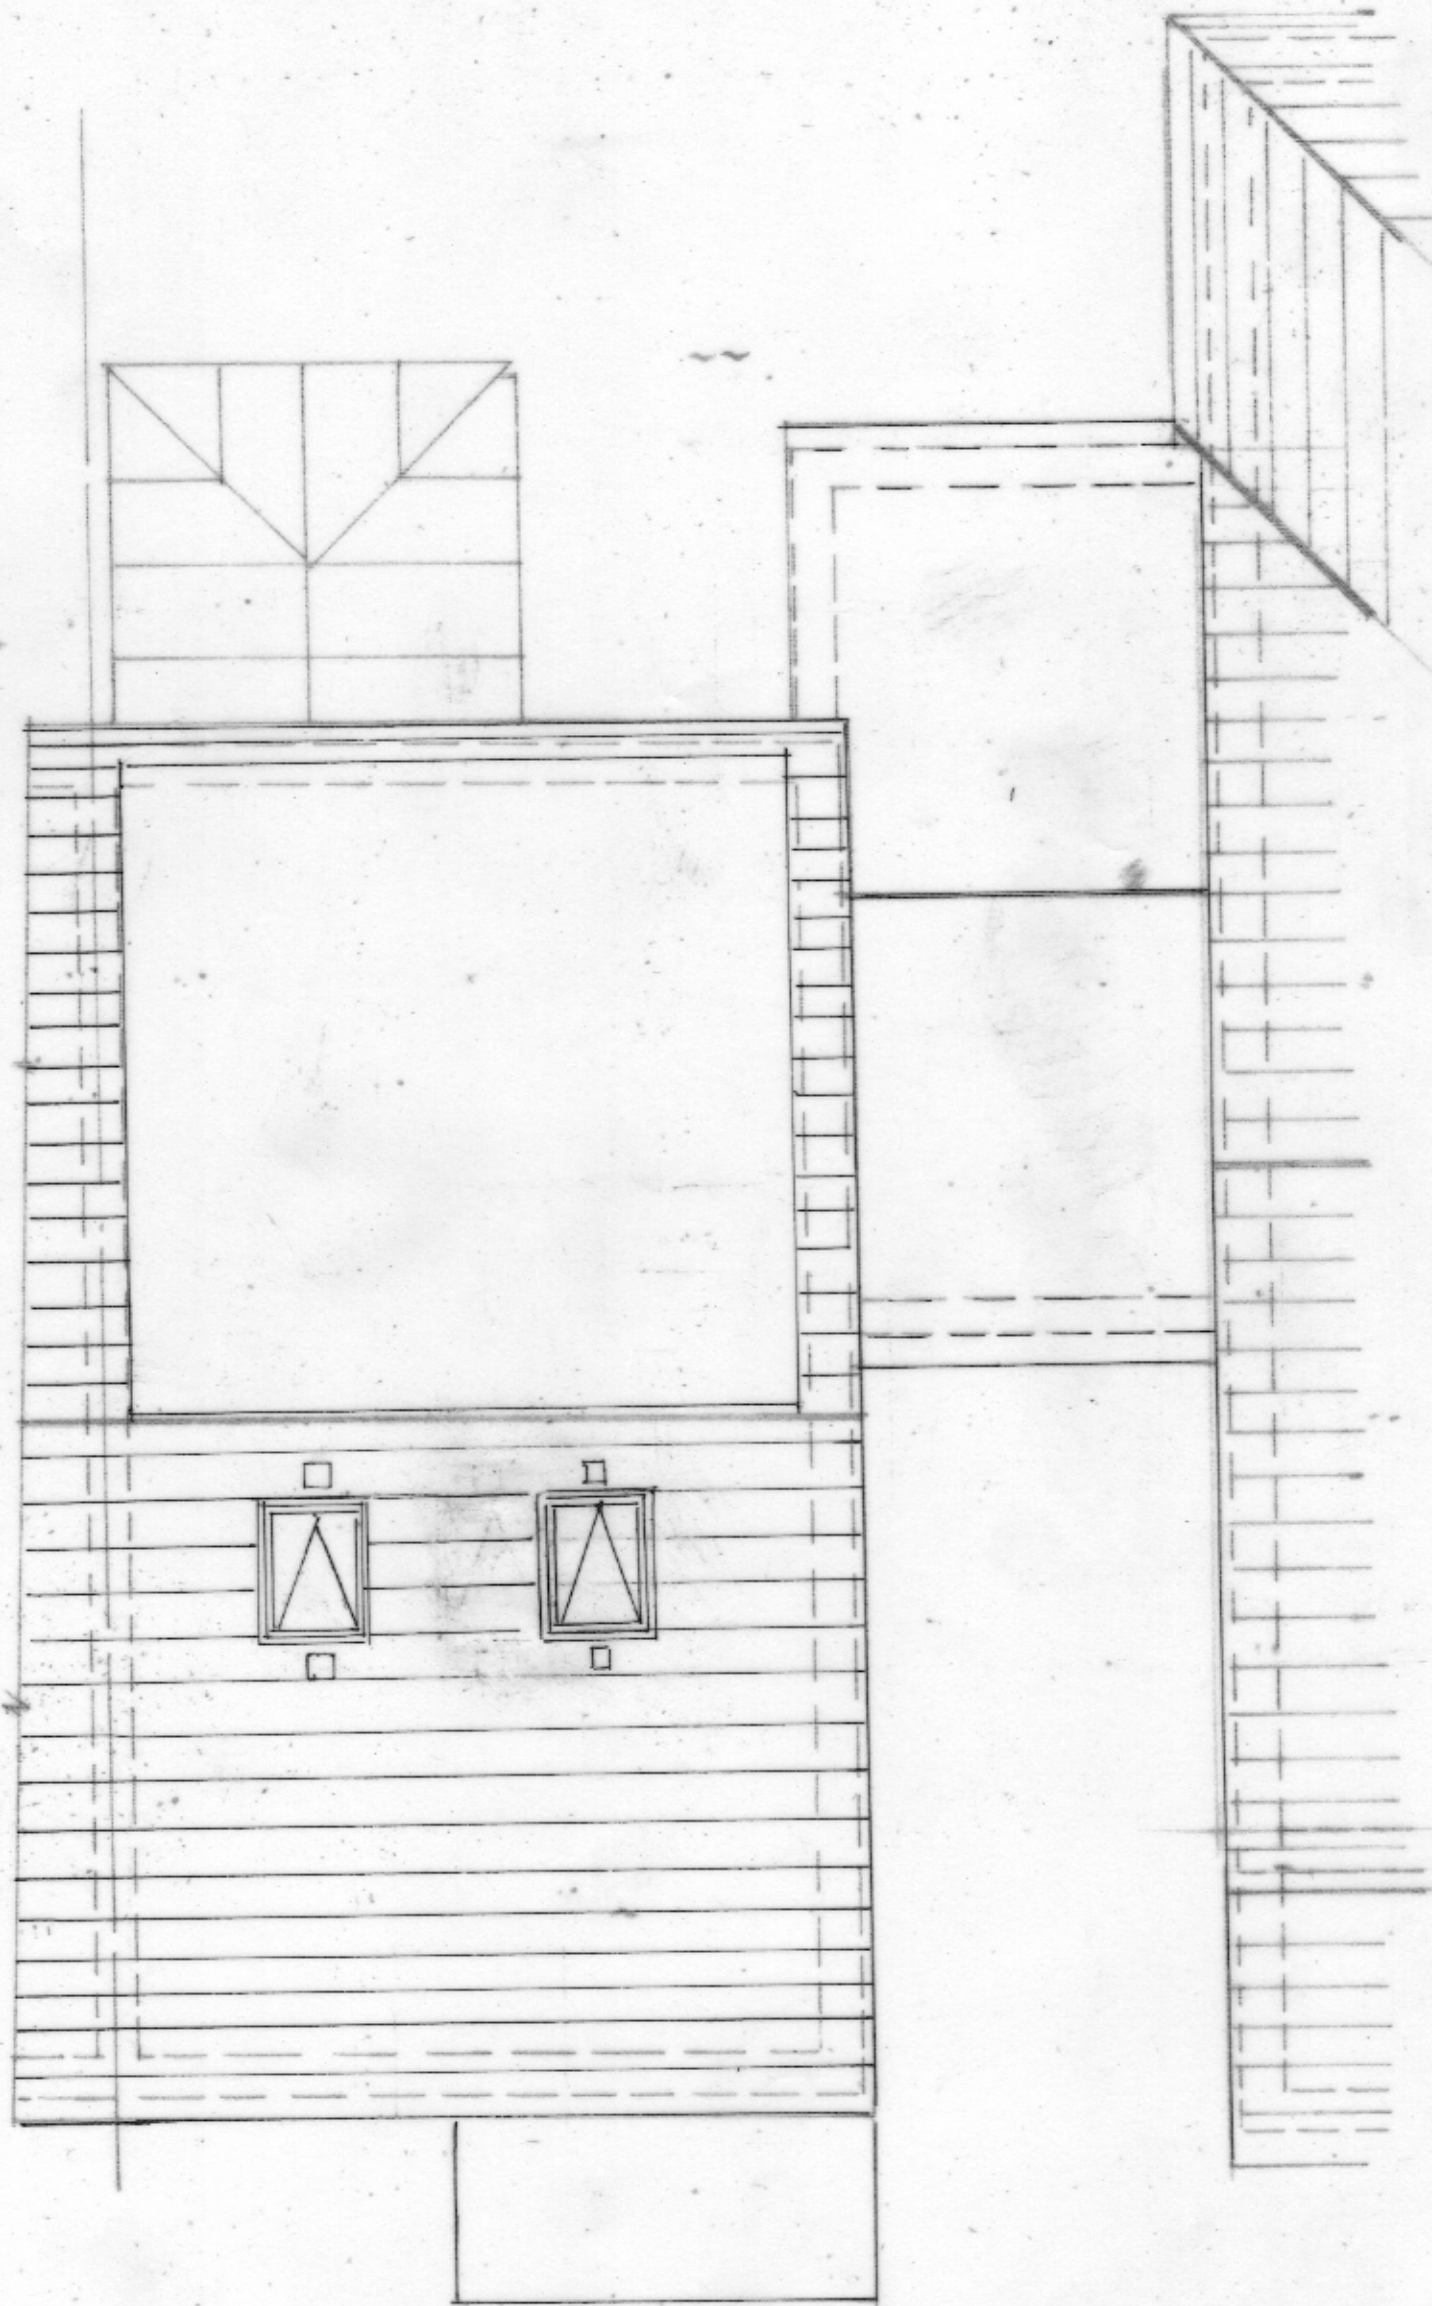

Roof Plan

Rev: A 20.5.20 AM/c



PROPOSED ROOMS IN THE ROOF INCORP. REAR DORMER
MR N SUDDI 42 HAIG GARDENS GRAVESEND DA12 1NE
1:50 @ A3 170526/8 OF 10 M26² PROPOSED ROOF PLAN

SCALE 1:50



WESTLEIGH DESIGN