
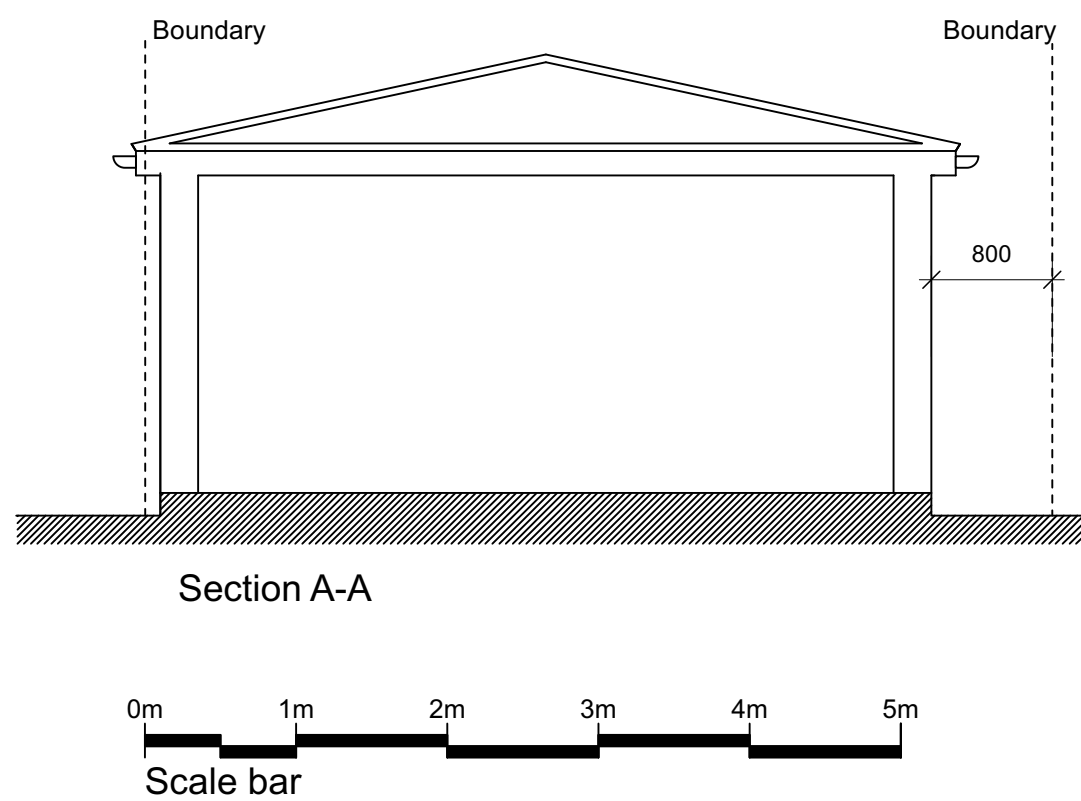
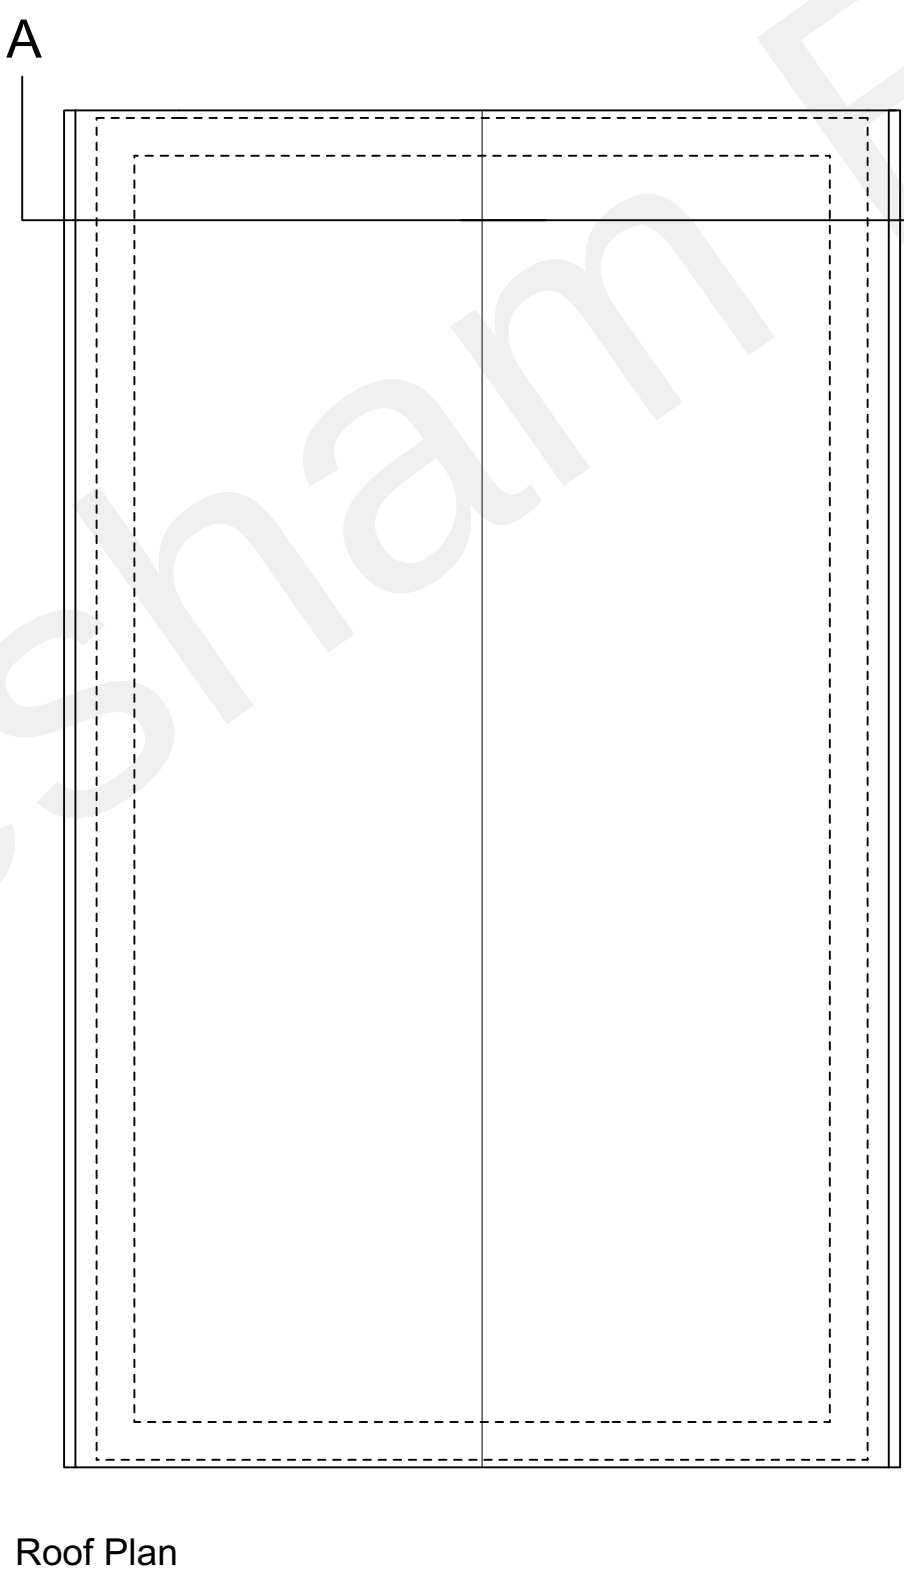
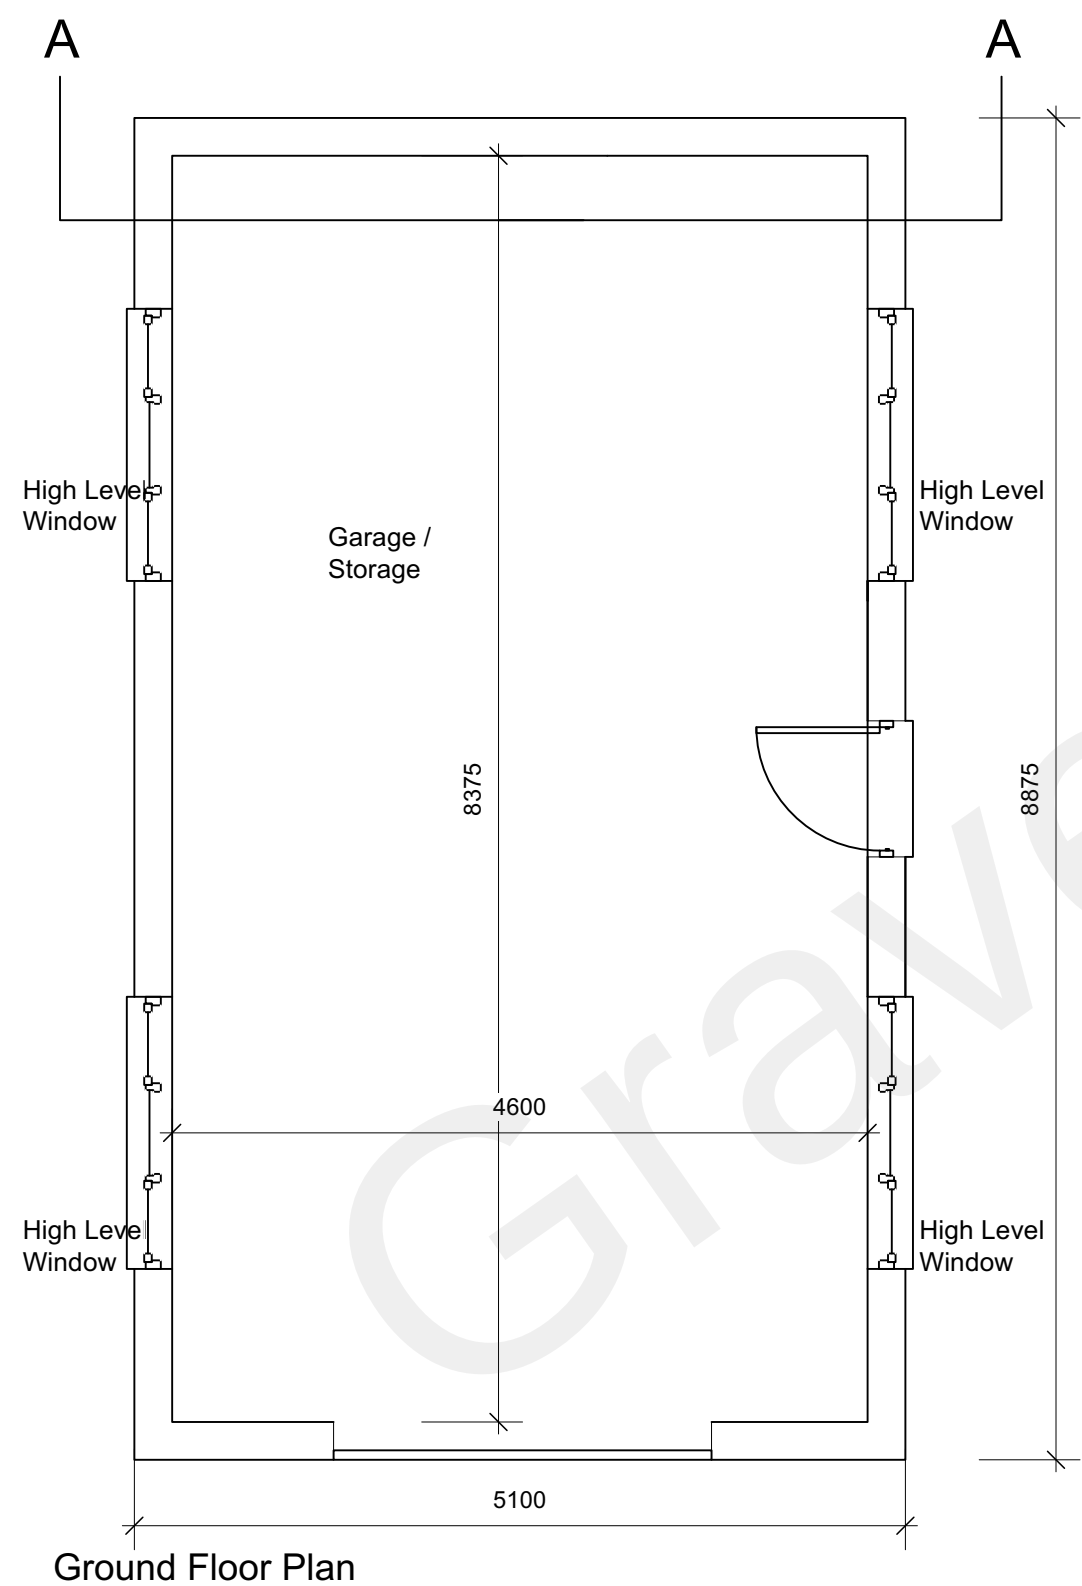
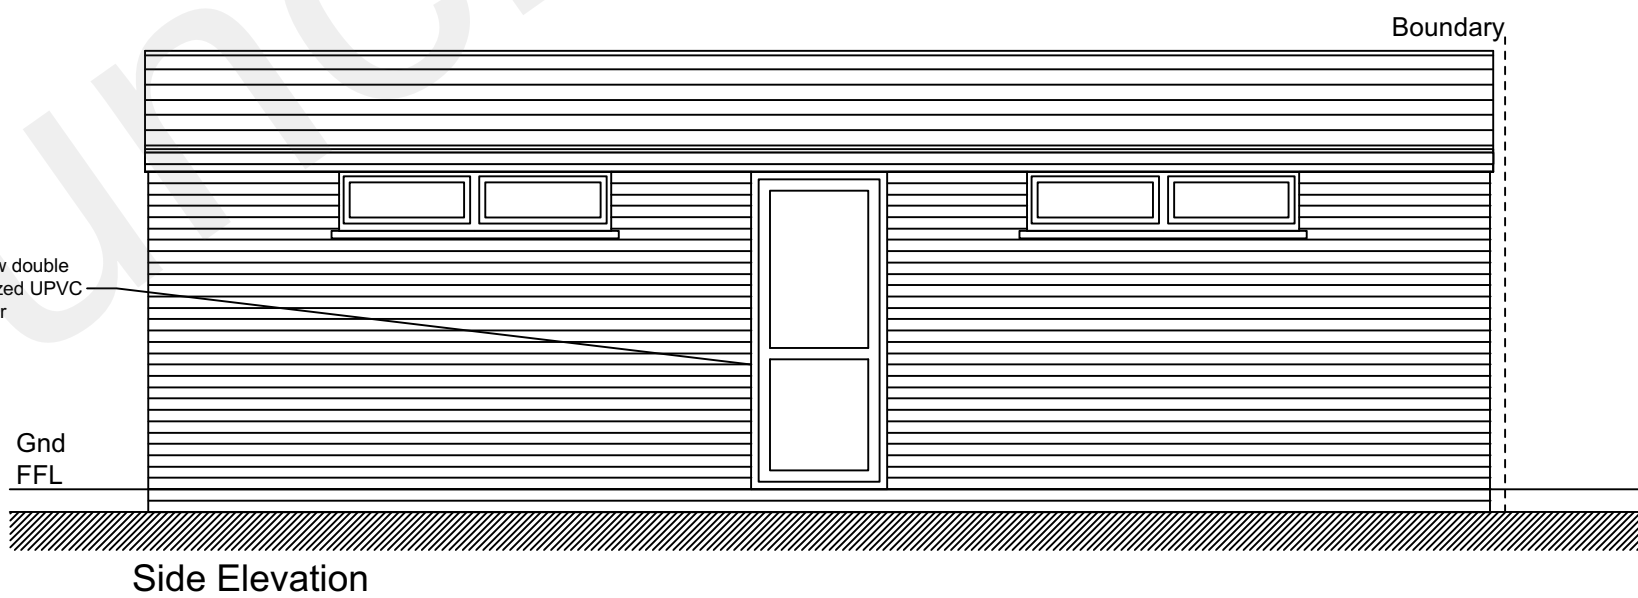
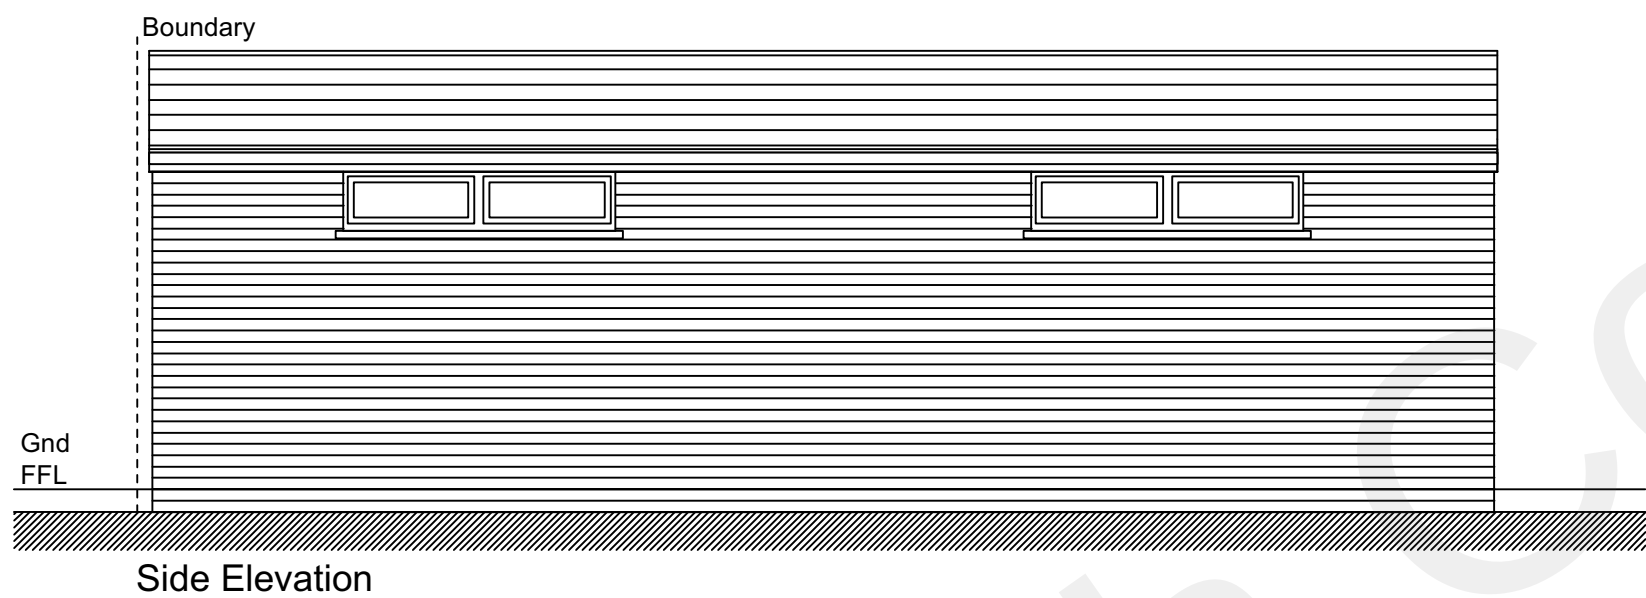
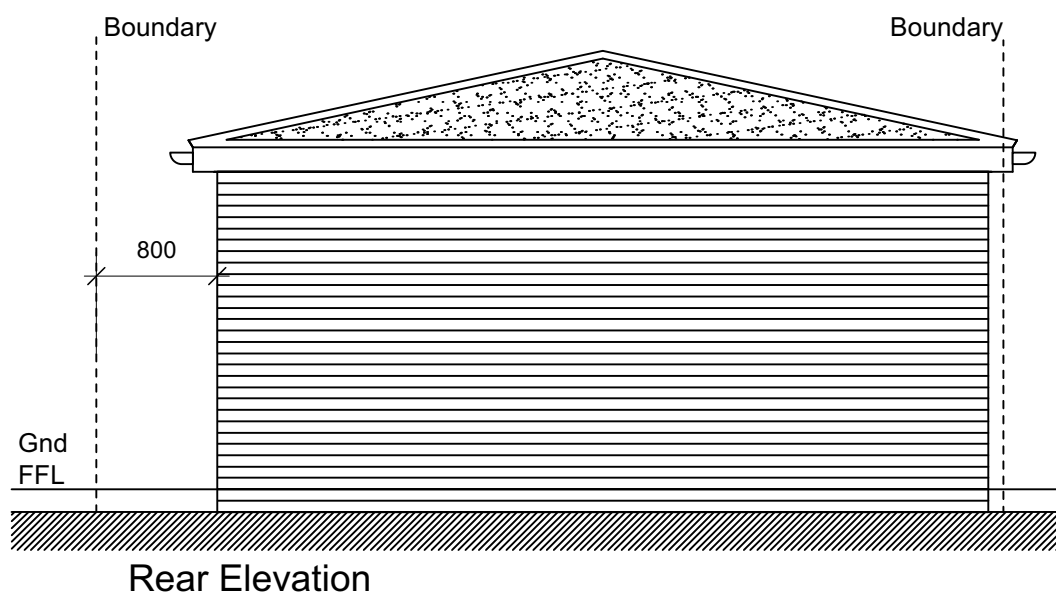


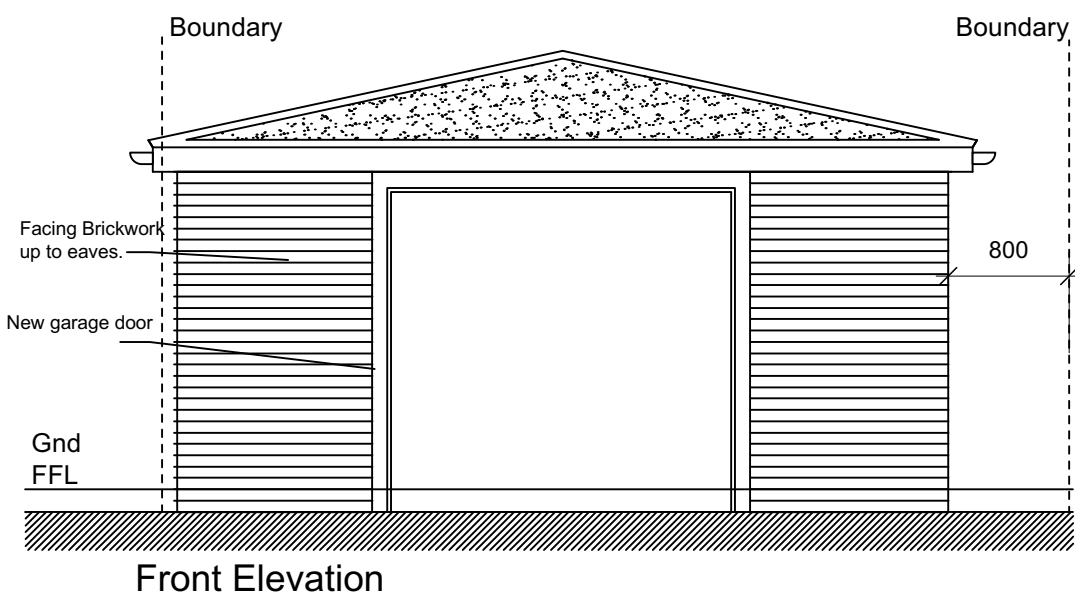

D	Drawing updated following client changes	15.08.22
C	Drawing updated following client changes	10.08.22
B	Drawing updated following planners comments	26.02.22
A	Updated following planning refusal	2020.12.07

REV	DESCRIPTION	DATE	INIT	CHKD
STATUS	FOR INFORMATION			

Client
Mr R Barnard

Project
Land Adjacent to No 2 Elwill Way,
Gravesend, Kent. DA13 9JT

Title
Proposed Floor Plans & Elevations

Scale	Date	Drawn	Checked
1:50@A1	16.07.20	N/A	N/A
Project No:	Drawing No.	Revision	
2020-144	003	D	