

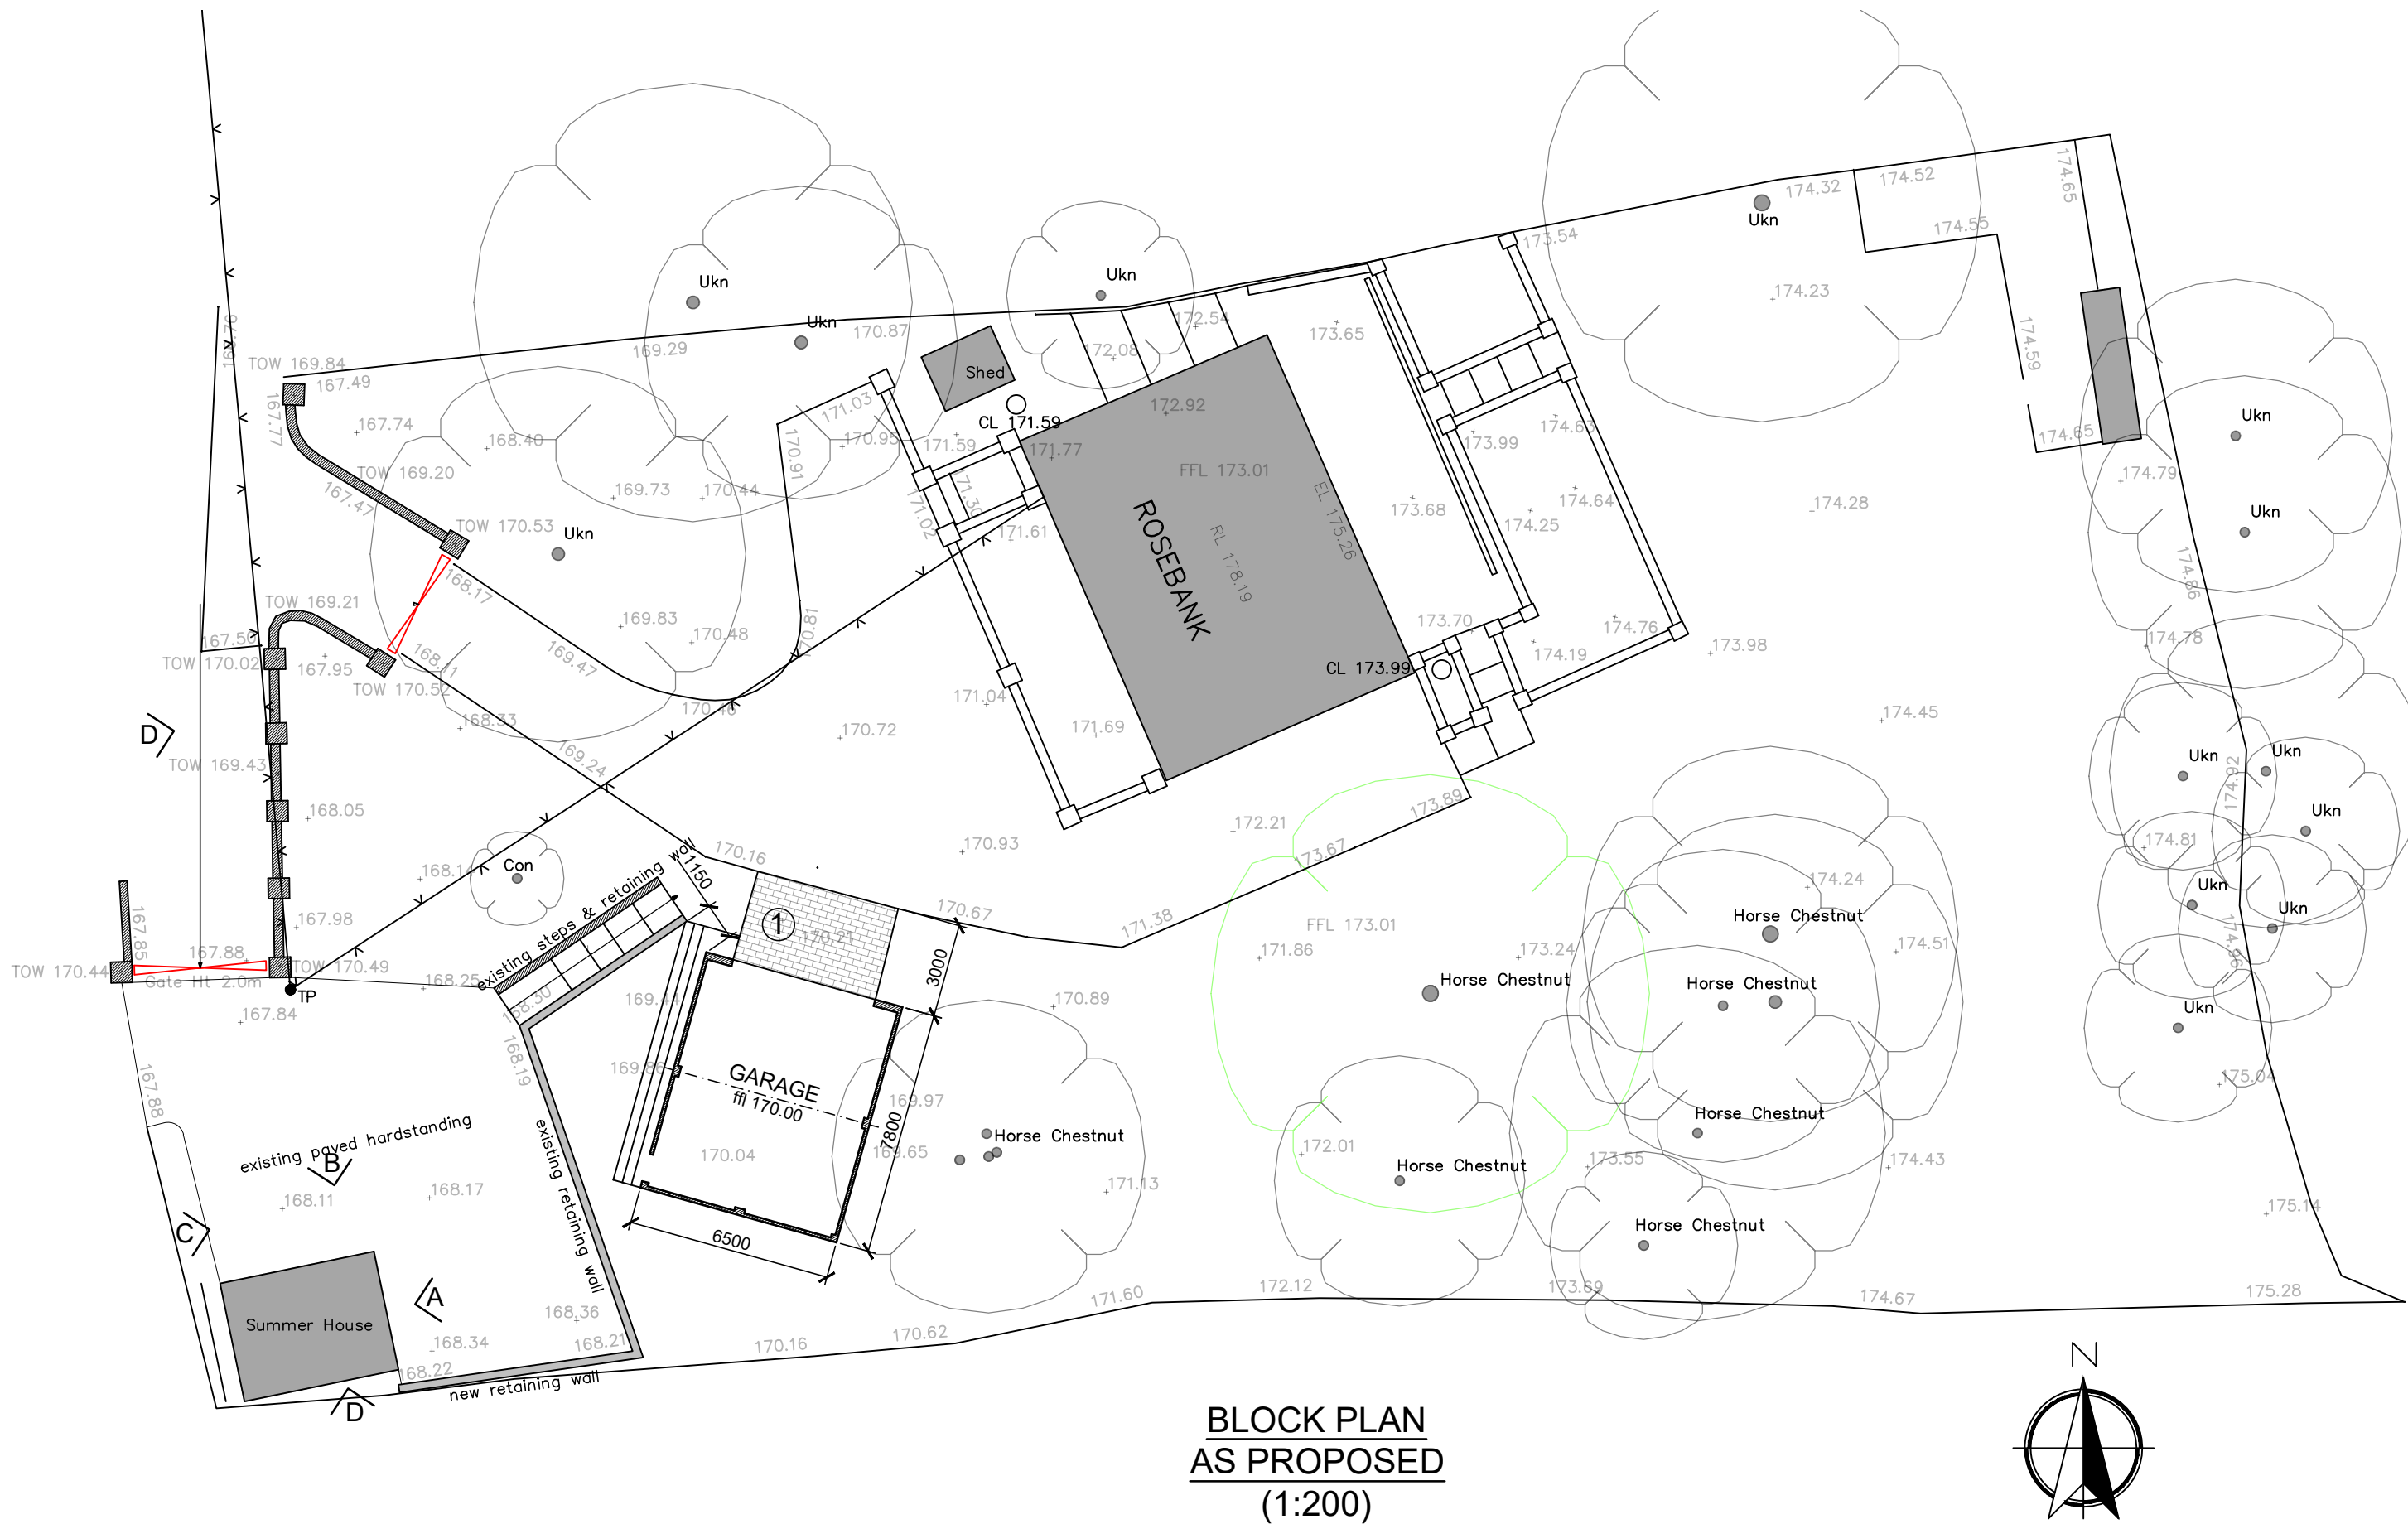


TIMBER SUMMER HOUSE WITH
FELT ROOF (SEE PHOTOGRAPHS)

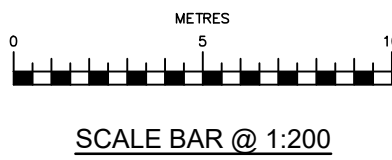

**BLOCK PLAN
AS PROPOSED
(1:200)**

- ① NEW PAVED HARDSTANDING
MARSHALLS DRIVSETT ARGENT
PRIORA - GRAPHITE ON
PERMEABLE SUB-VASE

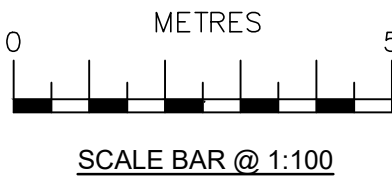

SITE PLAN EXTRACTED FROM
ASTON LAND SURVEYS SITE
SURVEY DRAWING Ref RCM/1015/1

Date	No	Revision
Penfold Project Services		
Epmarket, Wrotham Road, Meopham, Kent, DA13 0JH Telephone: 01474 816690 e-mail: apenfold448@btinternet.com		
Job Title:	ROSEBANK VALLEY LANE MEOPHAM GRAVESEND KENT DA13 0DG	
Dwg Title:	DETACHED GARAGE BLOCK PLAN AS PROPOSED	
Scale:	1:200 @ A2	
Dwg No.:	102	
Date:	November 2022	