




KEY
Application Boundary
Outline of Existing Property

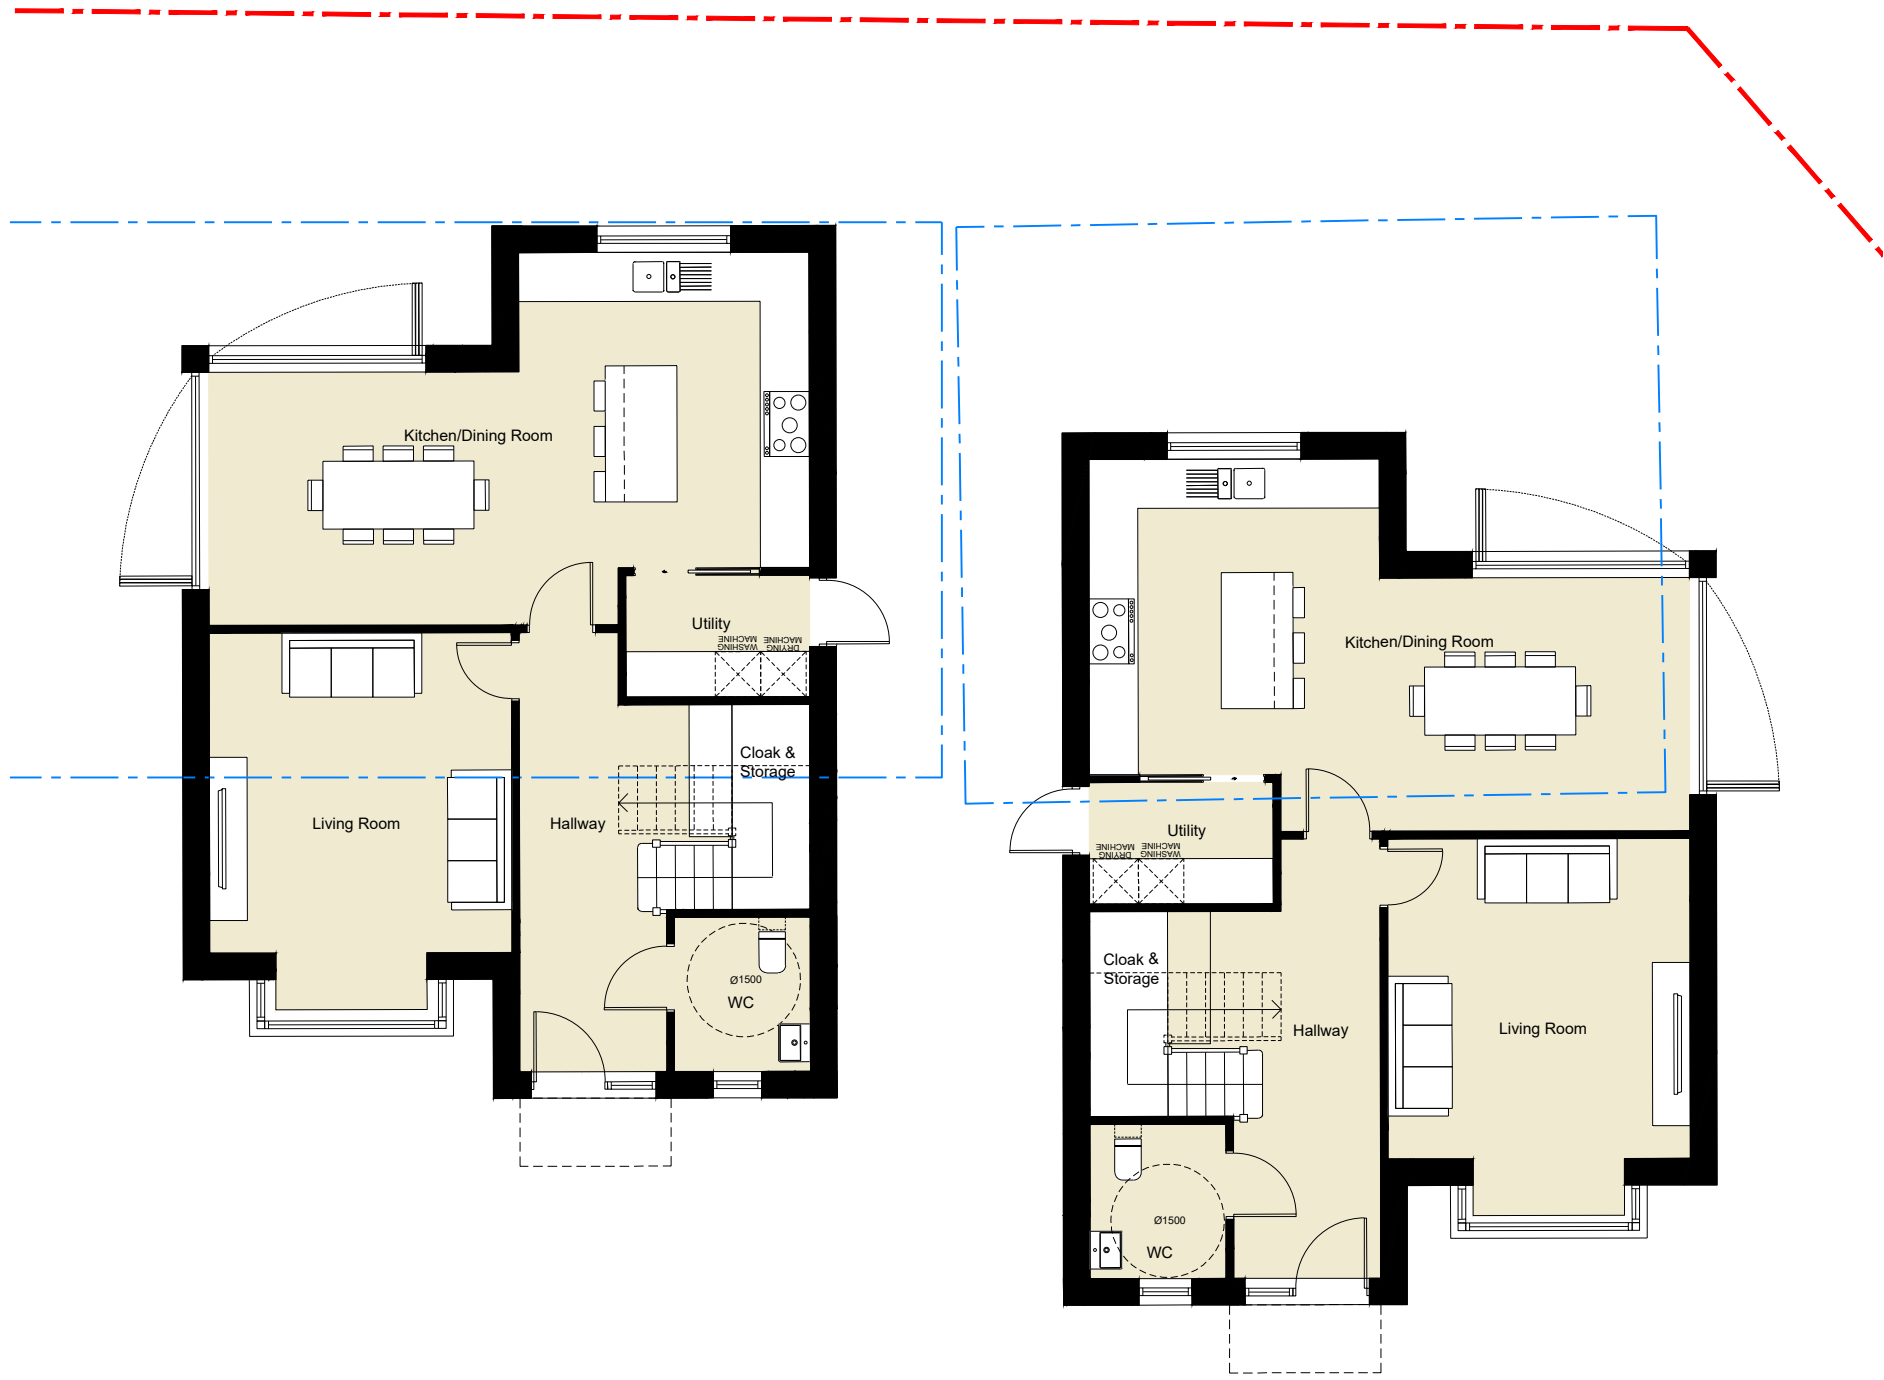


1 PLAN
Proposed Ground Floor Plans
SCALE 1: 100

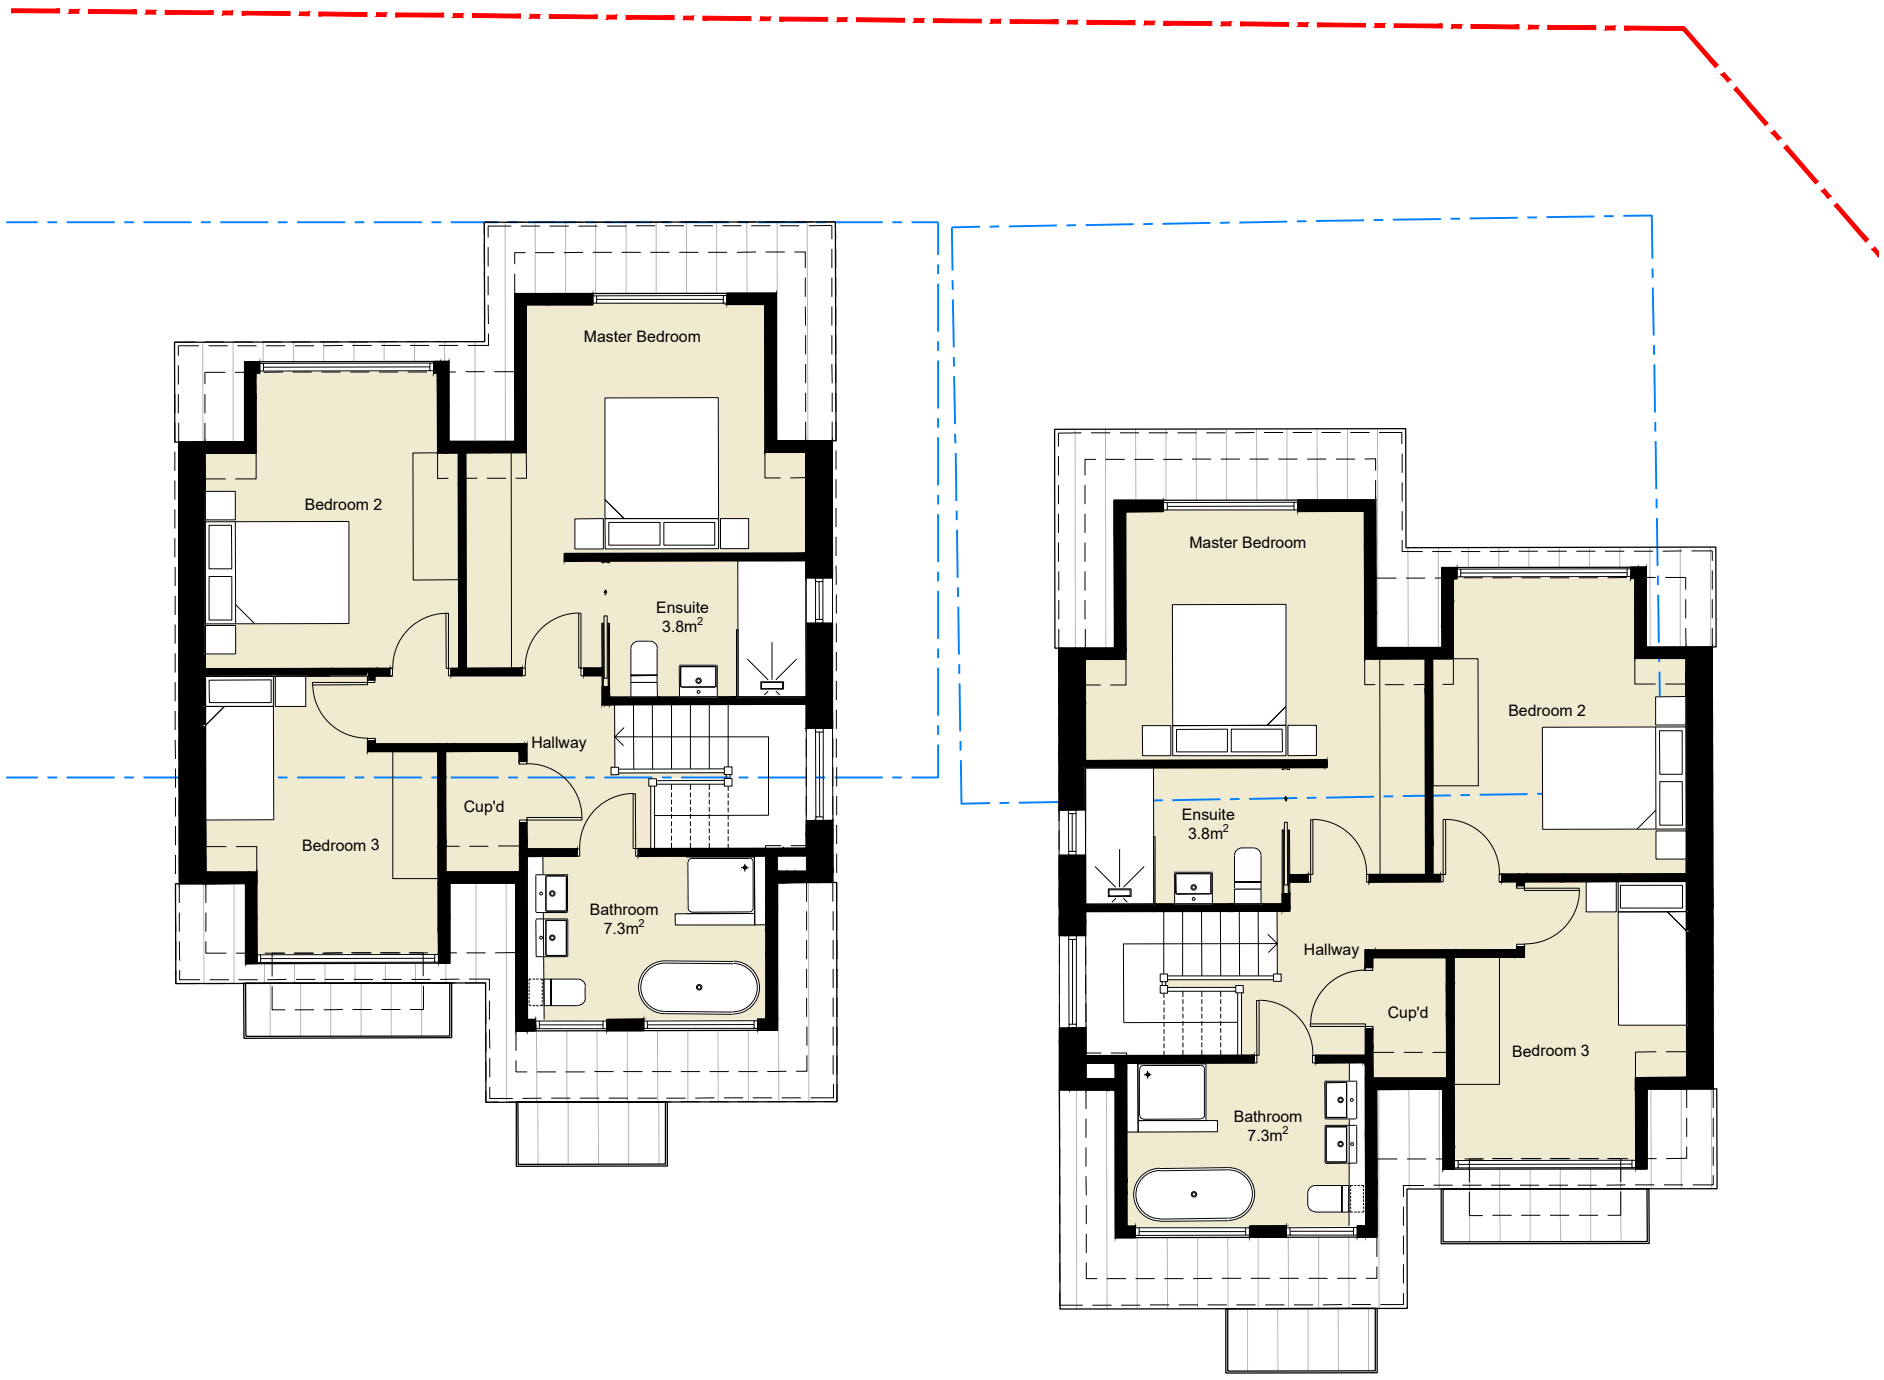

2 PLAN
Proposed First Floor Plans
SCALE 1: 100

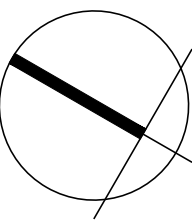

PLANNING

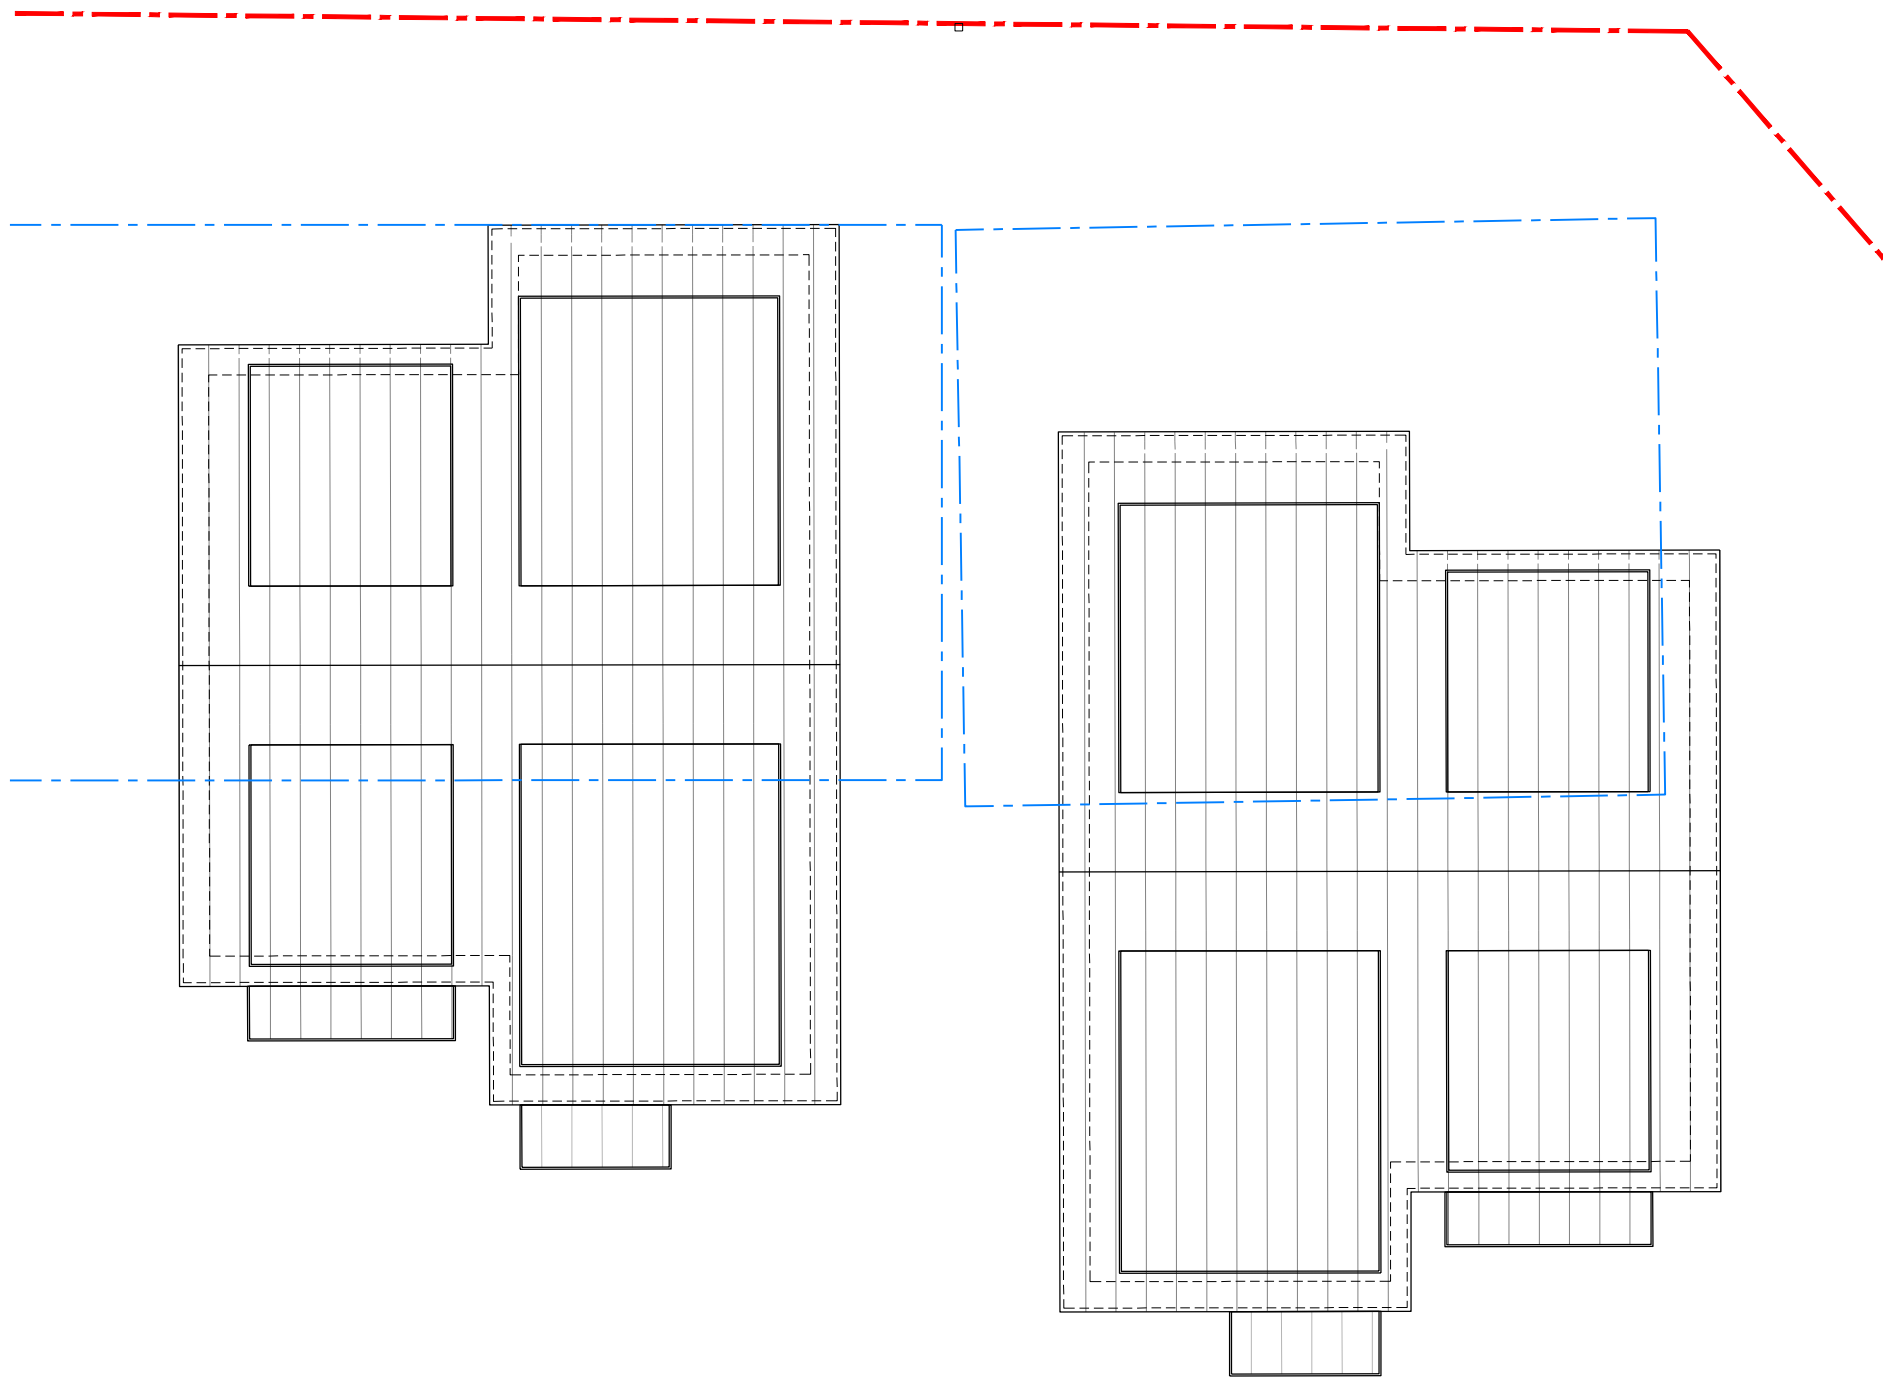

3 PLAN
Proposed Roof Plans
SCALE 1: 100

REV	DESCRIPTION	DR / CH	DATE
			BRIMSOL FARM, MEOPHAM, KENT, DA13 0BN
			PROPOSED FLOOR PLANS

Scale @ A1	As Noted
Created	FEBRUARY 2025
Drawn By	KL
Checked By	JL
Purpose of Issue	PLANNING

OPEN architecture

OPEN architecture	Architecture
	Building Surveying
	Project Management
	Interior Design

Anton House	www.openarc.co.uk
South Park	T +44 01732 779590
Sevenoaks / Kent / TN13 1EB	F +44 01732 741316

Job Reference	Drawing Number	Rev
24130	P200	-

