


KEY


- Application Boundary
- Outline of Existing Property

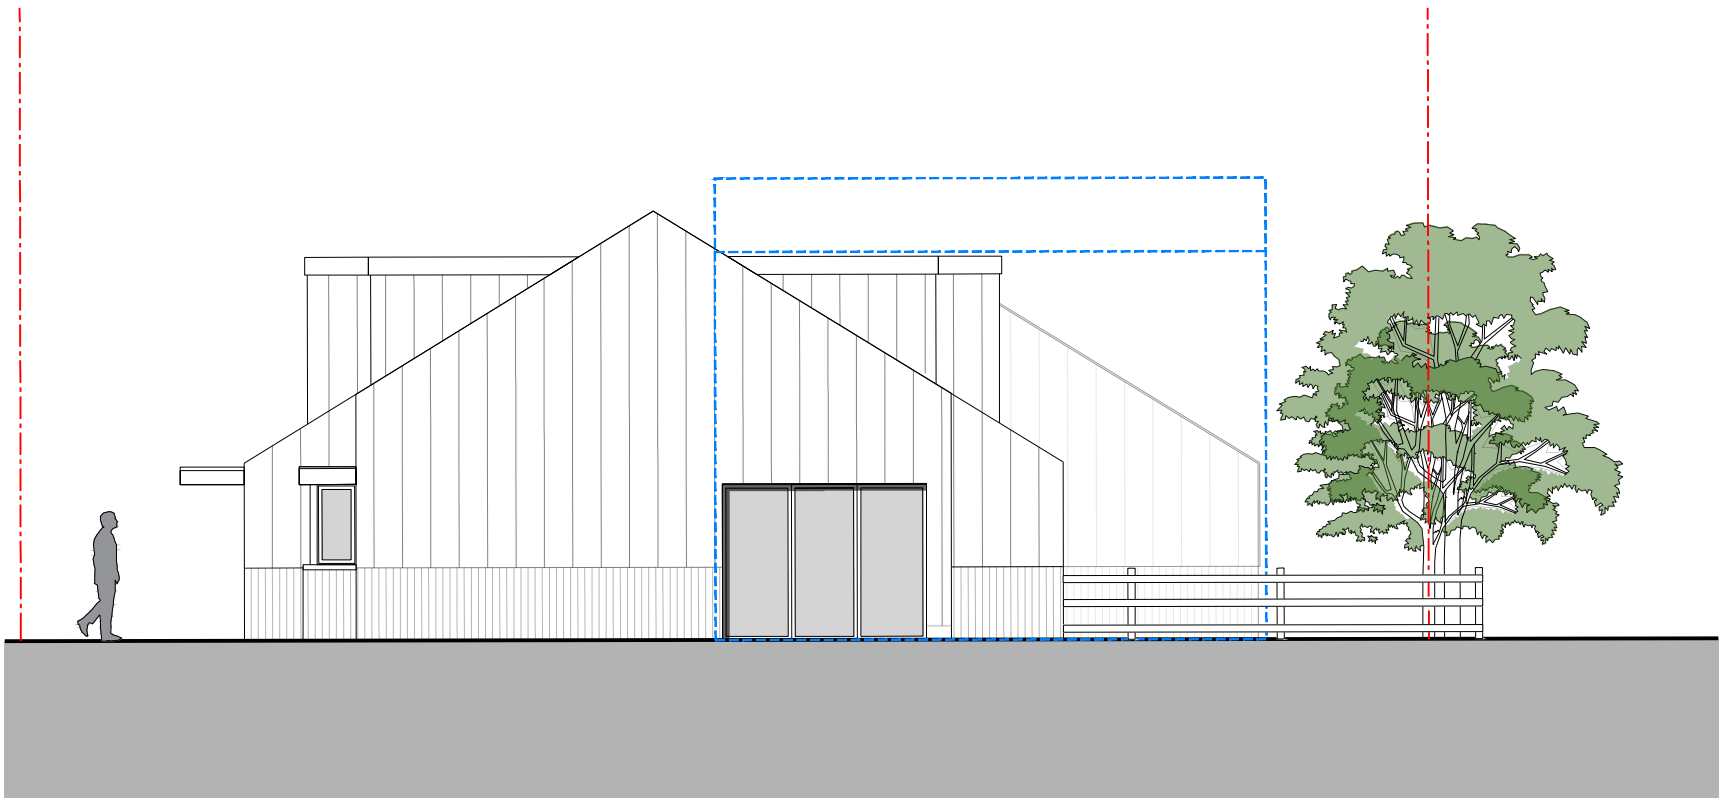


1 ELEVATION
Proposed Front Elevation
SCALE 1:100



2 ELEVATION
Proposed Side Elevation
SCALE 1:100

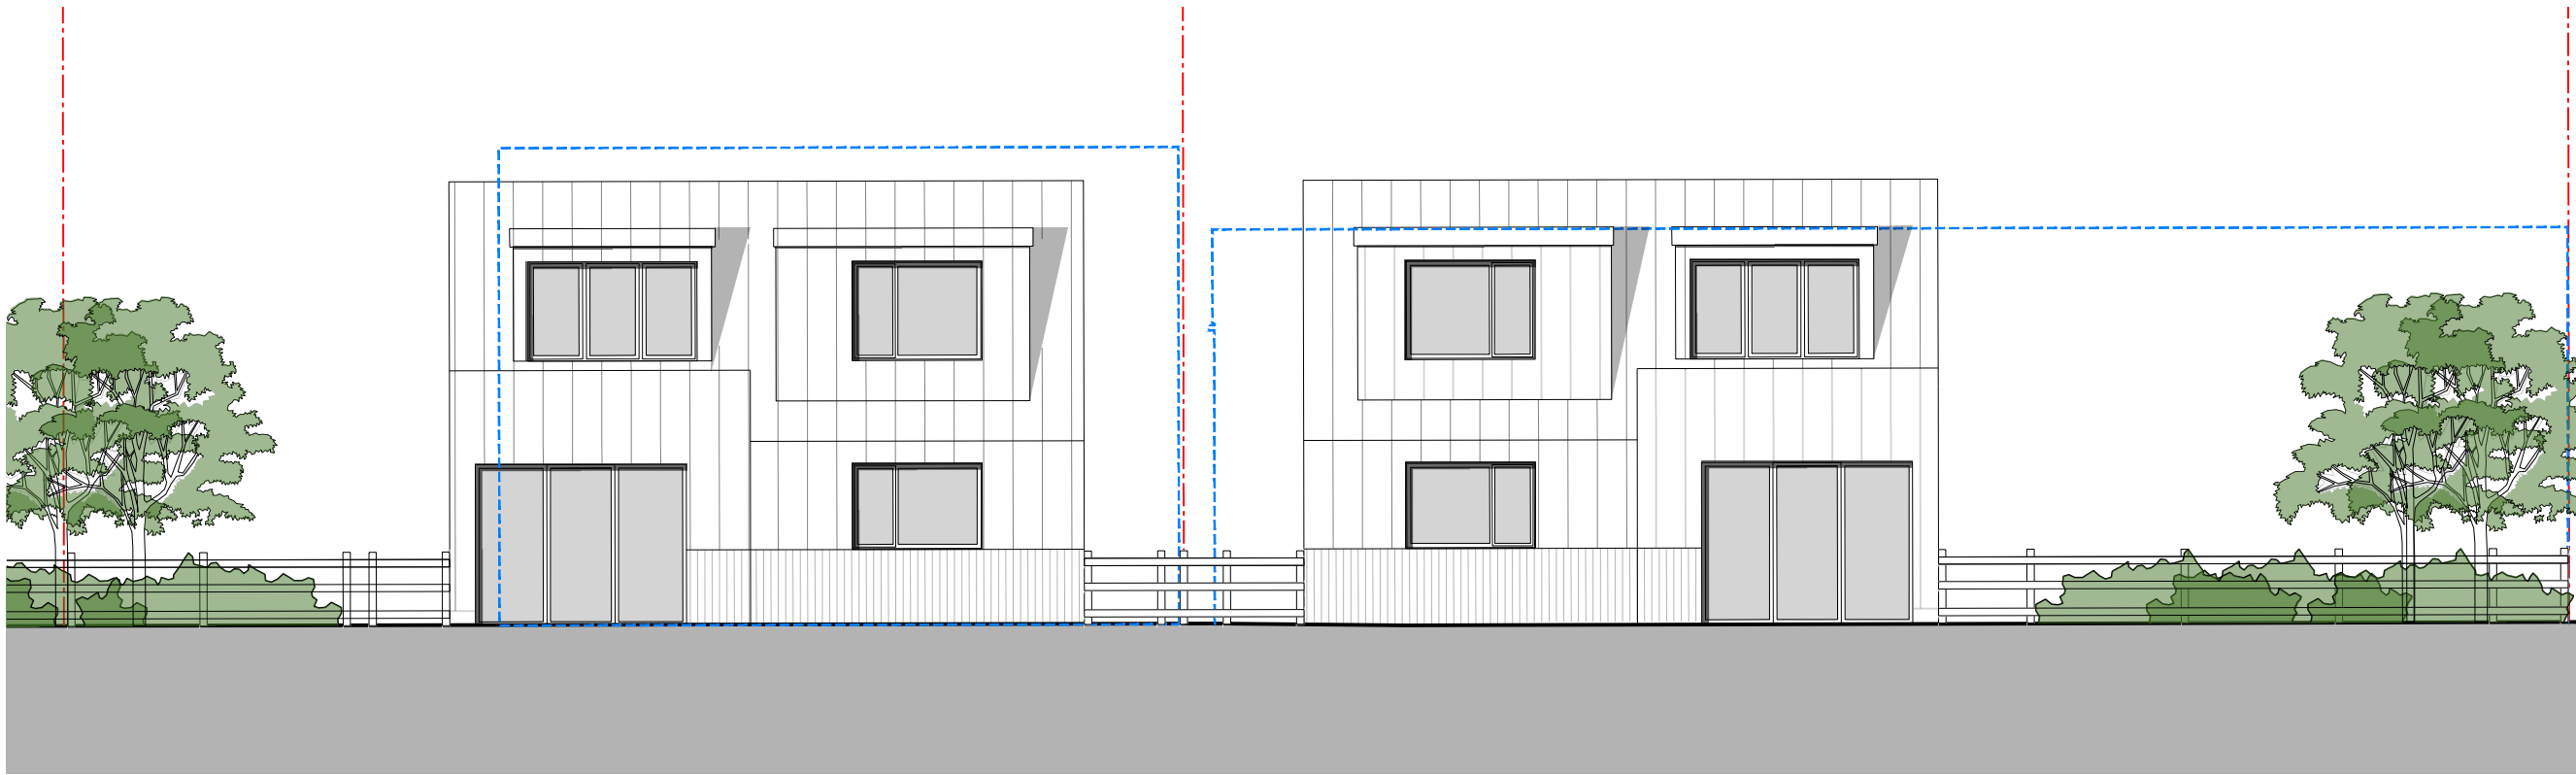

3 ELEVATION
Proposed Rear Elevation
SCALE 1:100

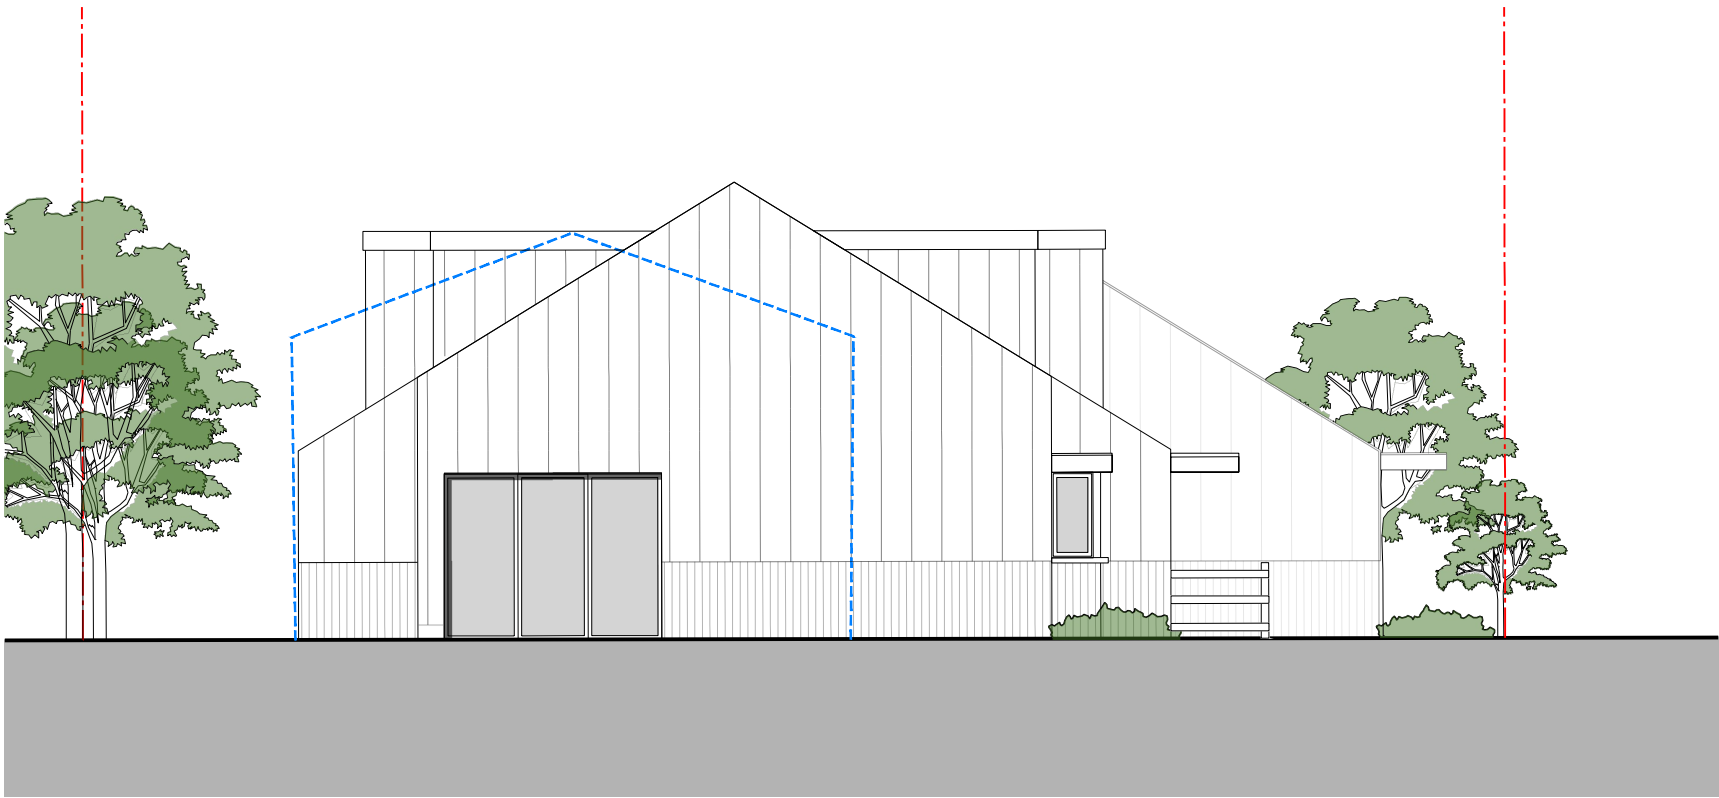

4 ELEVATION
Proposed Side Elevation
SCALE 1:100

PLANNING

REV	DESCRIPTION	DR / CH	DATE
			As Noted
			FEBRUARY 2025
			KL
			JL
			PLANNING

Brimsole Farm,
Meopham, Kent, DA13 0BN

Proposed Elevations

Scale @ A1	As Noted
Created	FEBRUARY 2025
Drawn By	KL
Checked By	JL
Purpose of Issue	PLANNING

OPEN architecture

OPEN architecture	Architecture
	Building Surveying
	Project Management
	Interior Design

Anton House	www.openarc.co.uk
South Park	T +44 01732 779590
Sevenoaks / Kent / TN13 1EB	F +44 01732 741316

Job Reference	Drawing Number	Rev
24130	P450	-

