


Boundary Line




EXISTING GROUND FLOOR PLAN

Boundary Line

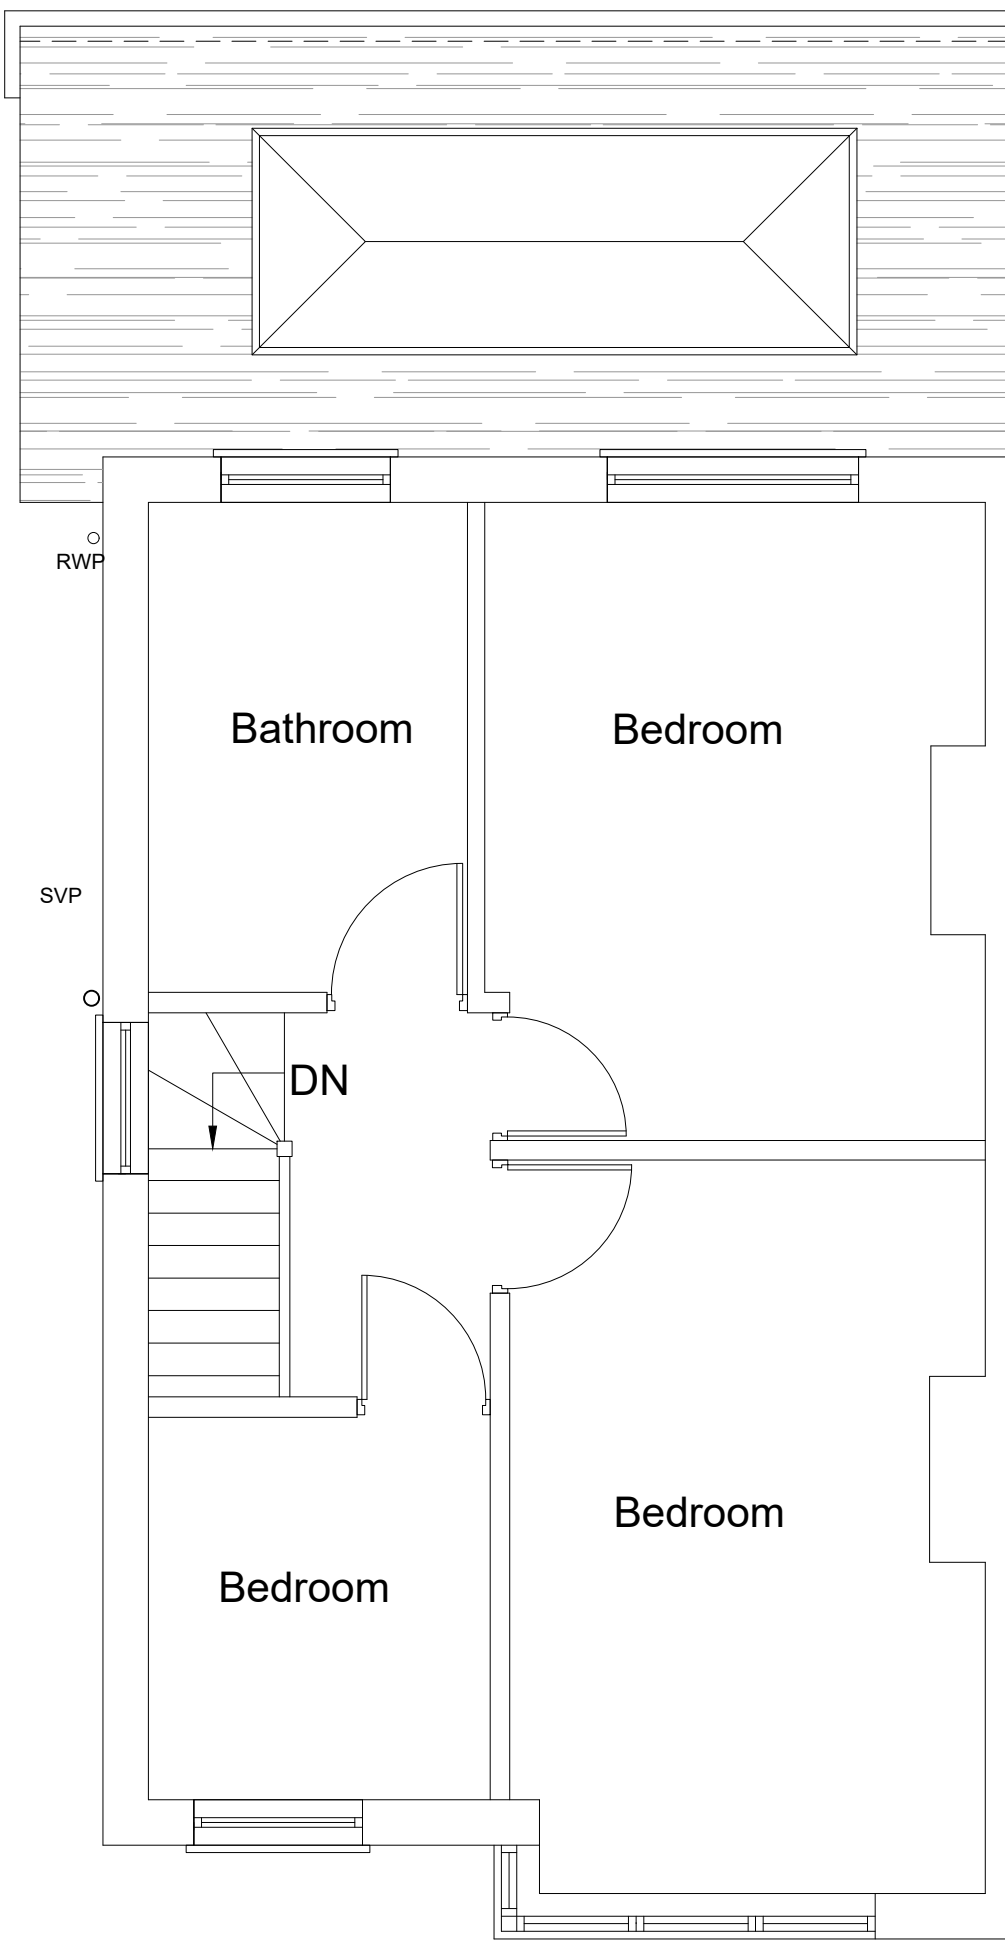


EXISTING FIRST FLOOR PLAN

Boundary Line

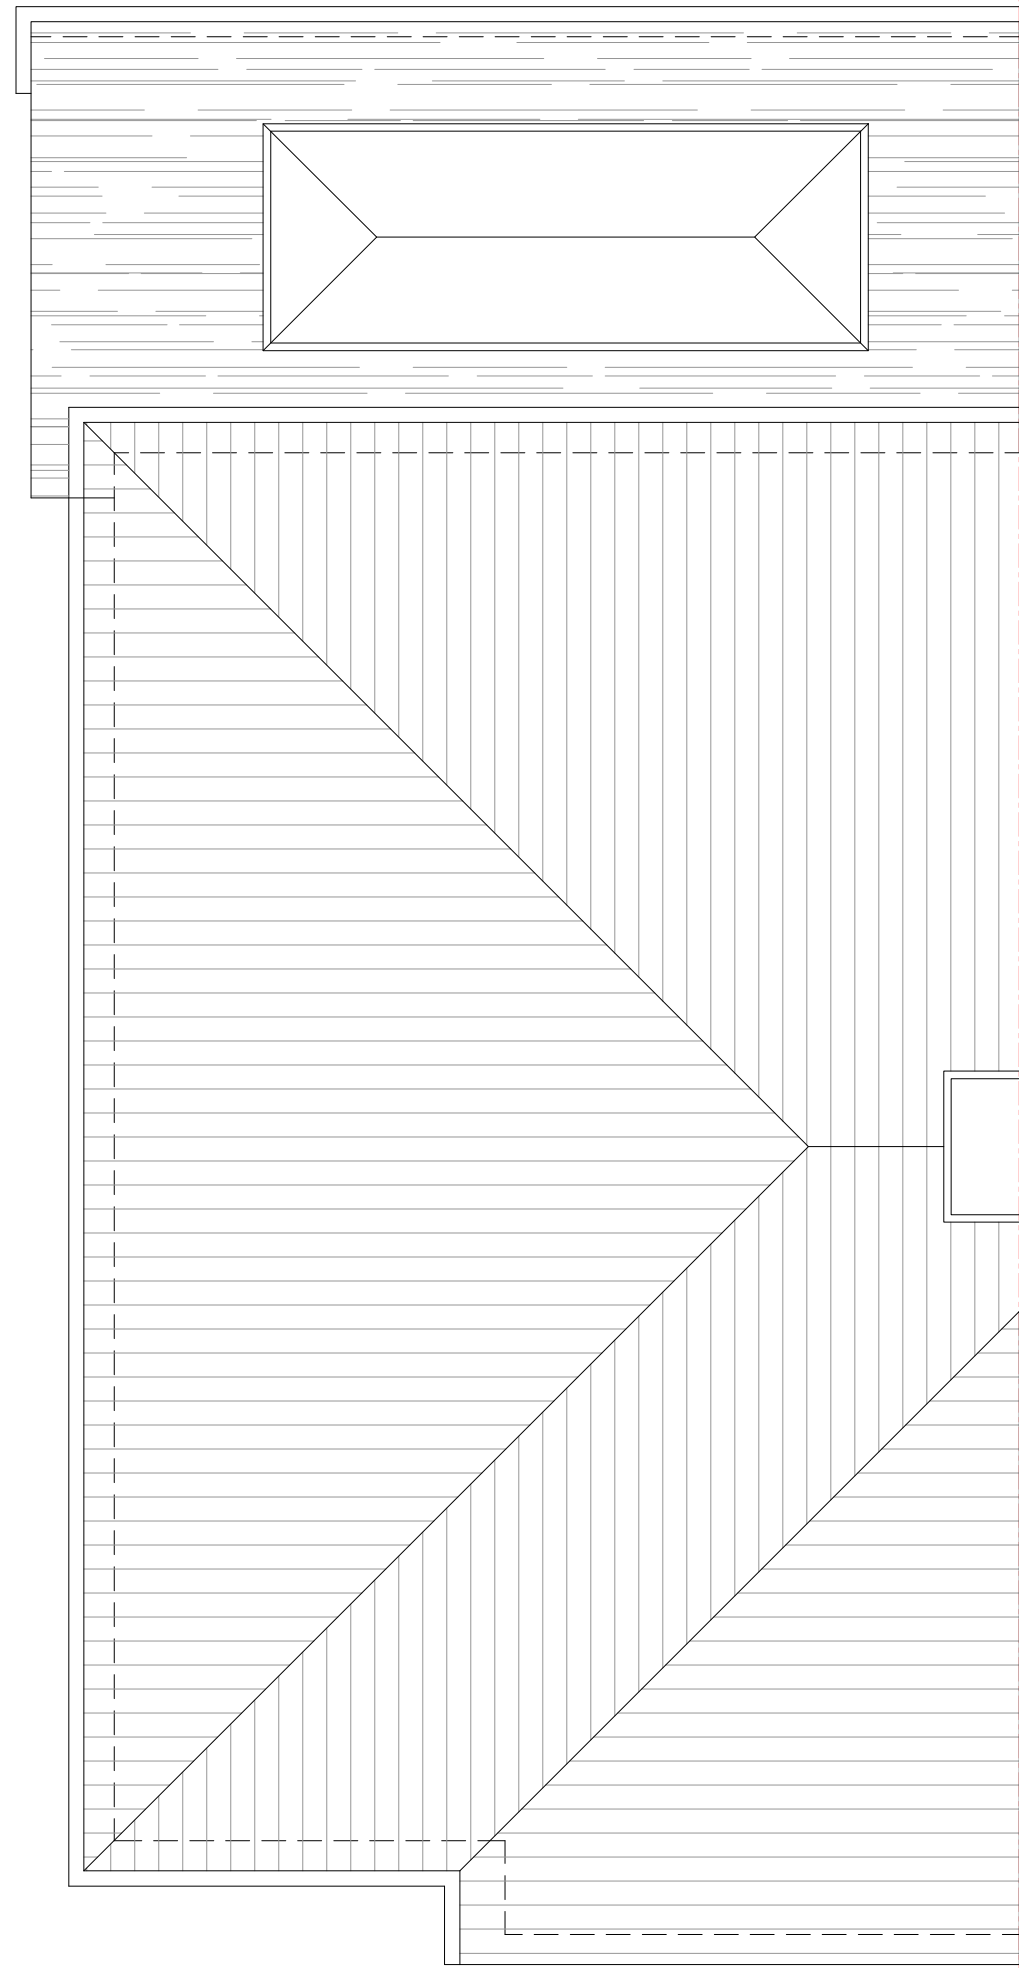

EXISTING ROOF PLAN

 

TITLE: Loft Conversion with Rear Dormer at Robin Hill Wrotham Road, Meopham, Gravesend DA13 0RE			
DRAWING TITLE: Existing Floor Plan and Roof Plan	SCALE 1:50@A1	DATE MAY 2025	DWG NO 1736/01
D.R.A LUMSDEN <i>D.R.A LUMSDEN LTD.</i> <i>BEng(Hons)C.Eng.M.I.Struct.E.</i> 23 Castlefields, Isleard Rise, Kent DA13 9EJ			