




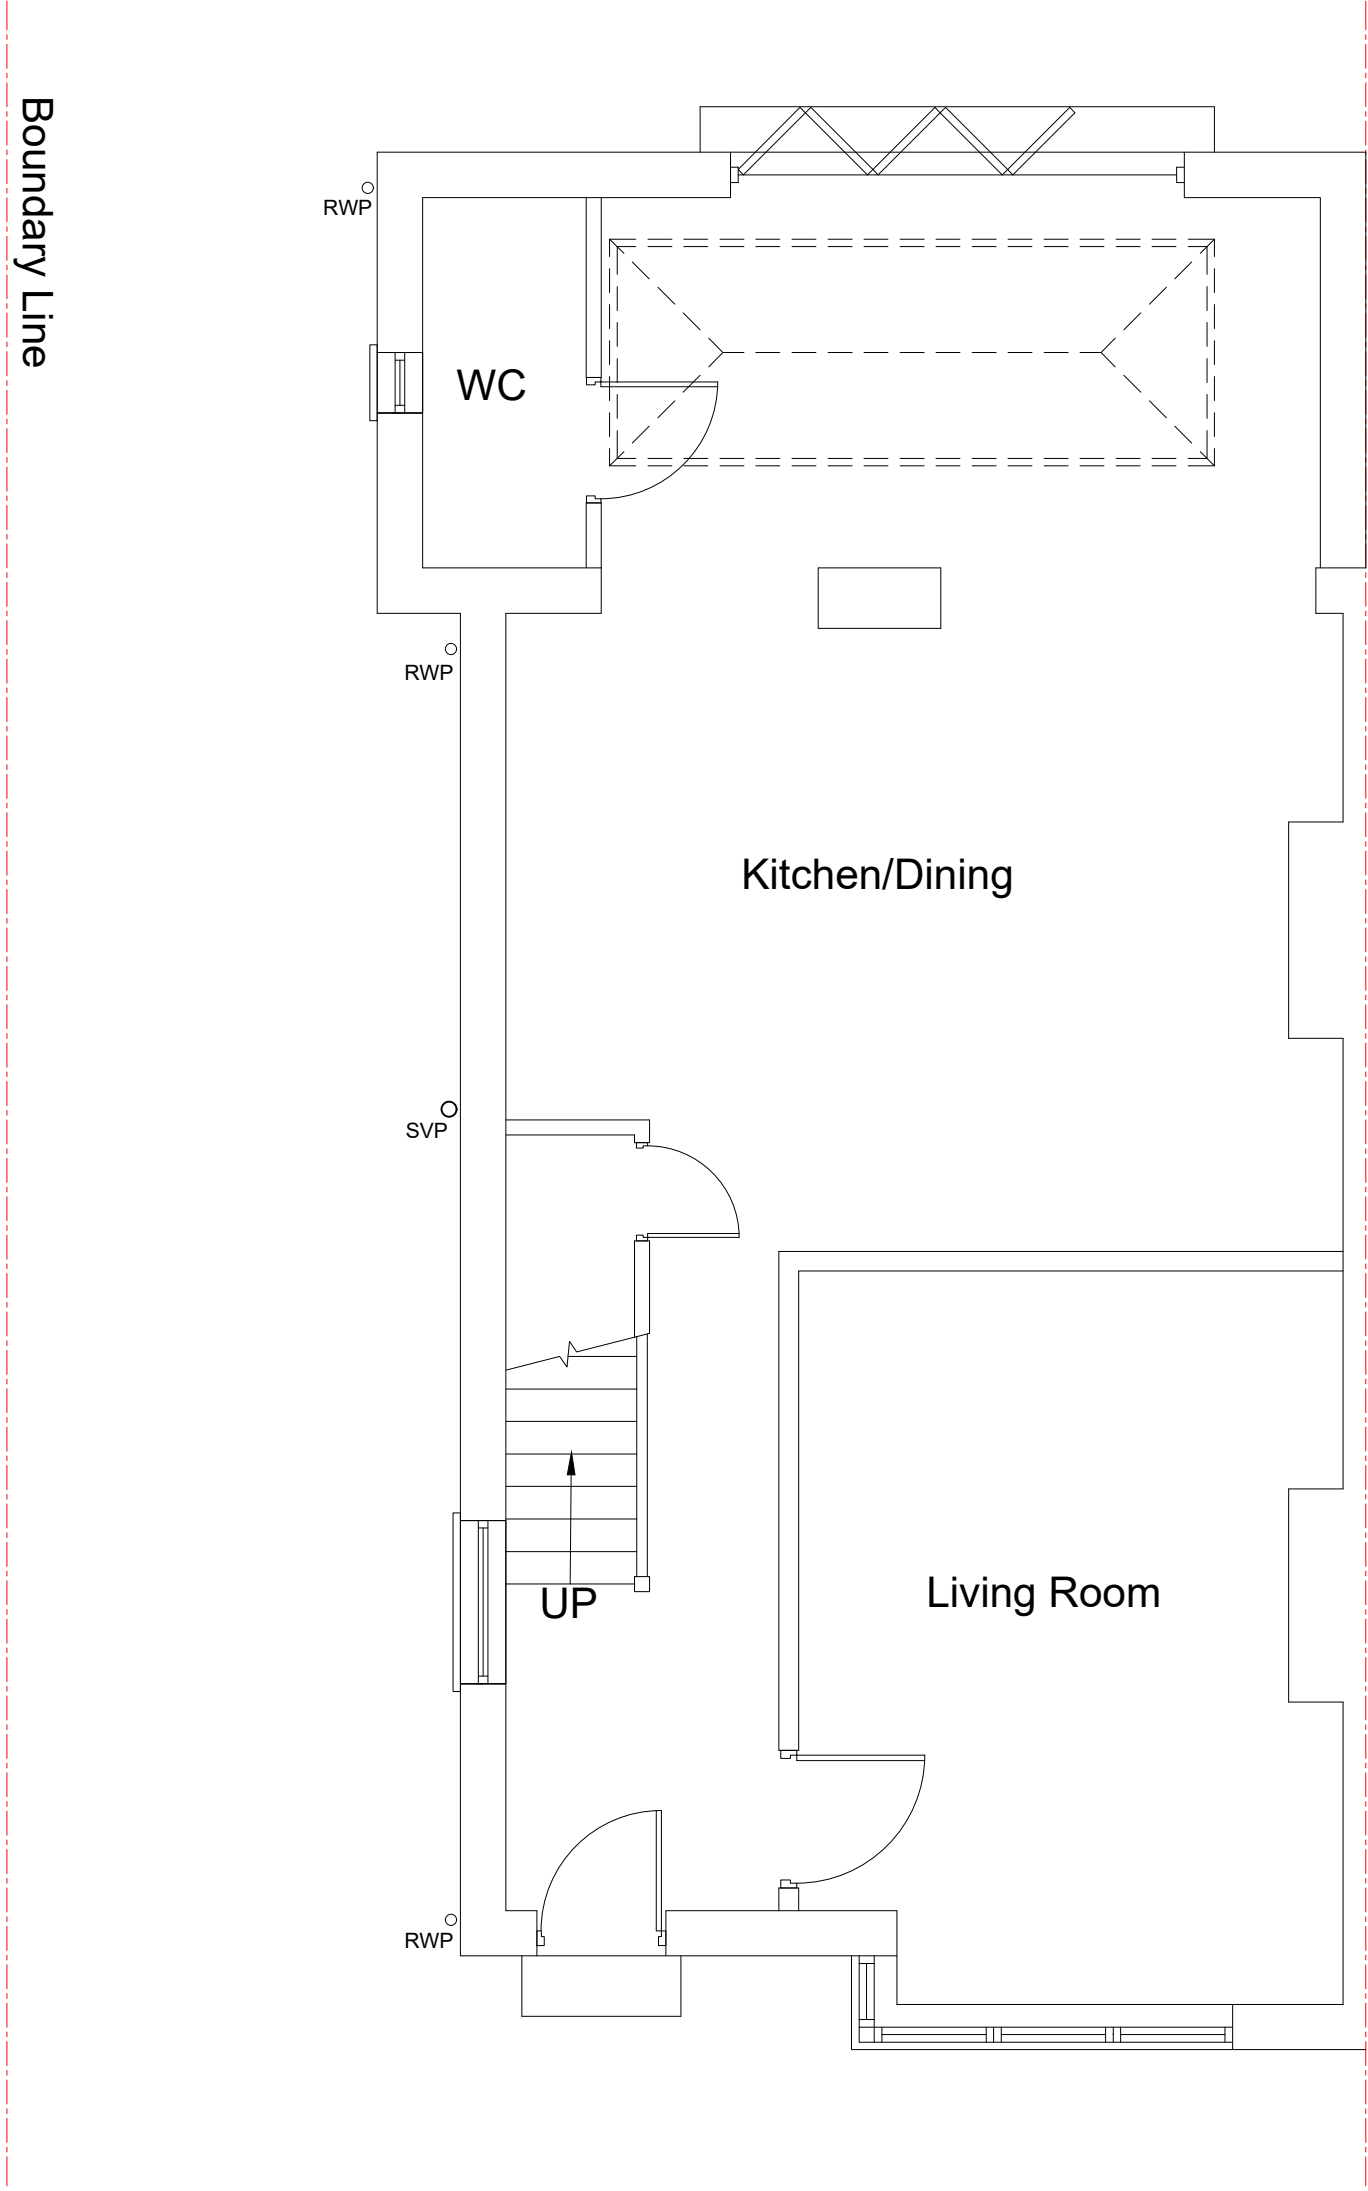


PROPOSED GROUND FLOOR PLAN

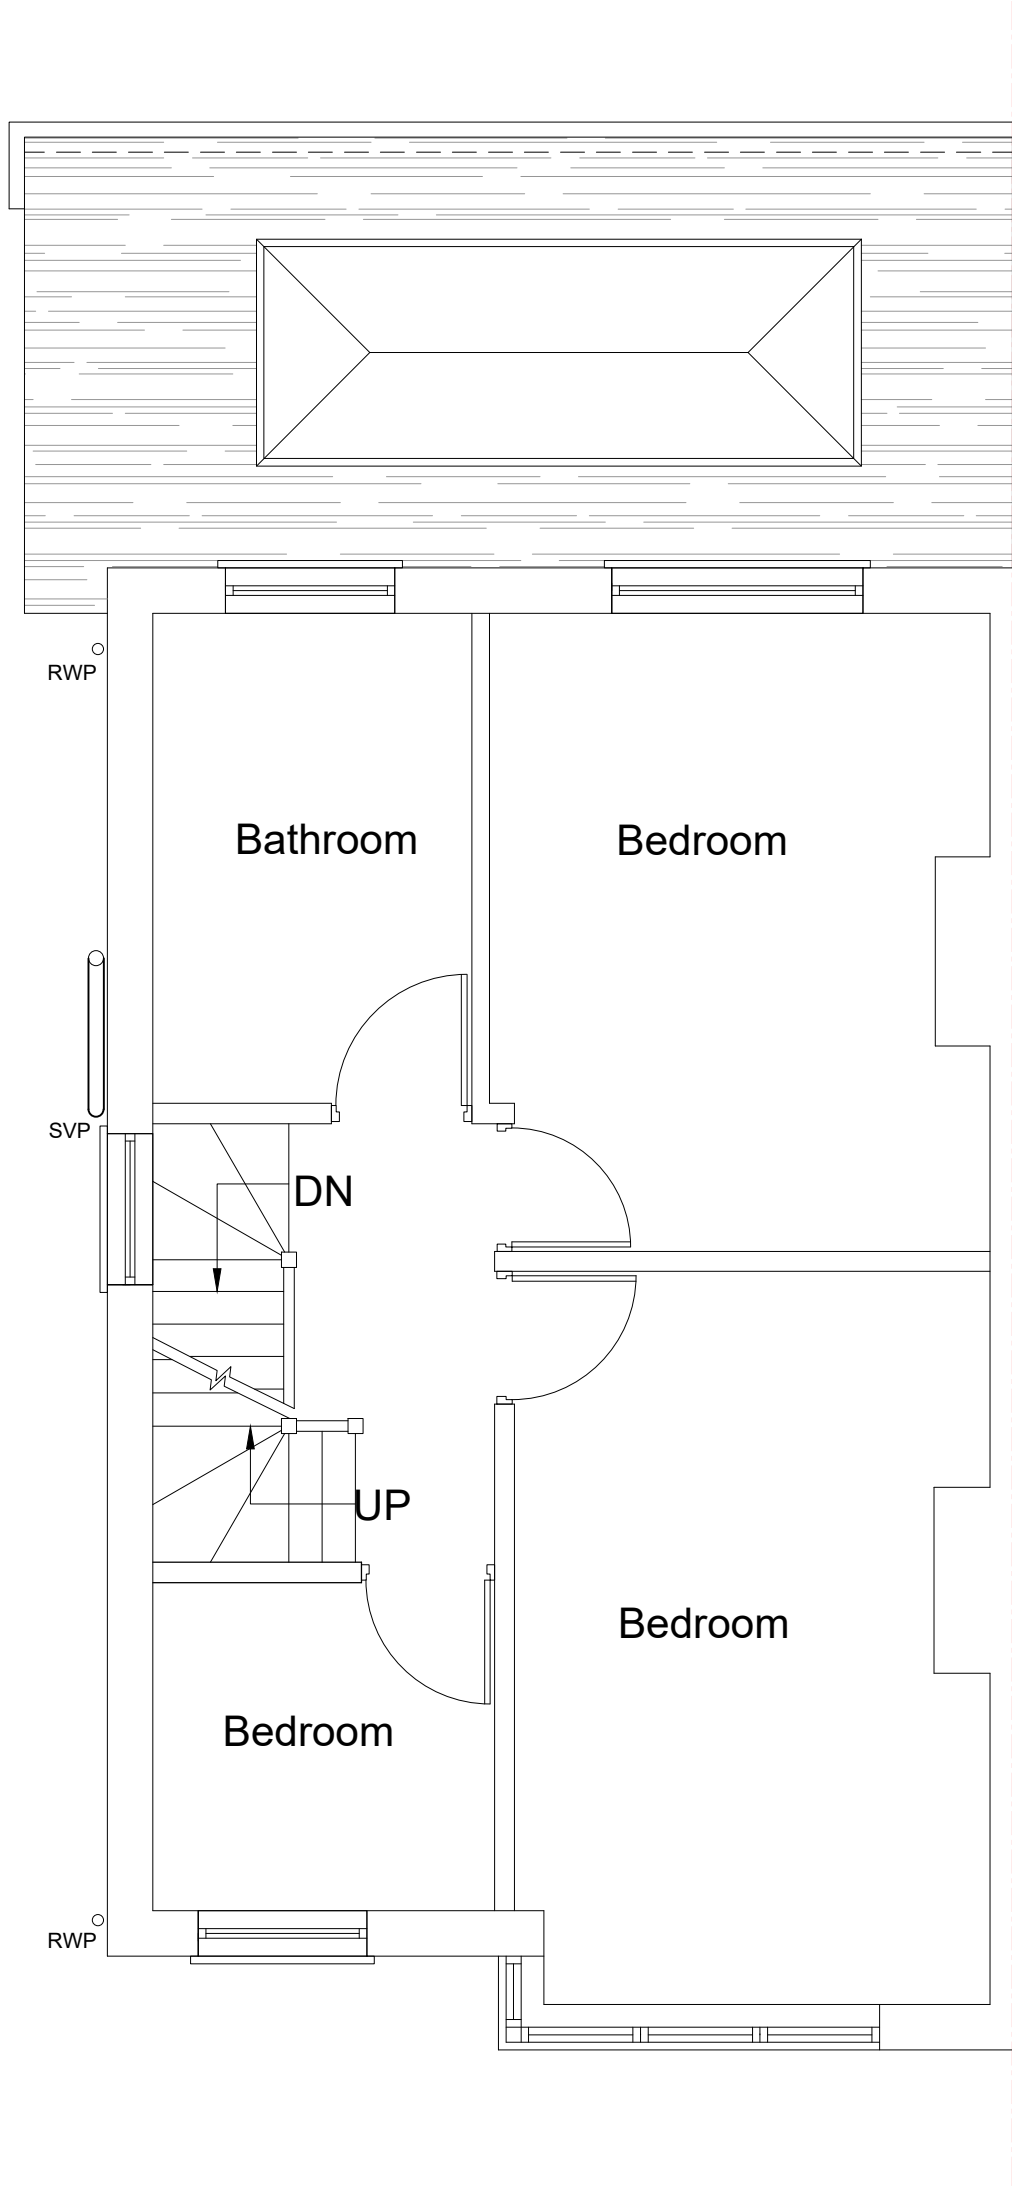


PROPOSED FIRST FLOOR PLAN

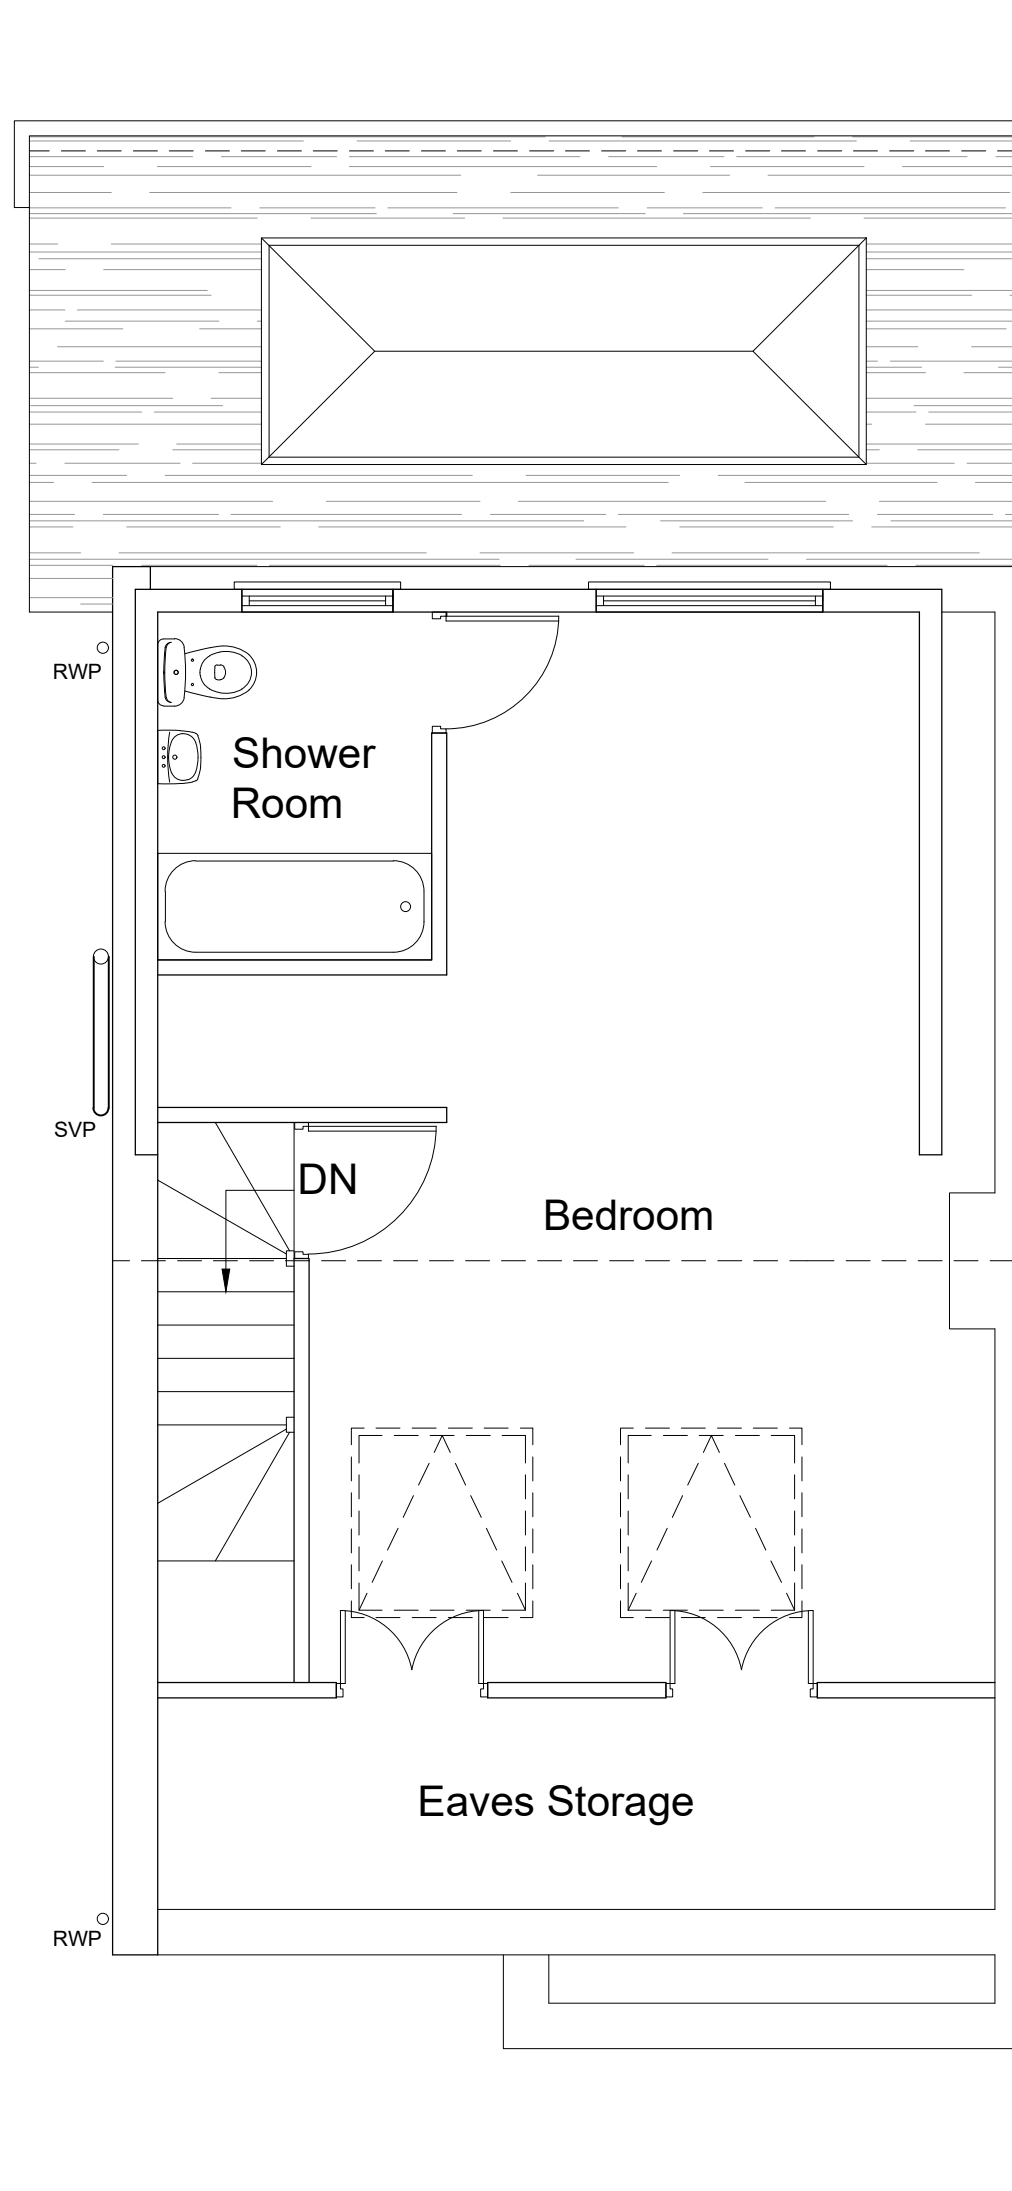

PROPOSED LOFT FLOOR PLAN

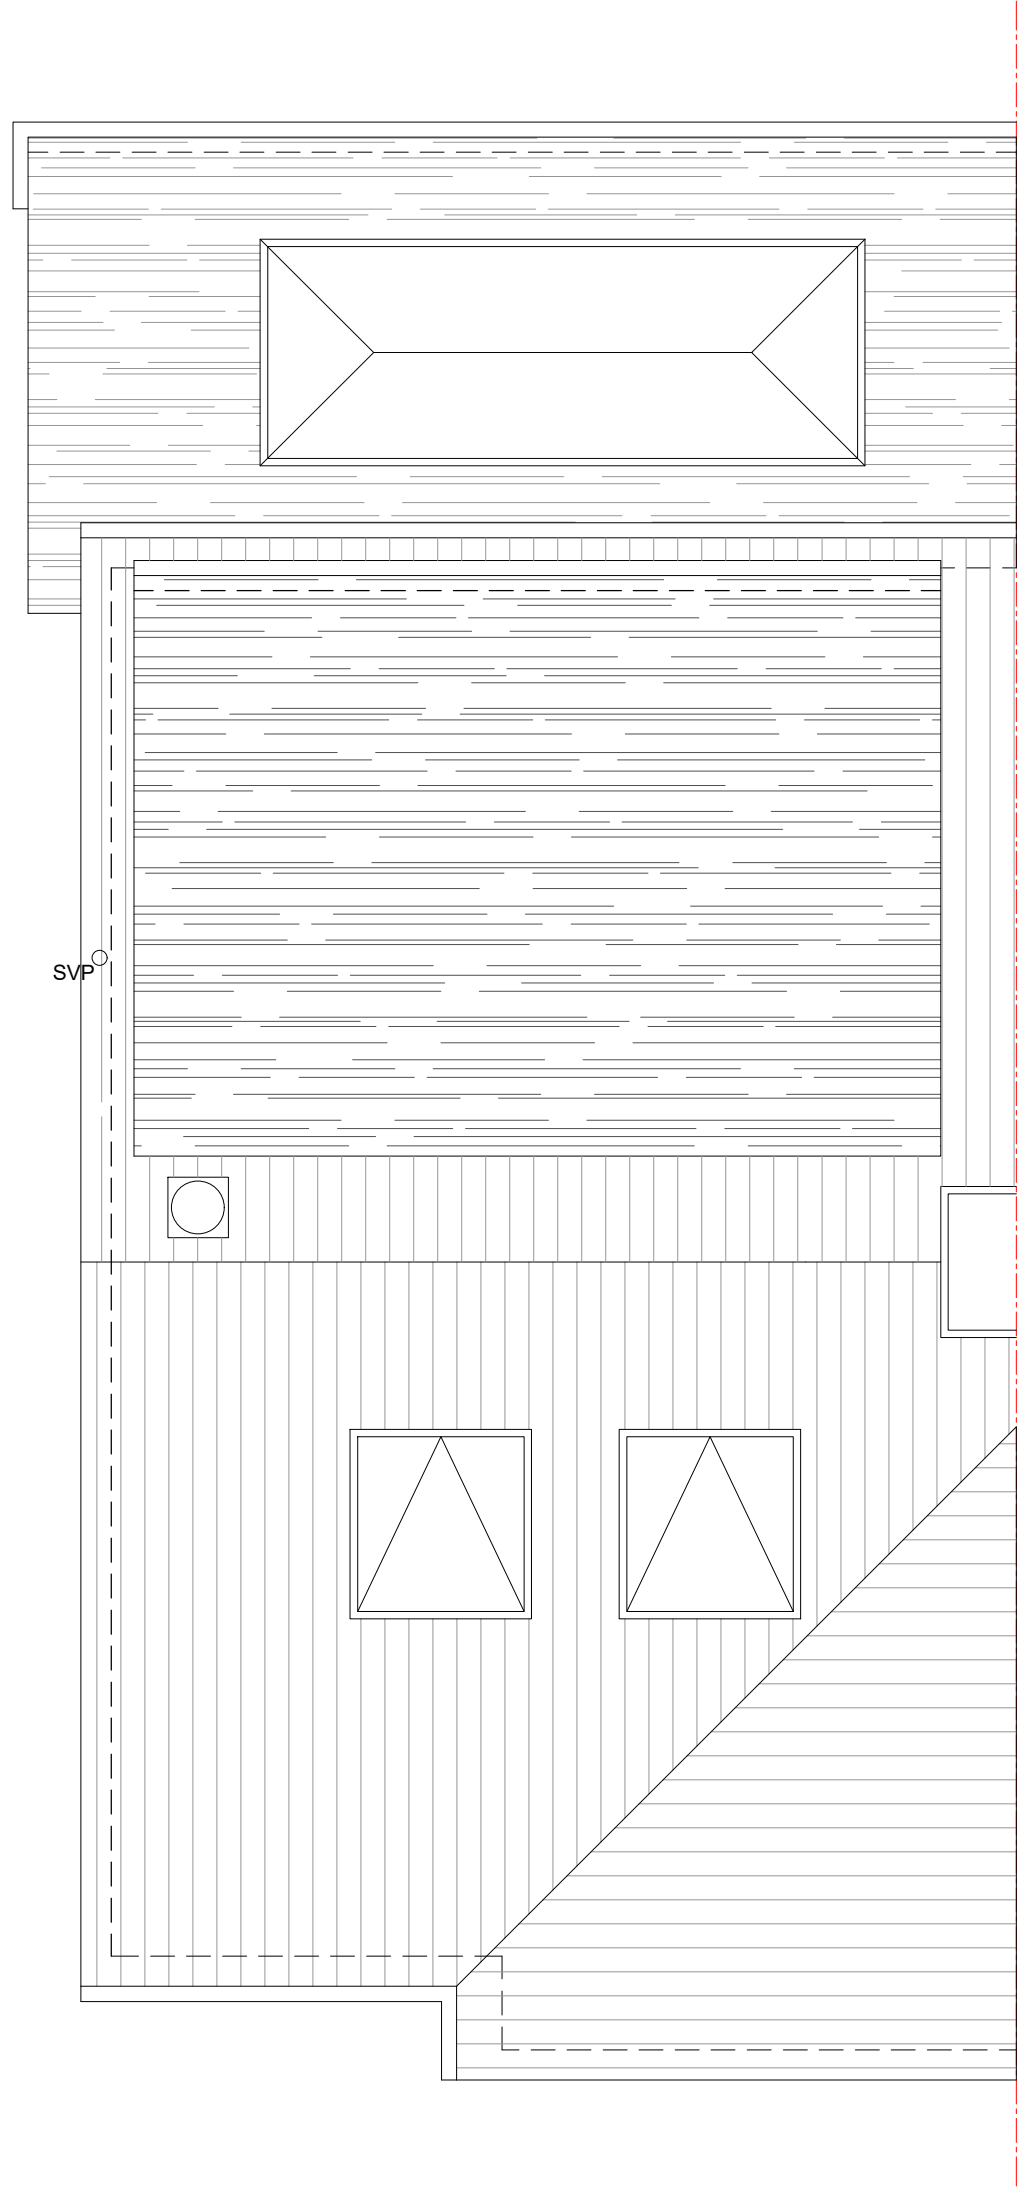

PROPOSED ROOF PLAN

 

TITLE: Loft Conversion with Rear Dormer at Robin Hill Wrotham Road, Meopham, Gravesend DA13 0RE			
DRAWING TITLE: Proposed Floor Plans and Roof plan		SCALE 1:50, 1:20 @A1	DATE MAY 2025
D.R.A LUMSDEN <i>D.R.A LUMSDEN LTD.</i> <i>BEng(Hons)C.Eng.M.I.Struct.E.</i> 23 Castlefields, Istead Rise, Kent DA13 9EJ		DWG NO 1736/03	