





EXISTING FRONT ELEVATION




EXISTING REAR ELEVATION

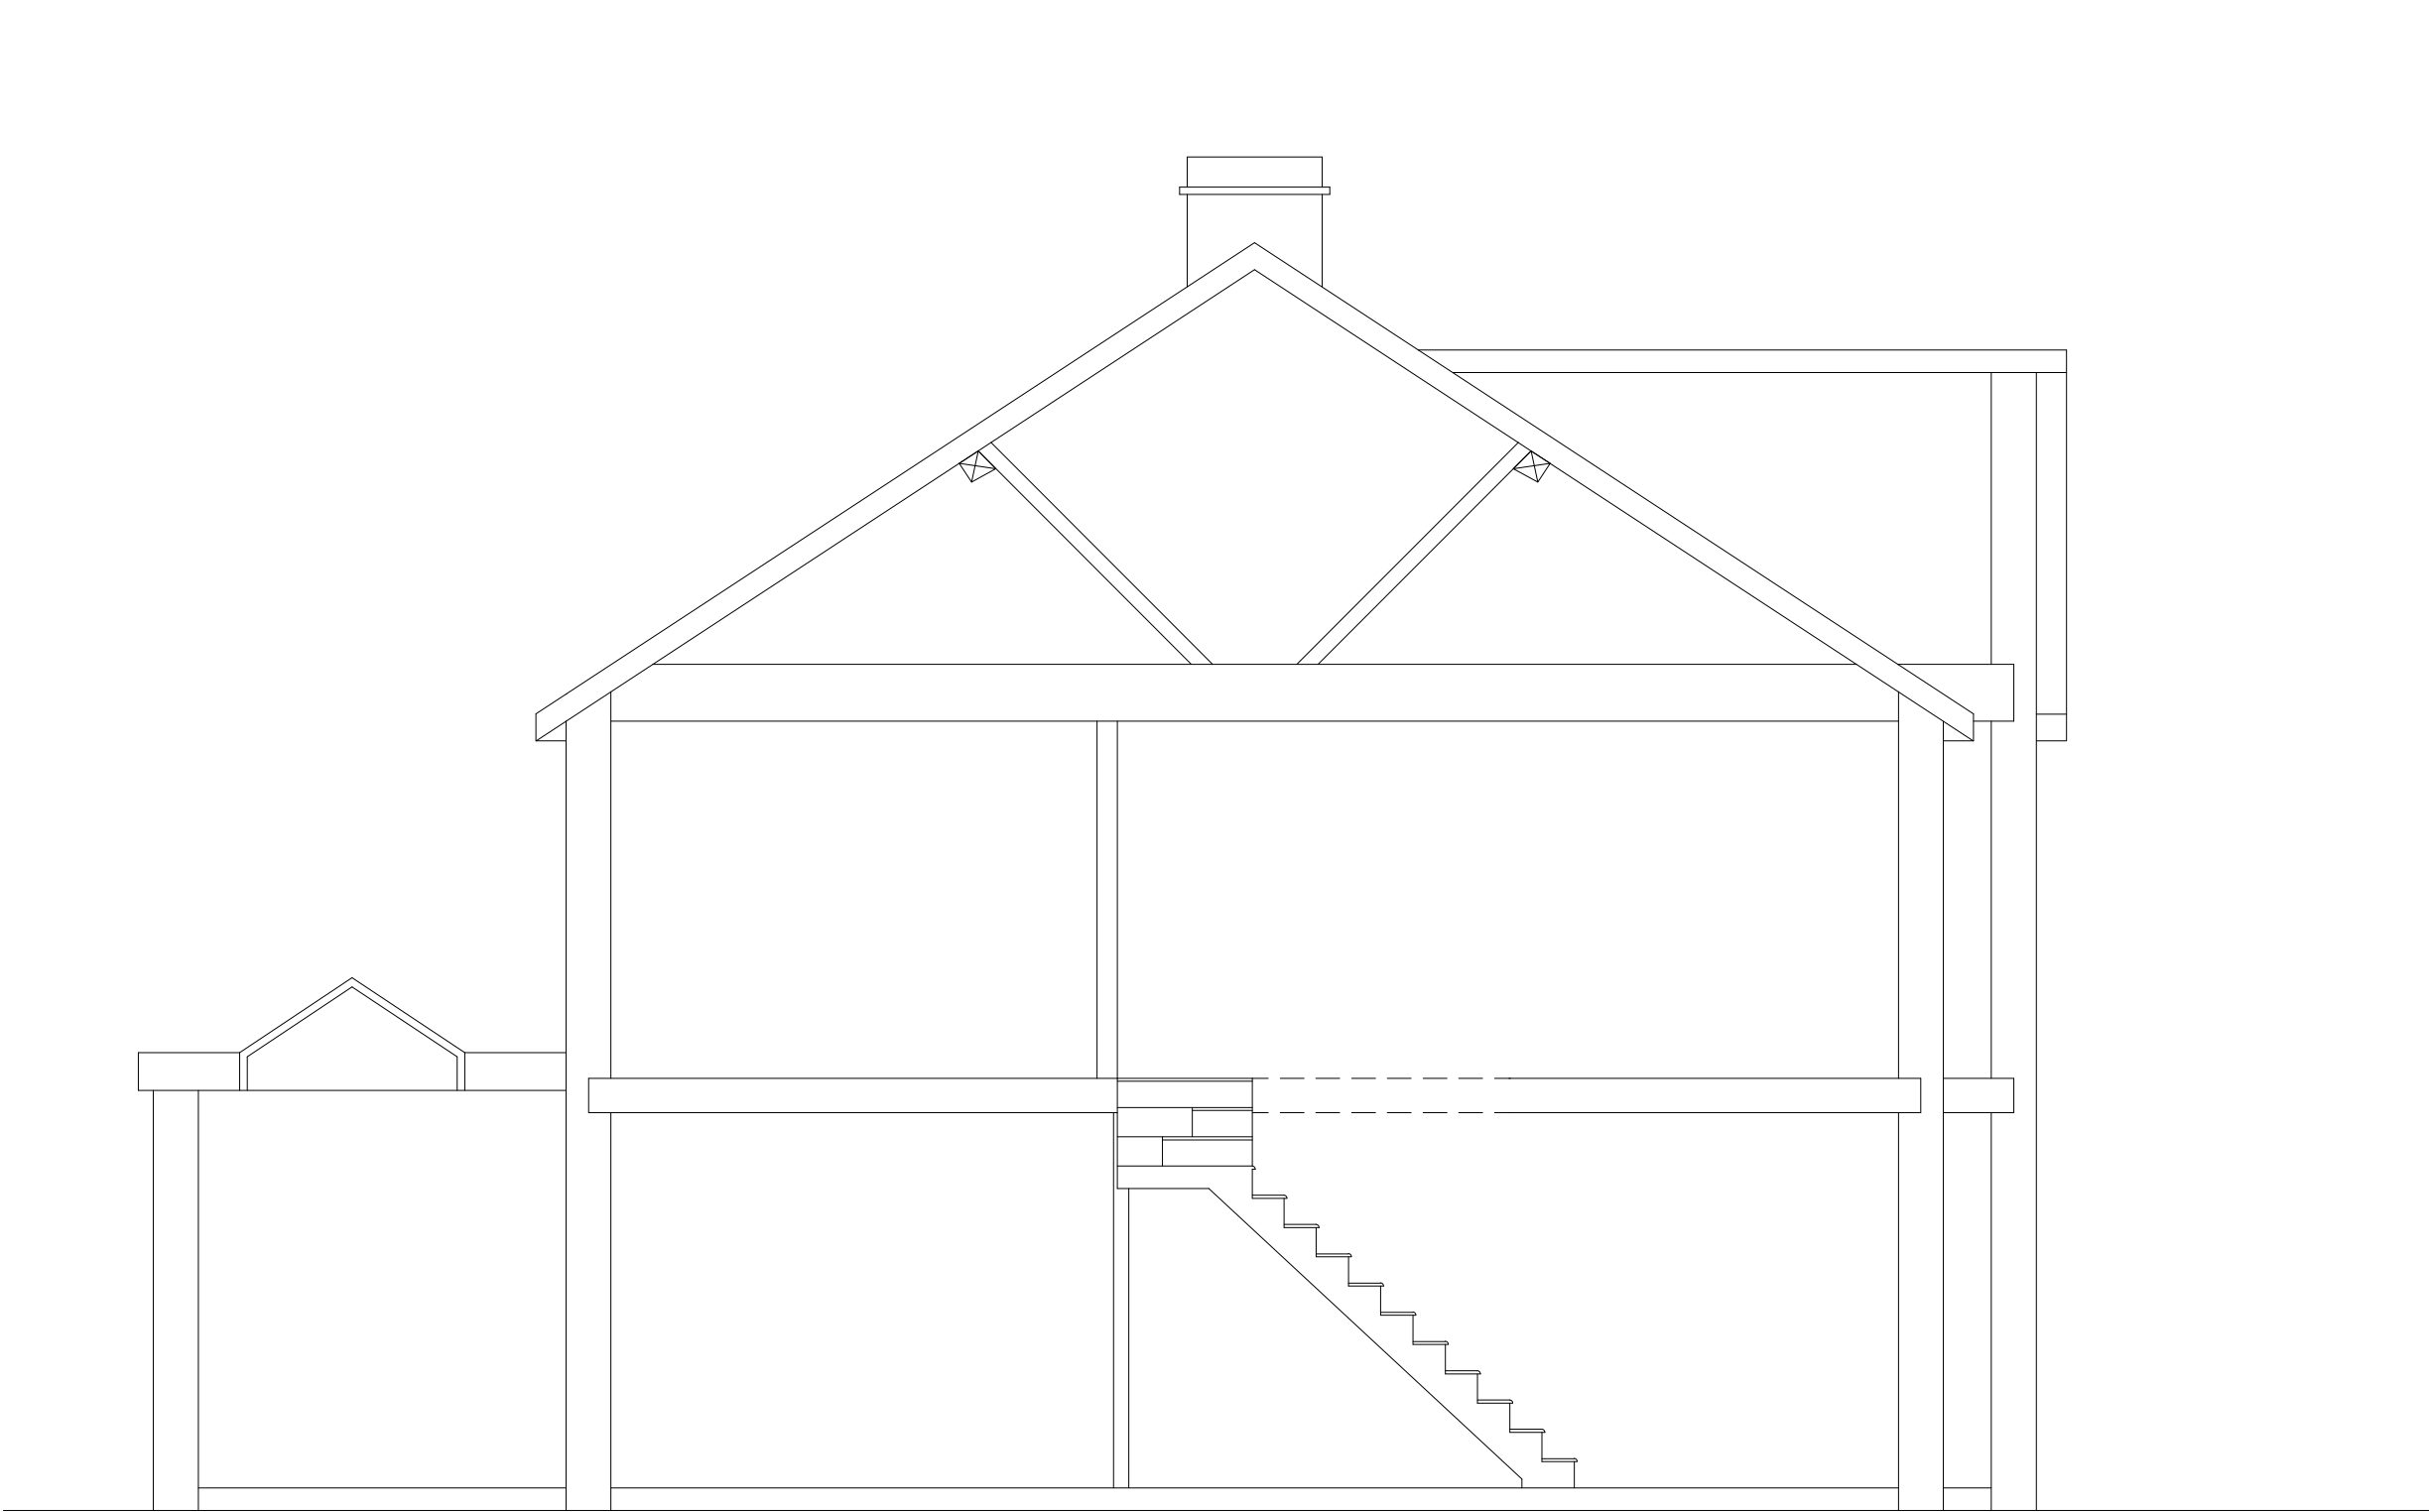


EXISTING LEFT SIDE SECTION

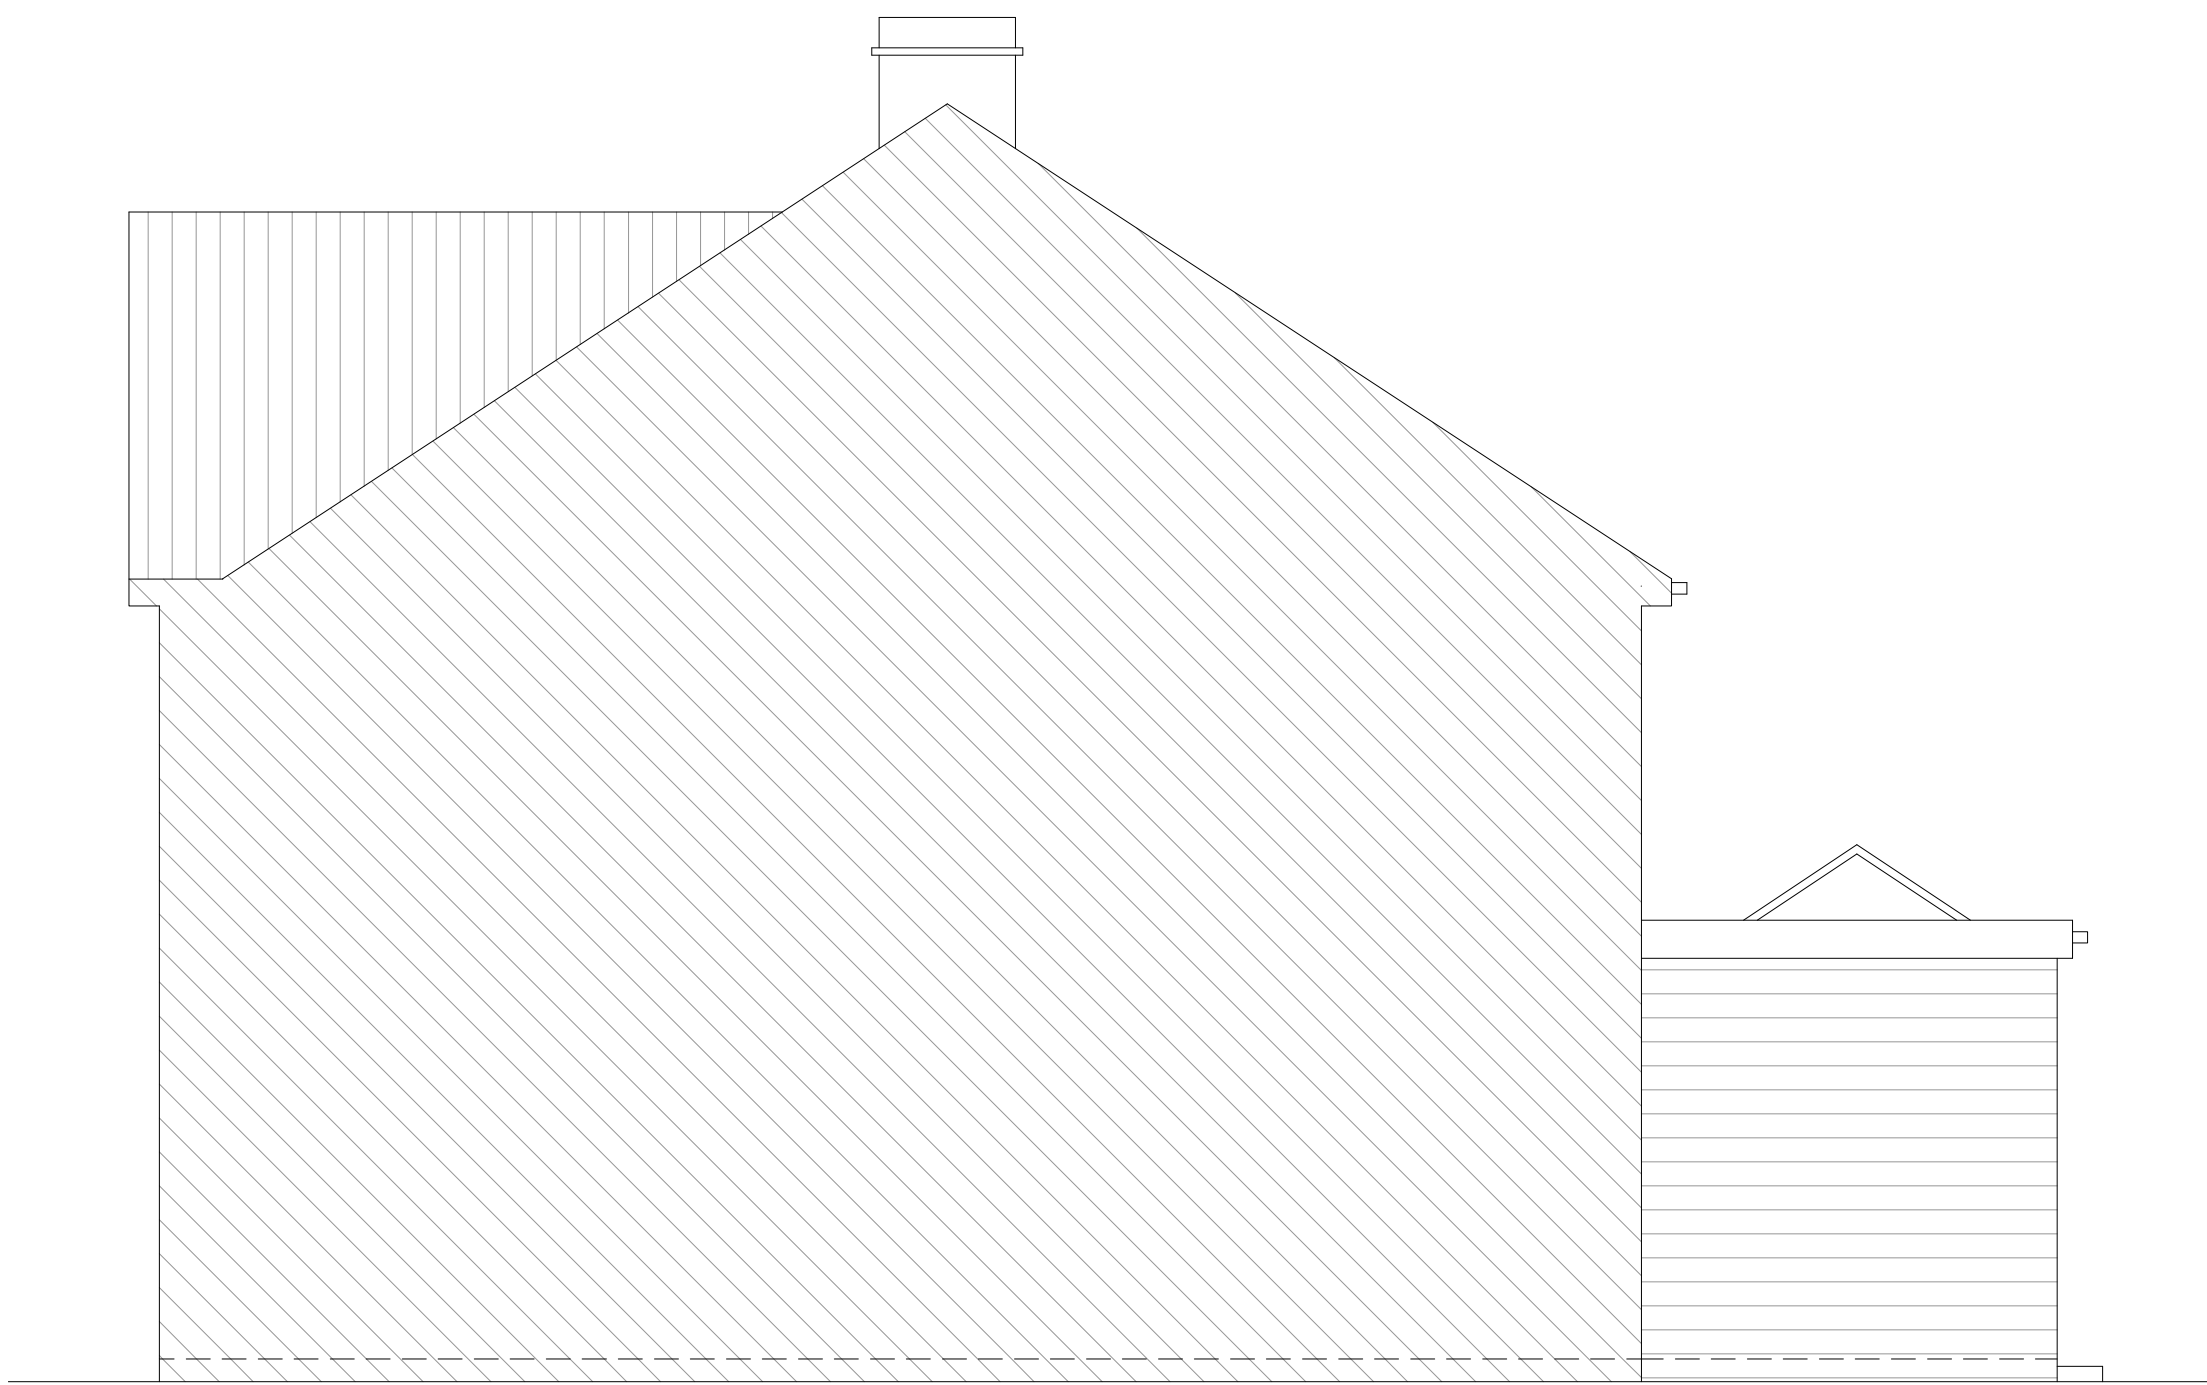


EXISTING RIGHT SIDE ELEVATION

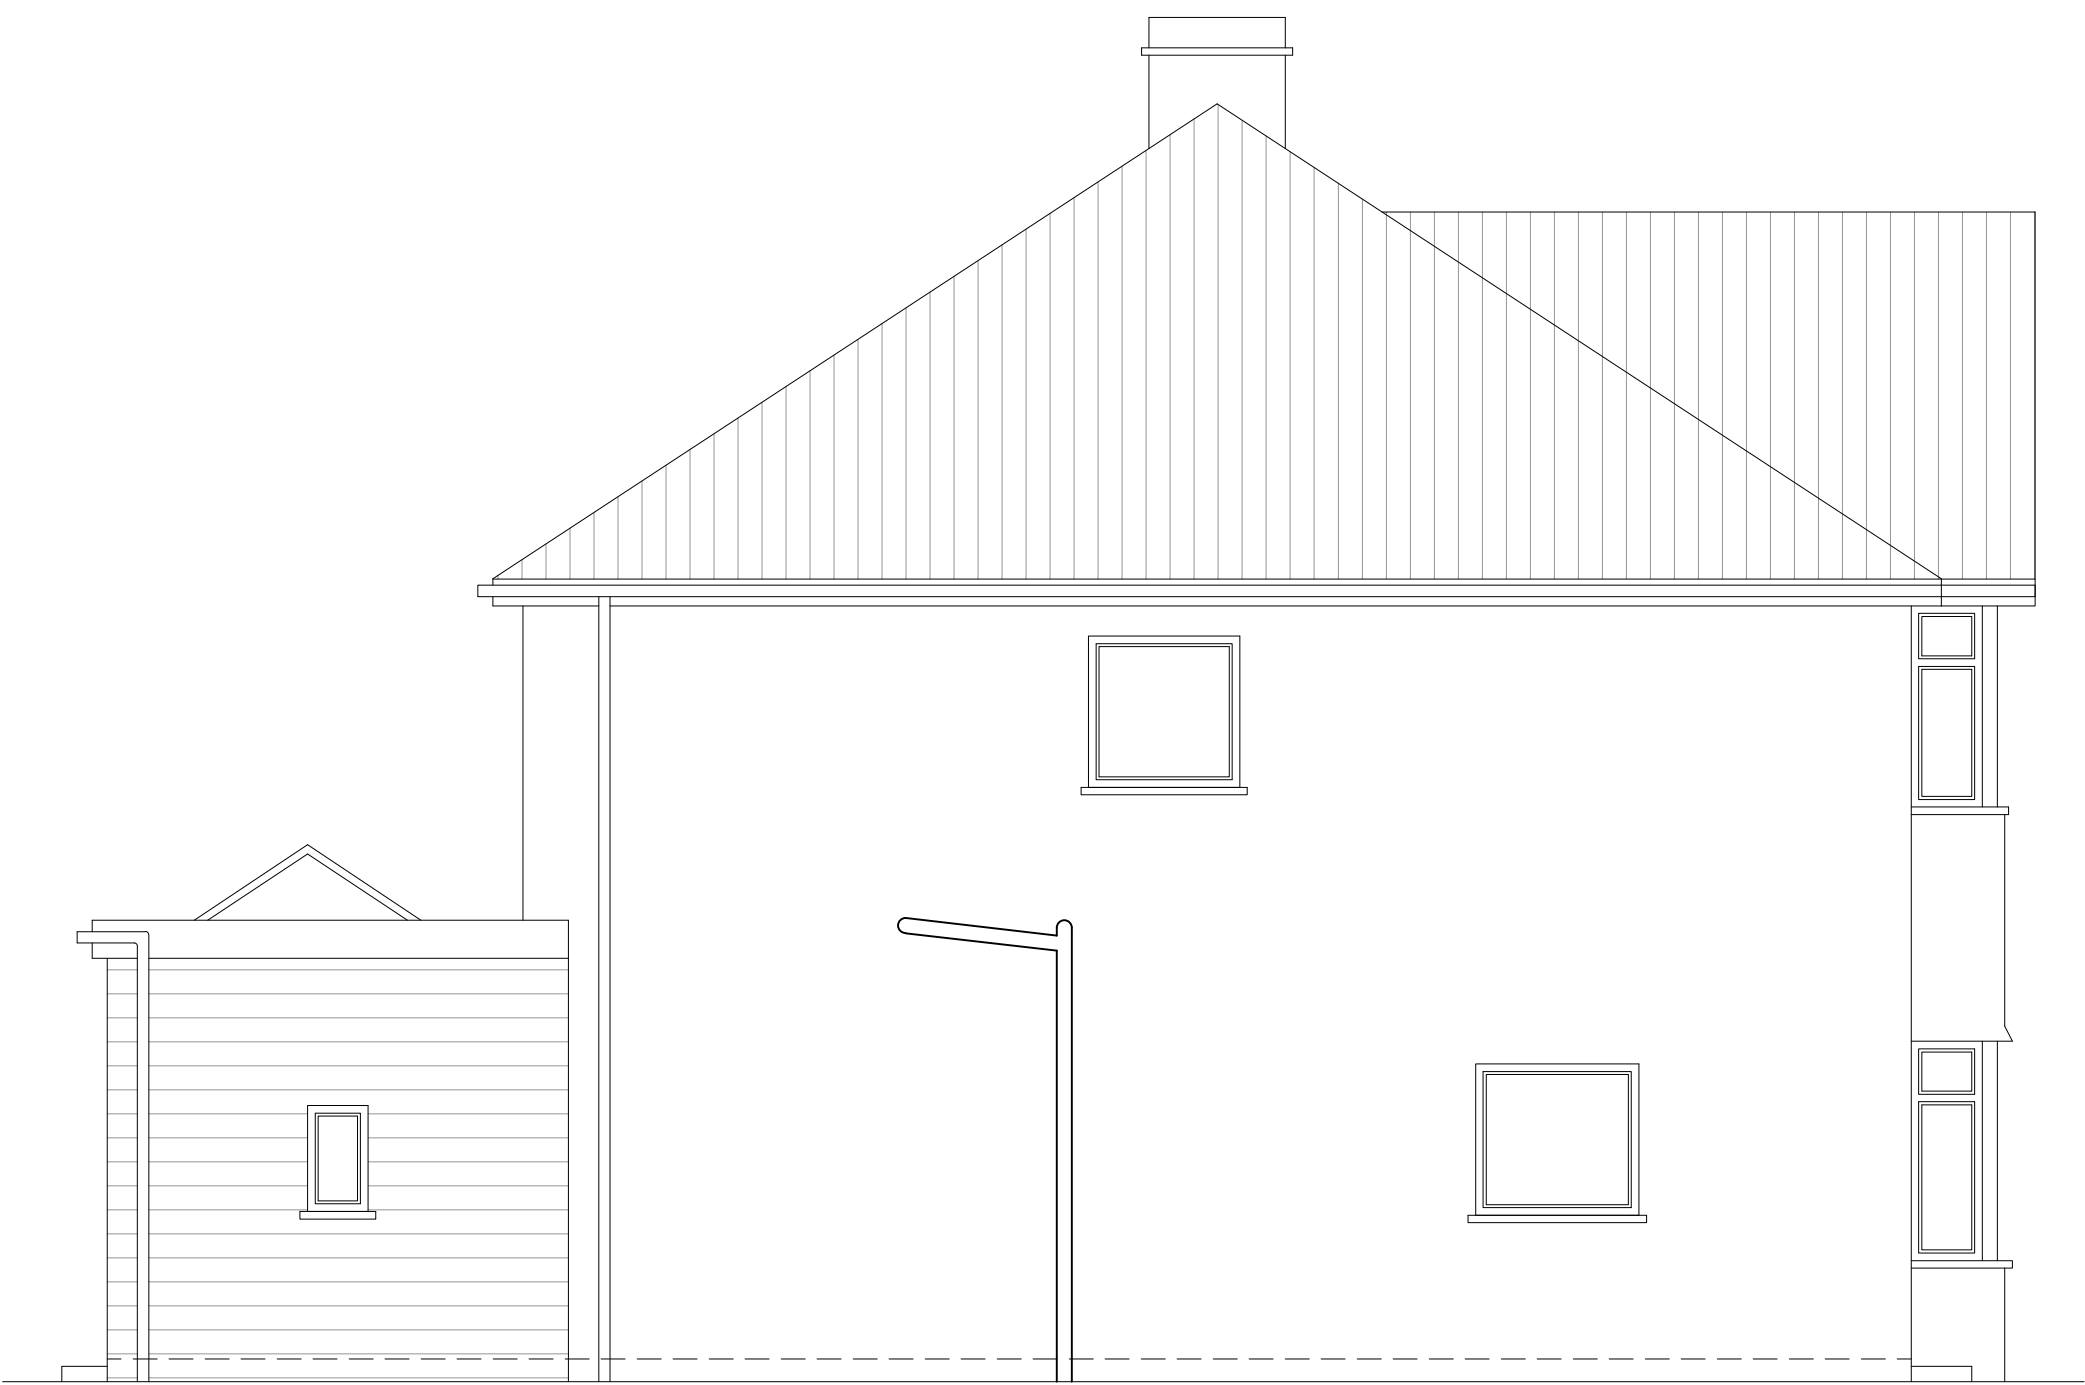

EXISTING LEFT SIDE ELEVATION

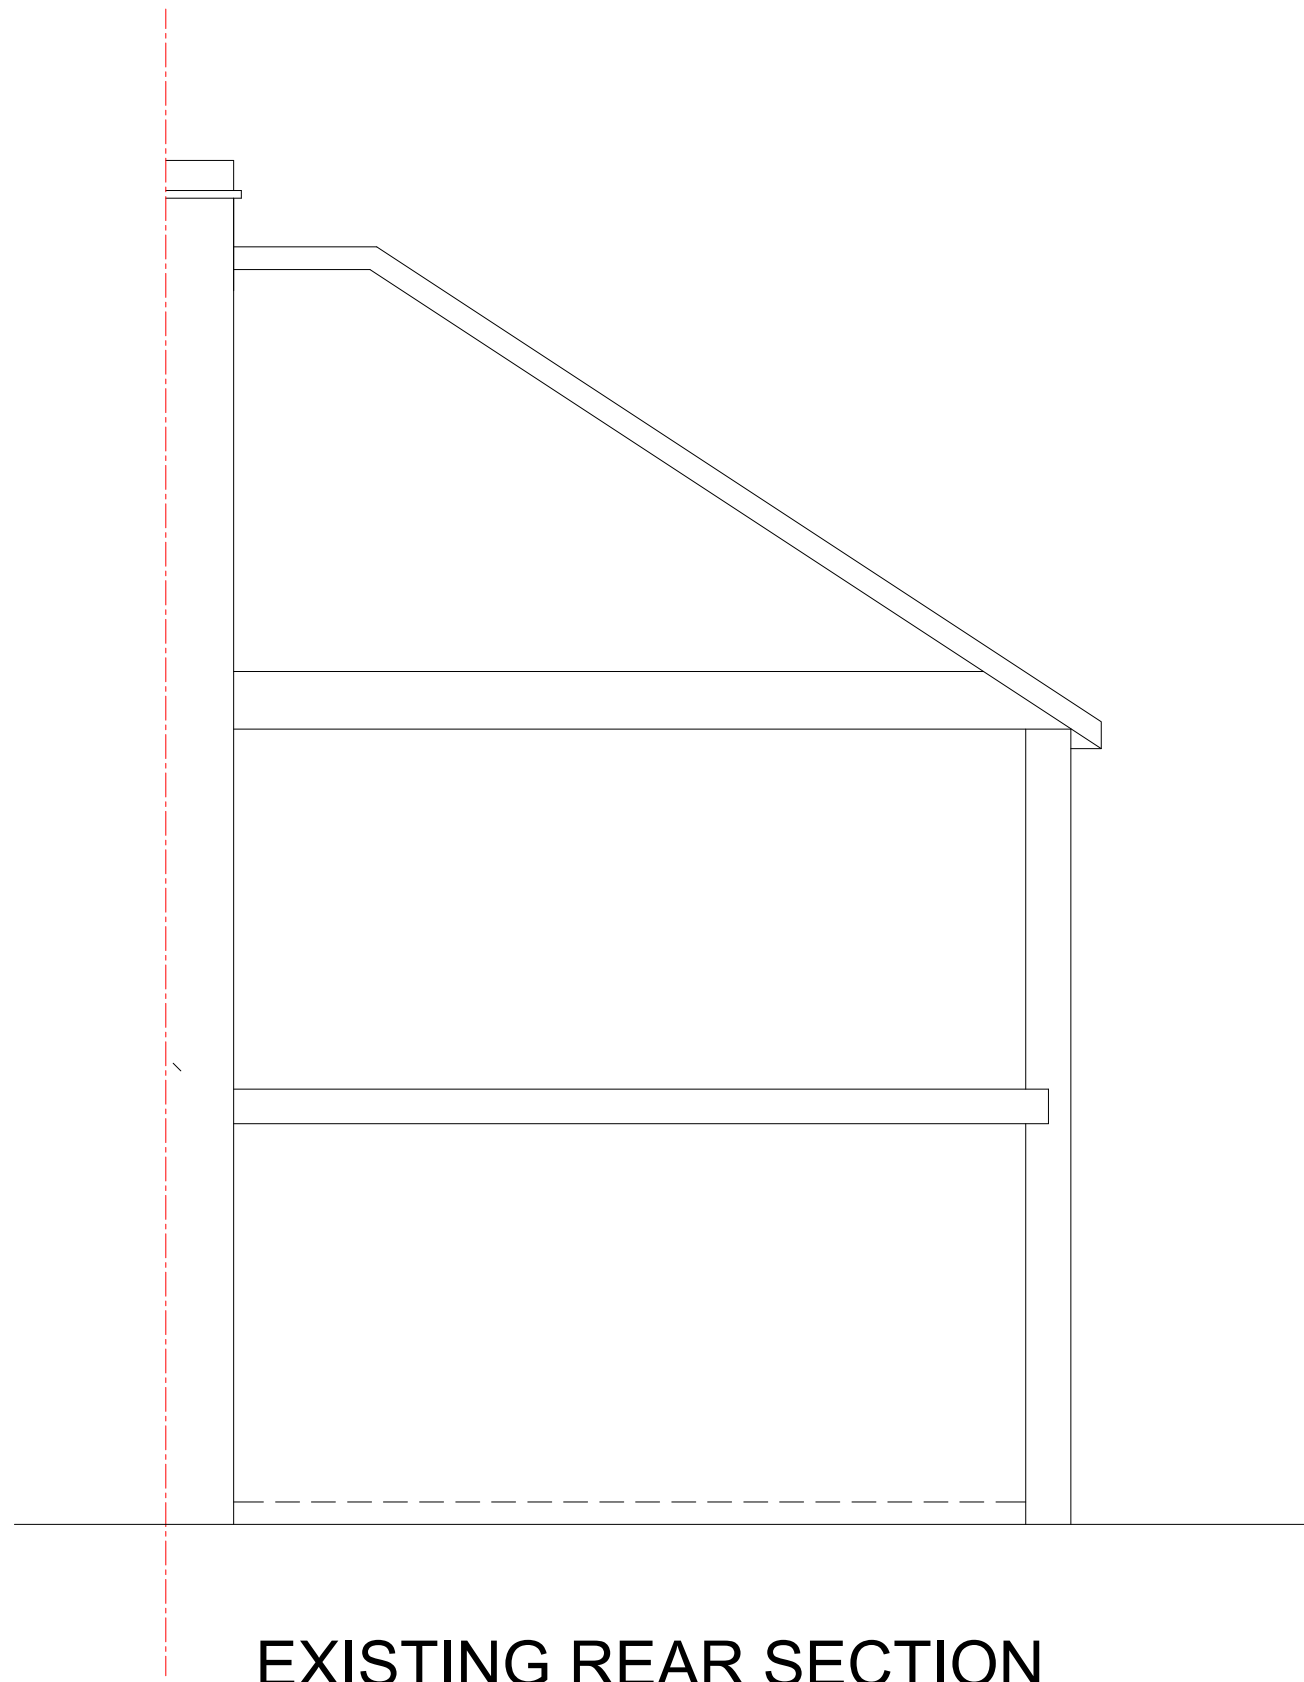

EXISTING REAR SECTION

 

TITLE: Loft Conversion with Rear Dormer at Robin Hill Wrotham Road, Meopham, Gravesend DA13 0RE		
DRAWING TITLE: Existing Elevations	SCALE 1:50@A1	DATE MAY 2025
DWG NO 1736/02		
D.R.A LUMSDEN <i>B.Eng(Hons)C.Eng.M.I.Struct.E.</i> 23 Castlefields, Istead Rise, Kent DA13 9EJ		