




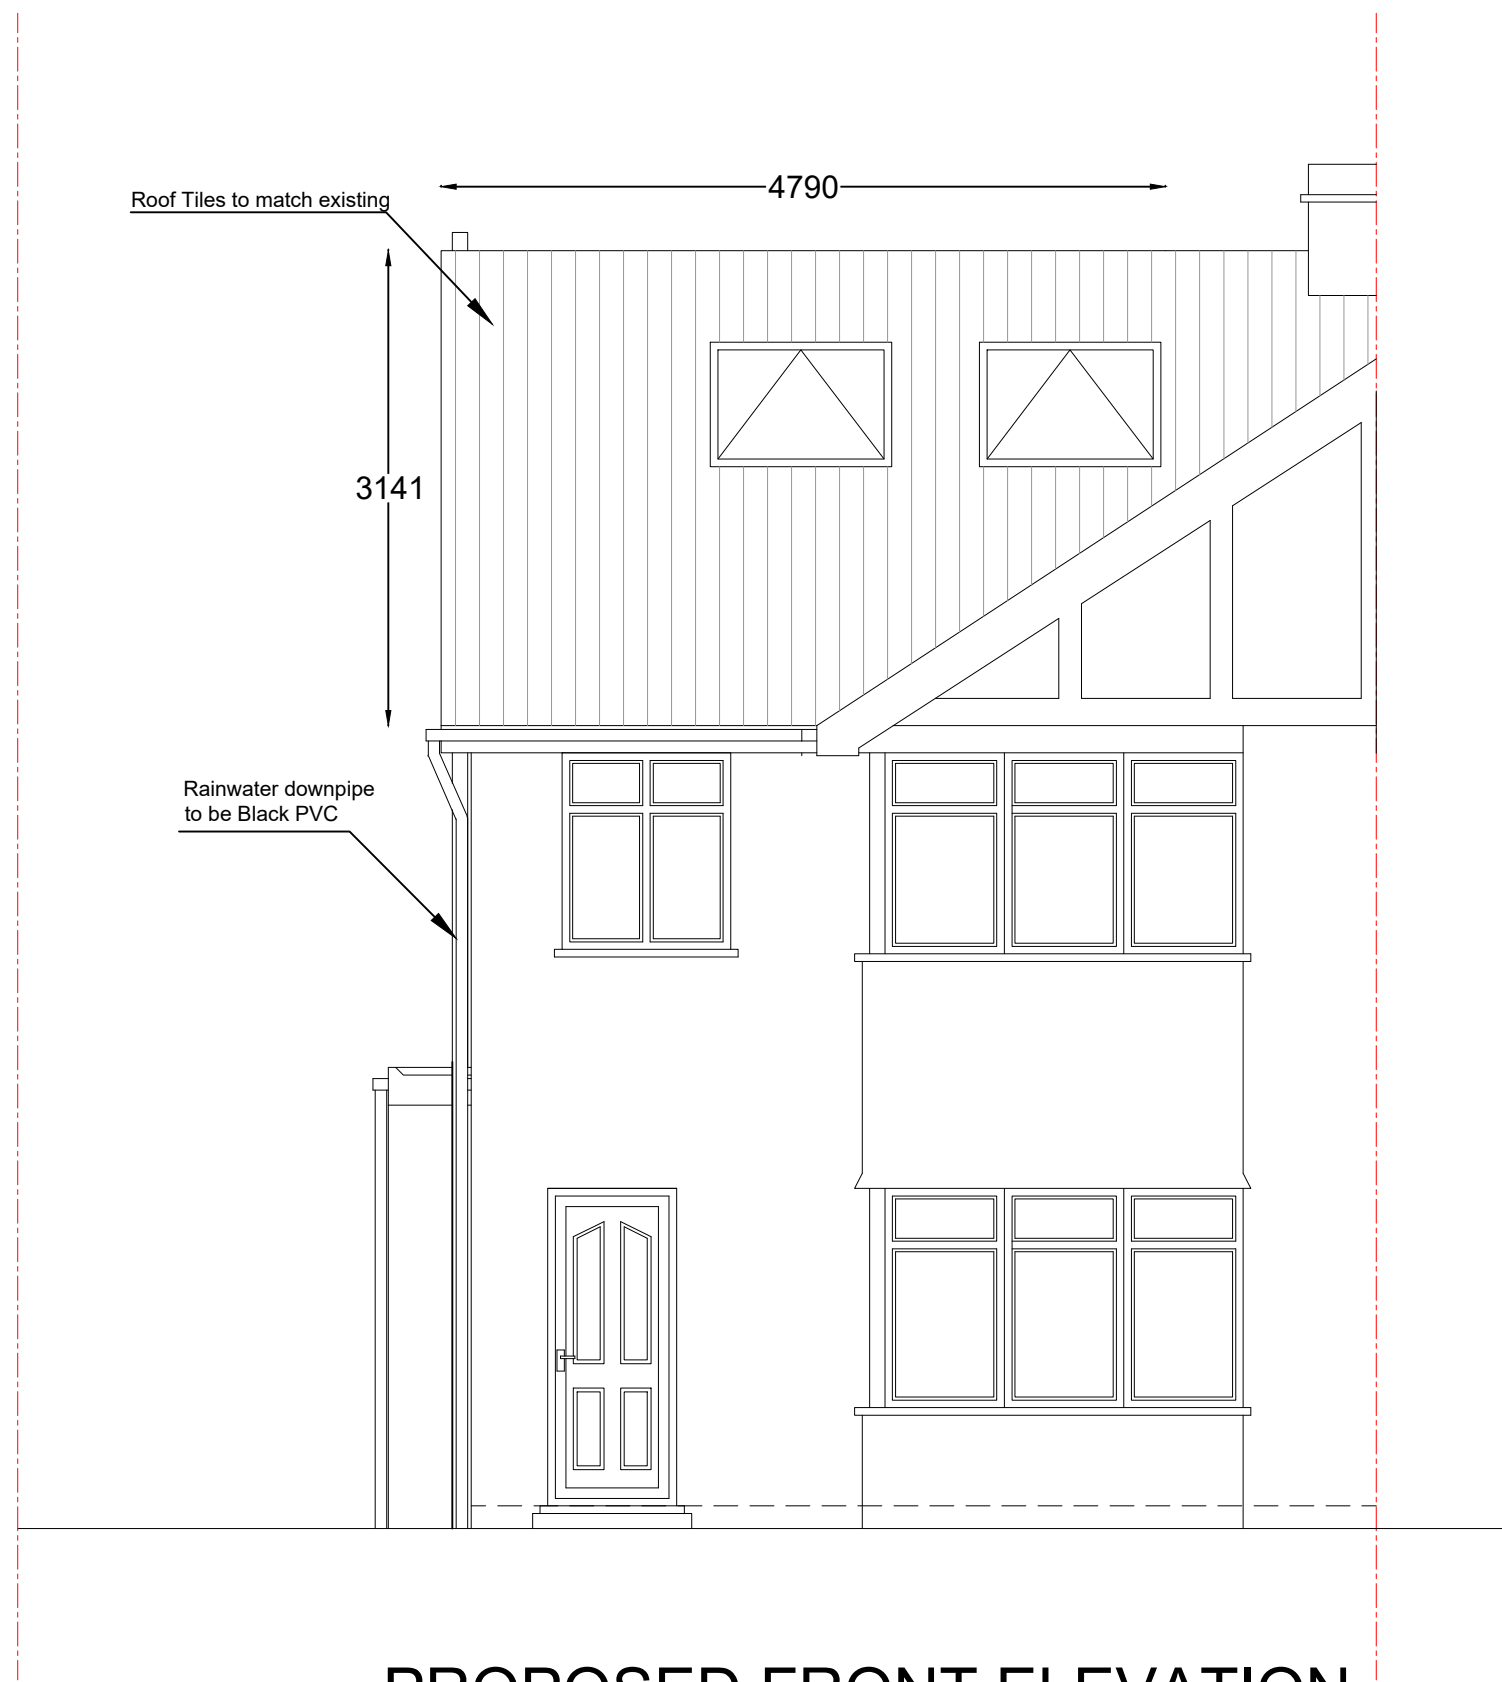


PROPOSED FRONT ELEVATION

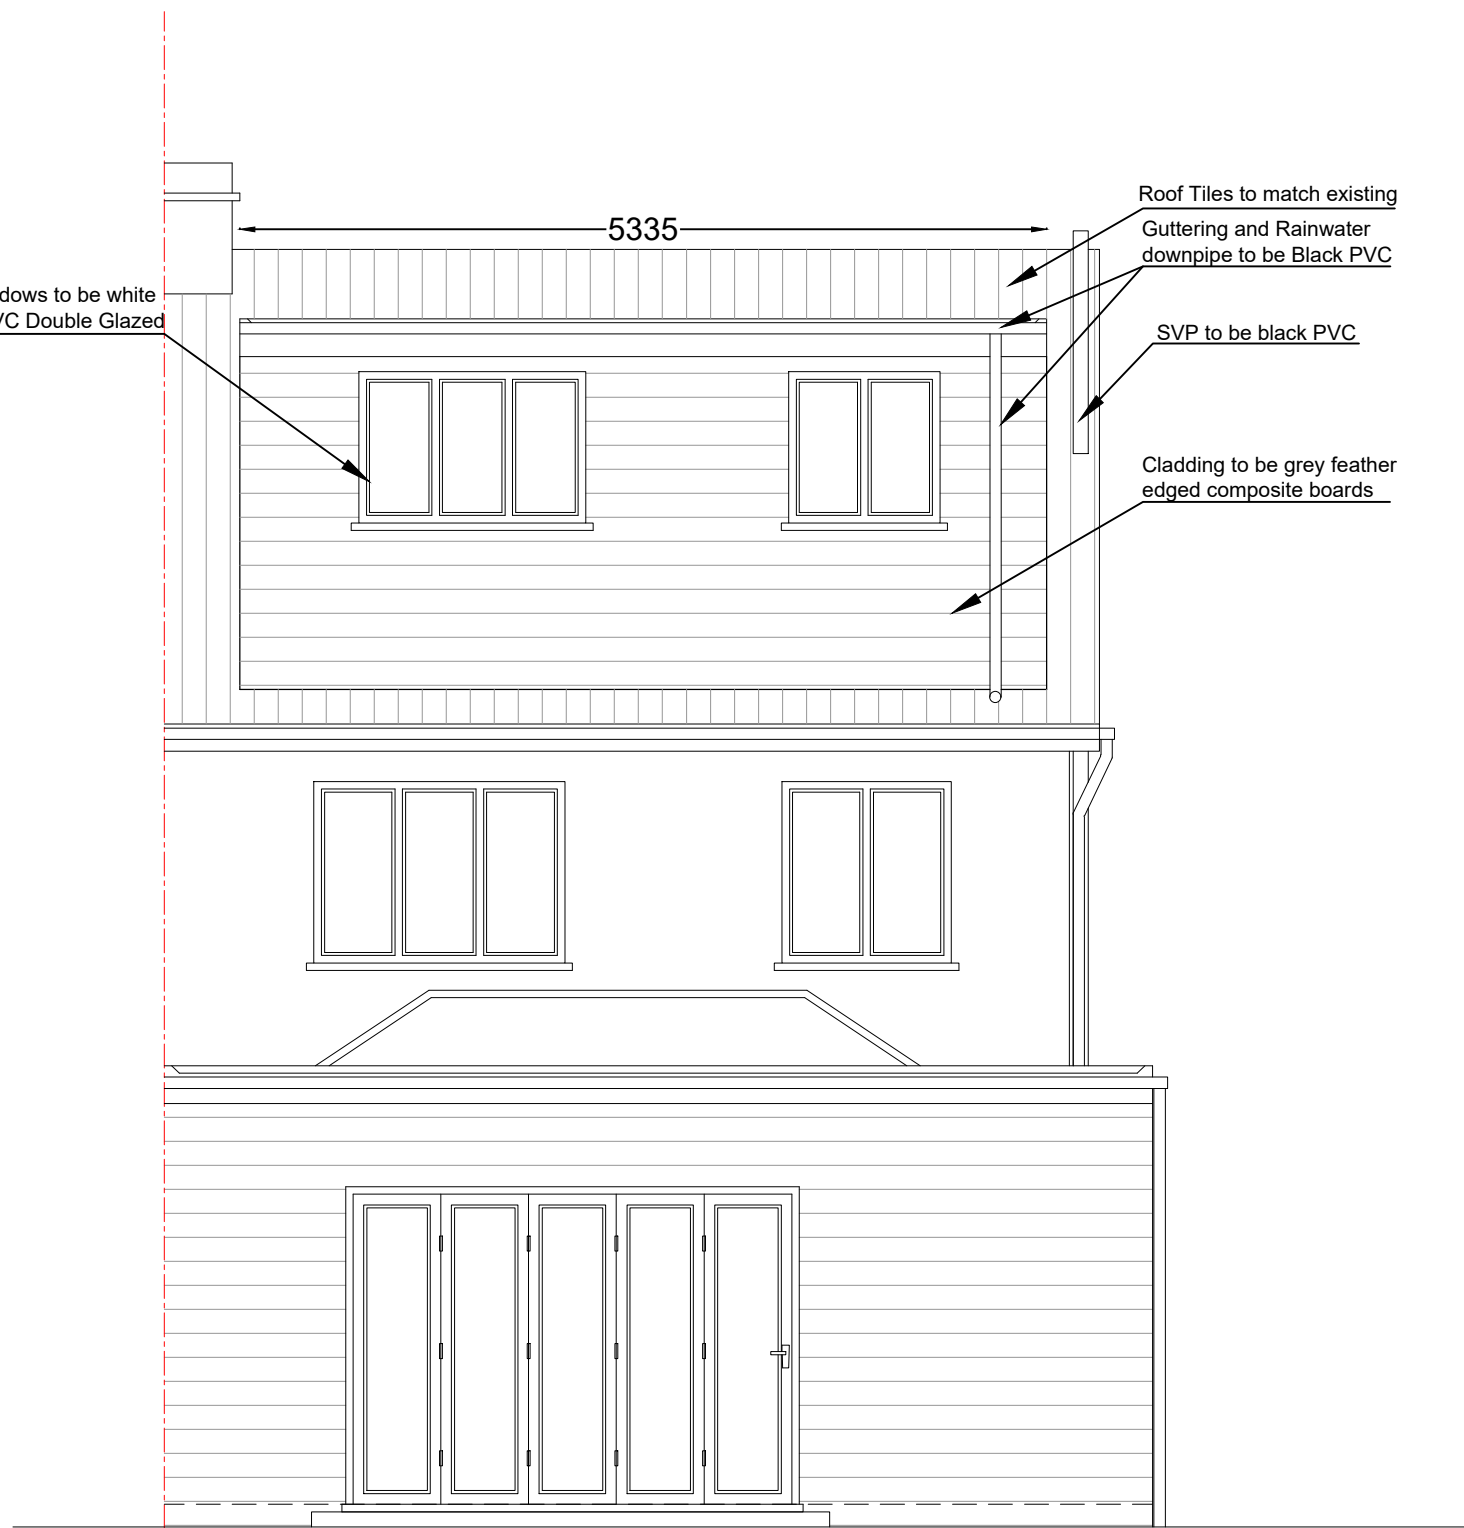

PROPOSED REAR ELEVATION

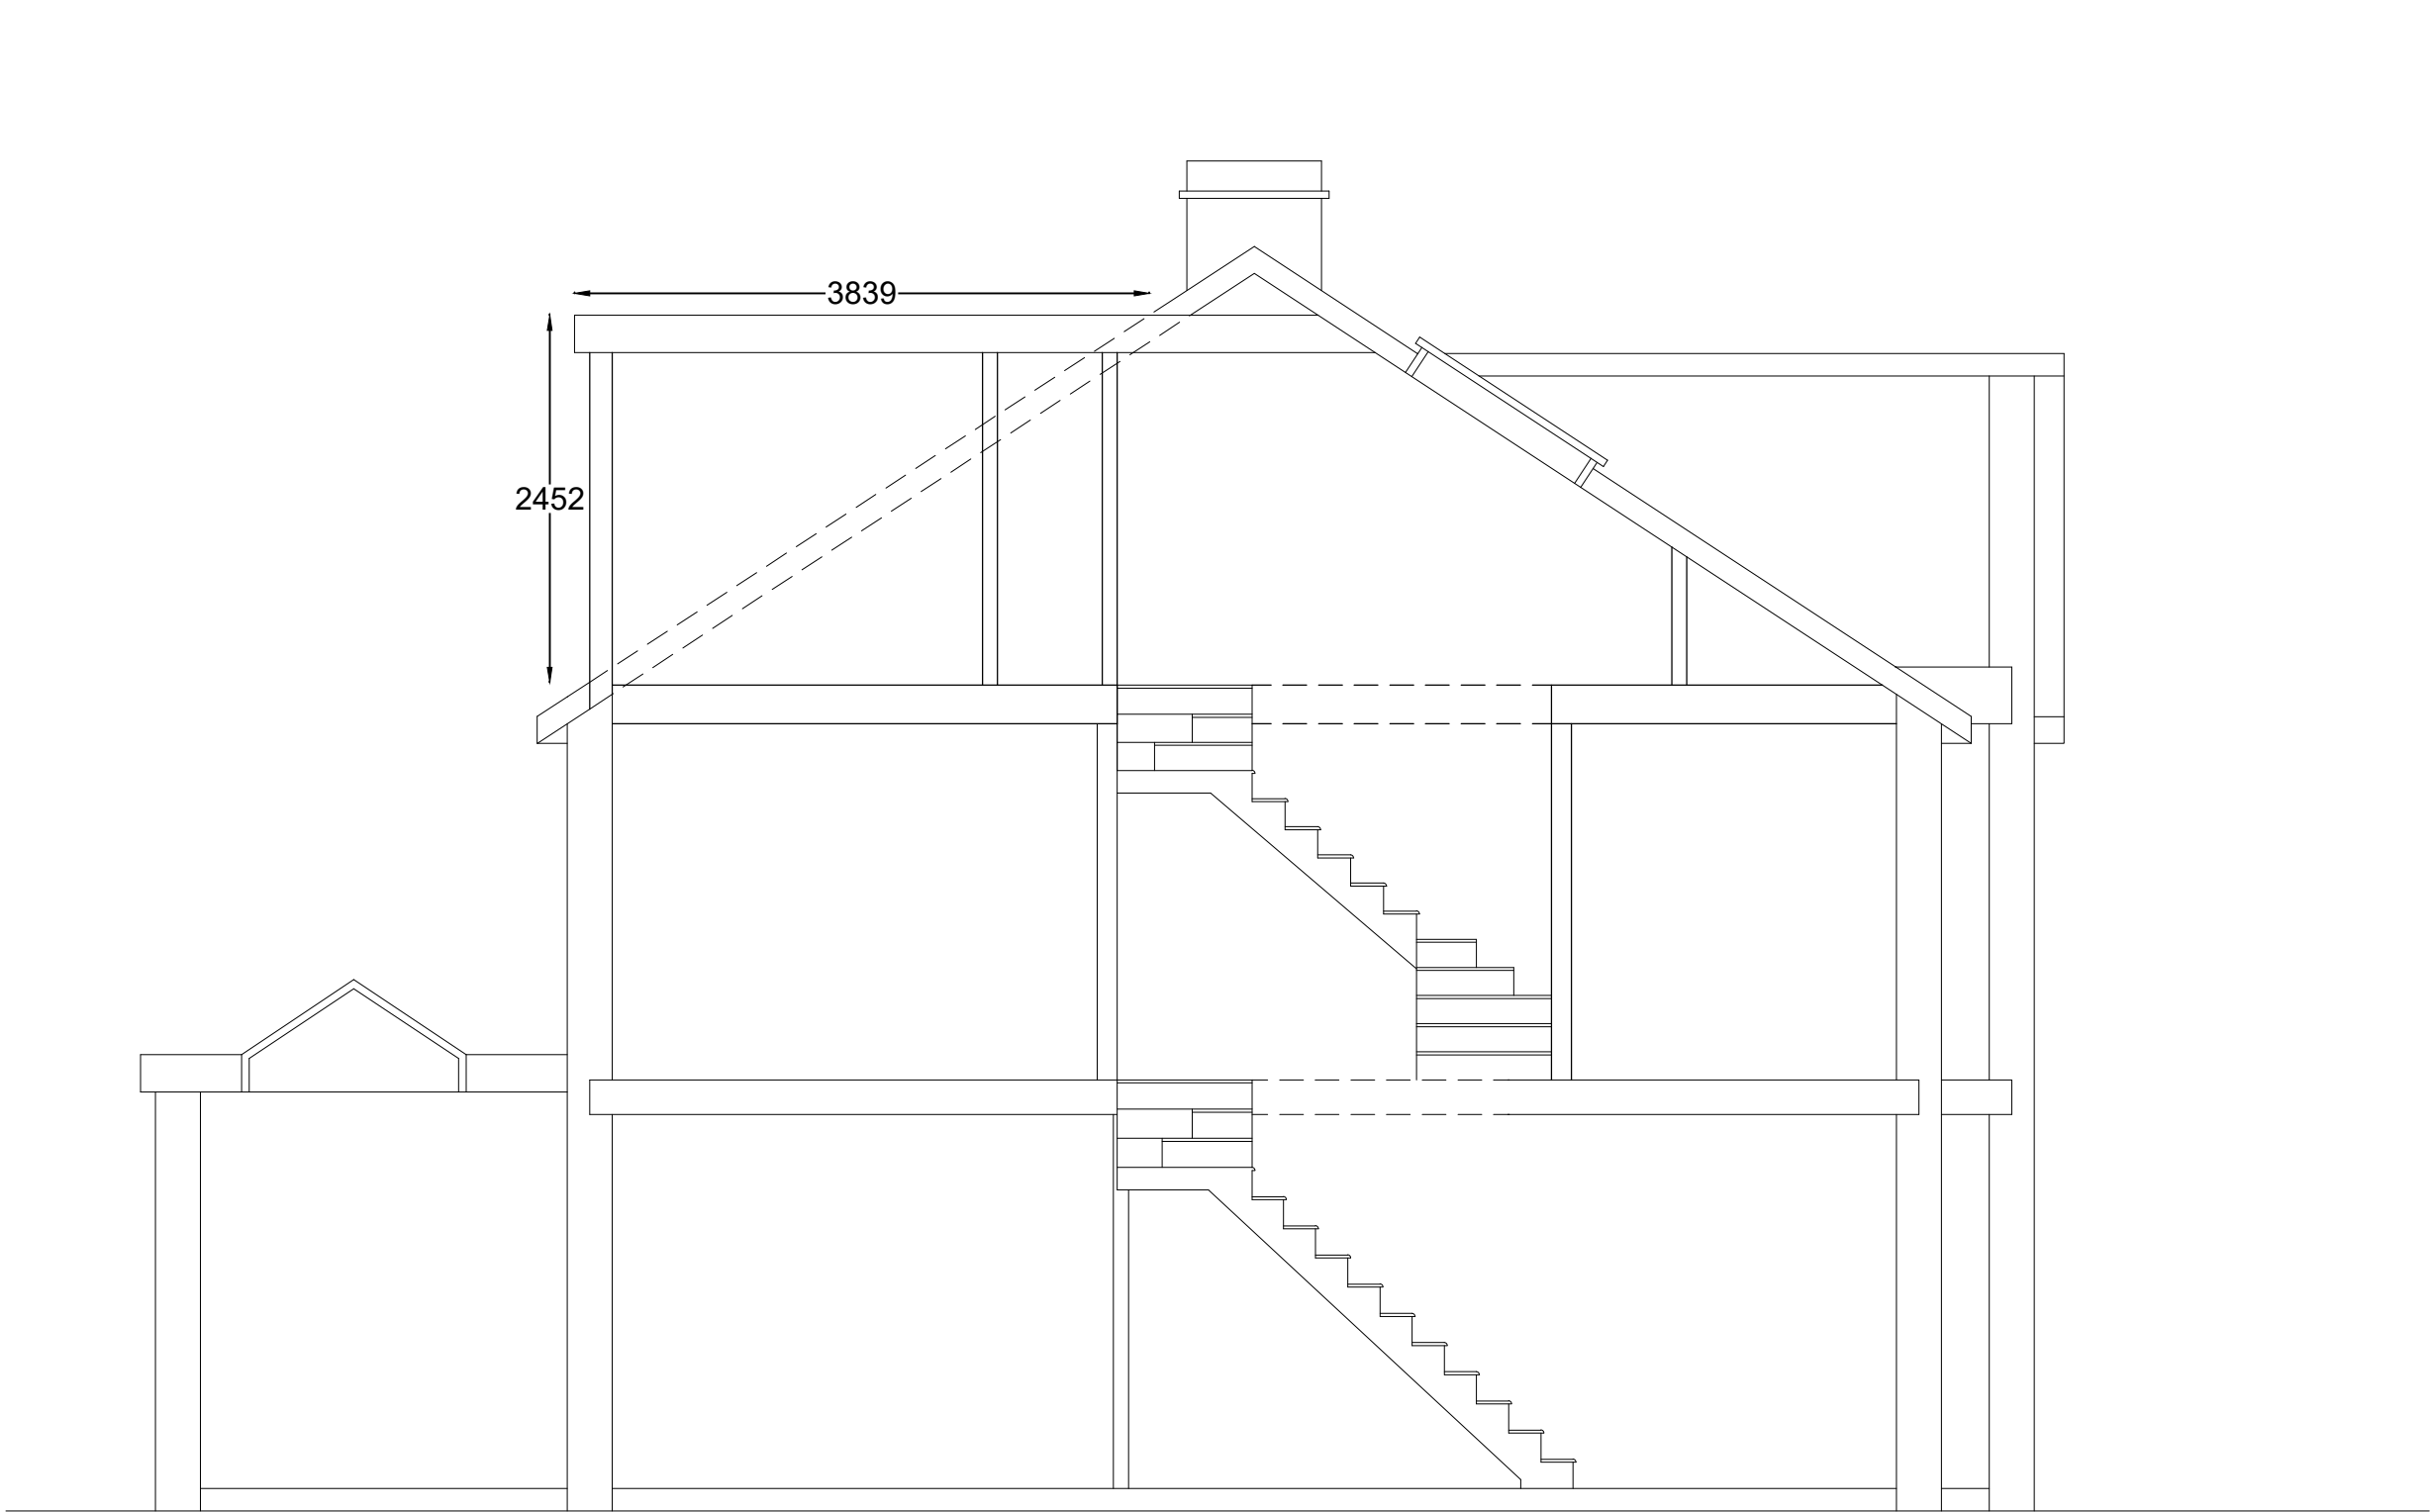


PROPOSED LEFT SIDE SECTION

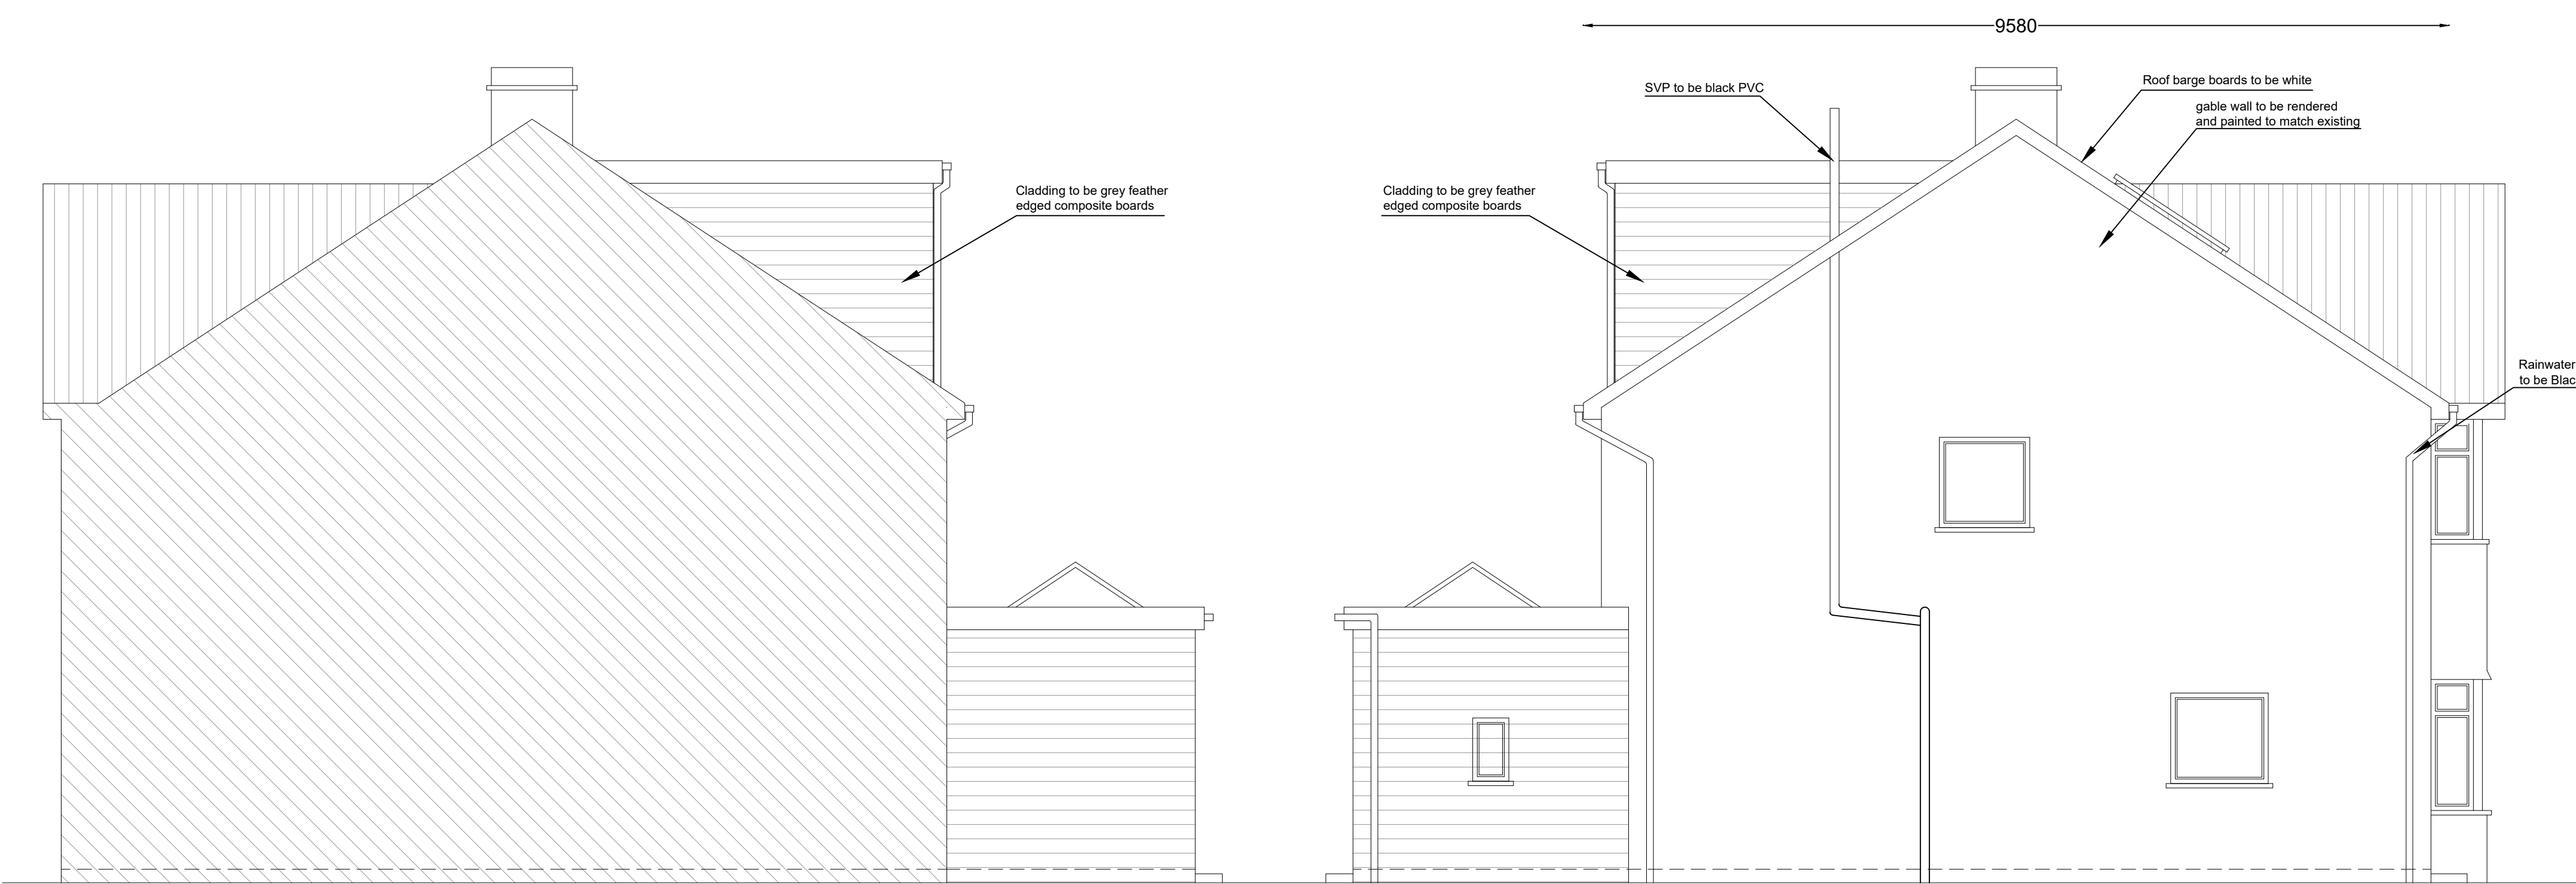


PROPOSED RIGHT SIDE ELEVATION

PROPOSED LEFT SIDE ELEVATION

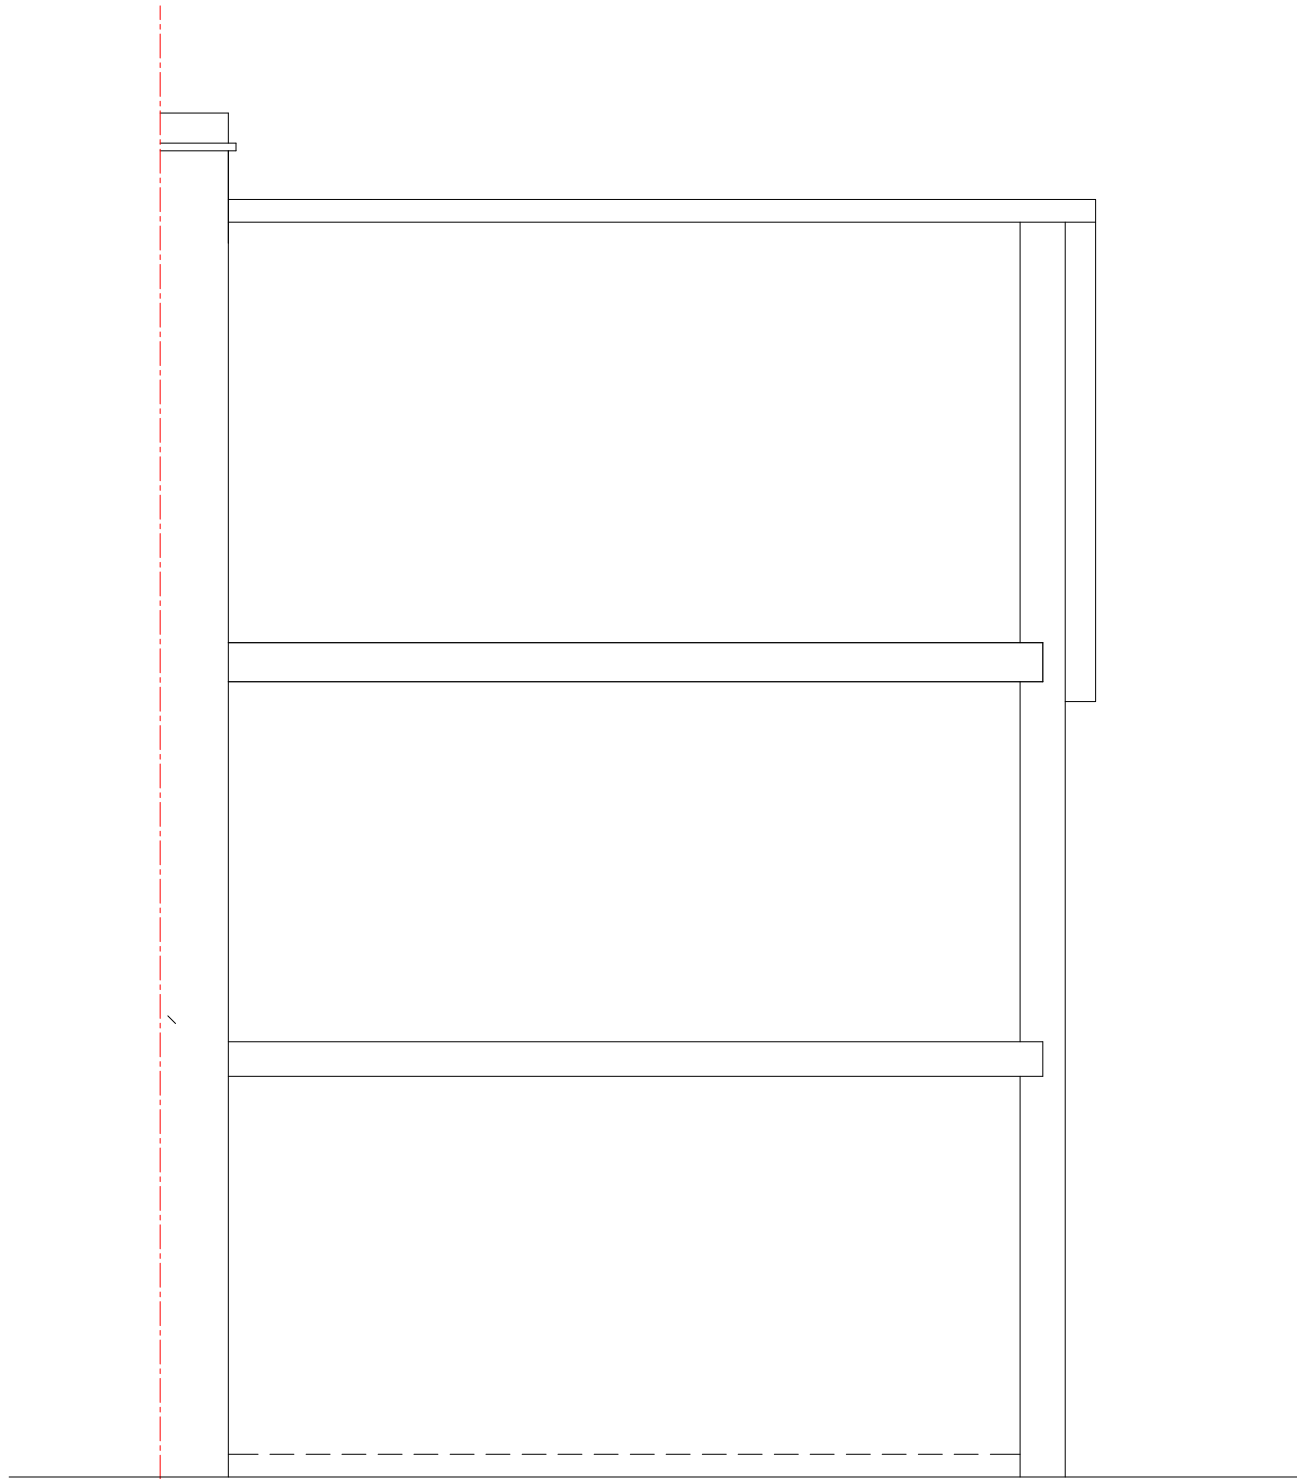


PROPOSED REAR SECTION

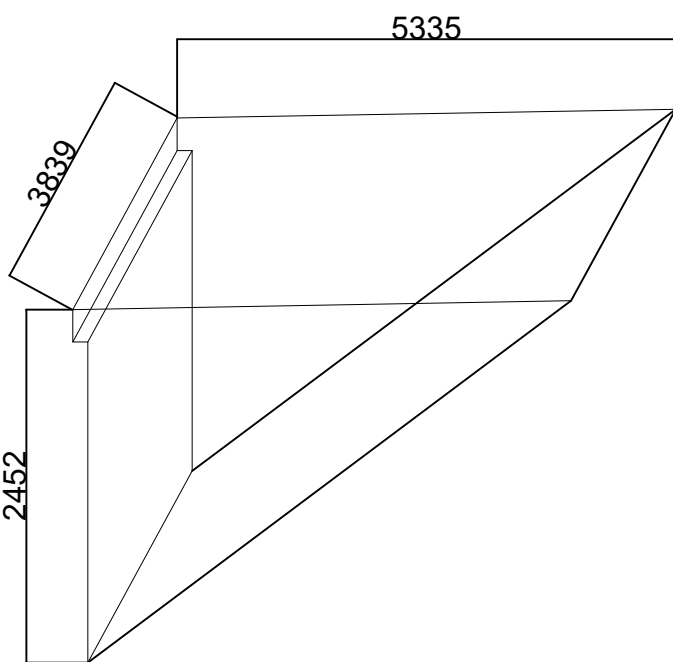

Volume(Vd) = $\frac{1}{2} \times 3.839 \times 2.452 \times 5.335$
= 25.10 Cu.m

Volume(Vg) = $\frac{1}{3} \times \frac{1}{2} \times 4.790 \times 3.141 \times 9.580$
= 24.02Cu.m

Volume = 25.10+24.02
= 49.12 Cu.m

 

TITLE: Loft Conversion with Rear Dormer at Robin Hill Wrotham Road, Meopham, Gravesend DA13 0RE			
DRAWING TITLE: Proposed Elevations	SCALE :50 @A1	DATE MAY 2025	DWG NO 1736/04
D.R.A LUMSDEN D.R.A LUMSDEN LTD. BEng(Hons)C.Eng.M.I.Struct.E. 23 Castlefields, Istead Rise, Kent DA13 9EJ			